
6327C_Moulton Bulb - PE12 6PP

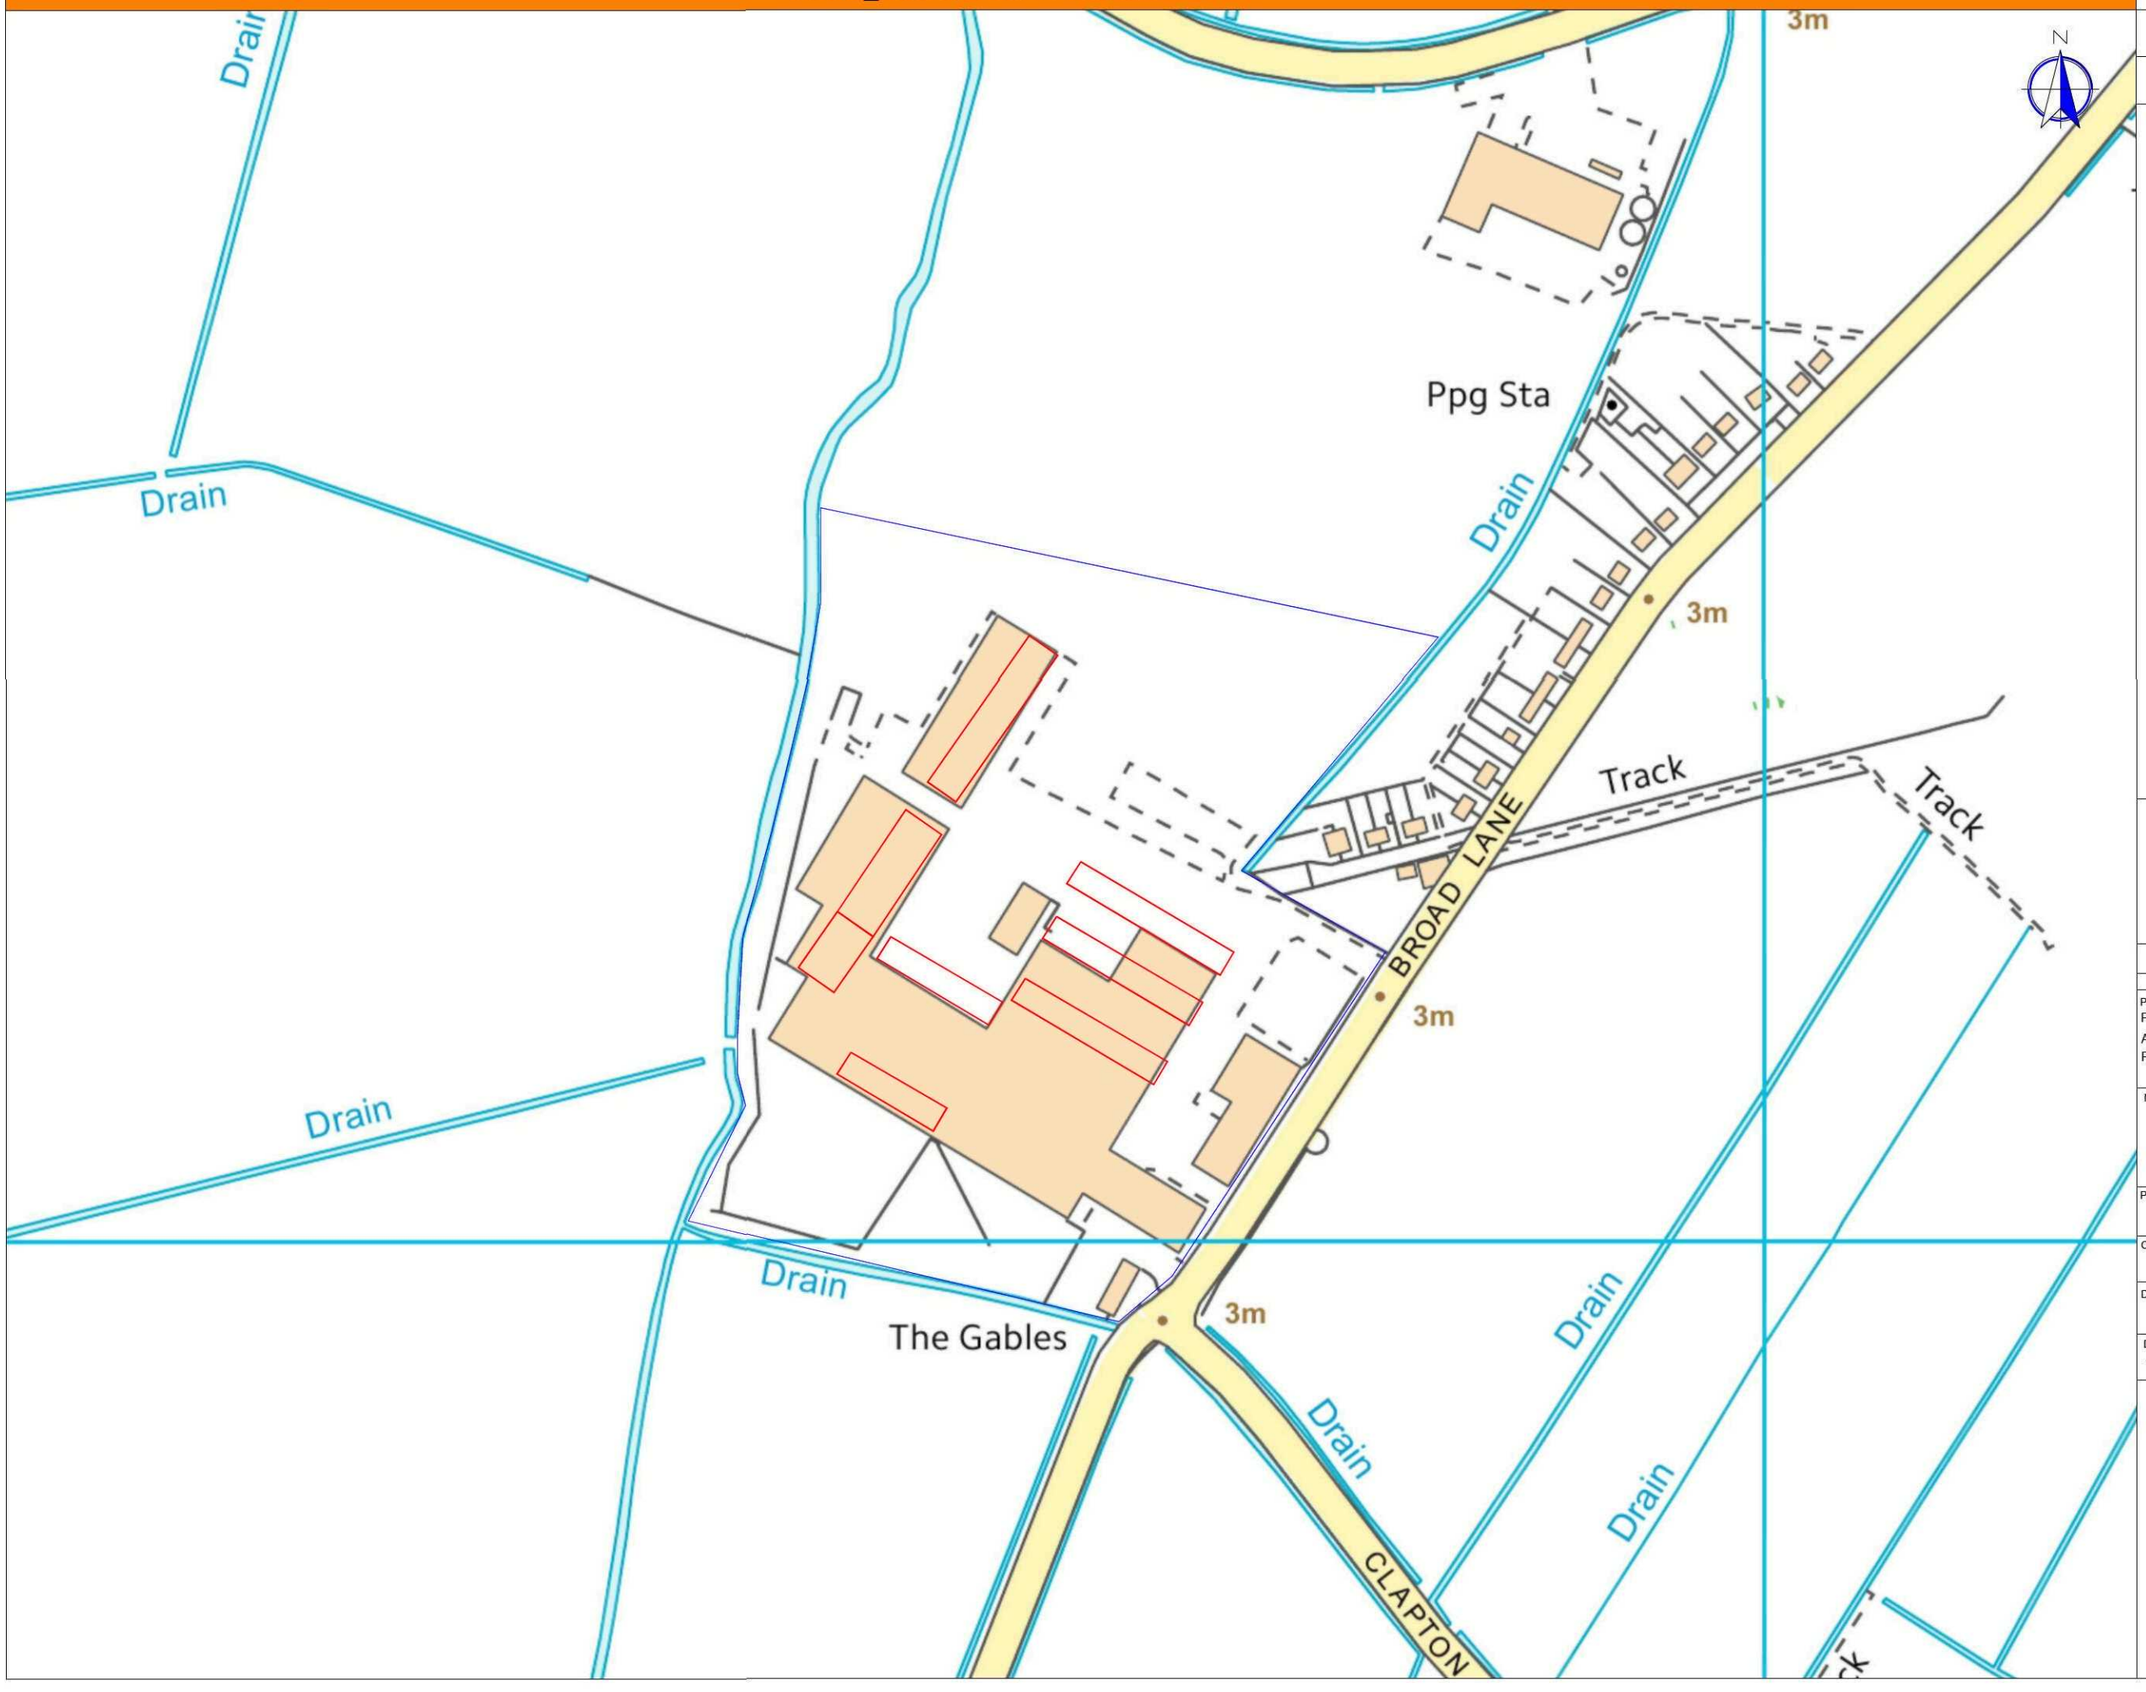

System Details

- Building Boundary
- Site Boundary

Revisions:

Rev	Date	Comments	Dwn	Chkd
1	20/05/2015	Survey design	JK	

DRAWN	CHECKED	APPROVED	DATE
JK	DM	DM	23/02/2015

PROJECT NAME & ADDRESS:
Project Name: Moulton Bulb Company
Address: Long Lane, Spalding, Lincolnshire
Postcode: PE12 6PP

NOTES:
-
-
-
-

Paper Size:	Scale:	Revision:
A3	1:2500	1

CAPACITY:
3367 Modules 858.585kWp

DRAWING TITLE:
OS Map

DRAWING NUMBER:	STATUS:
1.5	Issue

LIGHTSOURCE
COMMERCIAL ROOFTOPS
Lightsource Commercial Rooftops Limited
The Alba Centre,
Alba Campus,
Livingston,
EH54 7EG
Tel: 08455 440 511 Email: roof@lightsource-re.co.uk
www.lightsource-re.co.uk