


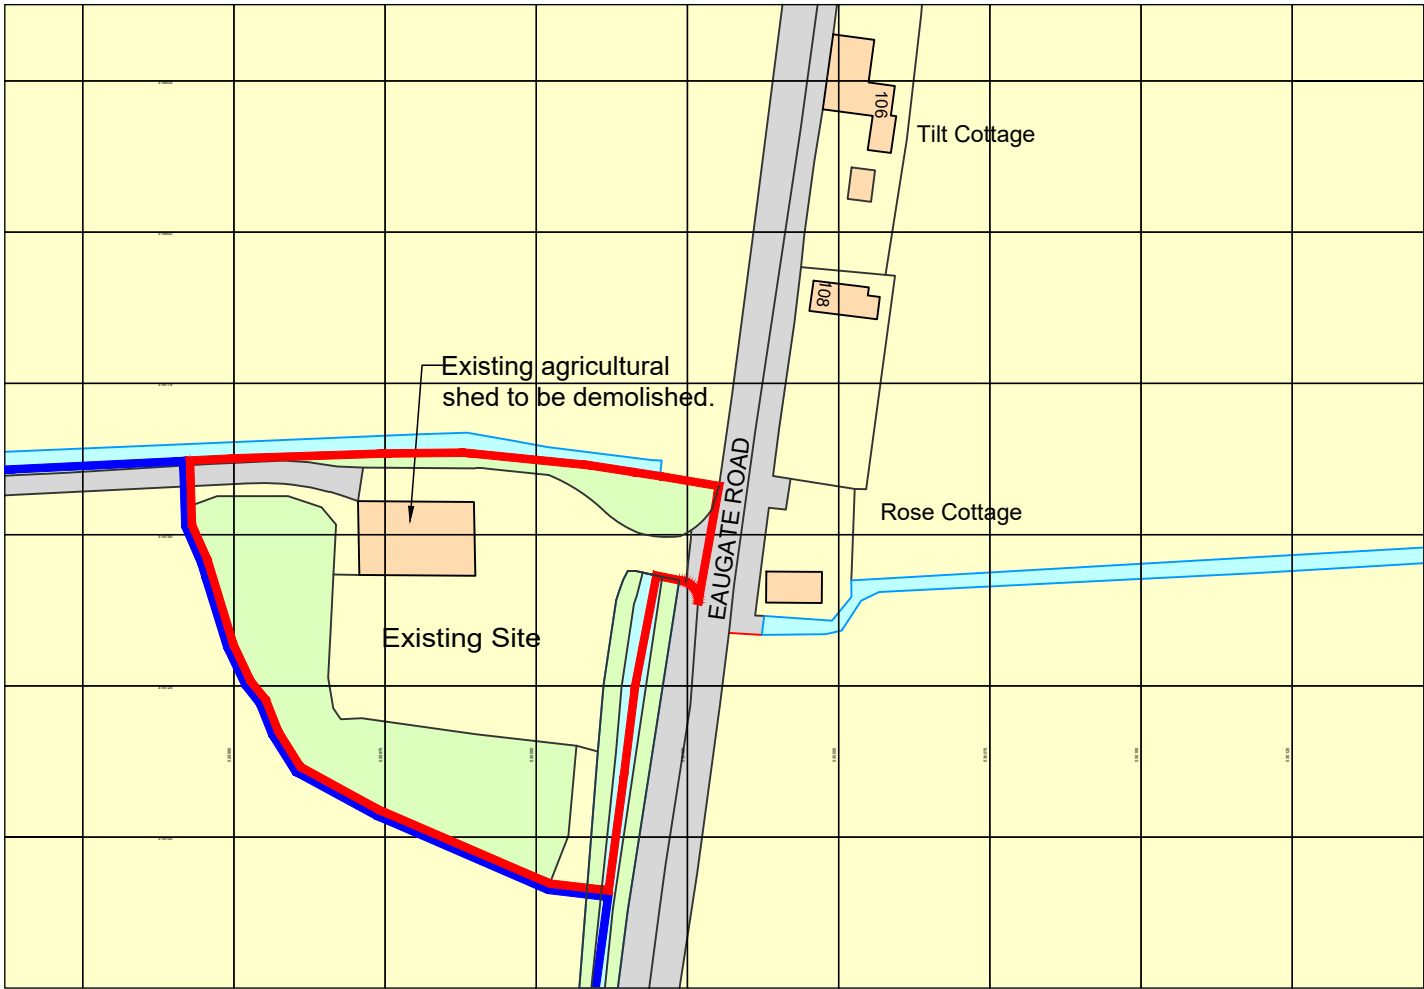



Site location plan as existing

Scale 1 : 1250

SCALE 1 : 1250

SCALE 1 : 1

Ordnance Survey, (c) Crown Copyright 2020. All rights reserved. Licence number 100022432

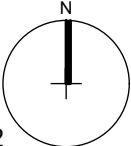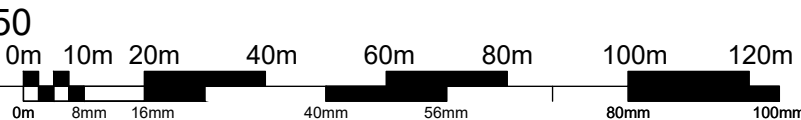

P1	03.12.21	Drawing updated to planning application issue status.	RDL
Ref.	Date	Description	Initial

Client: Mr W Ravell	Project: Proposed new dwelling, Eaugate Road, Moulton Chapel Spalding, PE12 0XJ		Date: NOV 2021	Scale: as shown @ A3	Drawing Title: Site Location plan as existing. PLANNING APPLICATION ISSUE
			Drawn by: RDL	Checked by: AJO	
	Drawing No.: A1490 - 01	Rev: P1	DO NOT SCALE THIS DRAWING. THE CONTRACTOR IS DEEMED TO HAVE CHECKED ALL DIMENSIONS ON SITE AND REPORT ANY DISCREPANCIES TO OGLESBY & LIMB LTD. THE CONTENTS OF THIS DRAWING ARE COVERED BY COPYRIGHT AND REMAIN THE PROPERTY OF OGLESBY & LIMB LTD. WRITTEN APPROVAL MUST BE OBTAINED FROM OGLESBY & LIMB LTD PRIOR TO DUPLICATION OR REPRODUCTION OF THIS DRAWING OR ITS CONTENTS. ANY DIMENSIONS NOT SHOWN ARE TO BE CHECKED AND AGREED WITH OGLESBY & LIMB LTD.		

Oglesby & Limb Ltd
Chartered Architect

Suites 1, Market Chambers
12 Market Place, Spalding
PE11 1SL

T: 01775 761196
e-mail: design@o-l-ltd.co.uk