



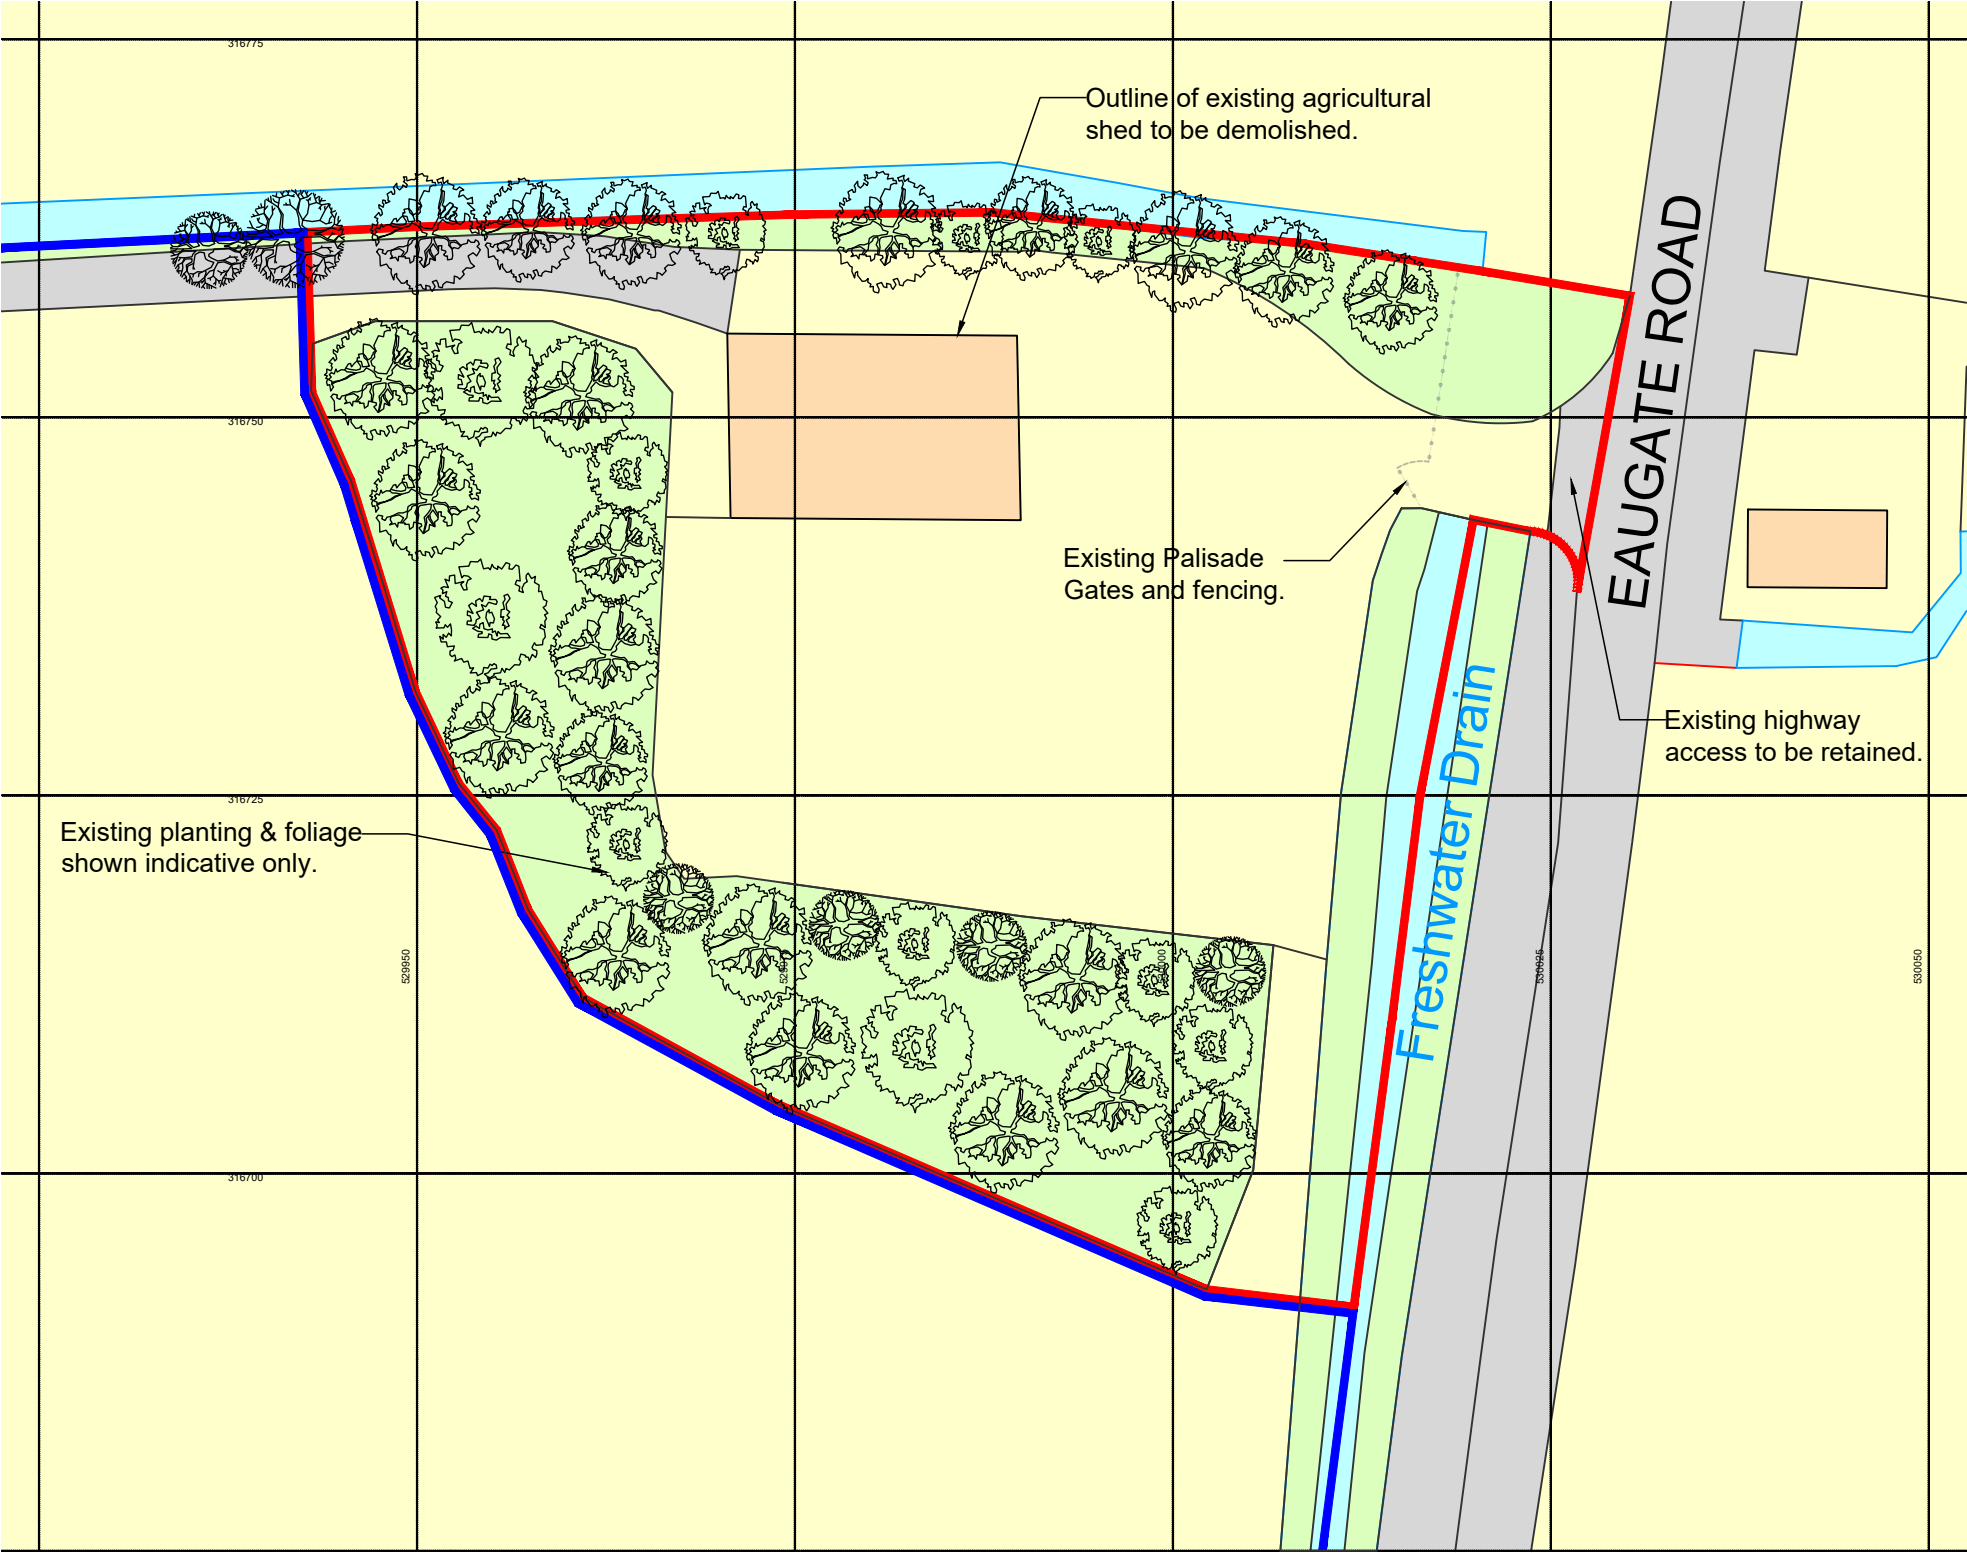


Site Block Plan as existing

Scale 1:500 @ A3

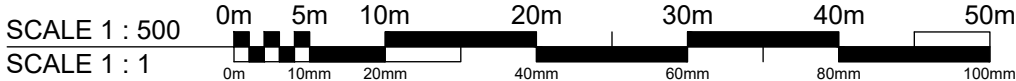

Ordnance Survey, (c) Crown Copyright 2020. All rights reserved. Licence number 100022432

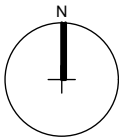

| P1   | 03.12.21 | Drawing updated to planning application issue status. | RDL     |
|------|----------|-------------------------------------------------------|---------|
| Ref. | Date     | Description                                           | Initial |

Oglesby & Limb Ltd  
Chartered Architect  
  
Suites 1, Market Chambers  
12 Market Place, Spalding  
PE11 1SL  
  
T: 01775 761196  
e-mail: design@o-l-ltd.co.uk

|                                   |                                                                                               |                       |   |                             |   |
|-----------------------------------|-----------------------------------------------------------------------------------------------|-----------------------|---|-----------------------------|---|
| Client:<br><br><b>Mr W Ravell</b> | Project: <b>Proposed new dwelling<br/>Eaugate Road, Moulton Chapel<br/>Spalding, PE12 0XJ</b> |                       | Date: <b>NOV 2021</b>   | Scale: <b>as shown @ A3</b> | Drawing Title:<br><br><b>Site Block Plan as existing.</b><br><br><b>PLANNING APPLICATION ISSUE</b> |
|                                   |                                                                                               |                       | Drawn by: <b>RDL</b>   | Checked by: <b>AJO</b>      |   |
|                                   | Drawing No.:<br><br><b>A1490 - 02</b>                                                         | Rev:<br><br><b>P1</b> | DO NOT SCALE THIS DRAWING. THE CONTRACTOR IS DEEMED TO HAVE CHECKED ALL DIMENSIONS ON SITE AND REPORT ANY DISCREPANCIES TO OGLESBY & LIMB LTD.<br>THE CONTENTS OF THIS DRAWING ARE COVERED BY COPYRIGHT AND REMAIN THE PROPERTY OF OGLESBY & LIMB LTD. WRITTEN APPROVAL MUST BE OBTAINED FROM OGLESBY & LIMB LTD PRIOR TO DUPLICATION OR REPRODUCTION OF THIS DRAWING OR ITS CONTENTS.<br>ANY DIMENSIONS NOT SHOWN ARE TO BE CHECKED AND AGREED WITH OGLESBY & LIMB LTD. |                             |   |