



DO NOT SCALE THIS DRAWING. THE CONTRACTOR IS DEEMED TO HAVE CHECKED ALL DIMENSIONS ON SITE AND REPORT ANY DISCREPANCIES TO OGLESBY & LIMB LTD.
THE CONTENTS OF THIS DRAWING ARE COVERED BY COPYRIGHT AND REMAIN THE PROPERTY OF OGLESBY & LIMB LTD. WRITTEN APPROVAL MUST BE OBTAINED FROM OGLESBY & LIMB LTD PRIOR TO DUPLICATION OR REPRODUCTION OF THIS DRAWING OR ITS CONTENTS.
ANY DIMENSIONS NOT SHOWN ARE TO BE CHECKED AND AGREED WITH OGLESBY & LIMB LTD.

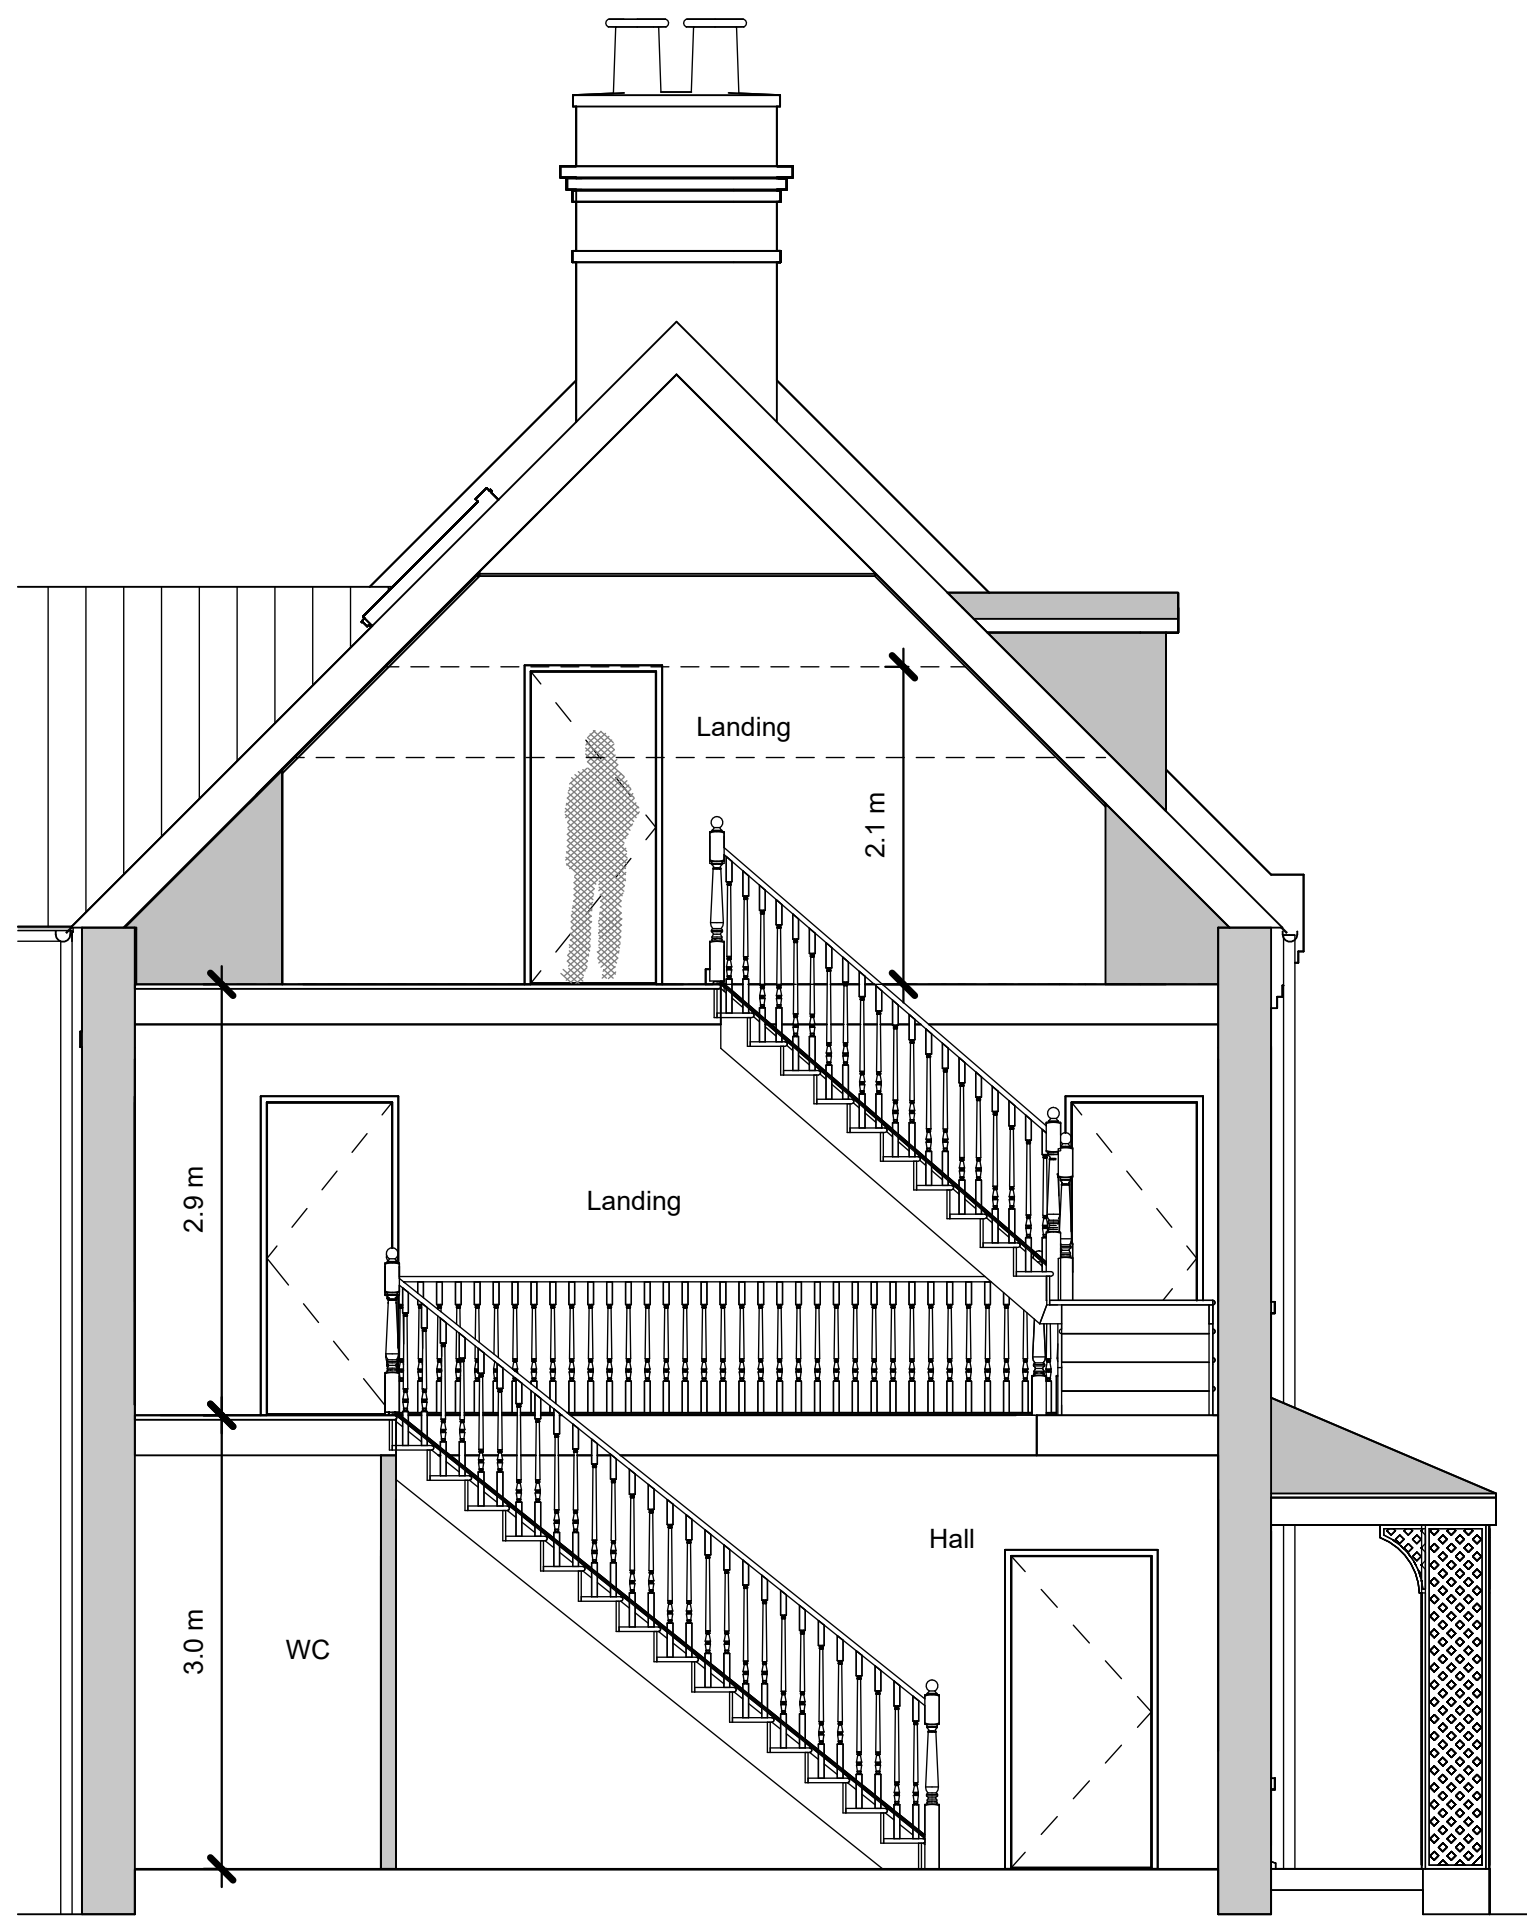


Section B-B'
Scale 1 : 50

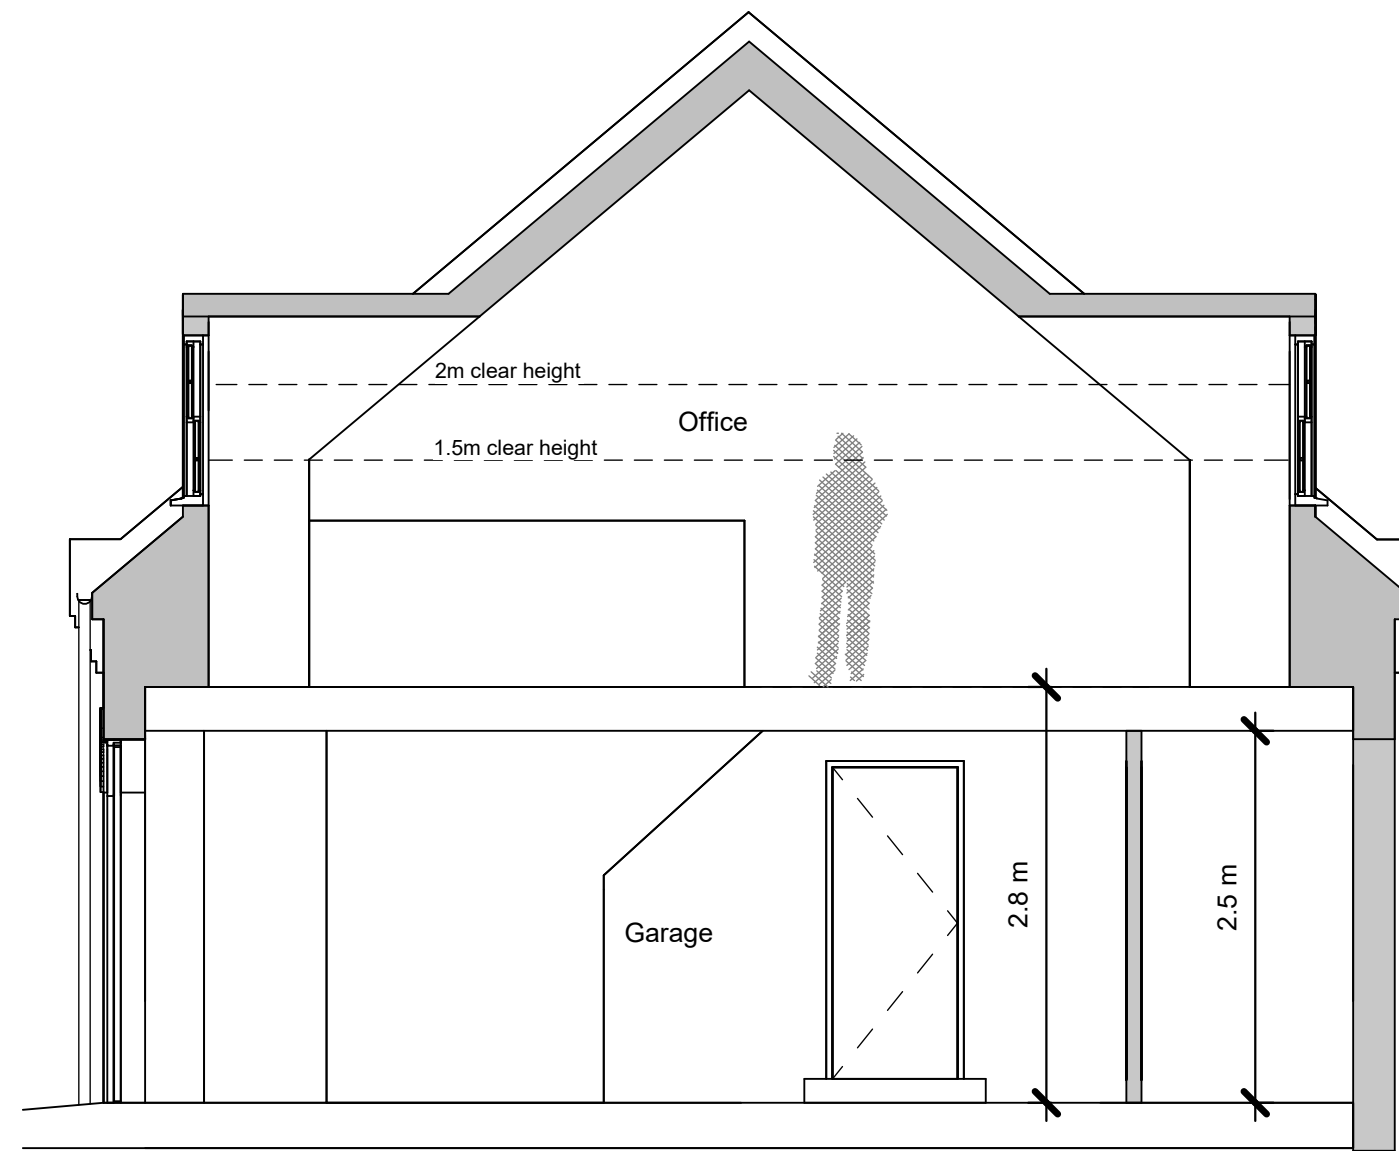

Section C-C'
Scale 1 : 50



Section A-A'
Scale 1 : 50

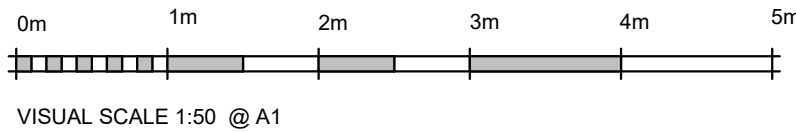

P2	04.03.2022	Drawing updated as follows: 1. Glazed gable end replaced with brick raking gable. 2. Roof windows omitted from rear of garage in favour of dormers. 3. Garage block increased in depth. 4. Windows updated throughout.	RDL
P1	06.12.2021	Drawing updated to planning application issue status.	RDL
Ref.	Date	Description	Initial

Oglesby & Limb Ltd
Chartered Architect

Suite 1, Market Chambers
12 Market Place, Spalding, Lincs
PE11 1SL

Tel: 01775 761196
e-mail: design@o-l-ltd.co.uk

Client:
MR W Ravell

Project:
Proposed new dwelling at Eaugate Road, Moulton Chapel, Spalding, PE12 0XJ

Drawing Title:
Sections as proposed

PLANNING APPLICATION ISSUE

Date:	NOV 2021	Scale:	as shown @ A1
Drawn by:	RDL	Checked by:	AJO

Drawing Number:	Rev:
A1490 - 15	P2