

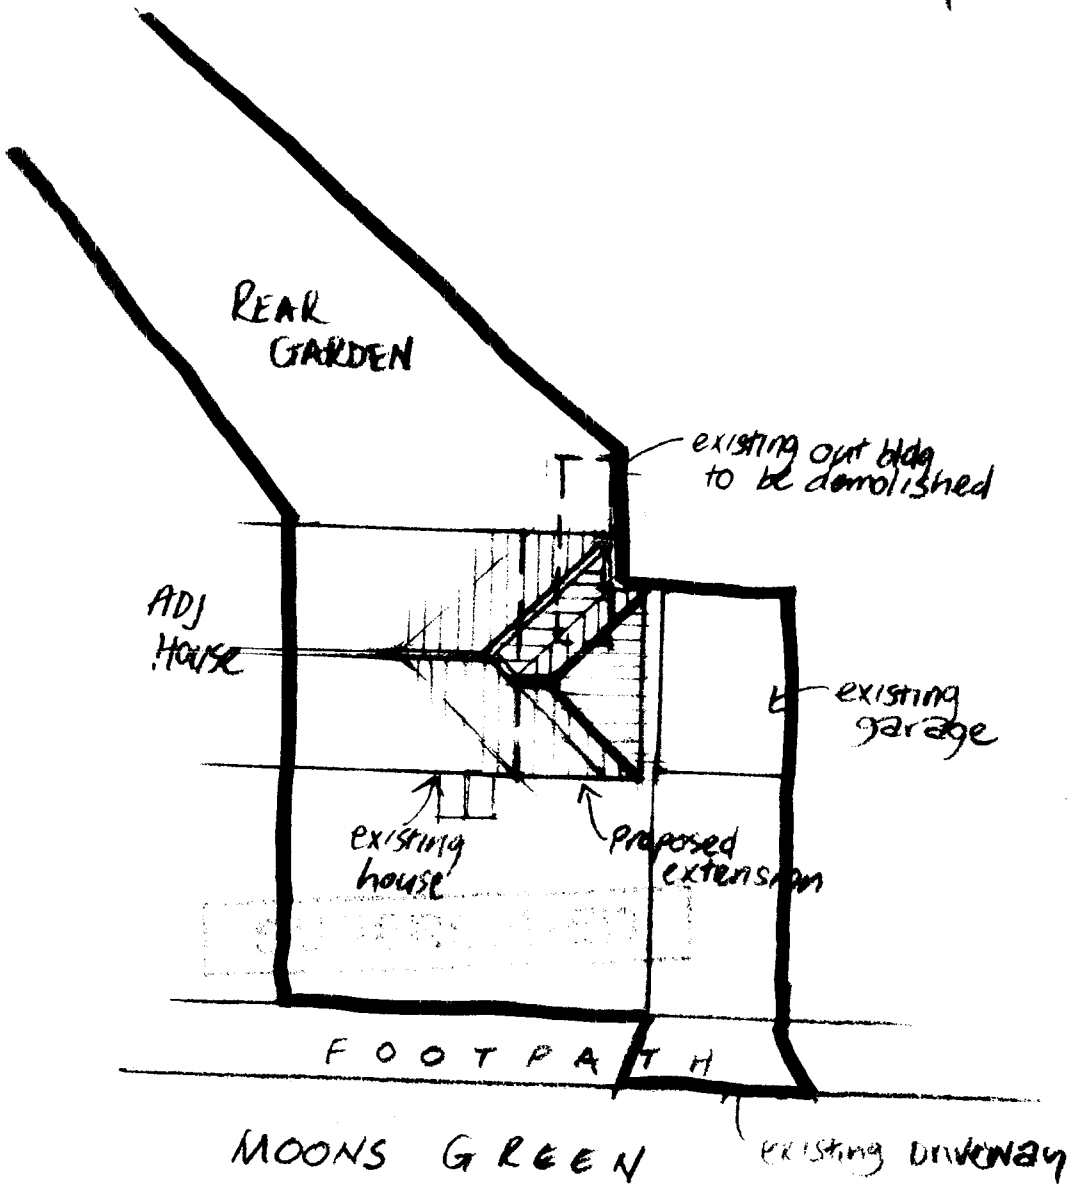


Scale 1:200

533/01

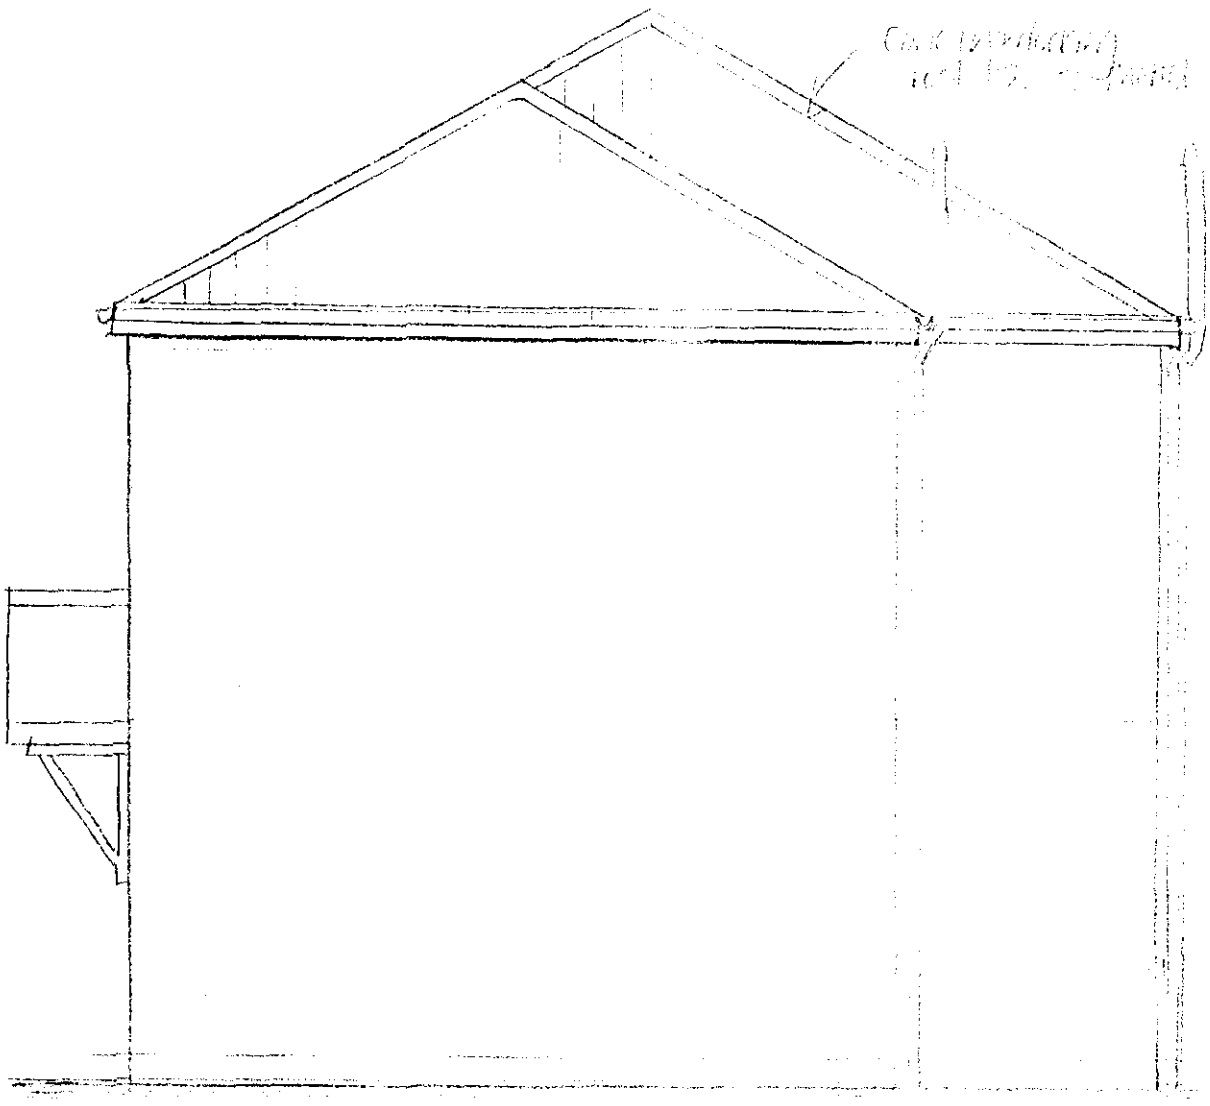


SIDE ELEVATION

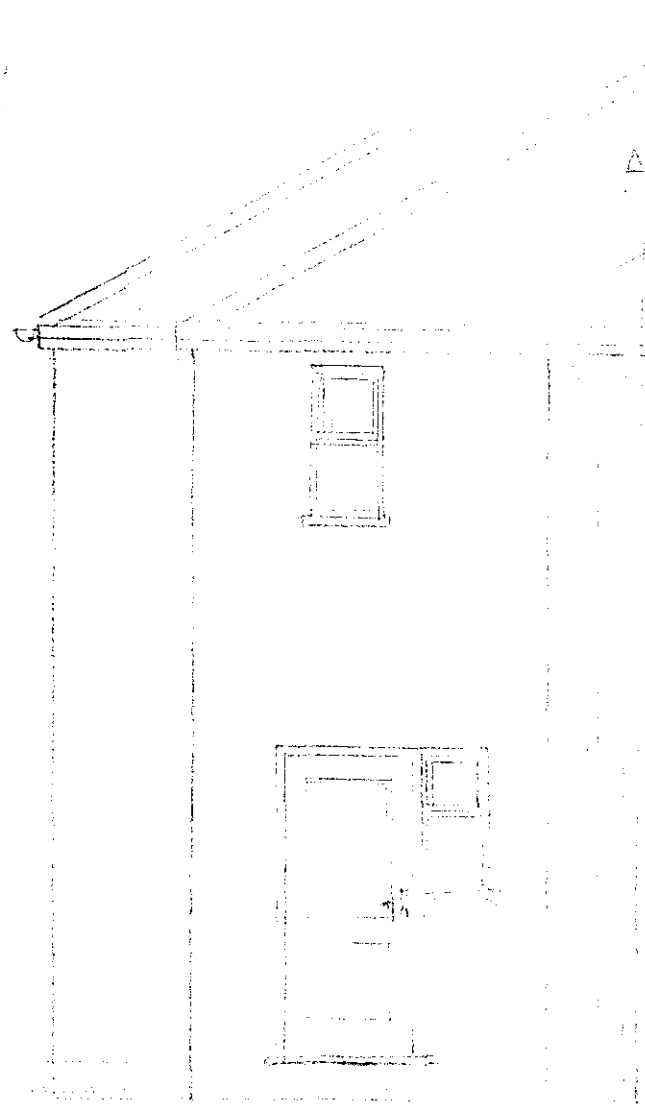

REAR ELEVATION

scale: 1:50

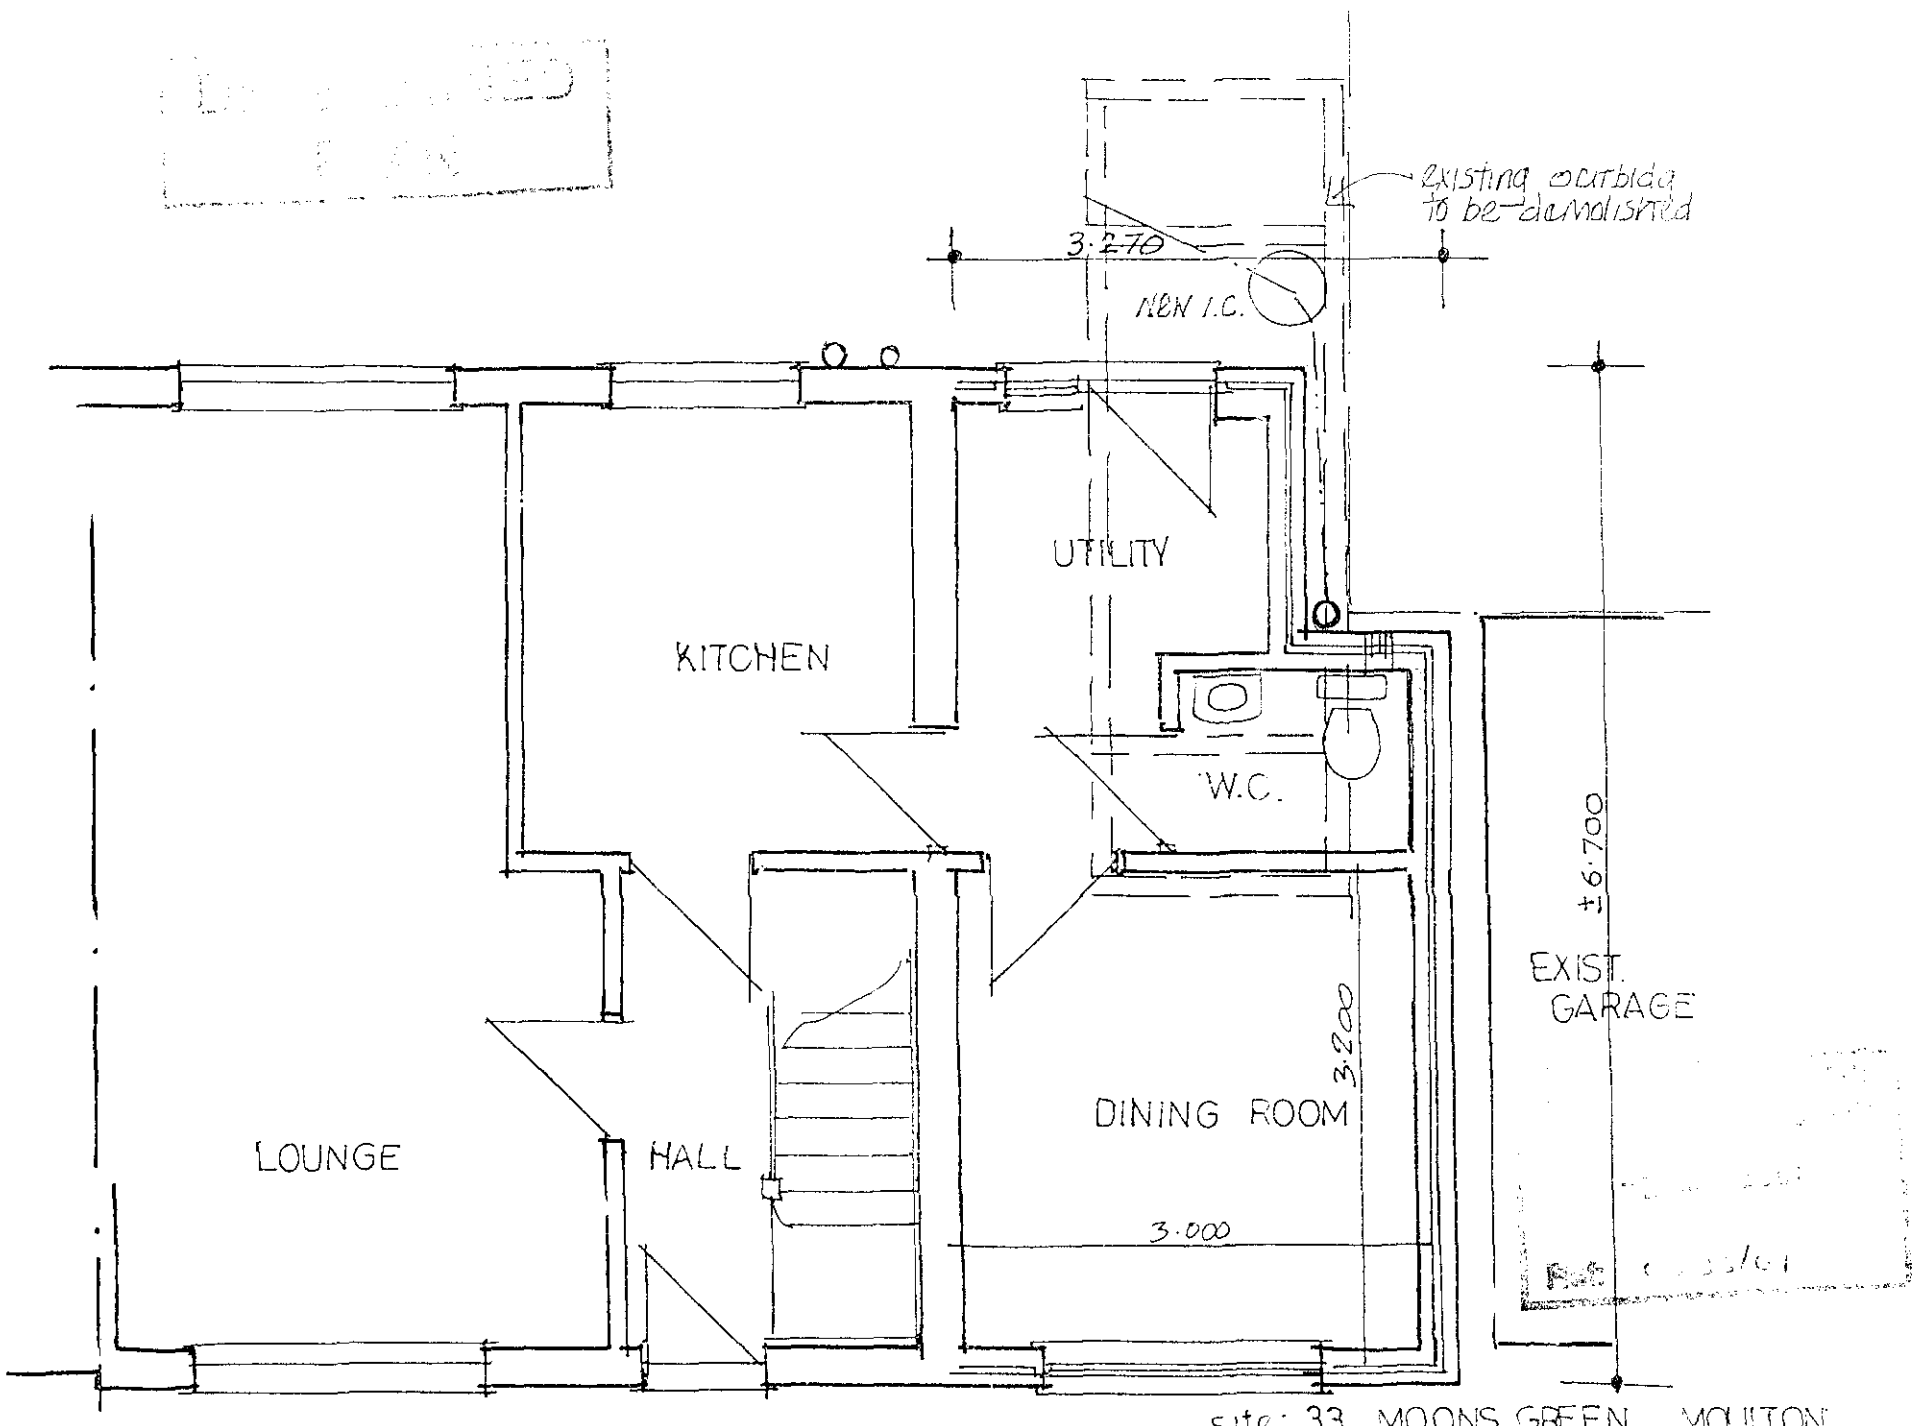


GROUND FLOOR PLAN AS PROPOSED

site: 33, MOONS GREEN, MOULTON,
clients: Mr & Mrs LANGFORD.




PROPOSED FRONT ELEVATION

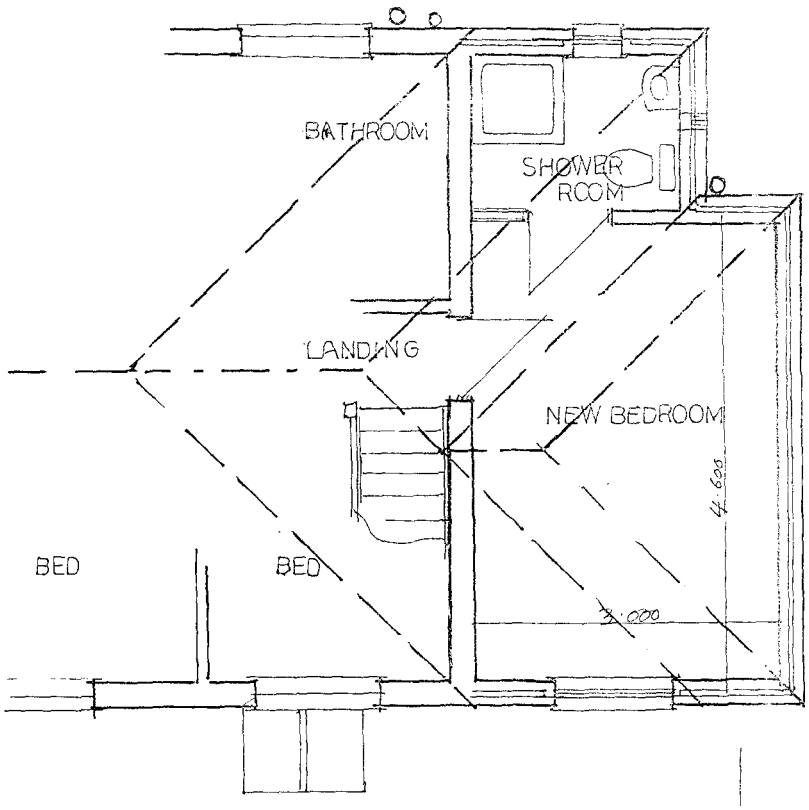


PROPOSED FIRST FLOOR PLAN.

scale: 1:50.

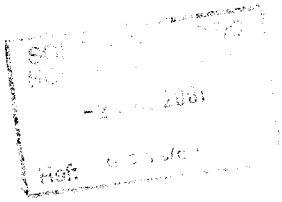

SOUTH HOLLAND DC
HOUSING & PLANNING
-2 JUL 2001
Ref: 0533/01

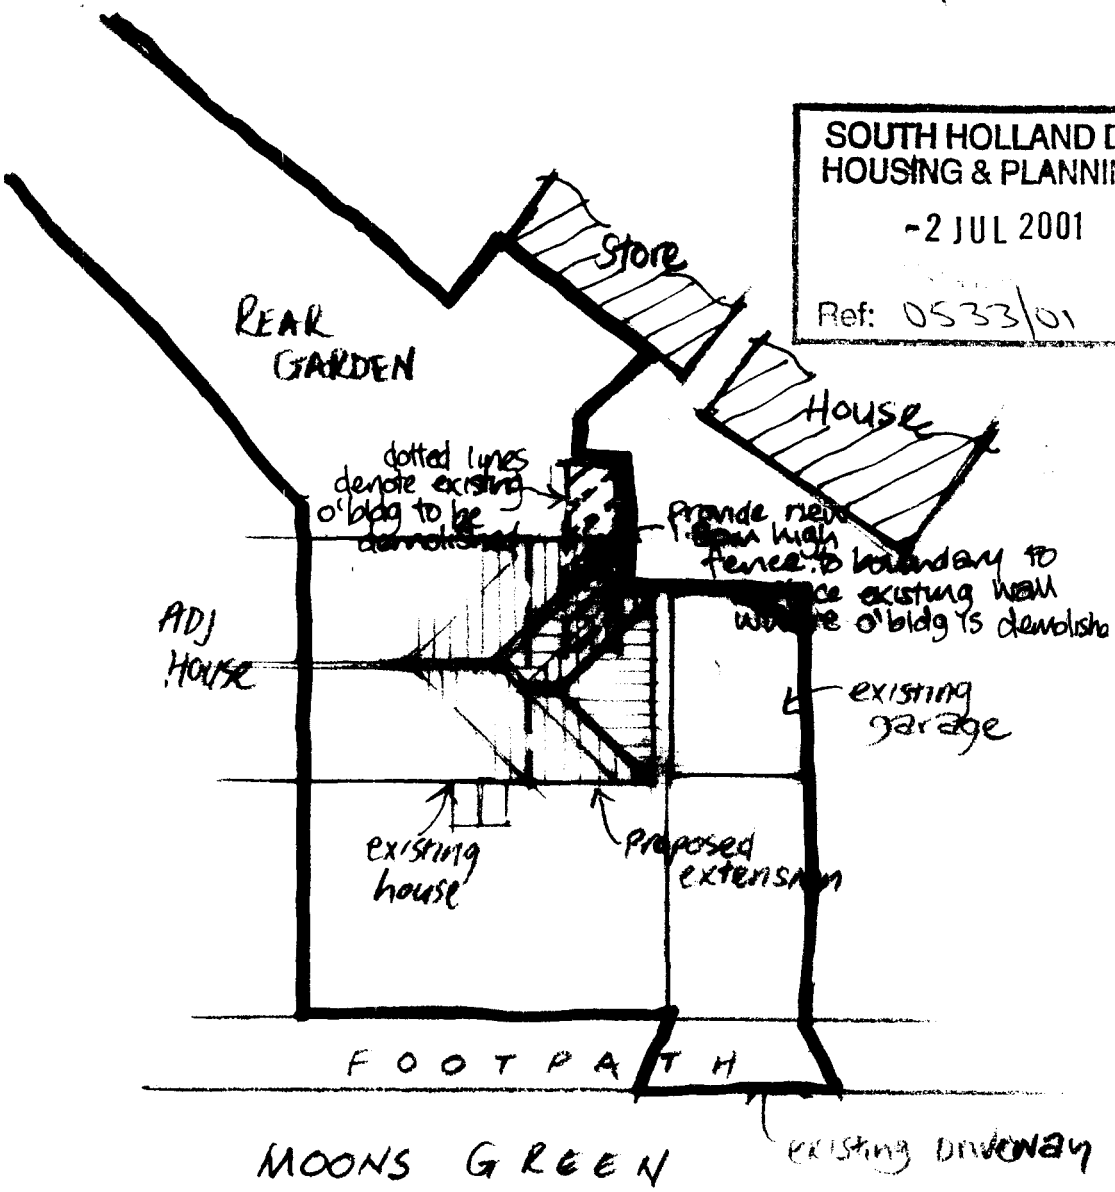


Scale 1:200

* Amended rear garden boundary details.

A/1

DETERMINED PLAN

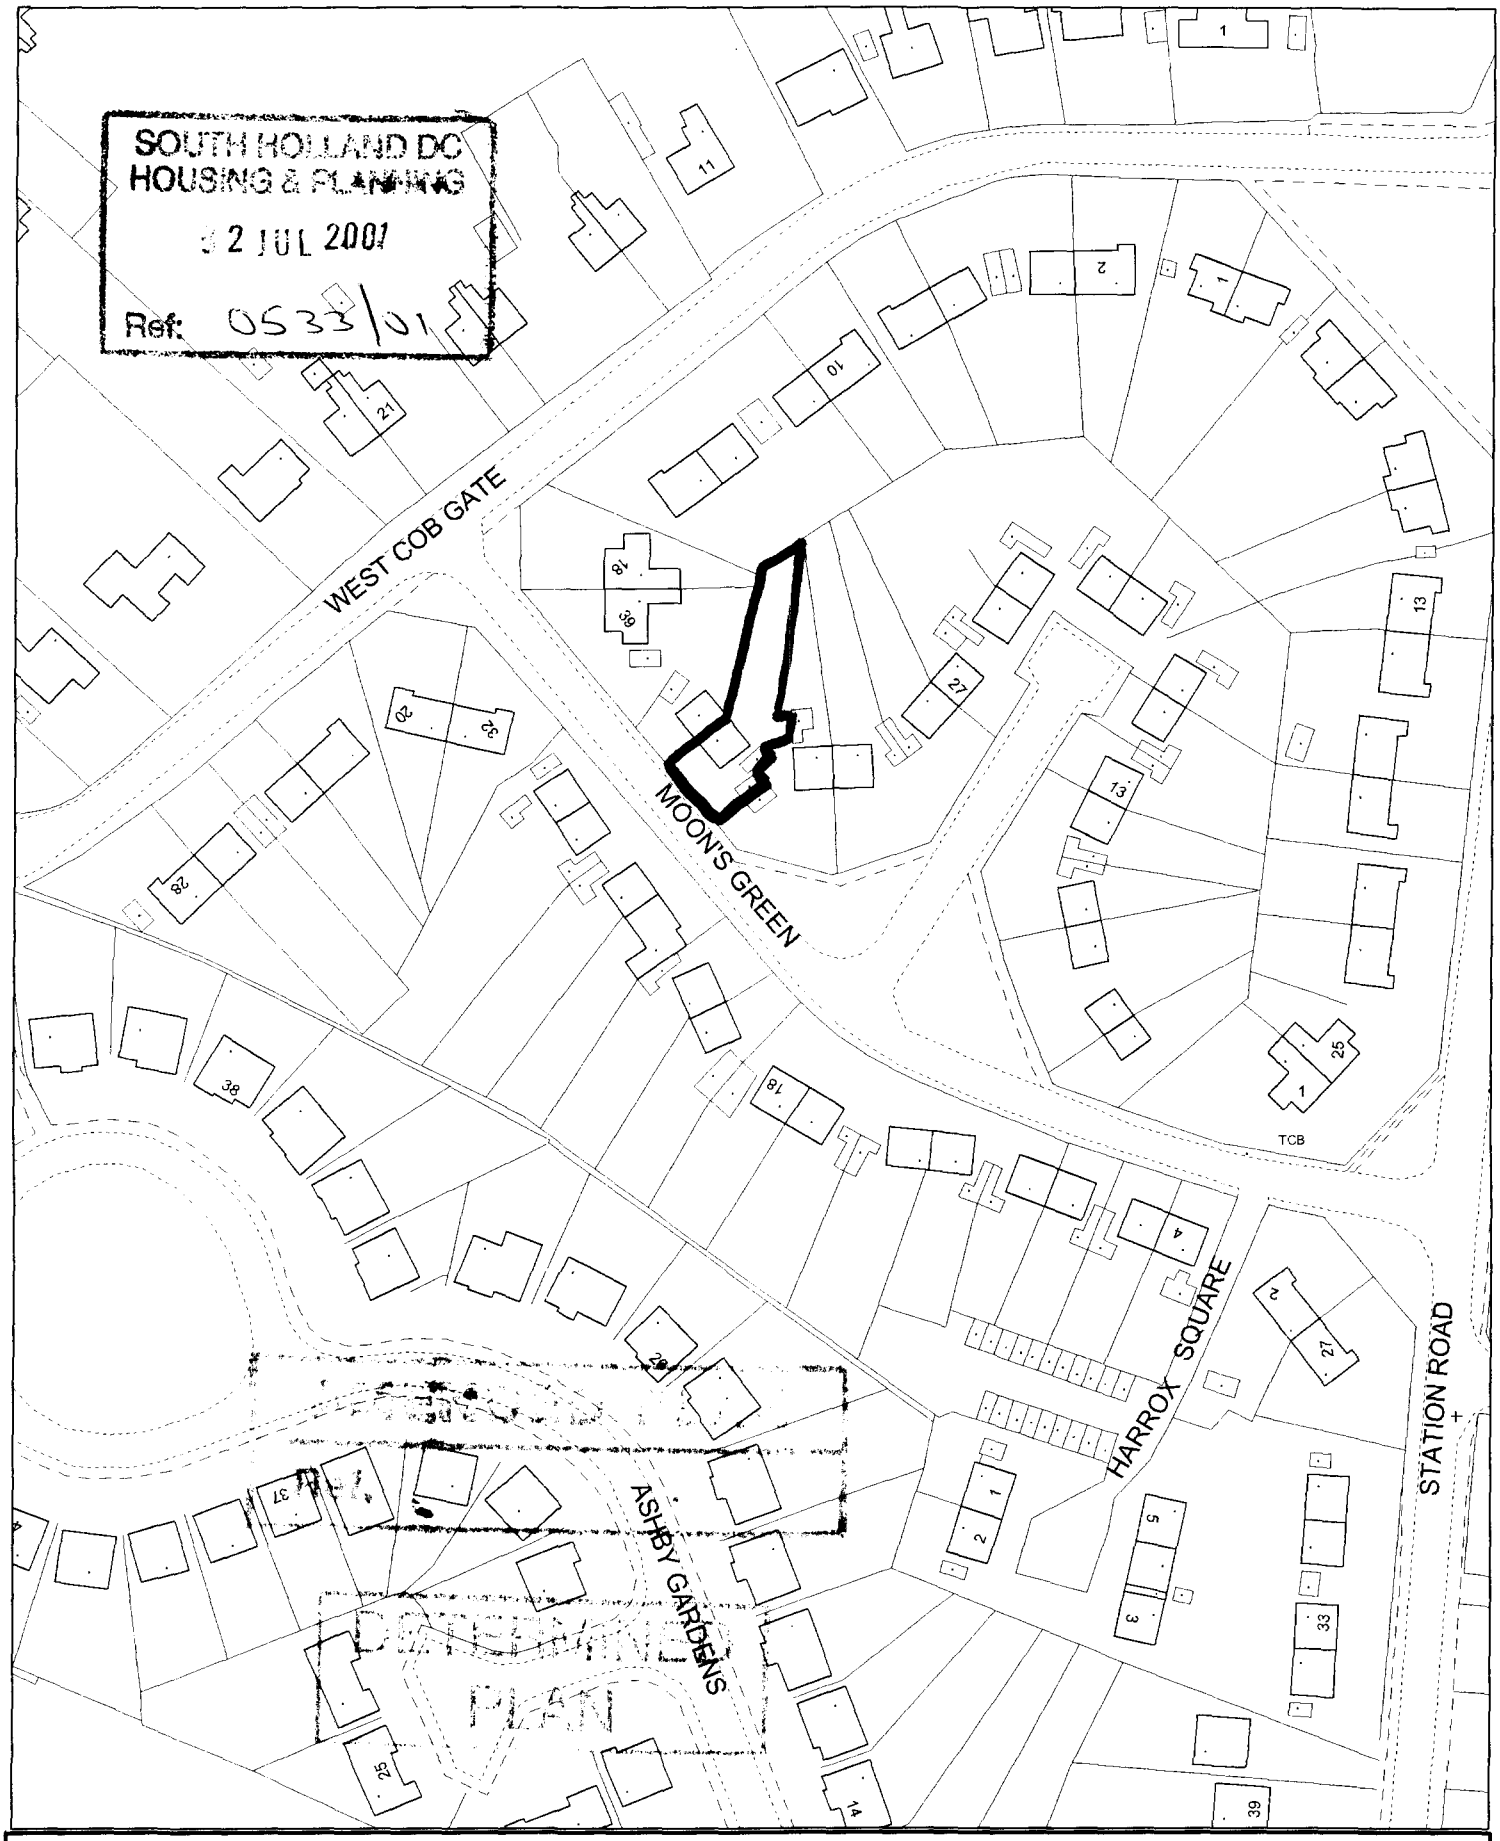

Scale: 1:1250

July 2001

SOUTH HOLLAND DISTRICT COUNCIL

Housing and Planning Services Department

Council Offices, Priory Road, Spalding, Lincolnshire
PE11 2XE

This map is reproduced from Ordnance Survey material with permission of Ordnance Survey on behalf of Her Majesty's Stationery Office (c) Crown copyright. Unauthorised reproduction infringes Crown copyright and may lead to prosecution or civil proceedings. South Holland District Council LA079413 2001