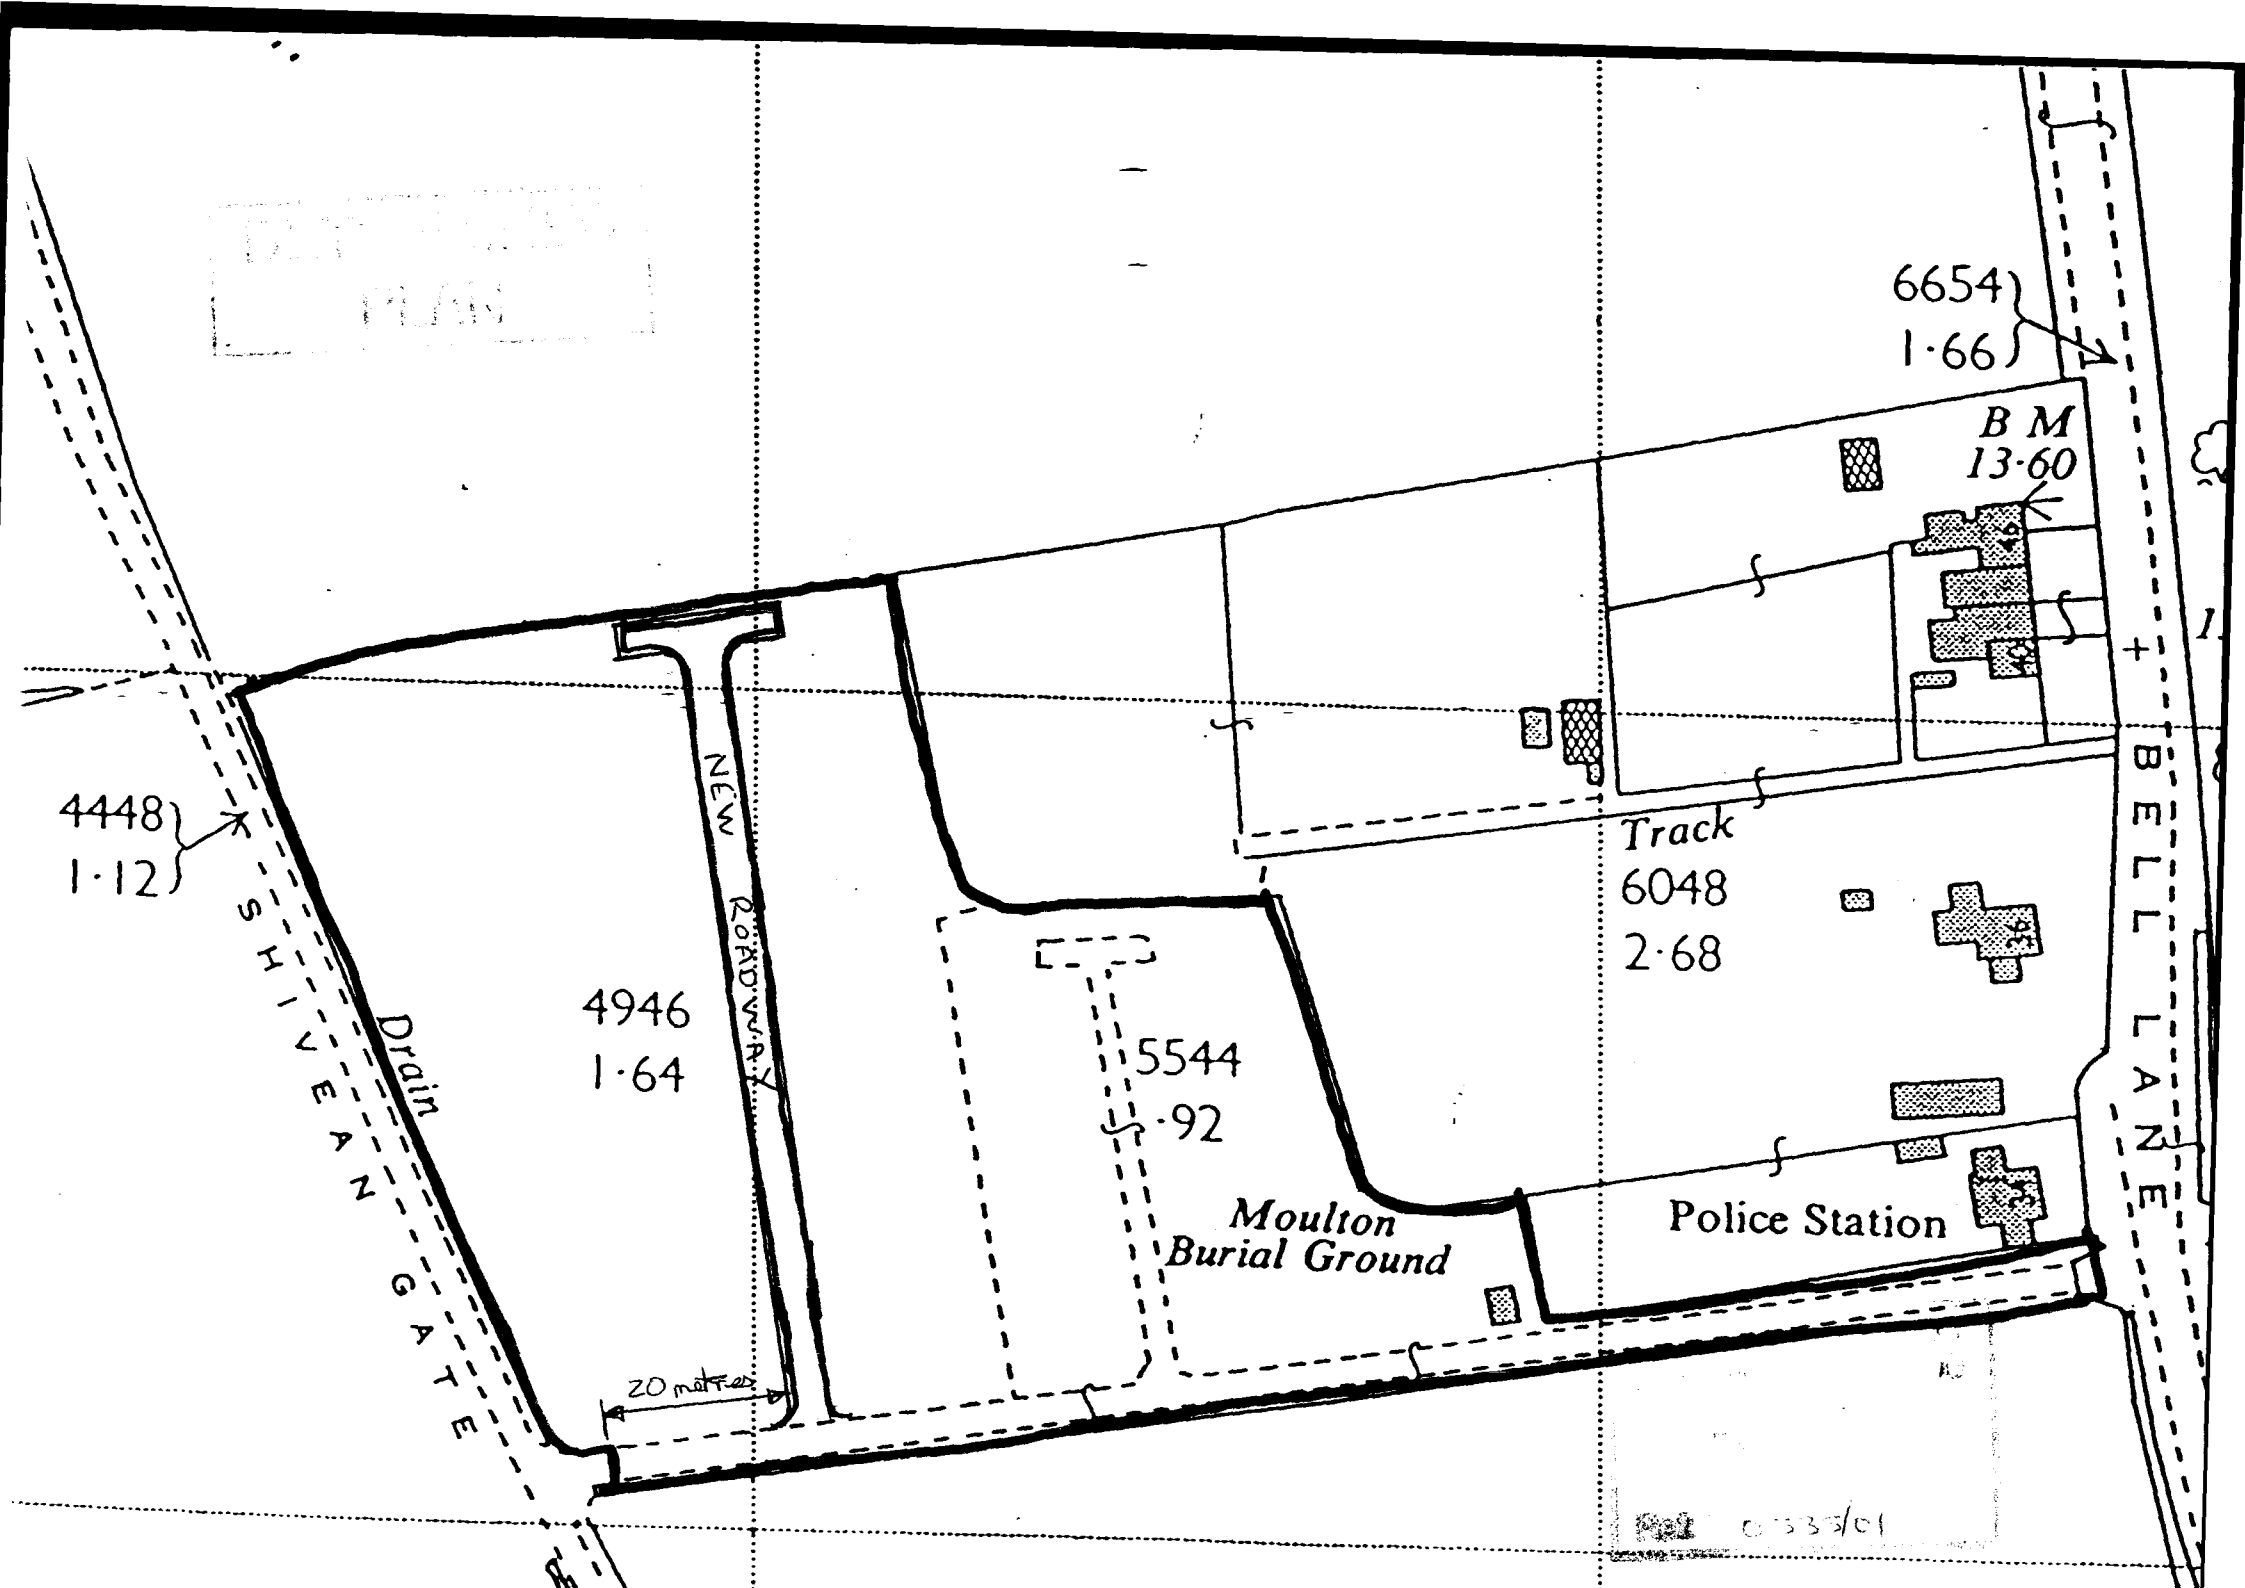
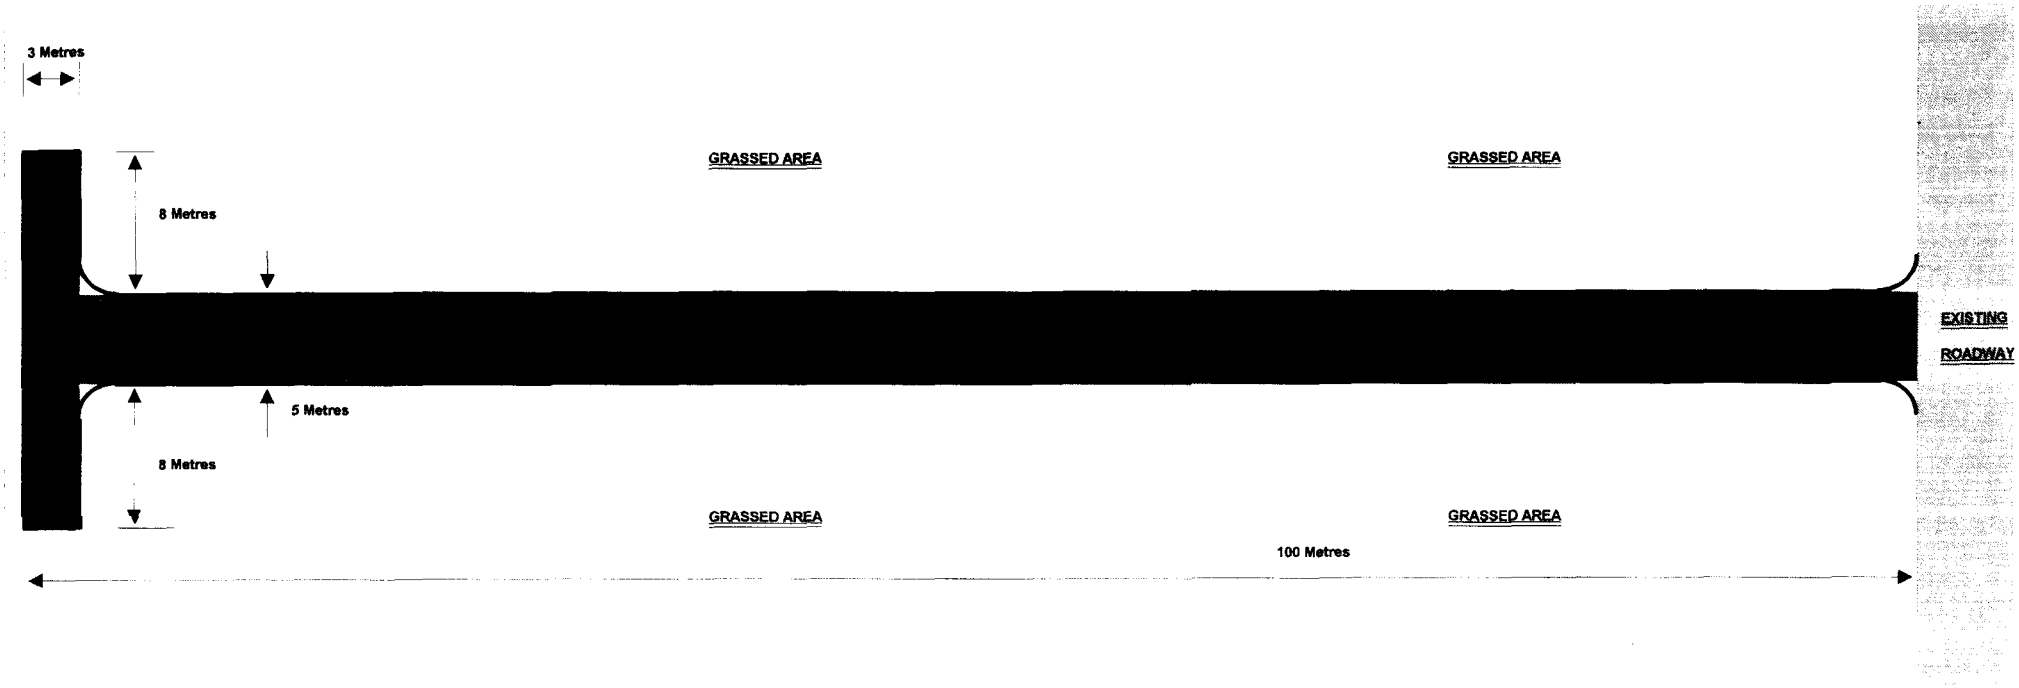

6654
1·66
B M
13·60
4448
1·12
NEW ROAD WORKS
Track
6048
2·68
4946
1·64
5544
·92
Moulton
Burial Ground
Police Station
BELL LANE
SHIVEAN GATE
Drain
20 metres


3 Metres
GRASSED AREA
GRASSED AREA
8 Metres
EXISTING
ROADWAY
5 Metres
8 Metres
GRASSED AREA
GRASSED AREA
100 Metres

roadappl.wpd

MOULTON CEMETERY

Specification

A roadway 5 metres wide, 100 metres long, with a 'tee' shaped turning area at the end with arms 3 metres wide, 8 metres long . The turning area to have suitable a radius at the junction with the main roadway. Total Area 548 sq metres (0.055 Hectares)

Construction

- Excavated to 300mm deep. Levelled and consolidated sub-base.
- Terram sheeting over sub-base
- 200mm of Type 1 granite aggregate
- 50mm consolidated thickness of 20mm dense bitumen macadam base course
- 25mm consolidated thickness of l0mm close graded wearing course
- 100 x 200mm concrete foundation 50 x 150mm precast concrete edgings with haunching both sides, straight and curved as required.