

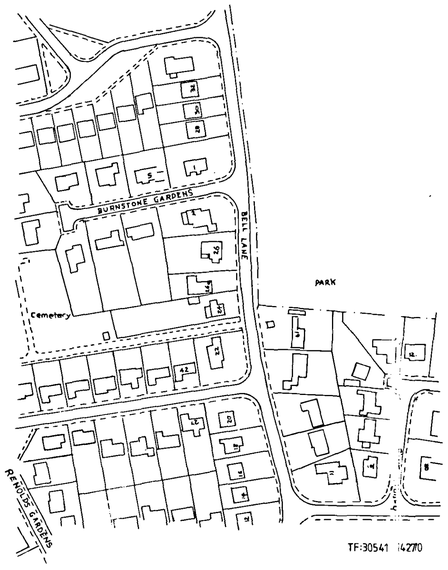


Location Plan 1:2500

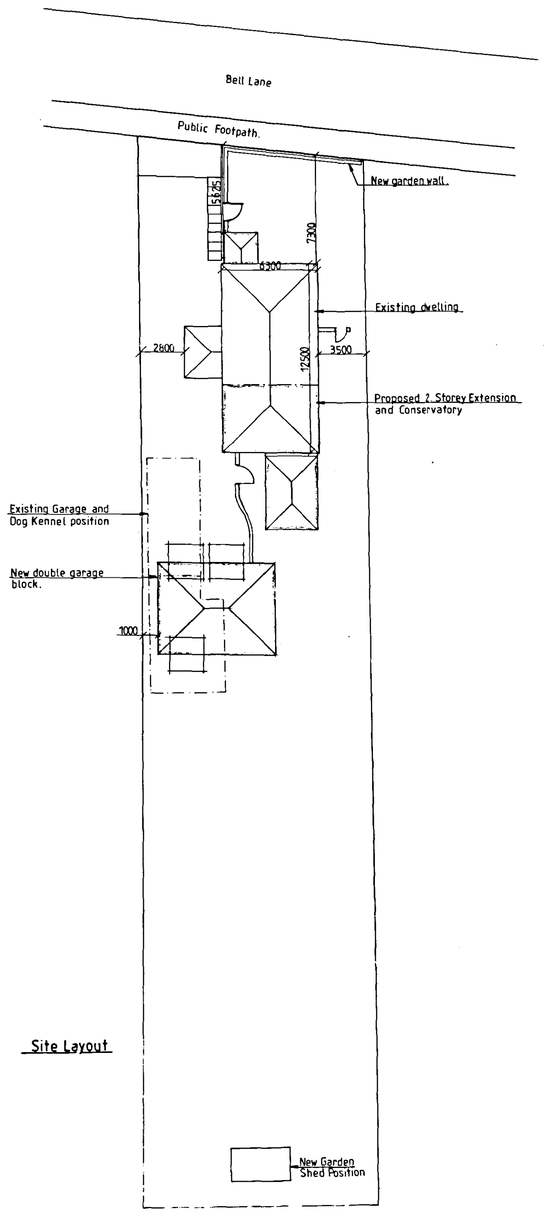

Site Layout

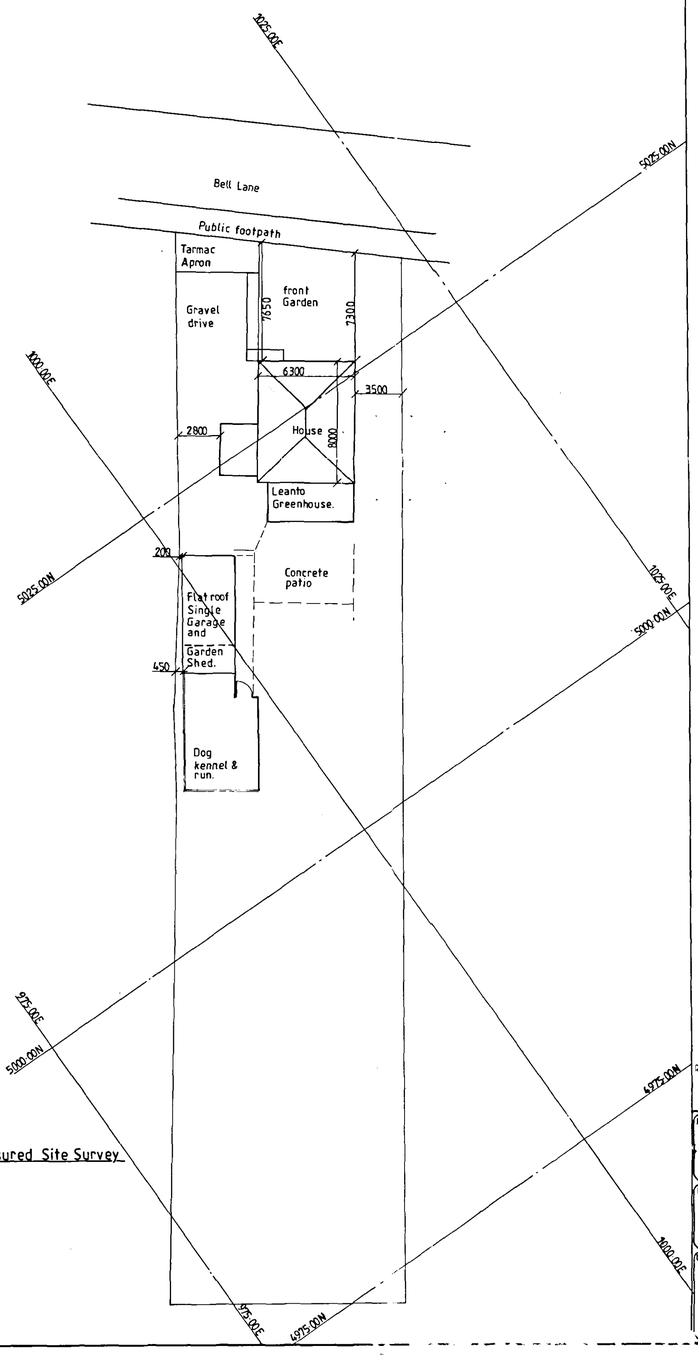

Measured Site Survey

AMENDED PLAN
Ref. A1

SHDC
PLANNING & DEVELOPMENT
2 4 MAY 2006
Ref. 05/361/06

DETERMINED PLAN

REV A NEW DOUBLE GARAGE POSITION ADOPTED

Project.
Two Storey Extension at 24,Bell Lane,Moulton Spalding, Lincolnshire.

Drawing Type.
Site Survey, Site Layout, Location Plan.

Client.

Drawing No. 01
Scale 1:200 , 12500
Drawn By P. Grimwood.
Date 12-12-05. Rev.