

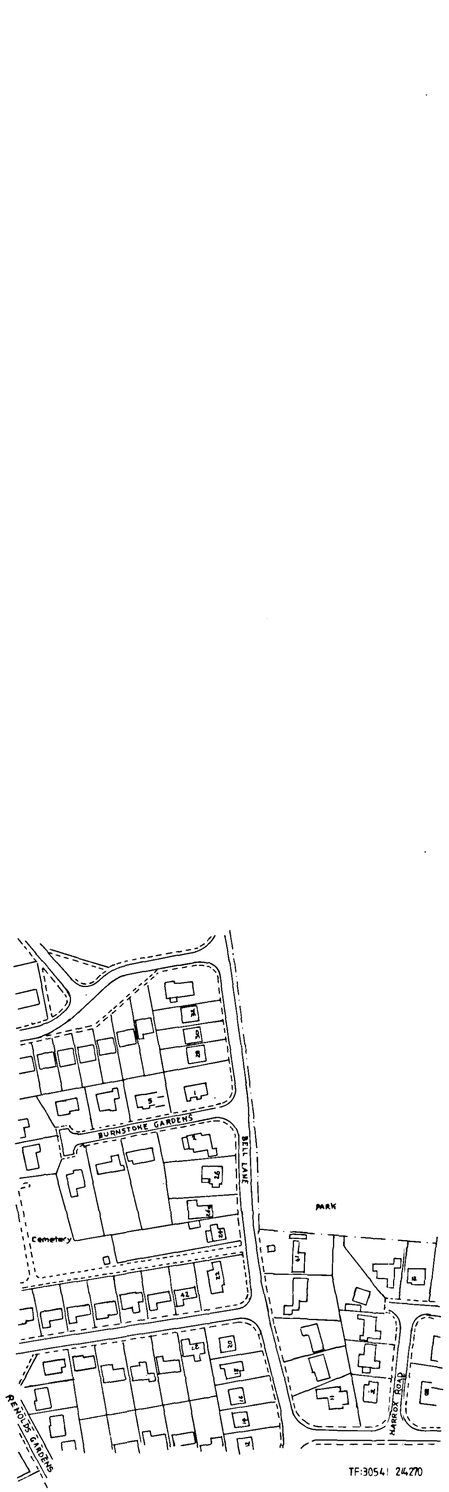



Location Plan 1:2500

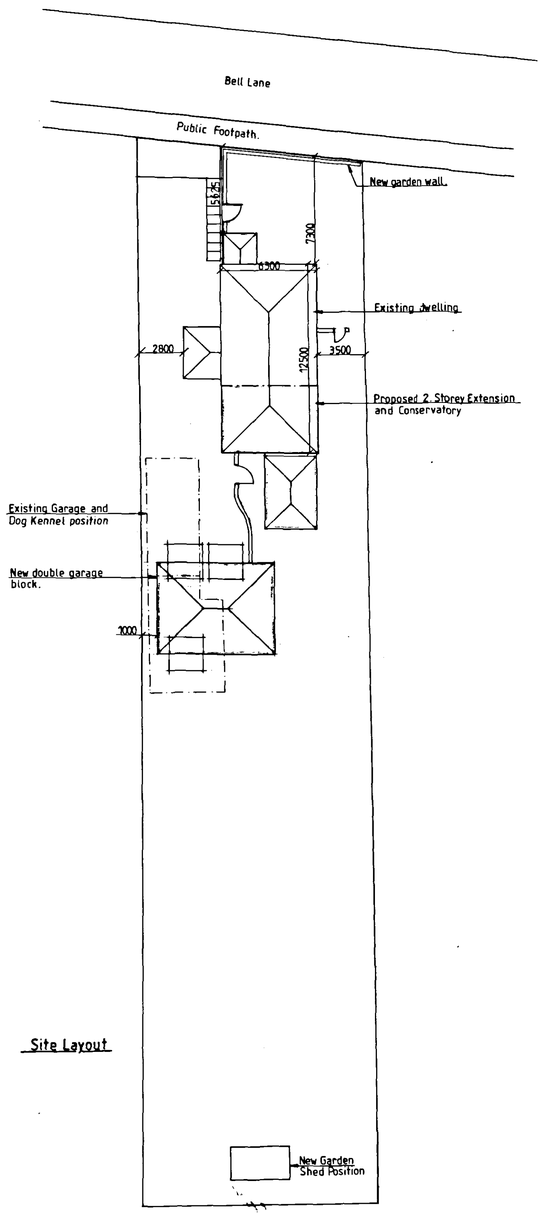


Site Layout

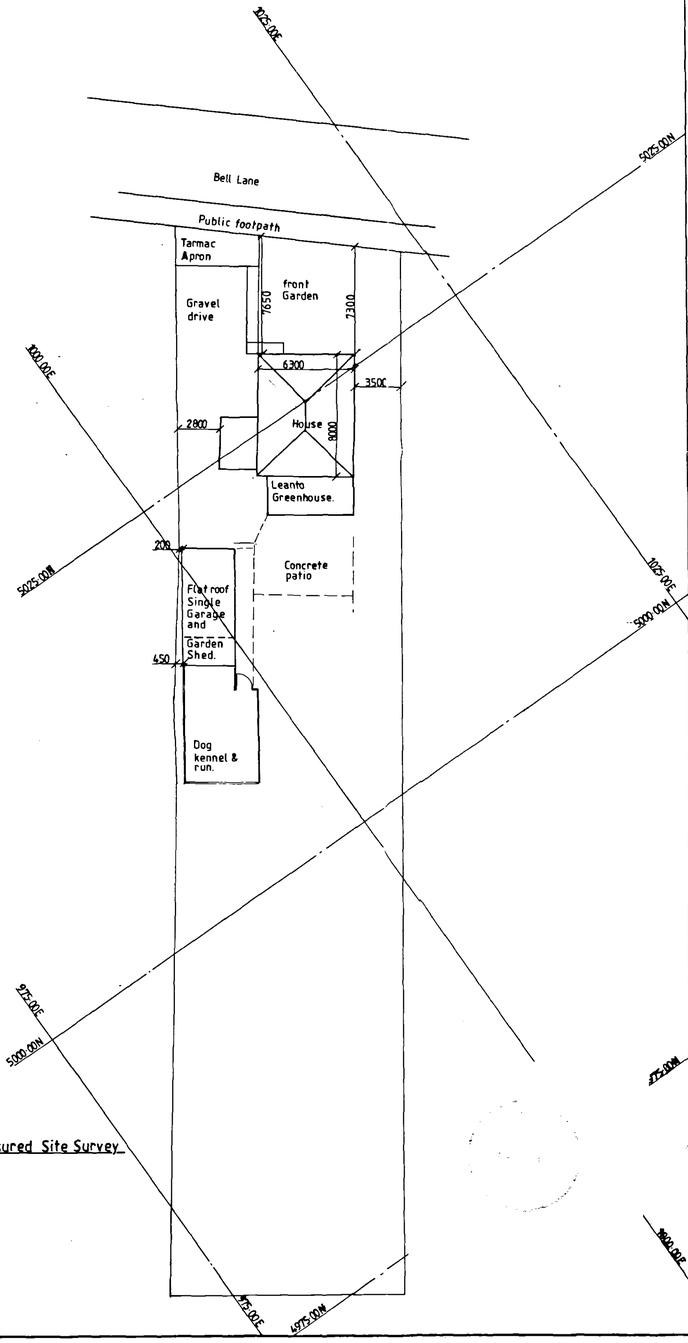


Measured Site Survey

AMENDED PLAN
PLAN

SHDC
PLANNING & DEVELOPMENT
24 MAY 2006
Ref. 05/36/06

REV A NEW DOUBLE GARAGE POSITION ADJUSTED.

Project
Two Storey Extension at
24, Bell Lane, Moulton
Spalding, Lincolnshire.

Drawing Title
Site Survey.
Site Layout.
Location Plan.

Drawing No. 01
Scale 1:200, 1:2500
Drawn By P. Grimwood.
Date 12-12-05. Rev A