

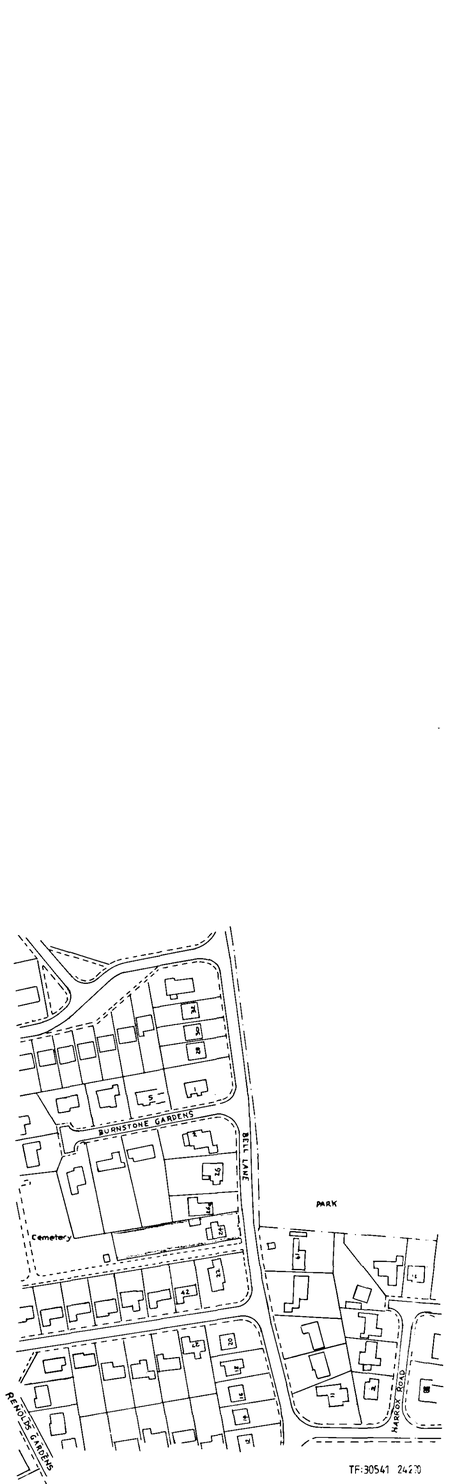


Location Plan 1:2500

SUPERSEDED

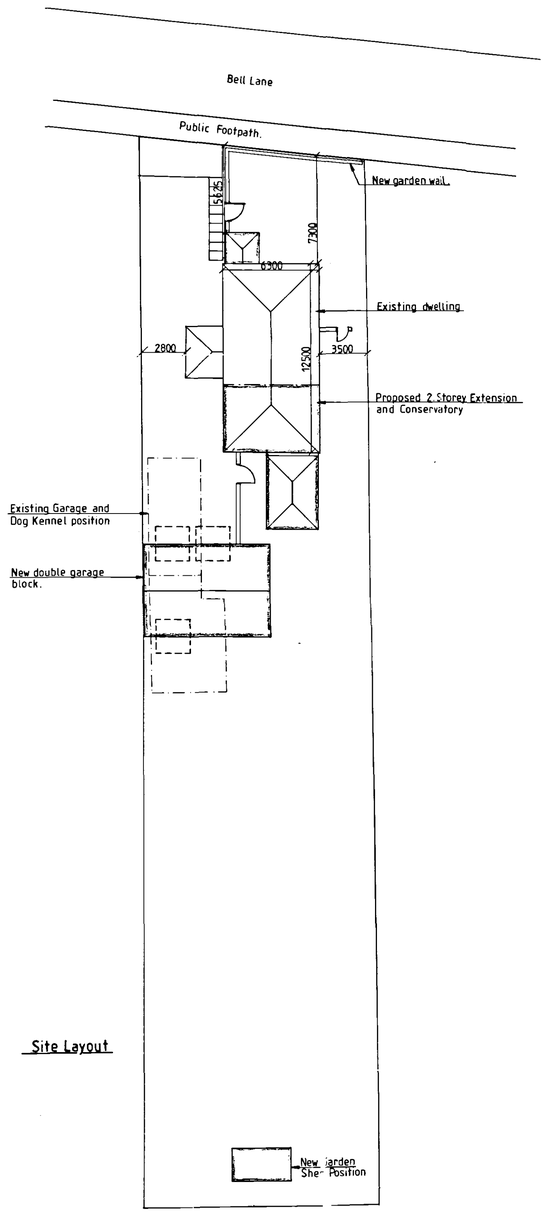

Site Layout

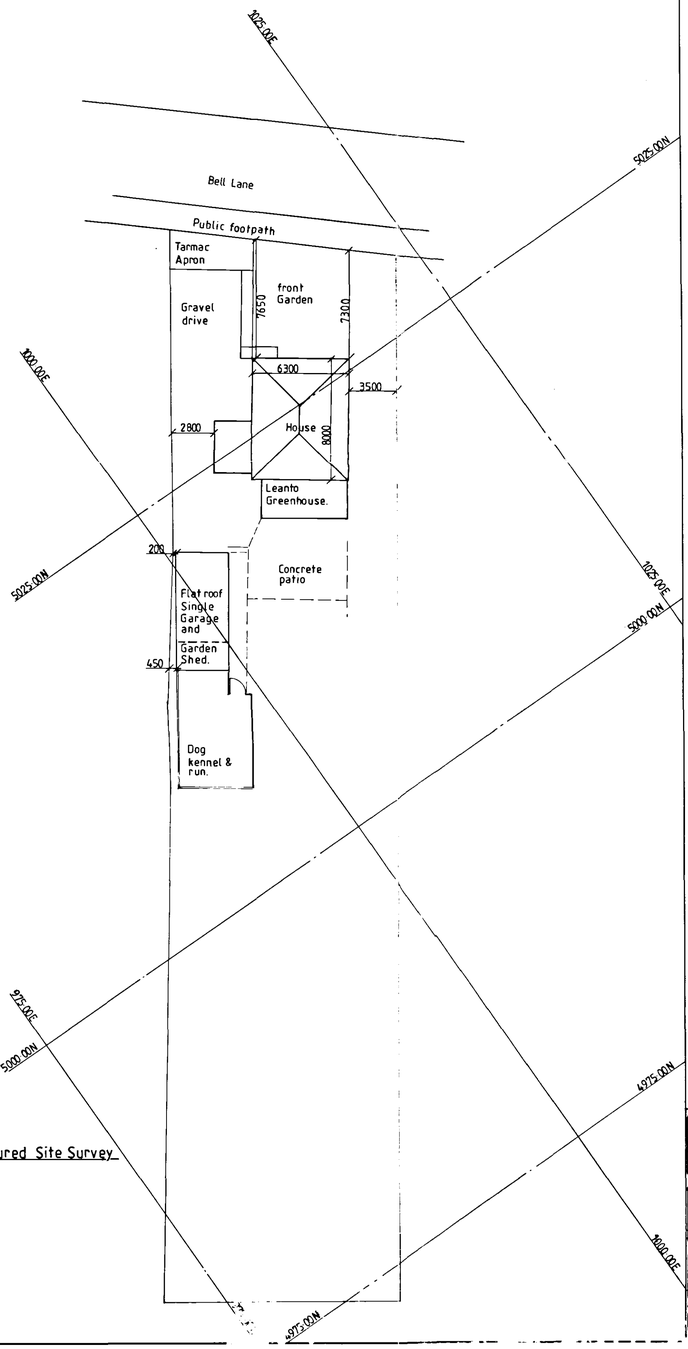

Measured Site Survey

SHDC
PLANNING & DEVELOPMENT
18 APR 2006
Ref. 0536/06

Project.
Two Storey Extension at
24,Bell Lane,Moulton
Spalding, Lincolnshire.

Drawing Type.
Site Survey,
Site Layout,
Location Plan.

Client.

Drawing No. 01
Scale 1:200 , 1250
Drawn by P. Grimwood.
Date 12-12-05. Rev