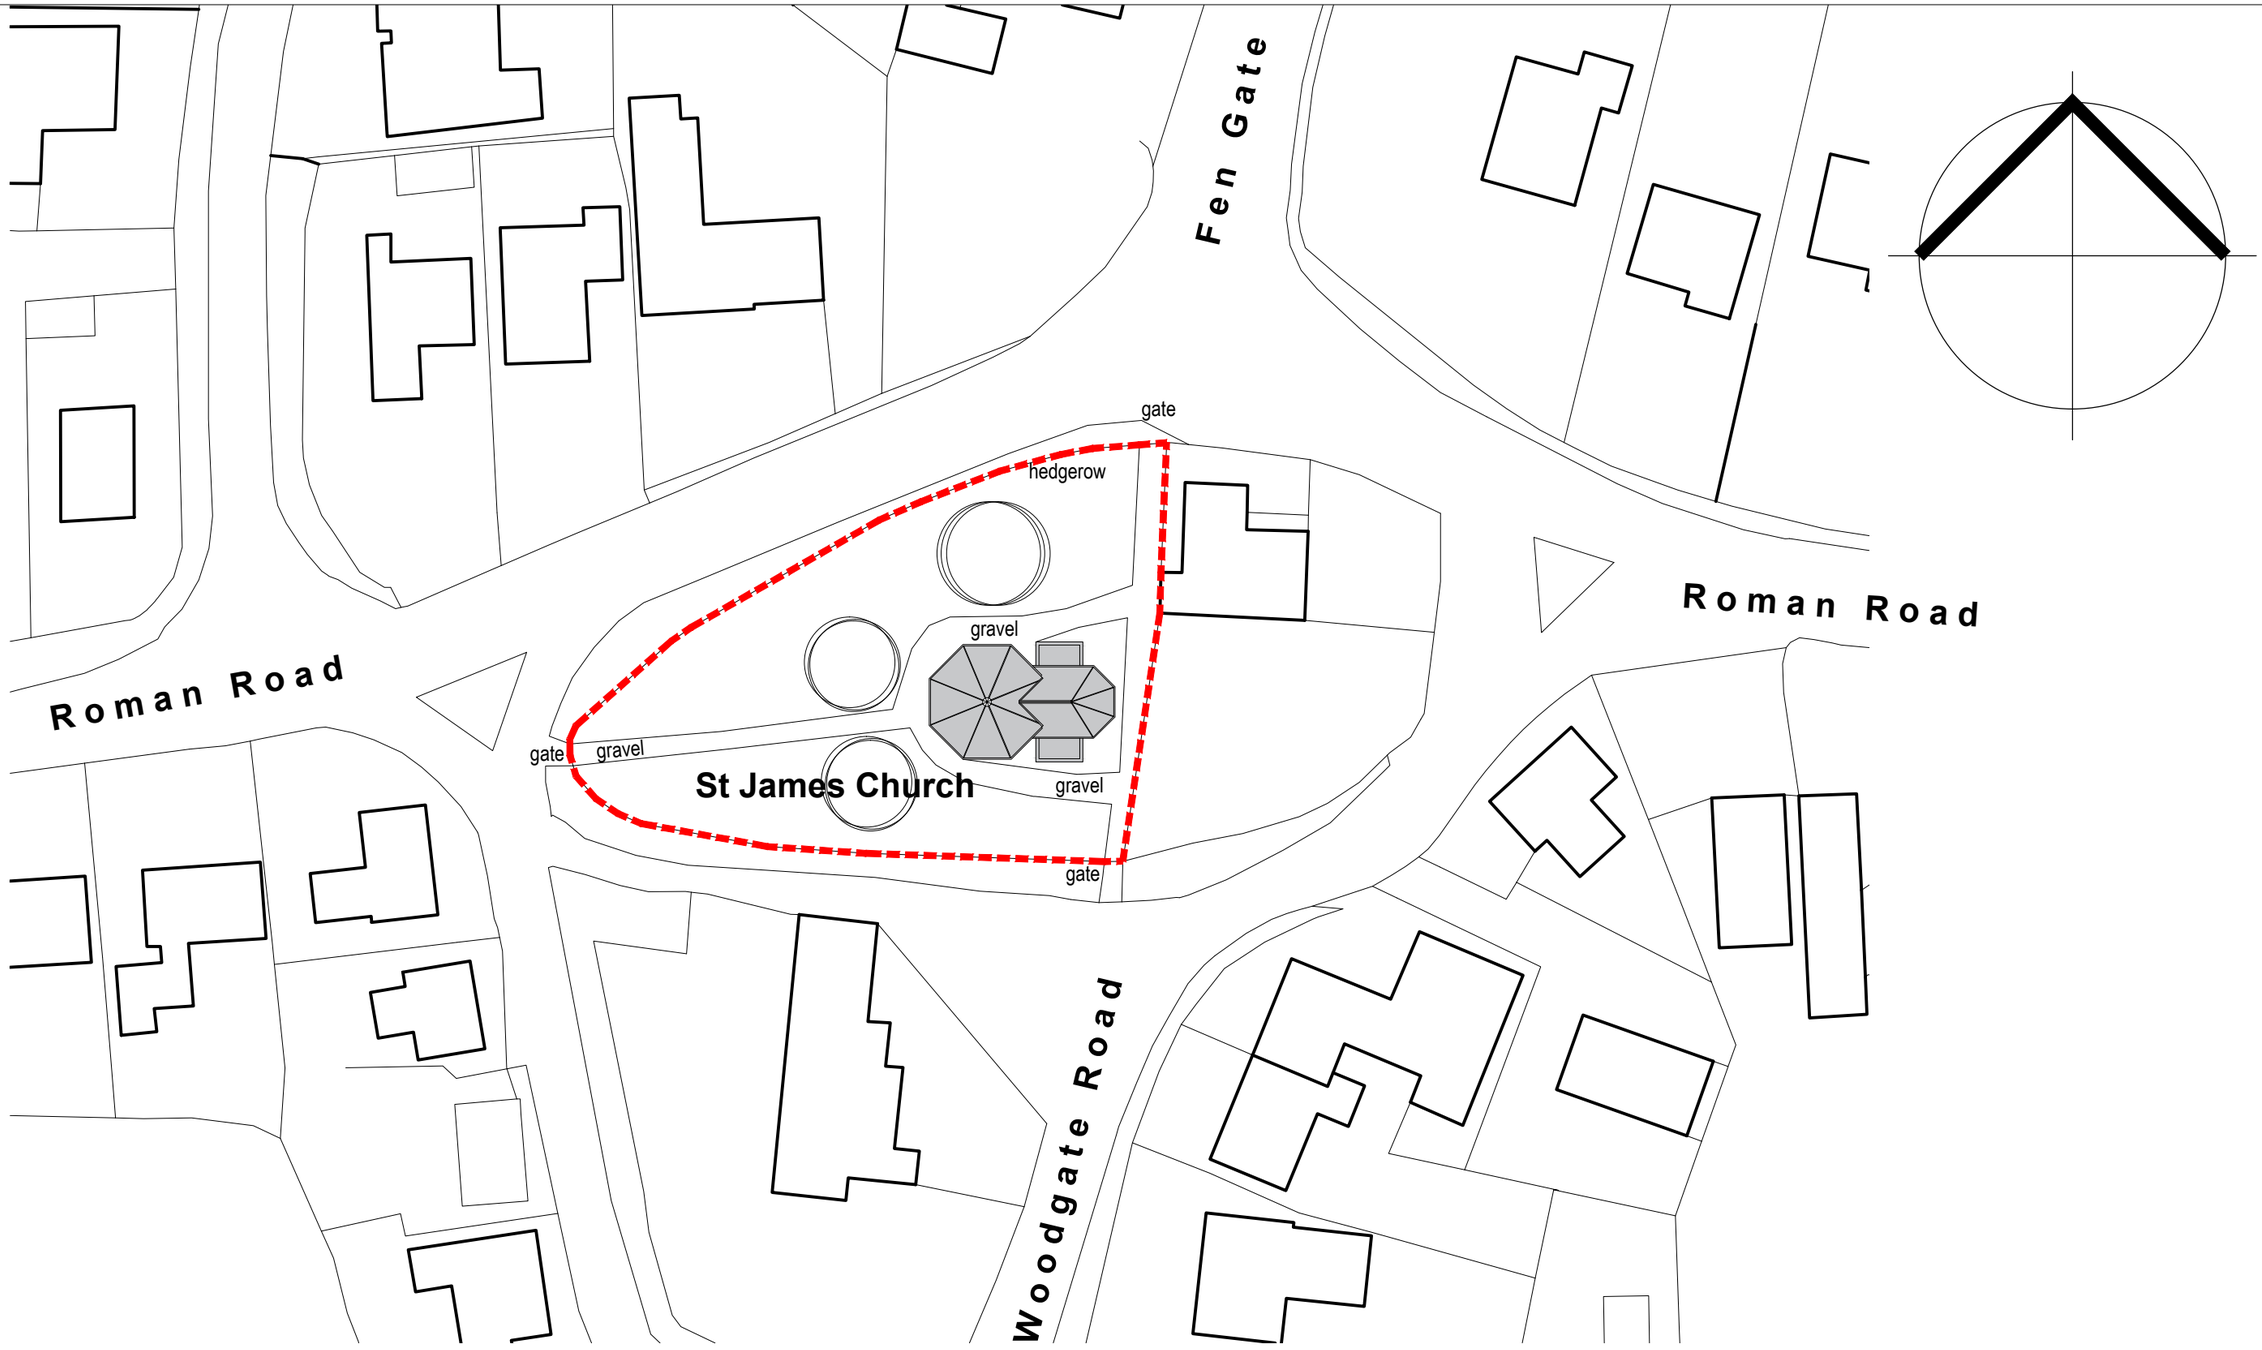


Existing Block Plan 1:500

St James Church, Moulton Chapel

REVISION	DRAWN	DATE	DESCRIPTION
CLIENT	St James PCC	SCALE A3 1:500	DATE Jun20
PROJECT	St James Church - New Outbuilding	DRAWN cda	CHECKED
TITLE	Existing Block Plan	REFERENCE 9153	05

soul architects
T: 01909 500710
E: contact@soularchitects.co.uk
W: www.soularchitects.co.uk

© ALL RIGHTS RESERVED; REPORT ALL DISCREPANCIES; DO NOT SCALE; CHECK ALL DIMENSIONS ON SITE
REGISTERED IN ENGLAND AND WALES. REGISTERED ADDRESS: SOUL ARCHITECTS LIMITED 13 SPARKEN HILL, WORKSOP, NOTTINGHAMSHIRE, S80 1AX. COMPANY NO. 07093963