


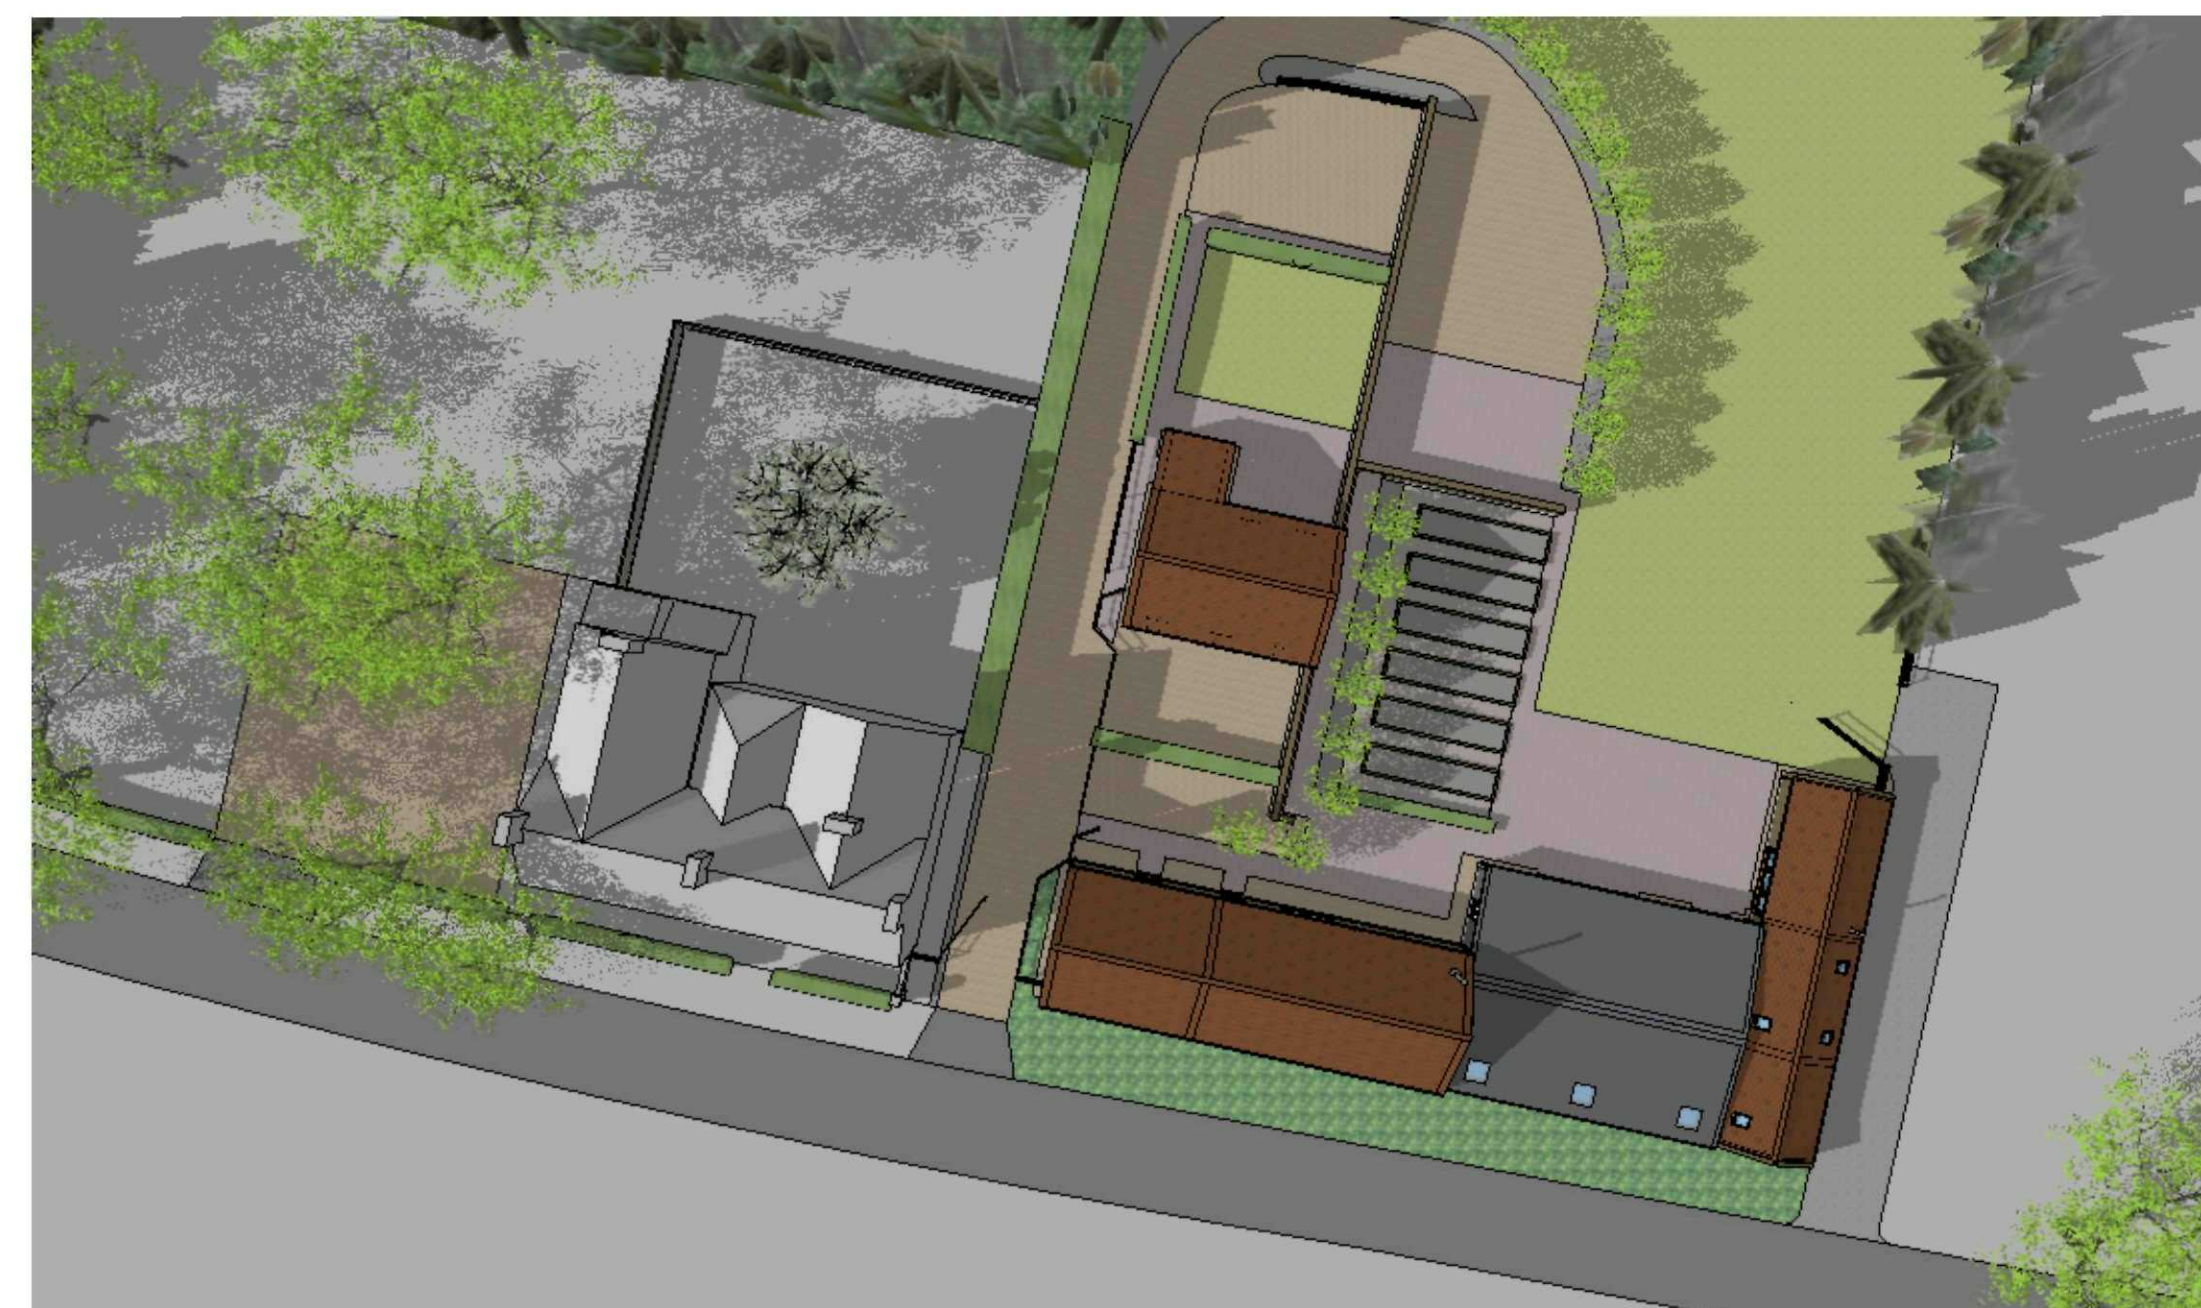

PROPOSED BARN AND COACH HOUSE CONVERSIONS
TO CREATE 2 RESIDENTIAL PROPERTIES ADJACENT
AUSTENDIKE HALL AUSTENDIKE ROAD WESTON HILLS
for MR & MRS S ARMSON

A	AUSTENDIKE SPELT CORRECTLY	20/5/15

EXTERNAL VIEWS 2

NO SCALES

APR 2015

J031- PL 8A

Julian Warrick

Architectural Design Consultant

SEE your design. Imagine no longer how it looks. SEE how it looks

Email: julian@jwarrick-design-cons.com
Tel: 01775 820123
Mob: 07849 652067
JulianWarrick.co.uk
Google +

8 Beech Grove
Donington
Spalding
Lincs
PE11 4XQ