



BRICK ON EDGE ON 2 NO TILE CREASING
TO CLIENT REQUIREMENTS
BED IN 1:4 SAND CEMENT MORTAR

5960 MAX 6M BETWEEN EXPANSION JOINT

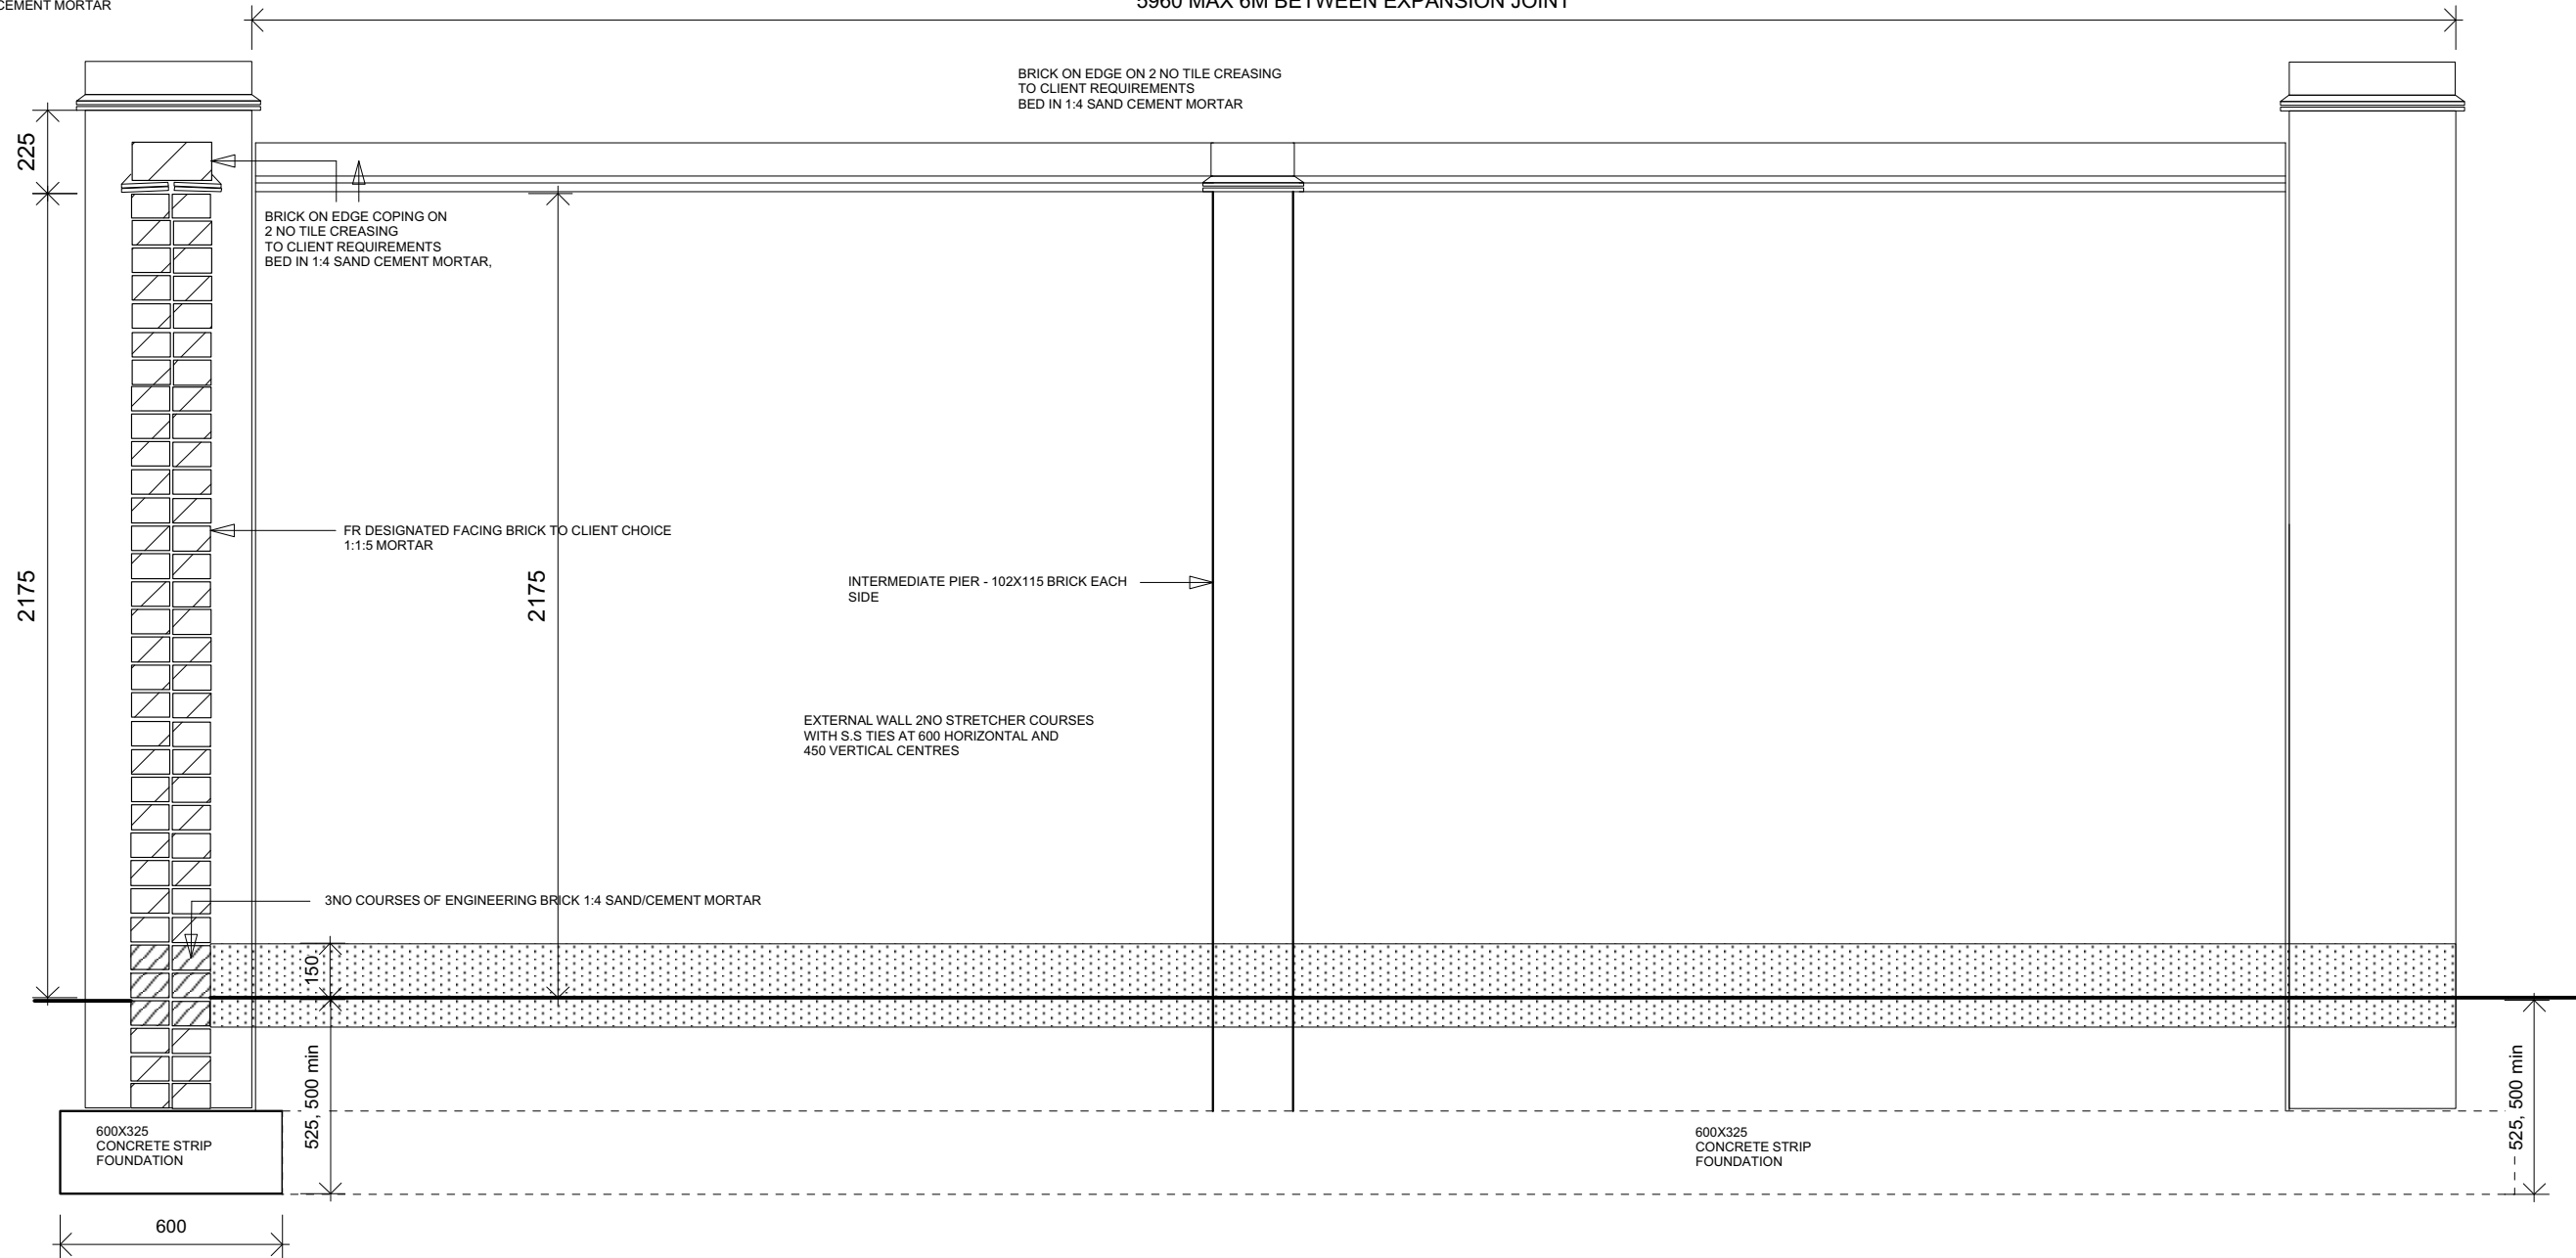

SECTION THROUGH HIGH WALL

ELEVATION OF WALL AND PIER

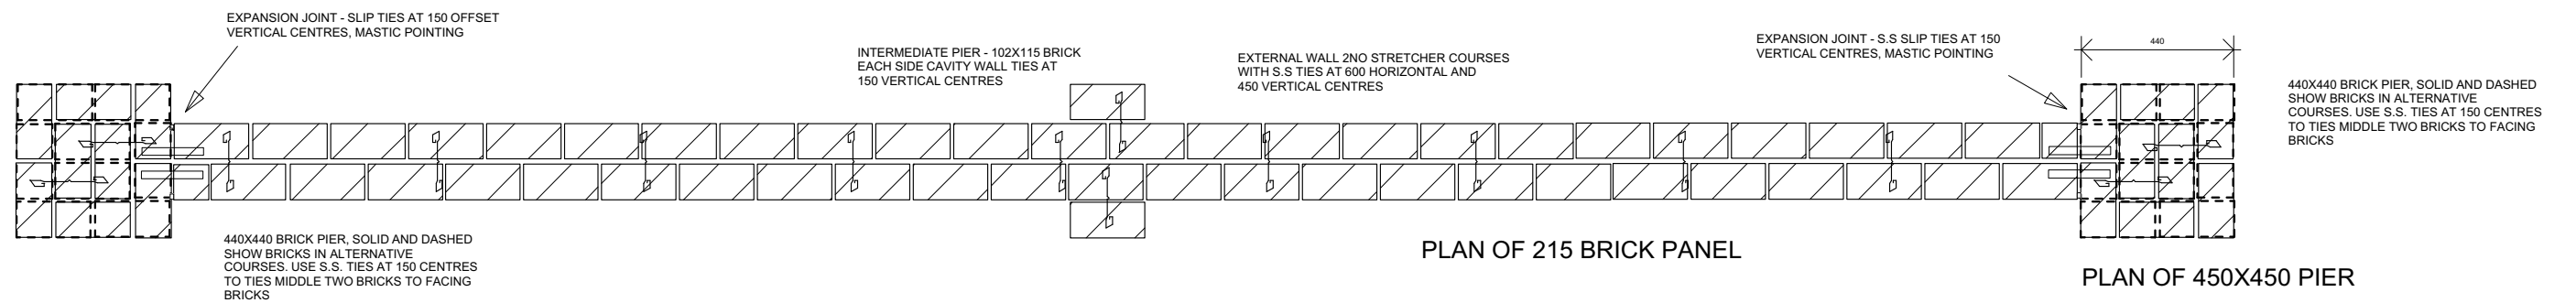

PLAN OF 450X450 PIER

PLAN OF 215 BRICK PANEL

PLAN OF 450X450 PIER

Revisions:
A -

drawing size A3 - at 1:5 scale.

Project		B M Design Consultancy	
MOULTON CHAPEL			
Title		Chartered Architects	
WALLS NEAR SITE ENTRANCE		29A Church Street Northborough PE6 9BN Telephone 01733 252823 © Copyright	
Scale	Date	Job No	
1:20	JAN 22	4521	
Category	Client Element	Sequential No	Revisions
A	(--)	202	