




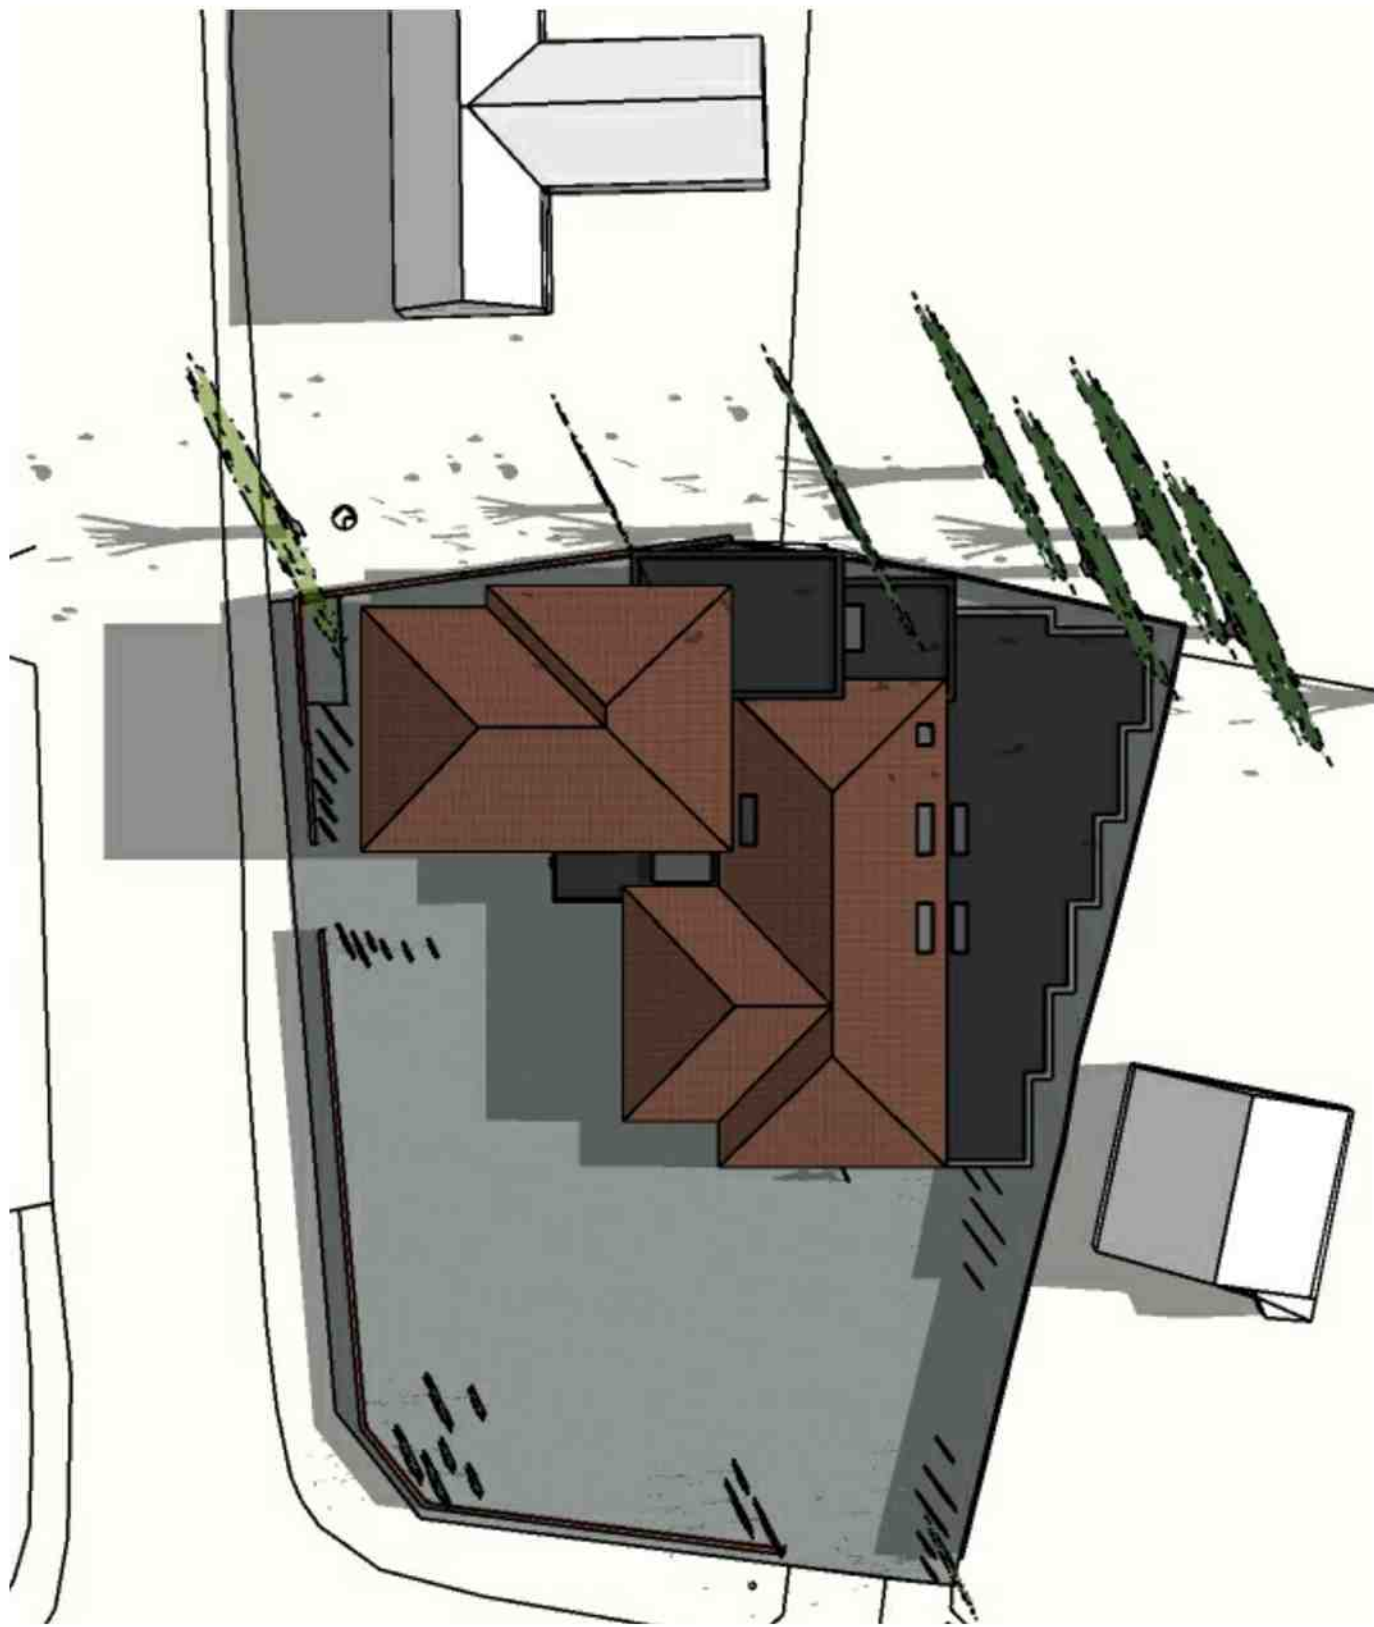


JUNE 07:00

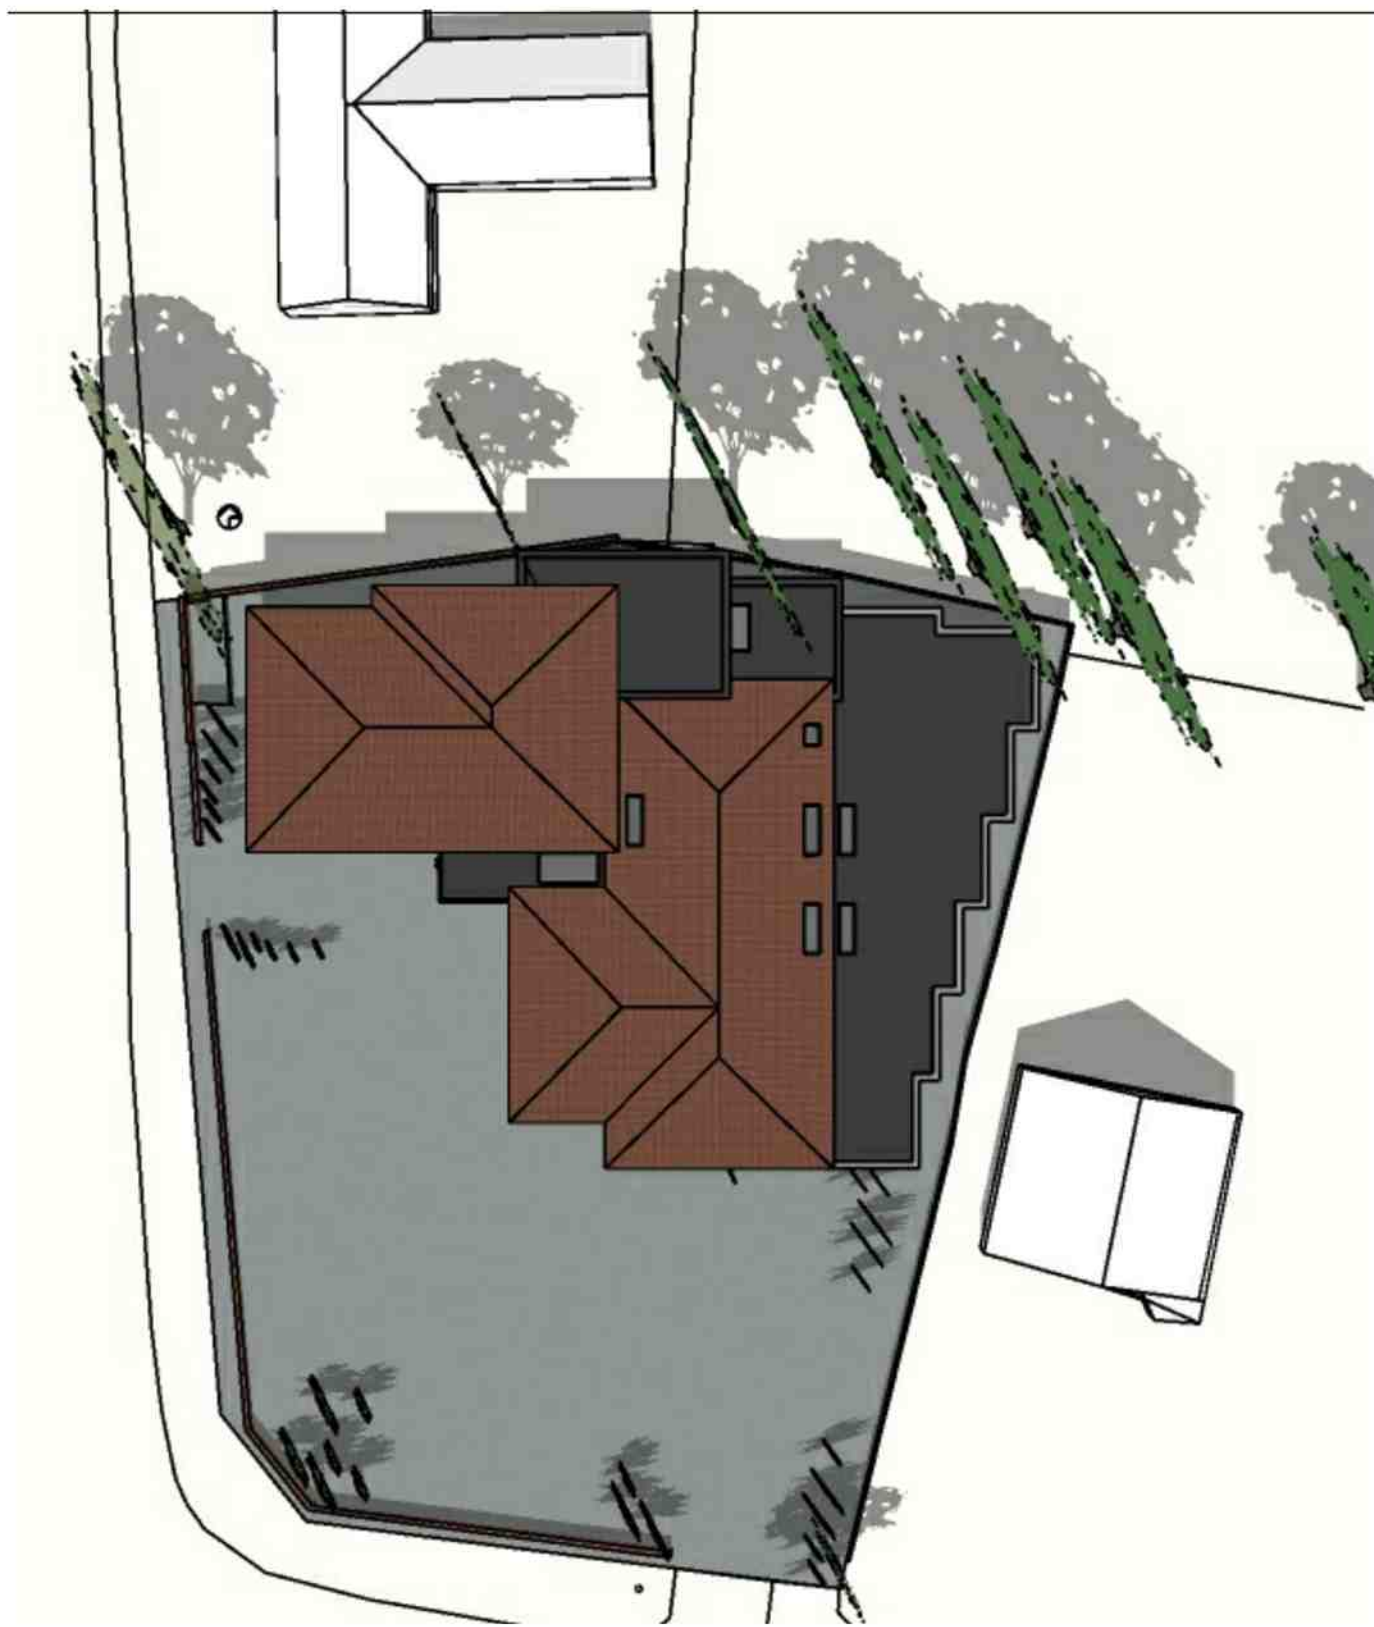


JUNE 12:00

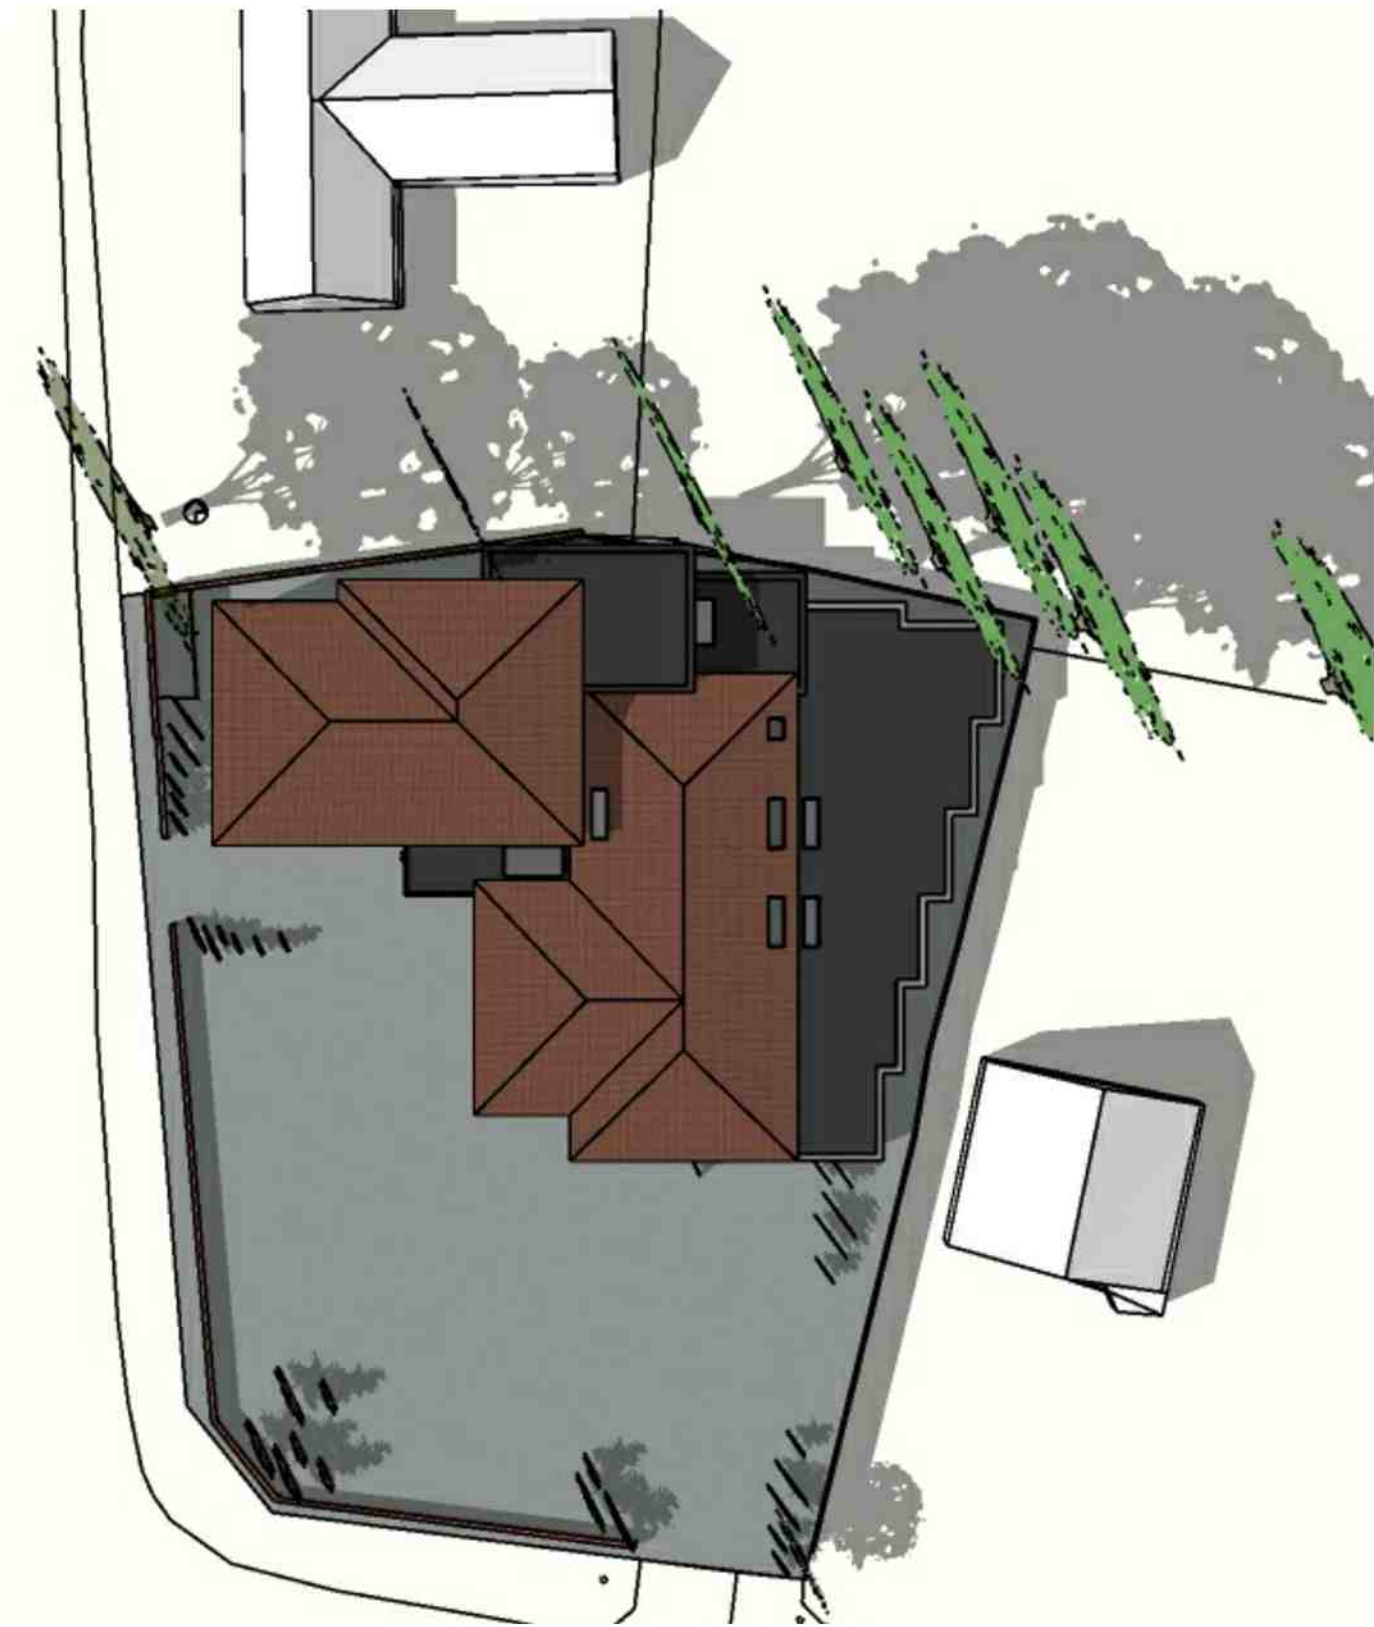

JUNE 15:00

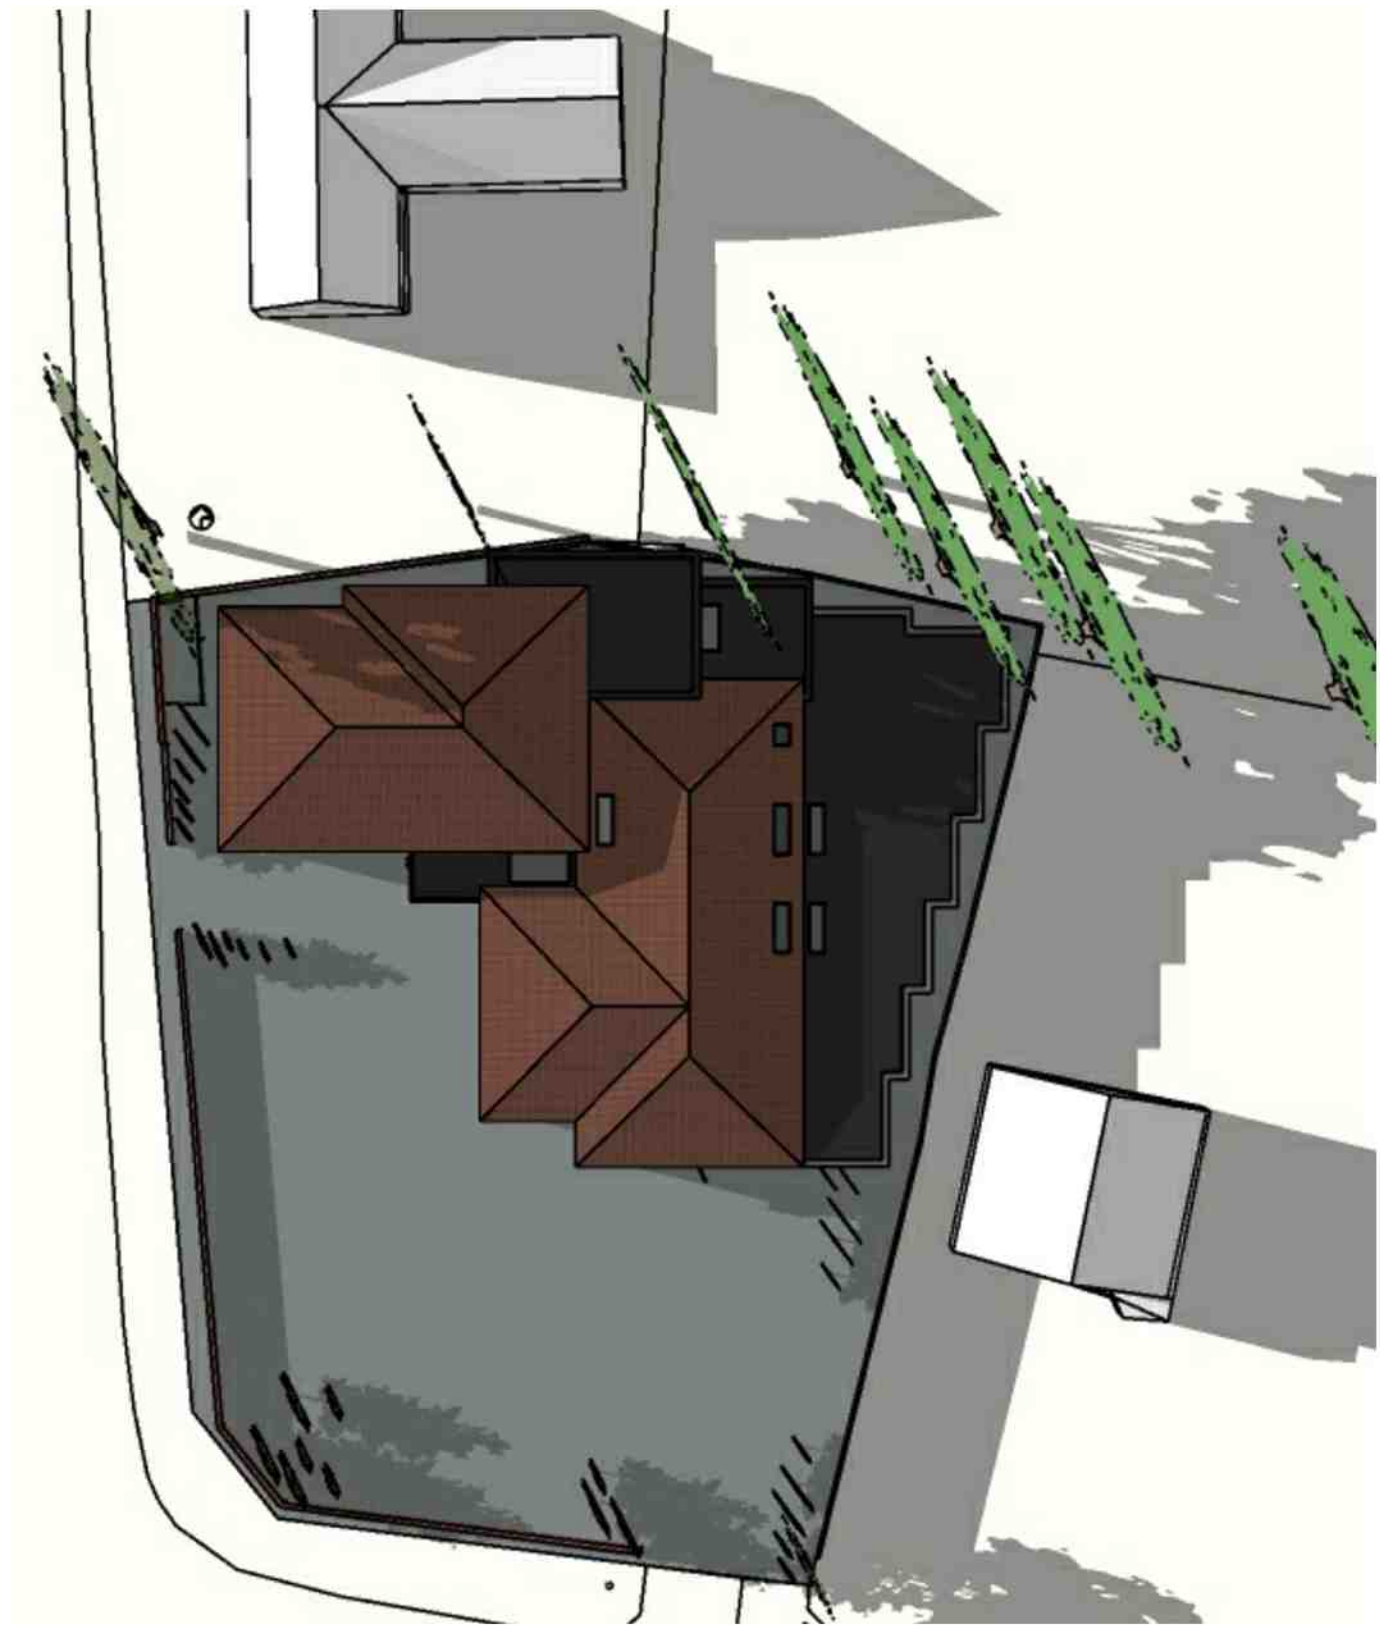

JUNE 18:00

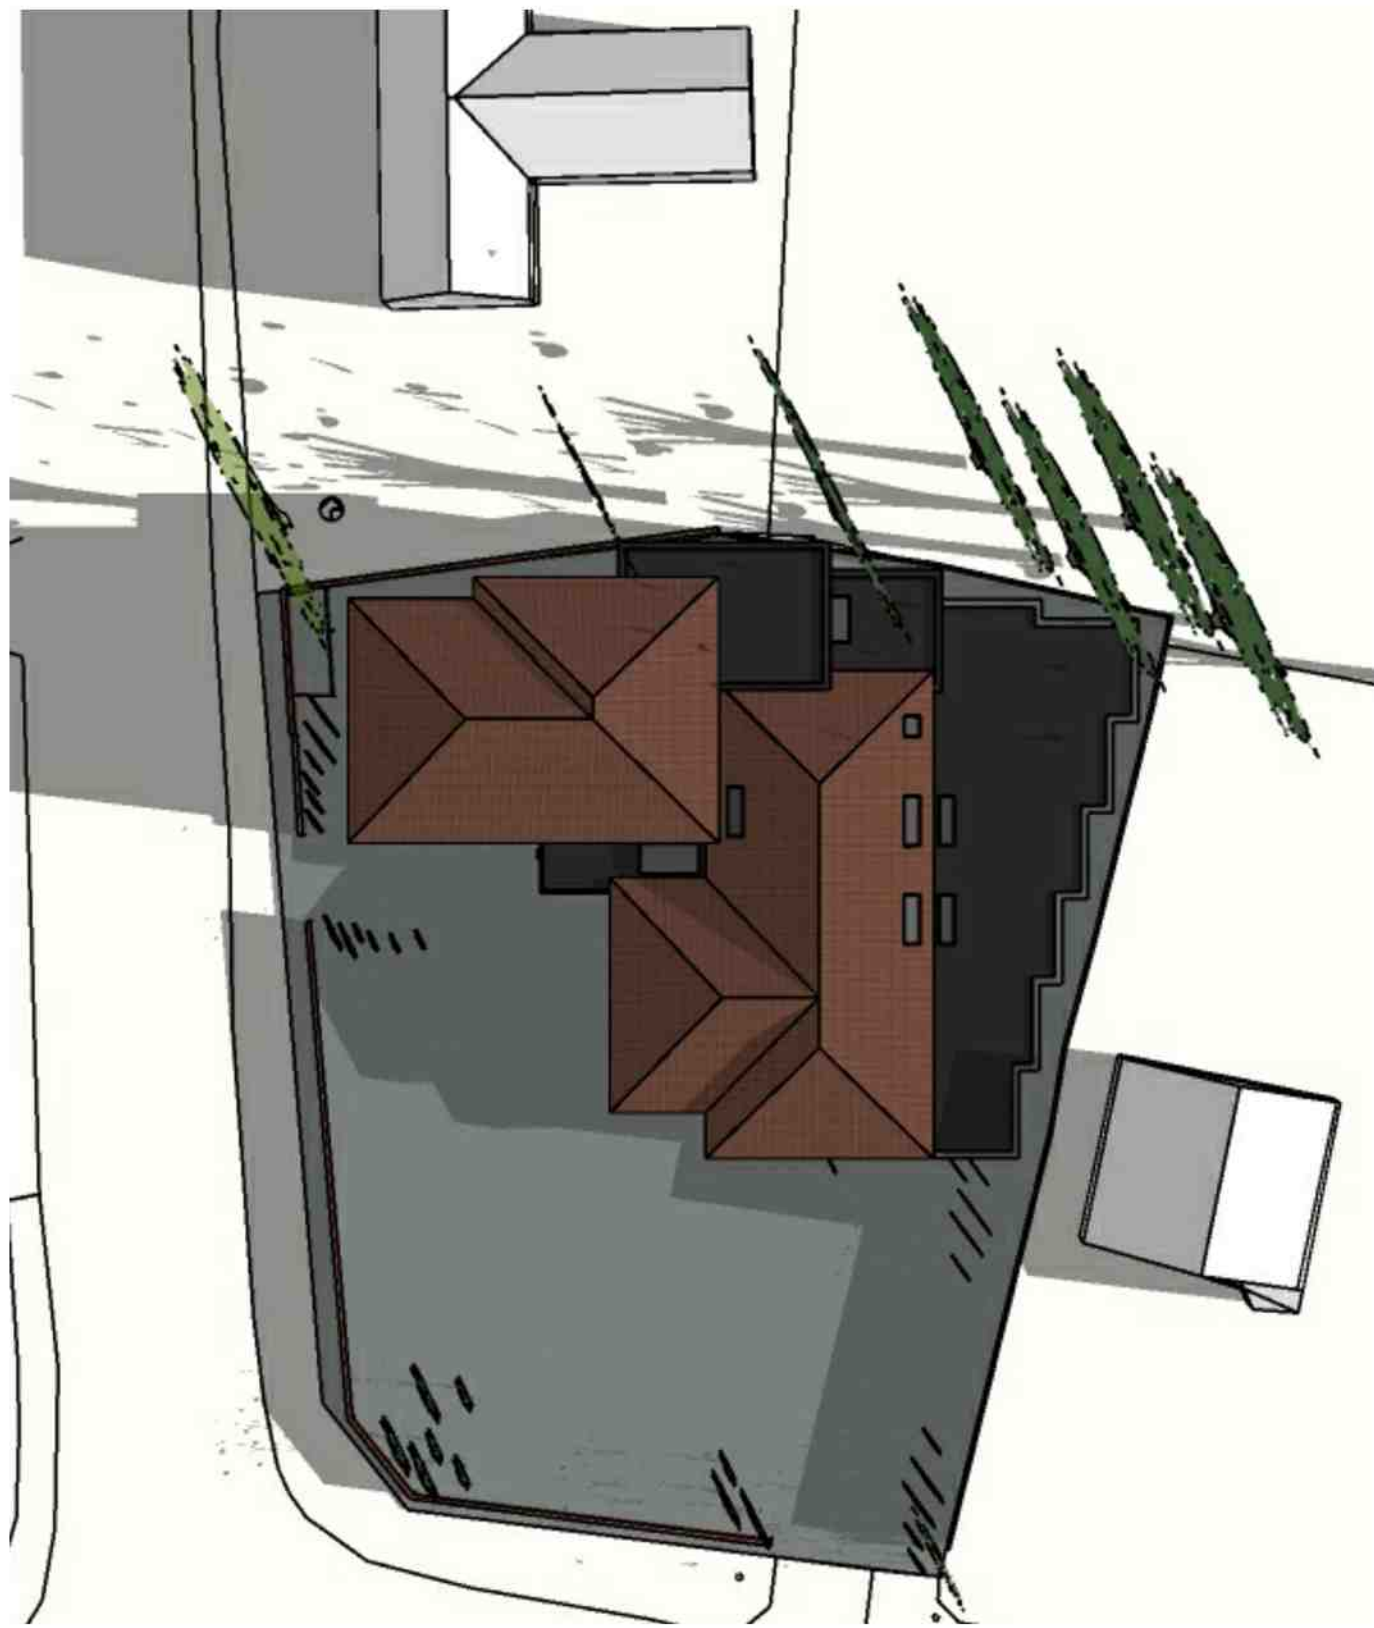


SEPT 07:00



SEPT 12:00



SEPT 15:00

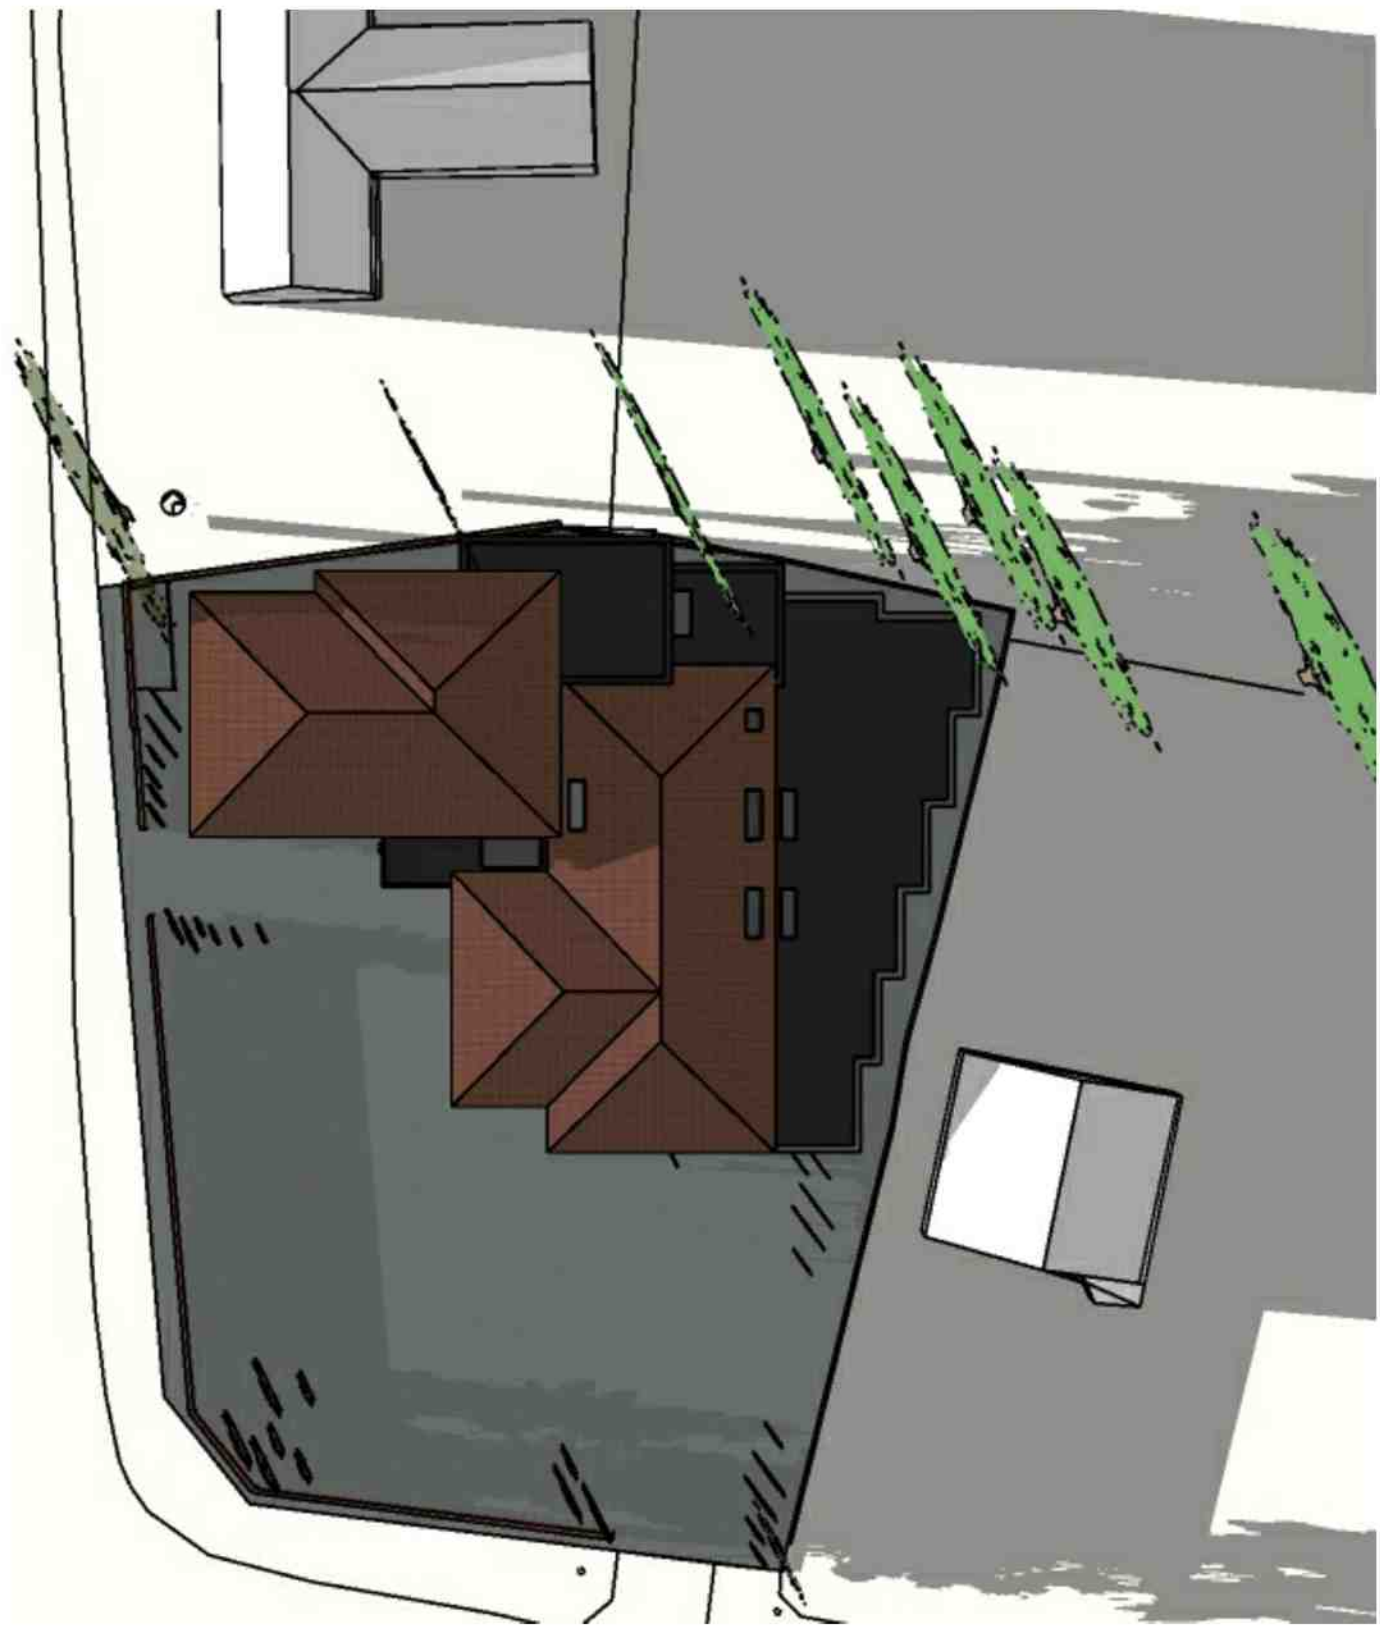

SEPT 18:00

revisions REV A - 02.08.23 - time amended (12:00)	key	notes	notes	client	architect	EXTENSION TO MOULTON MEDICAL CENTRE, MOULTON, SPALDING				
		demolition	This drawing is the copyright of the Architects and may not be reproduced or used except by written permission. Dimensions must not be scaled from this drawing. The Contractor is to check and verify all building and site dimensions before work is put in hand. The Contractor is to check and verify with all the Statutory Authorities and the Employer the location and condition of any underground or overhead services or confirm that none exist prior to work commencing on site.The Contractor shall comply with enactments regulations and working rules relating to safety health and welfare of workpeople.	MOULTON MEDICAL CENTRE HIGH STREET MOULTON SPALDING	RAW architecture ltd 3 College Close Great Casterton Stamford PE9 4AW 01780 766 660 info@rawarchitecture.net	drawing title				
		extg / unknown				SOLAR STUDY - PROPOSED				
		brickwork				job no	scale	package no	drawing no / rev	status
		blockwork				0382	SEE DWG		A302 A	PLANNING
	stud	date				checked				
						01.08.23	HR			