




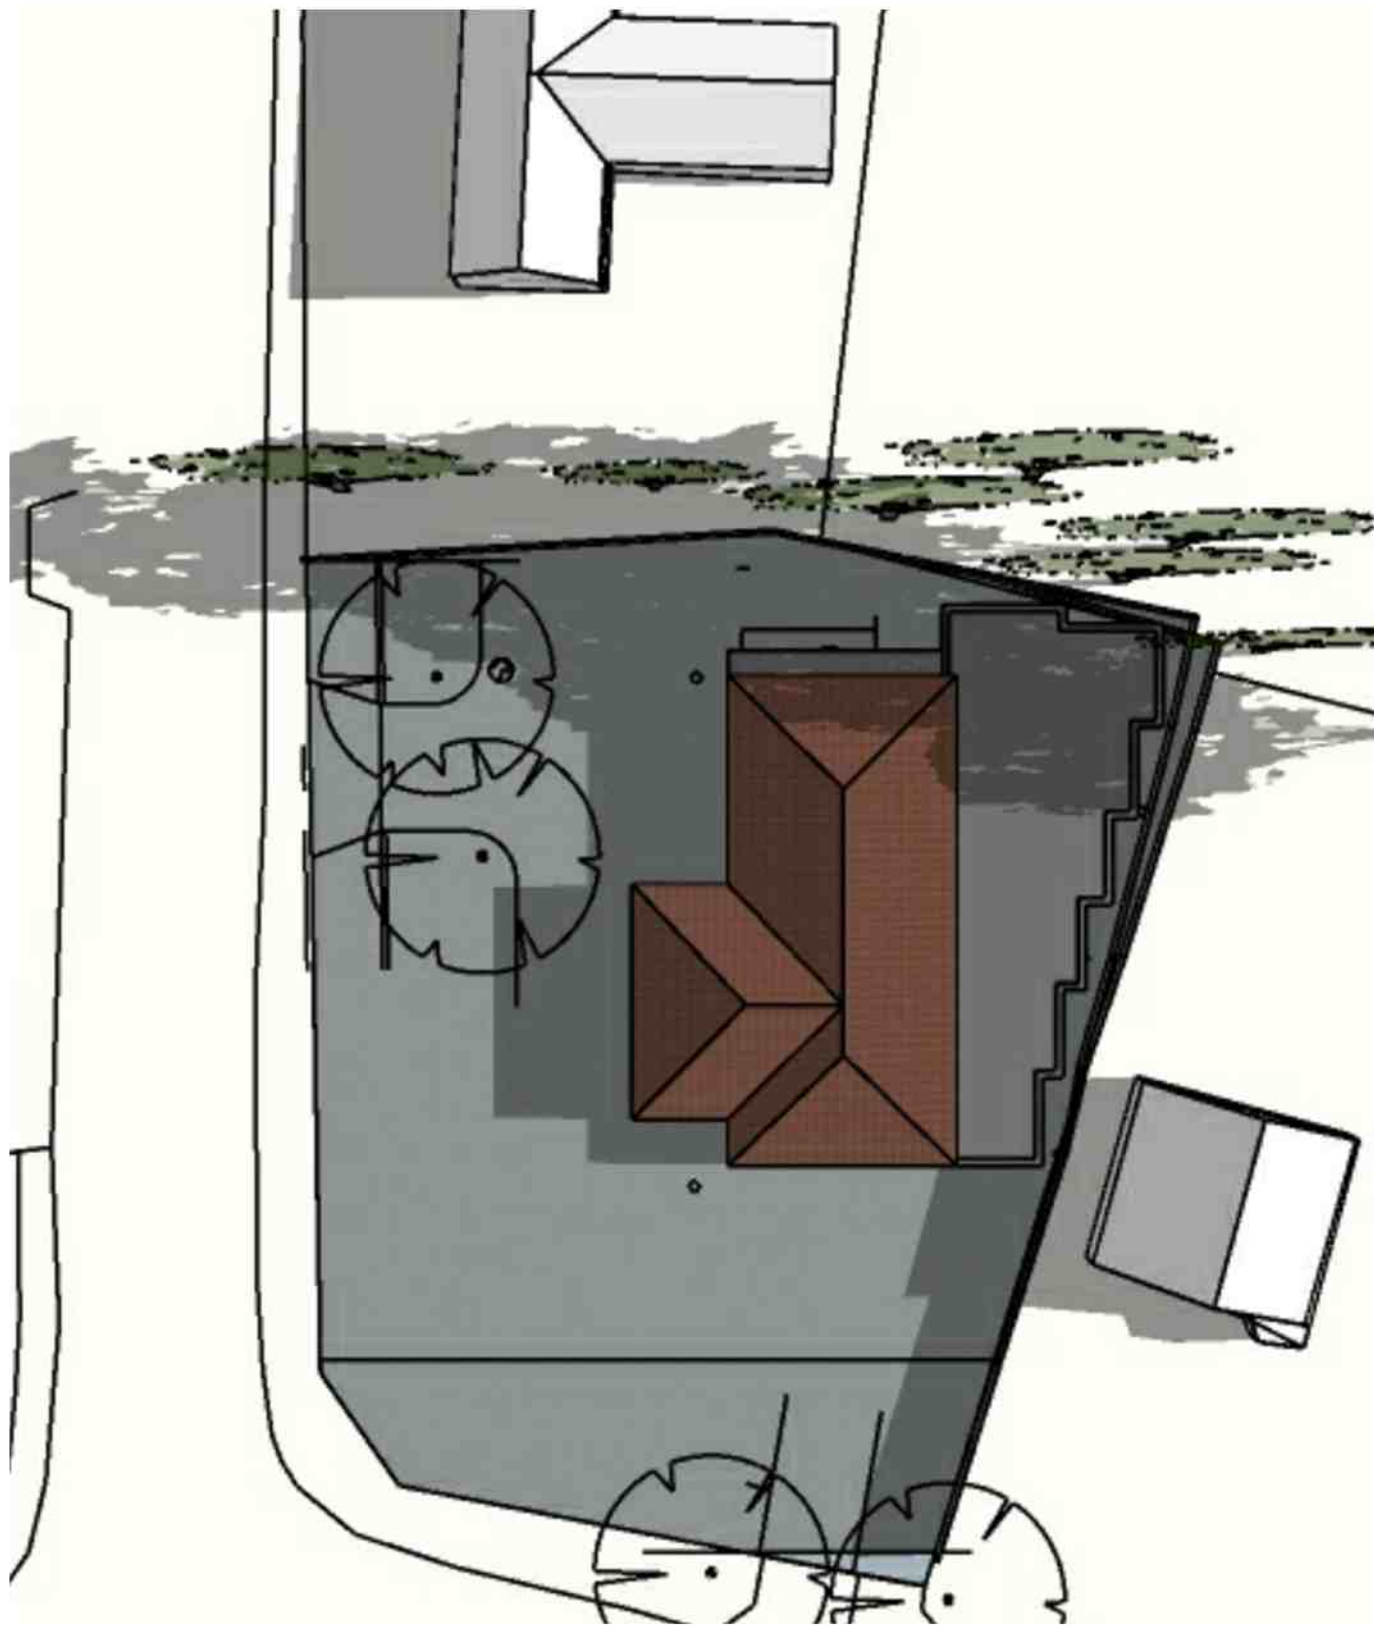


JUNE 07:00

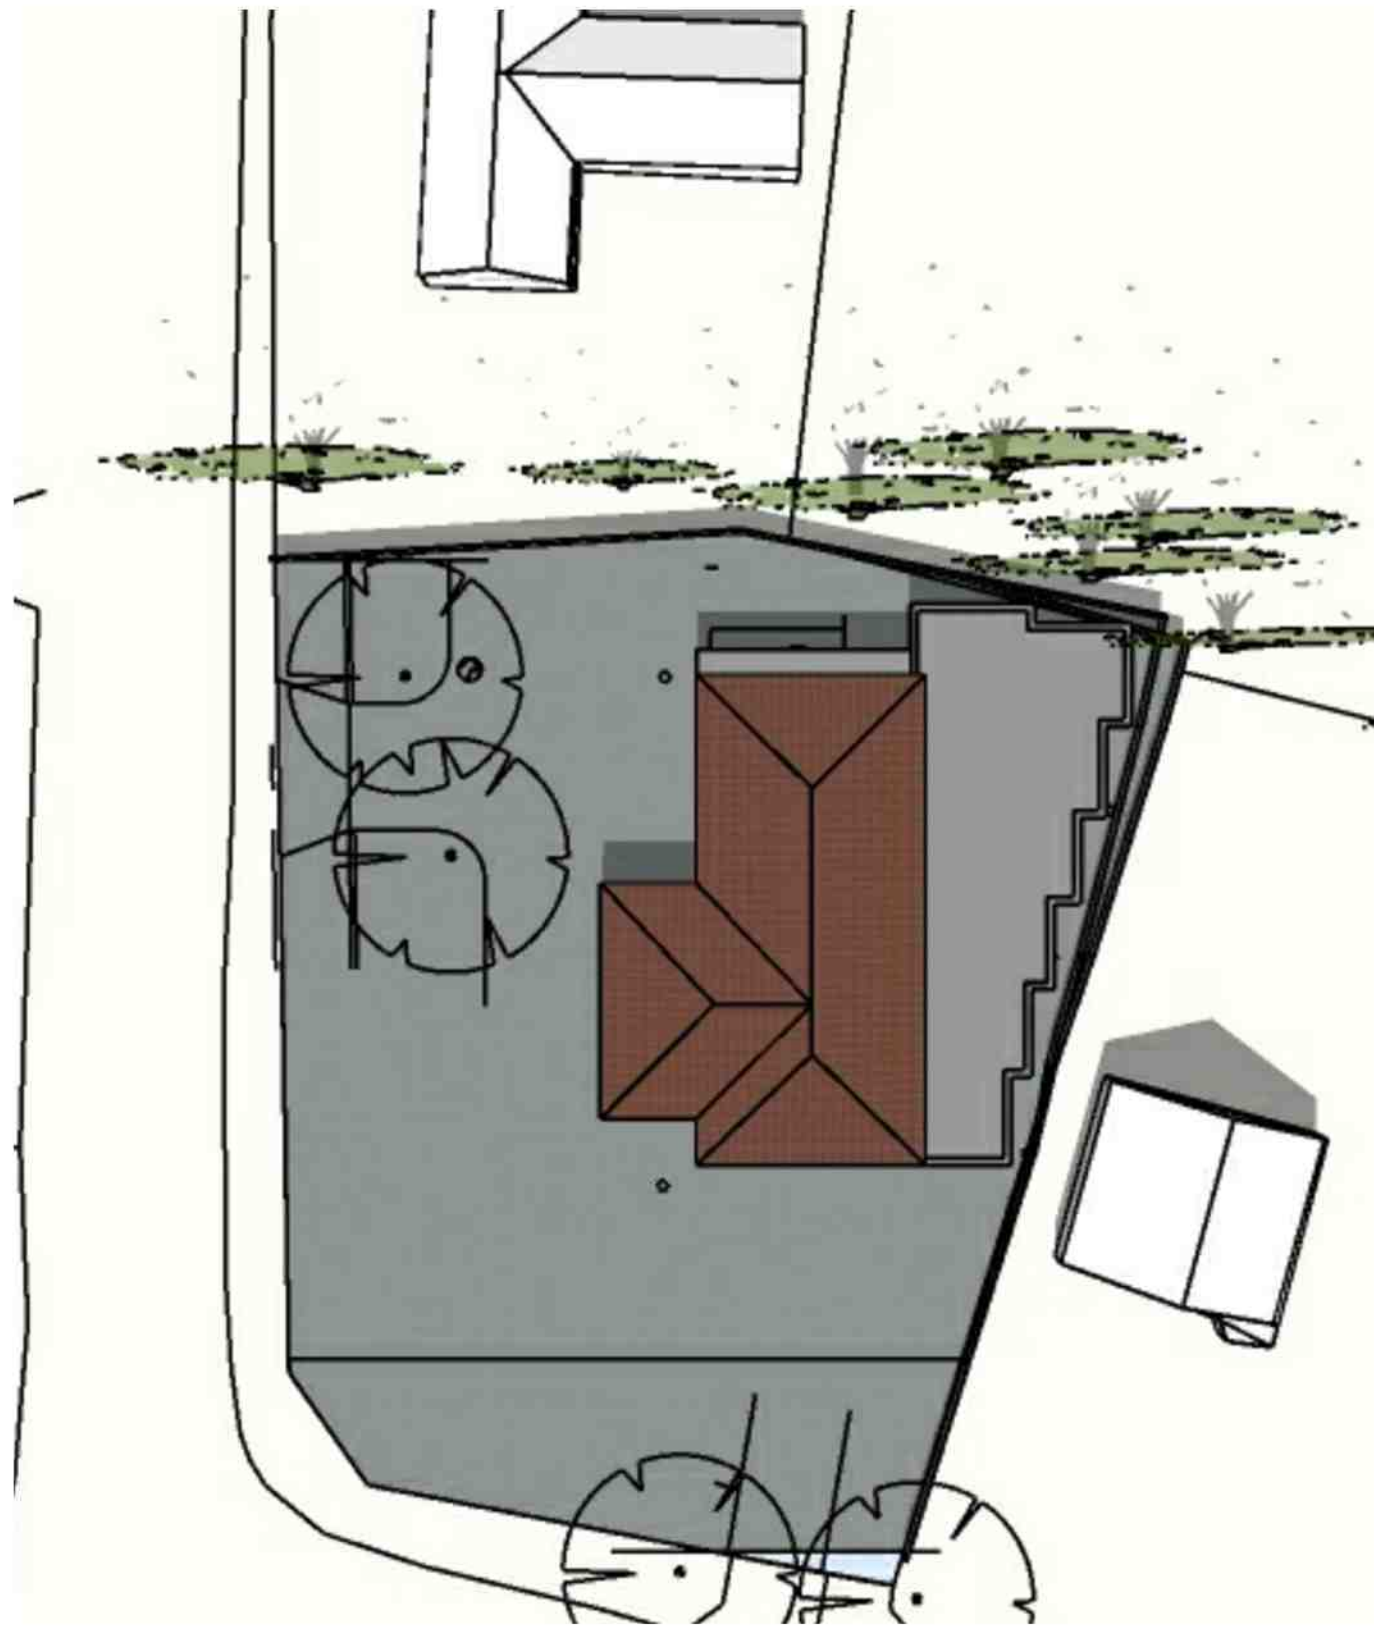


JUNE 12:00

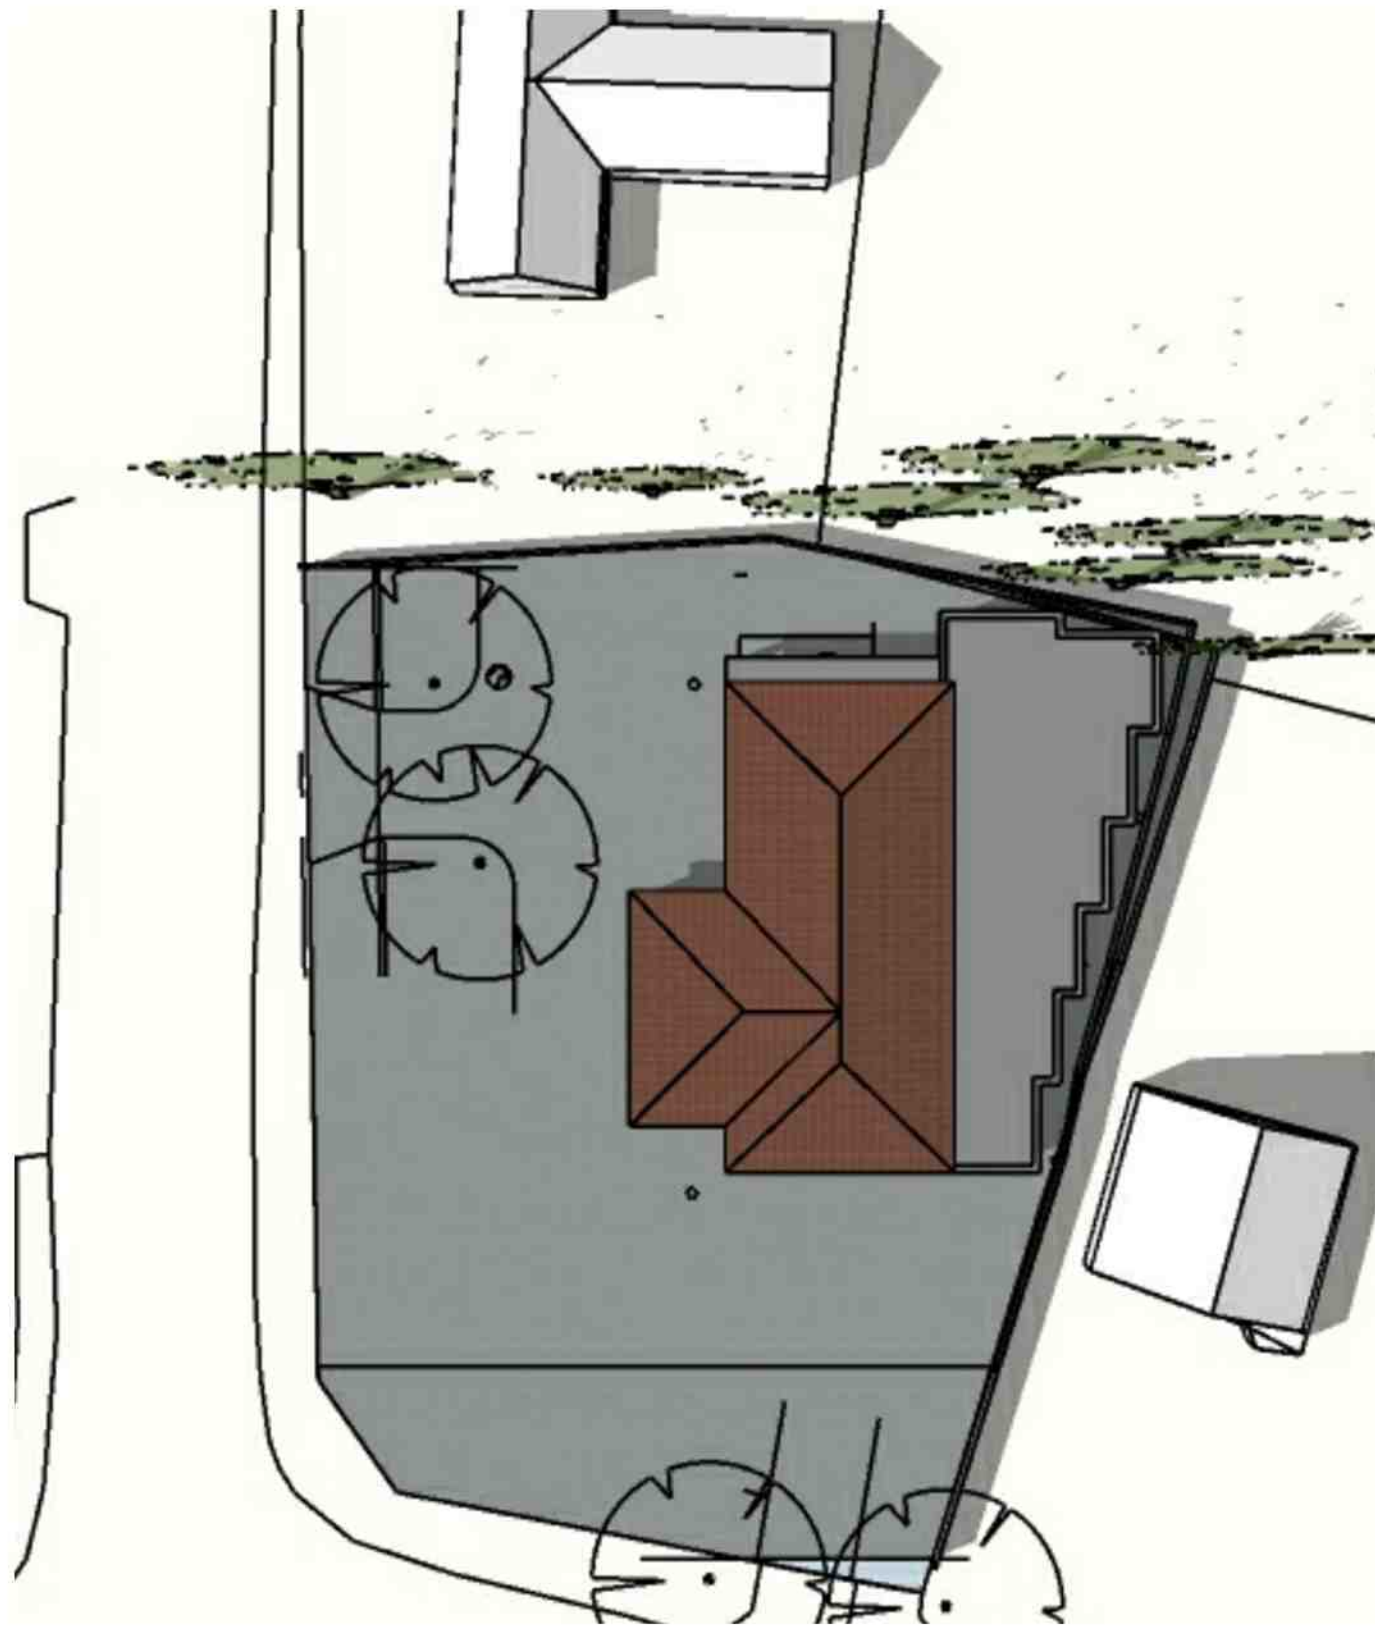


JUNE 15:00

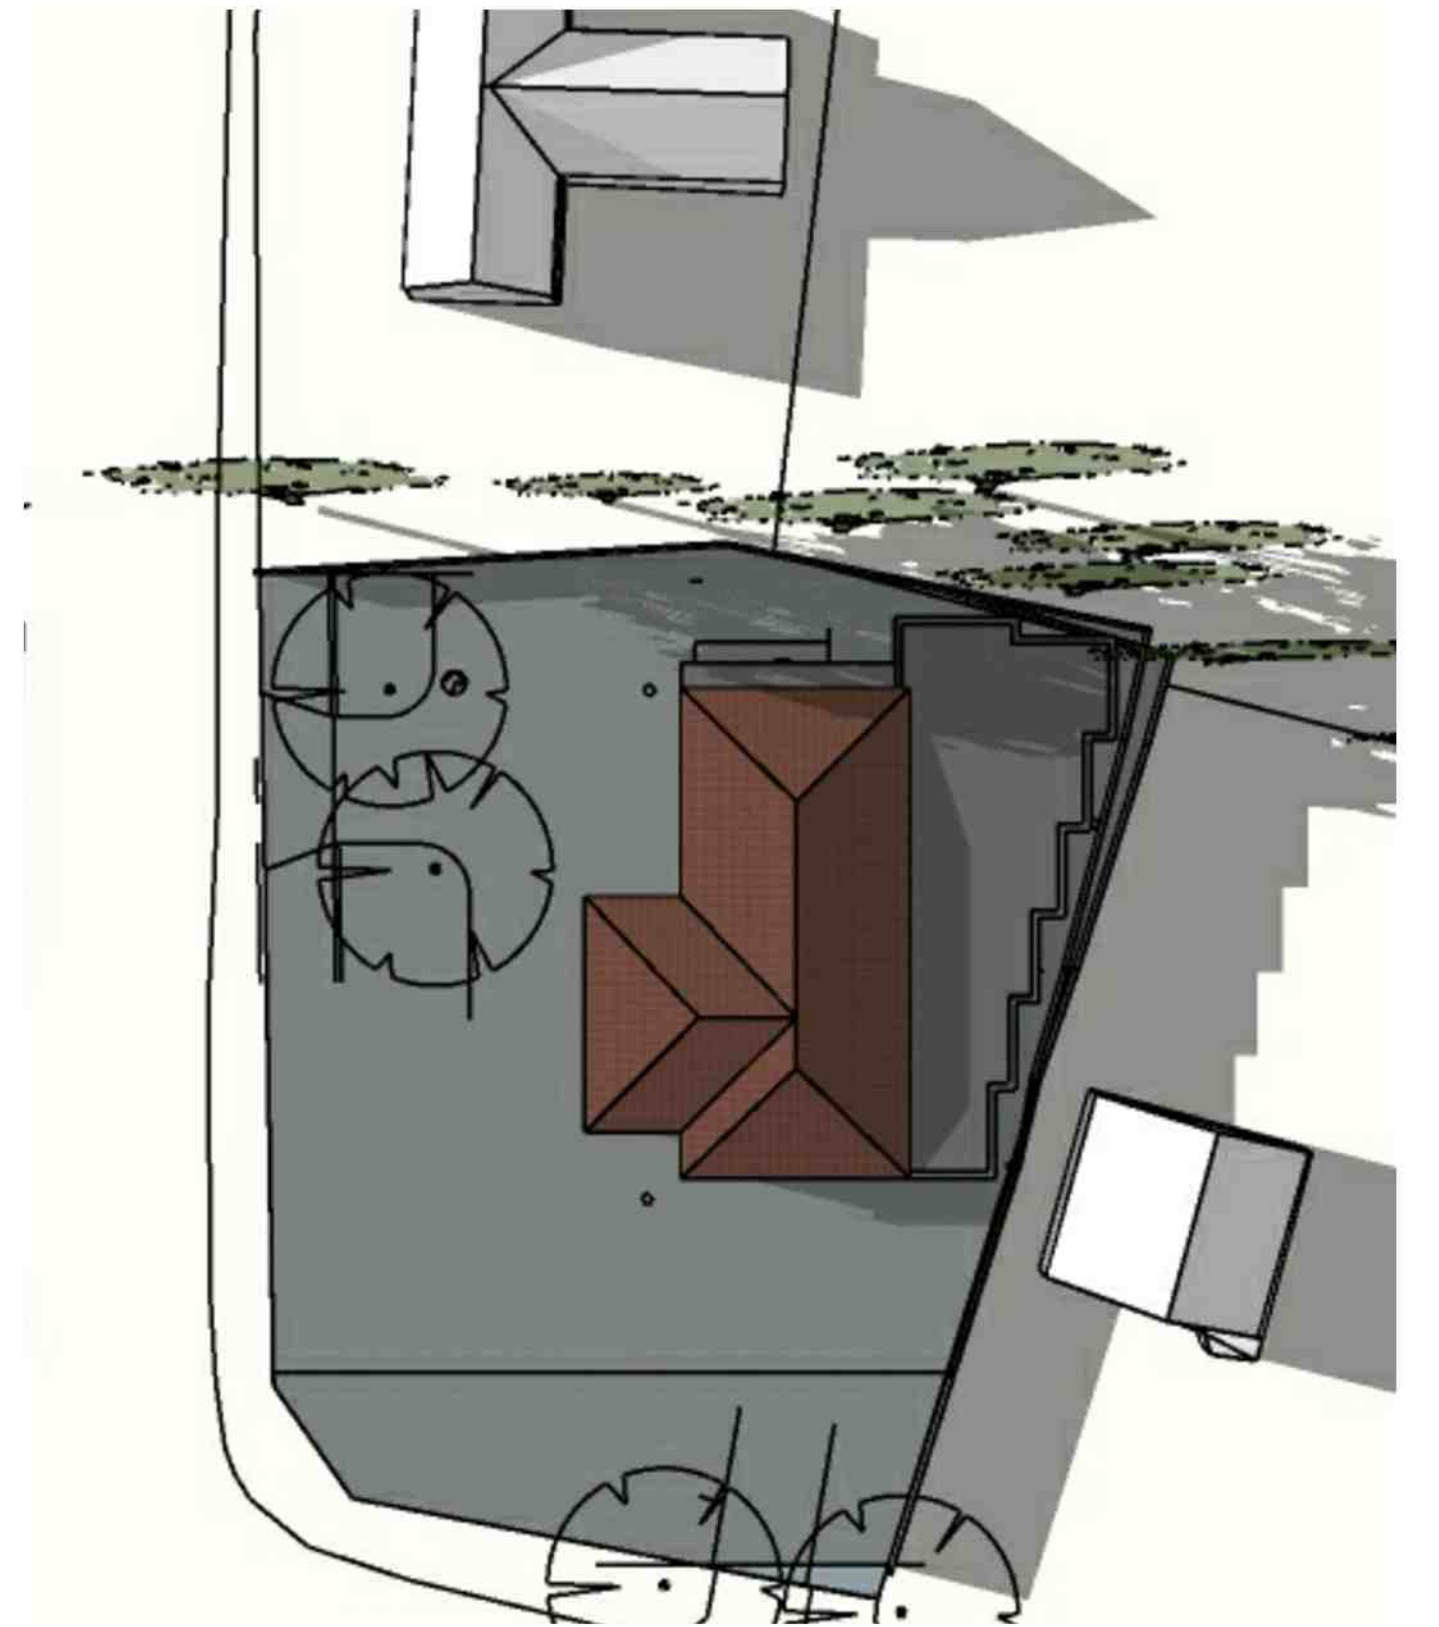


JUNE 18:00

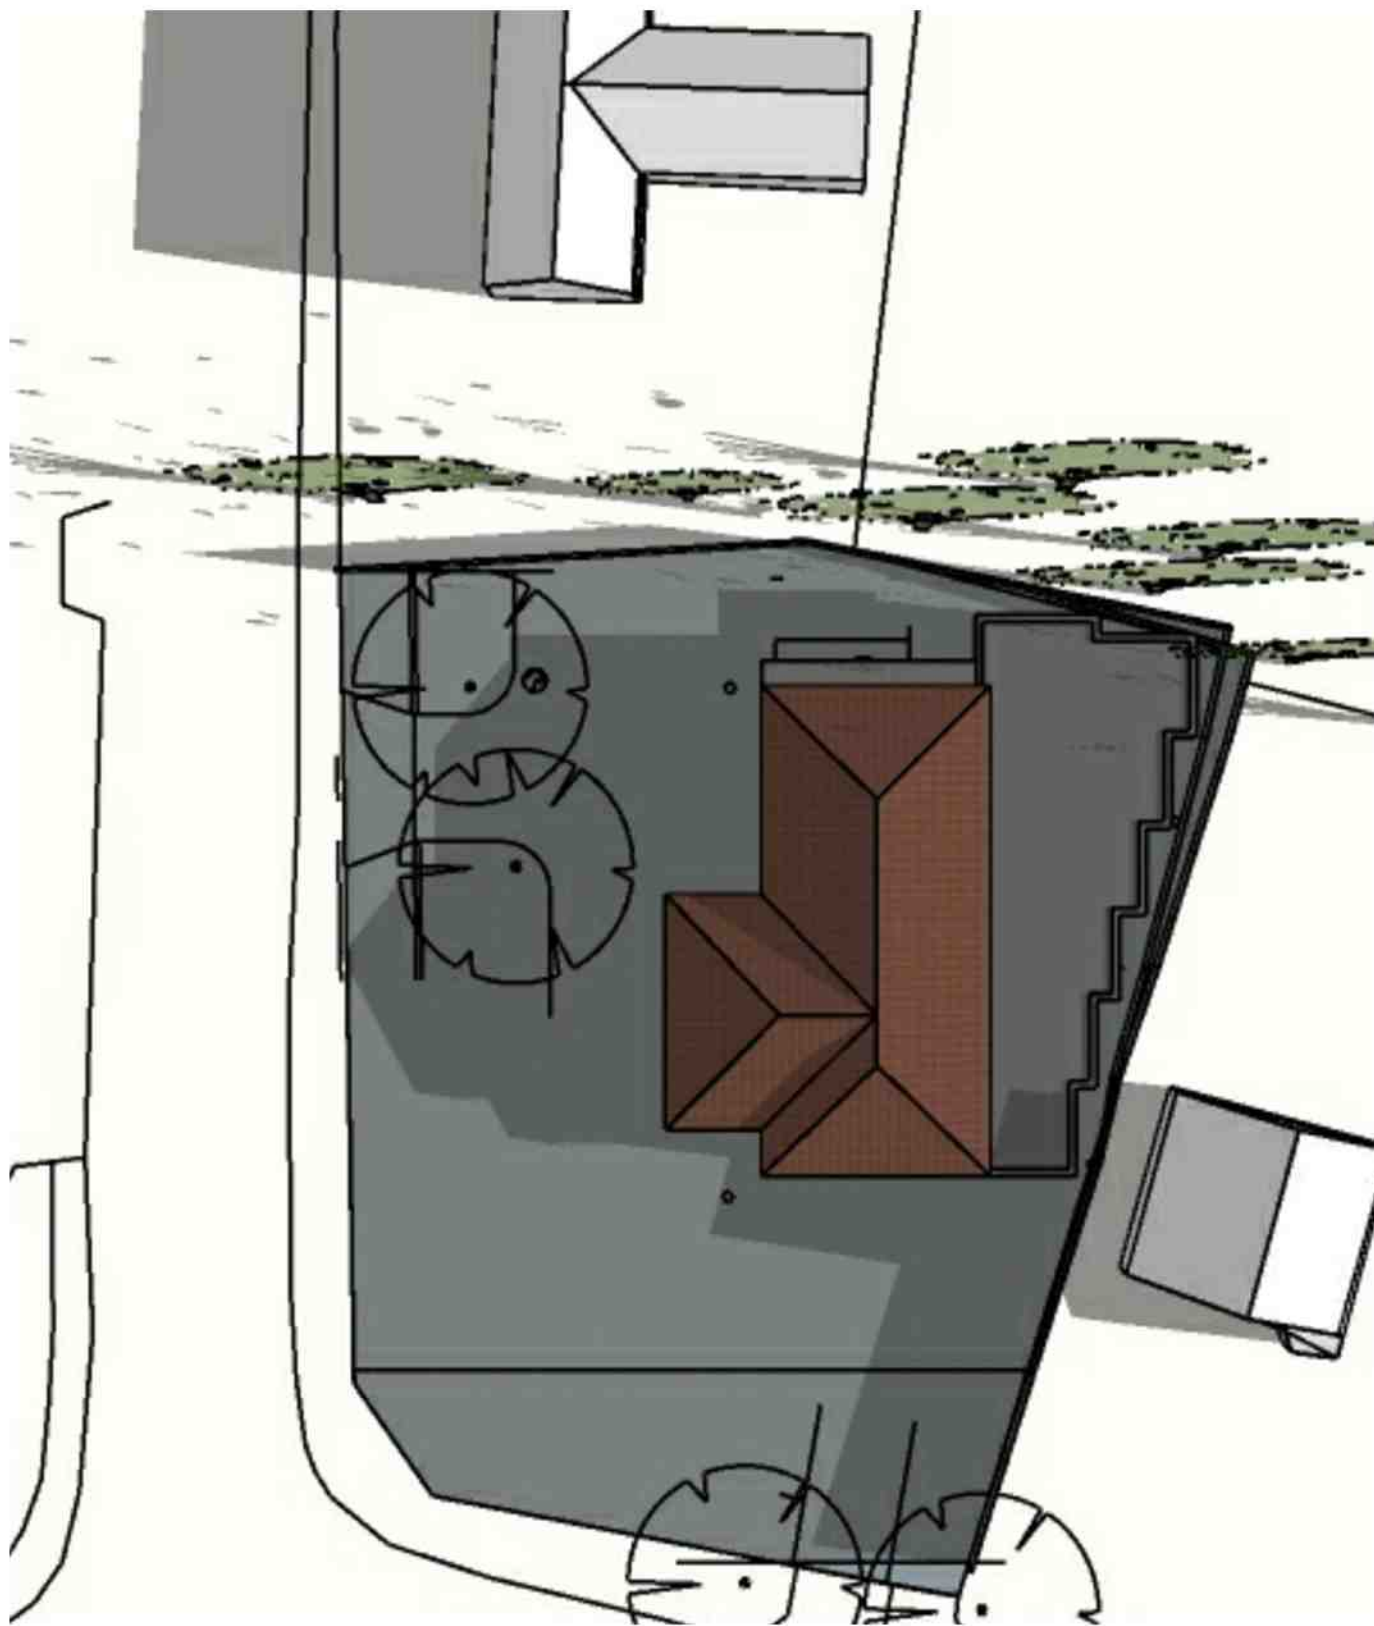


SEPT 07:00

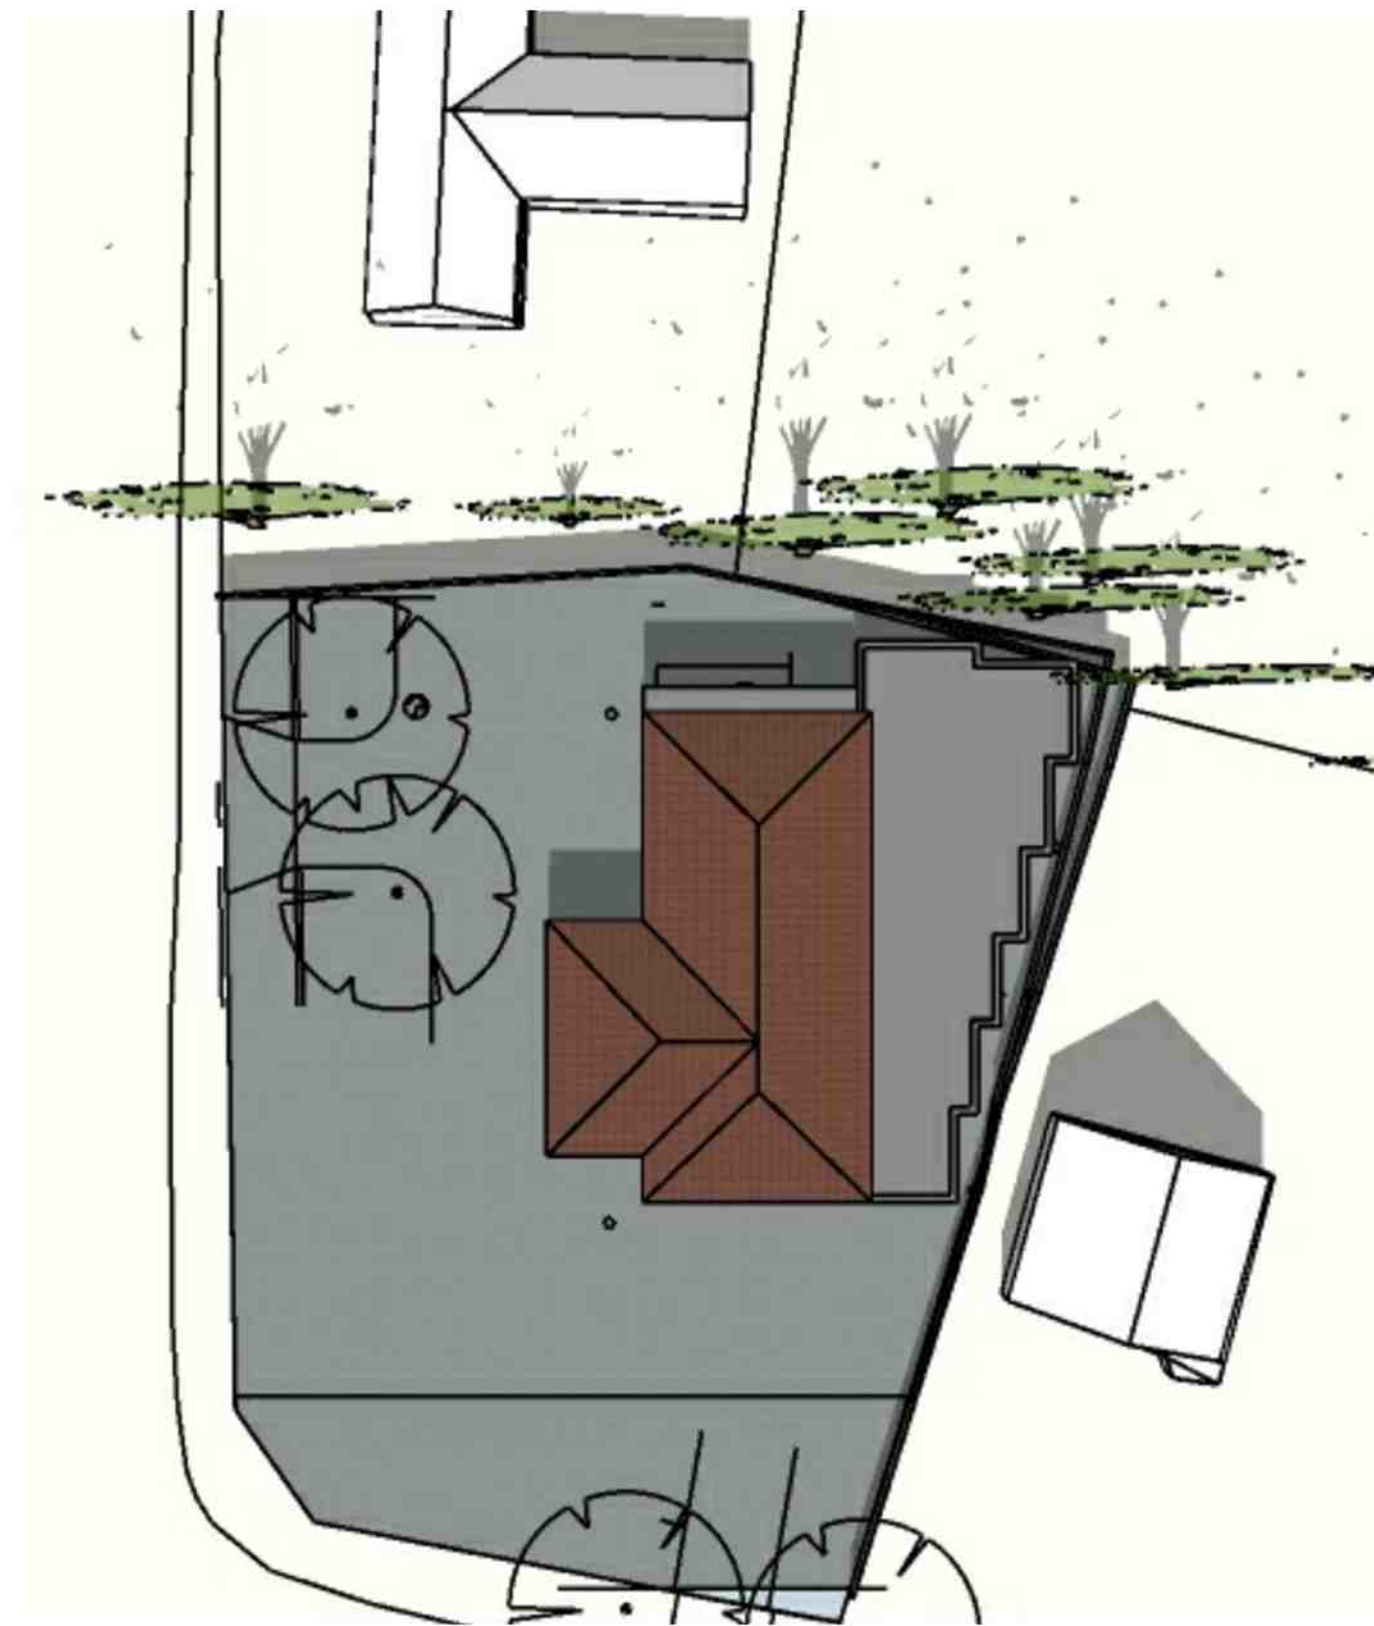

SEPT 12:00

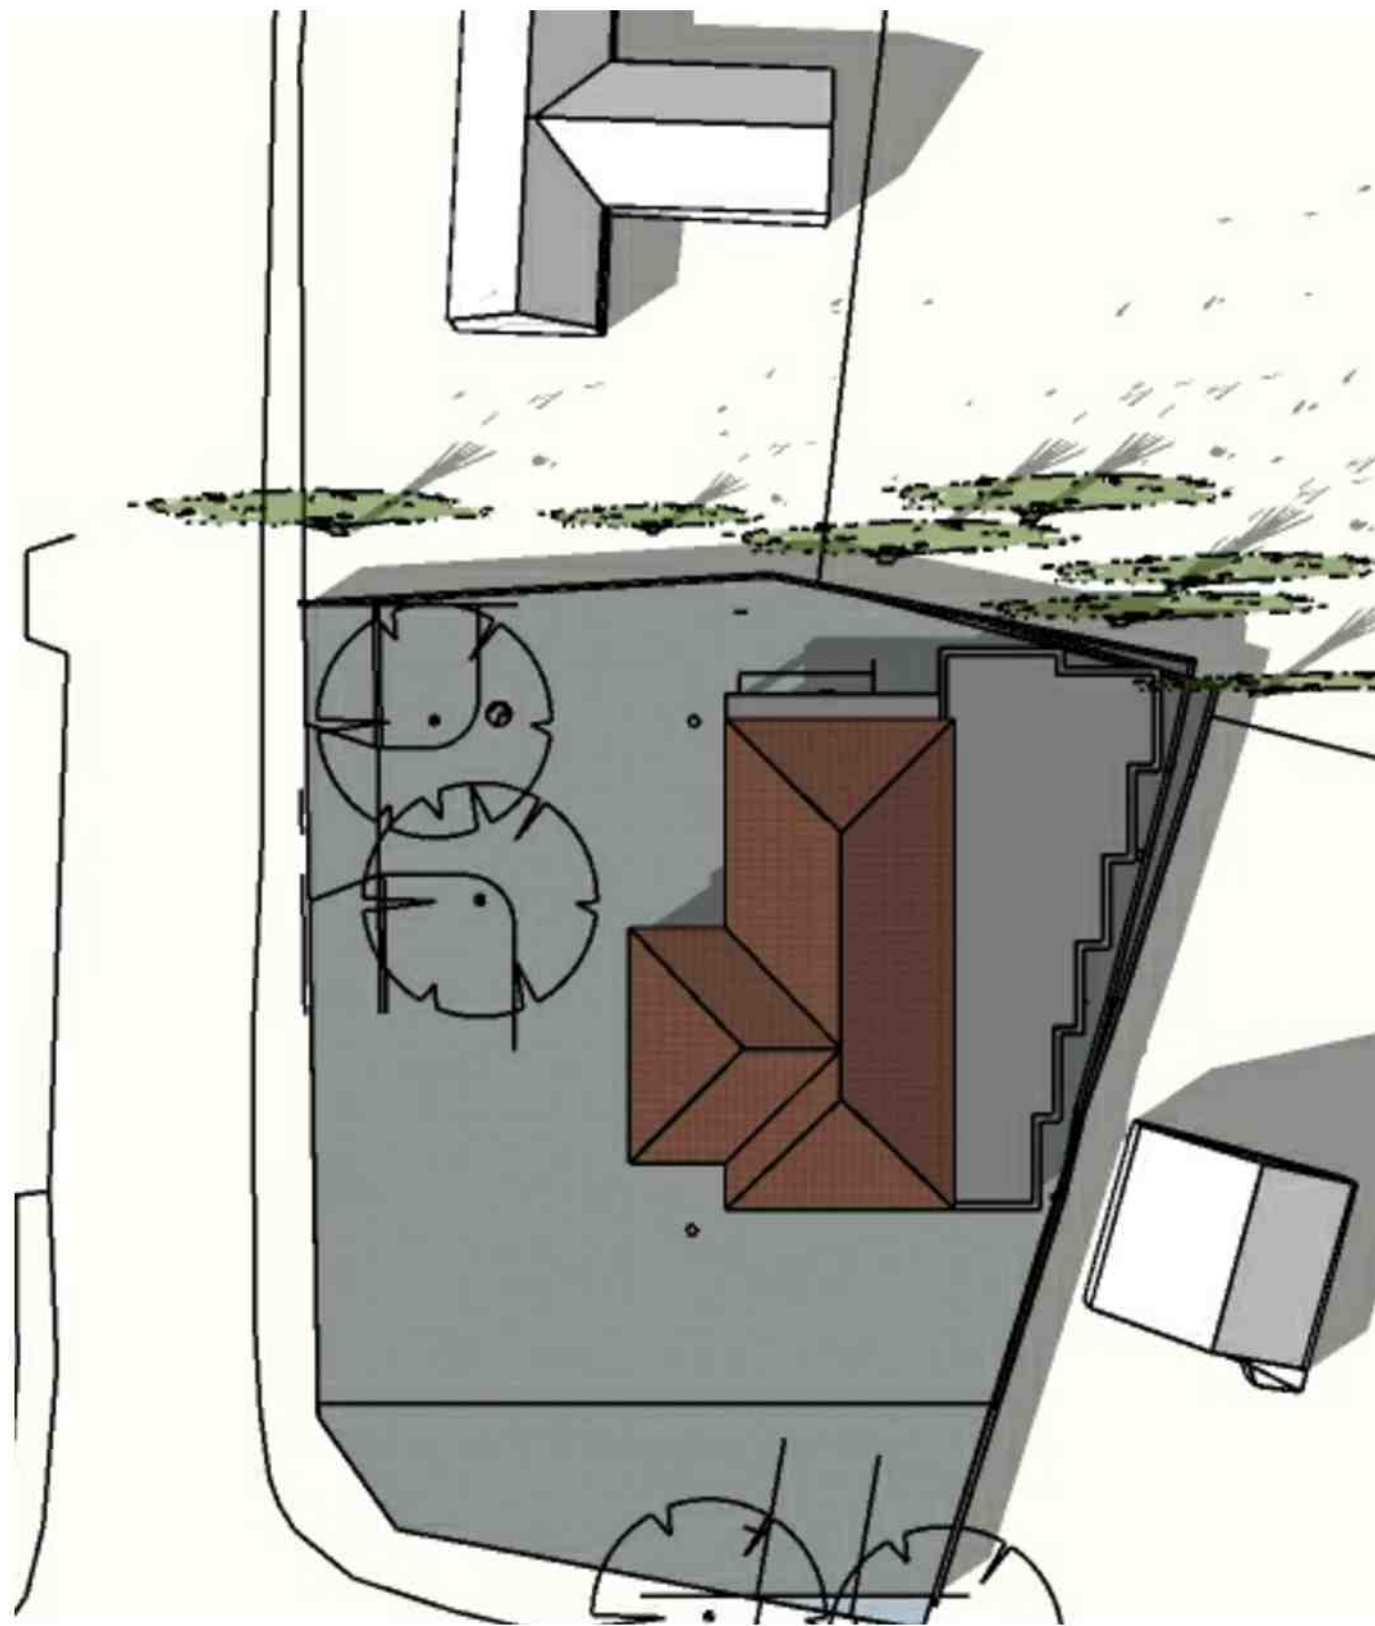

SEPT 15:00

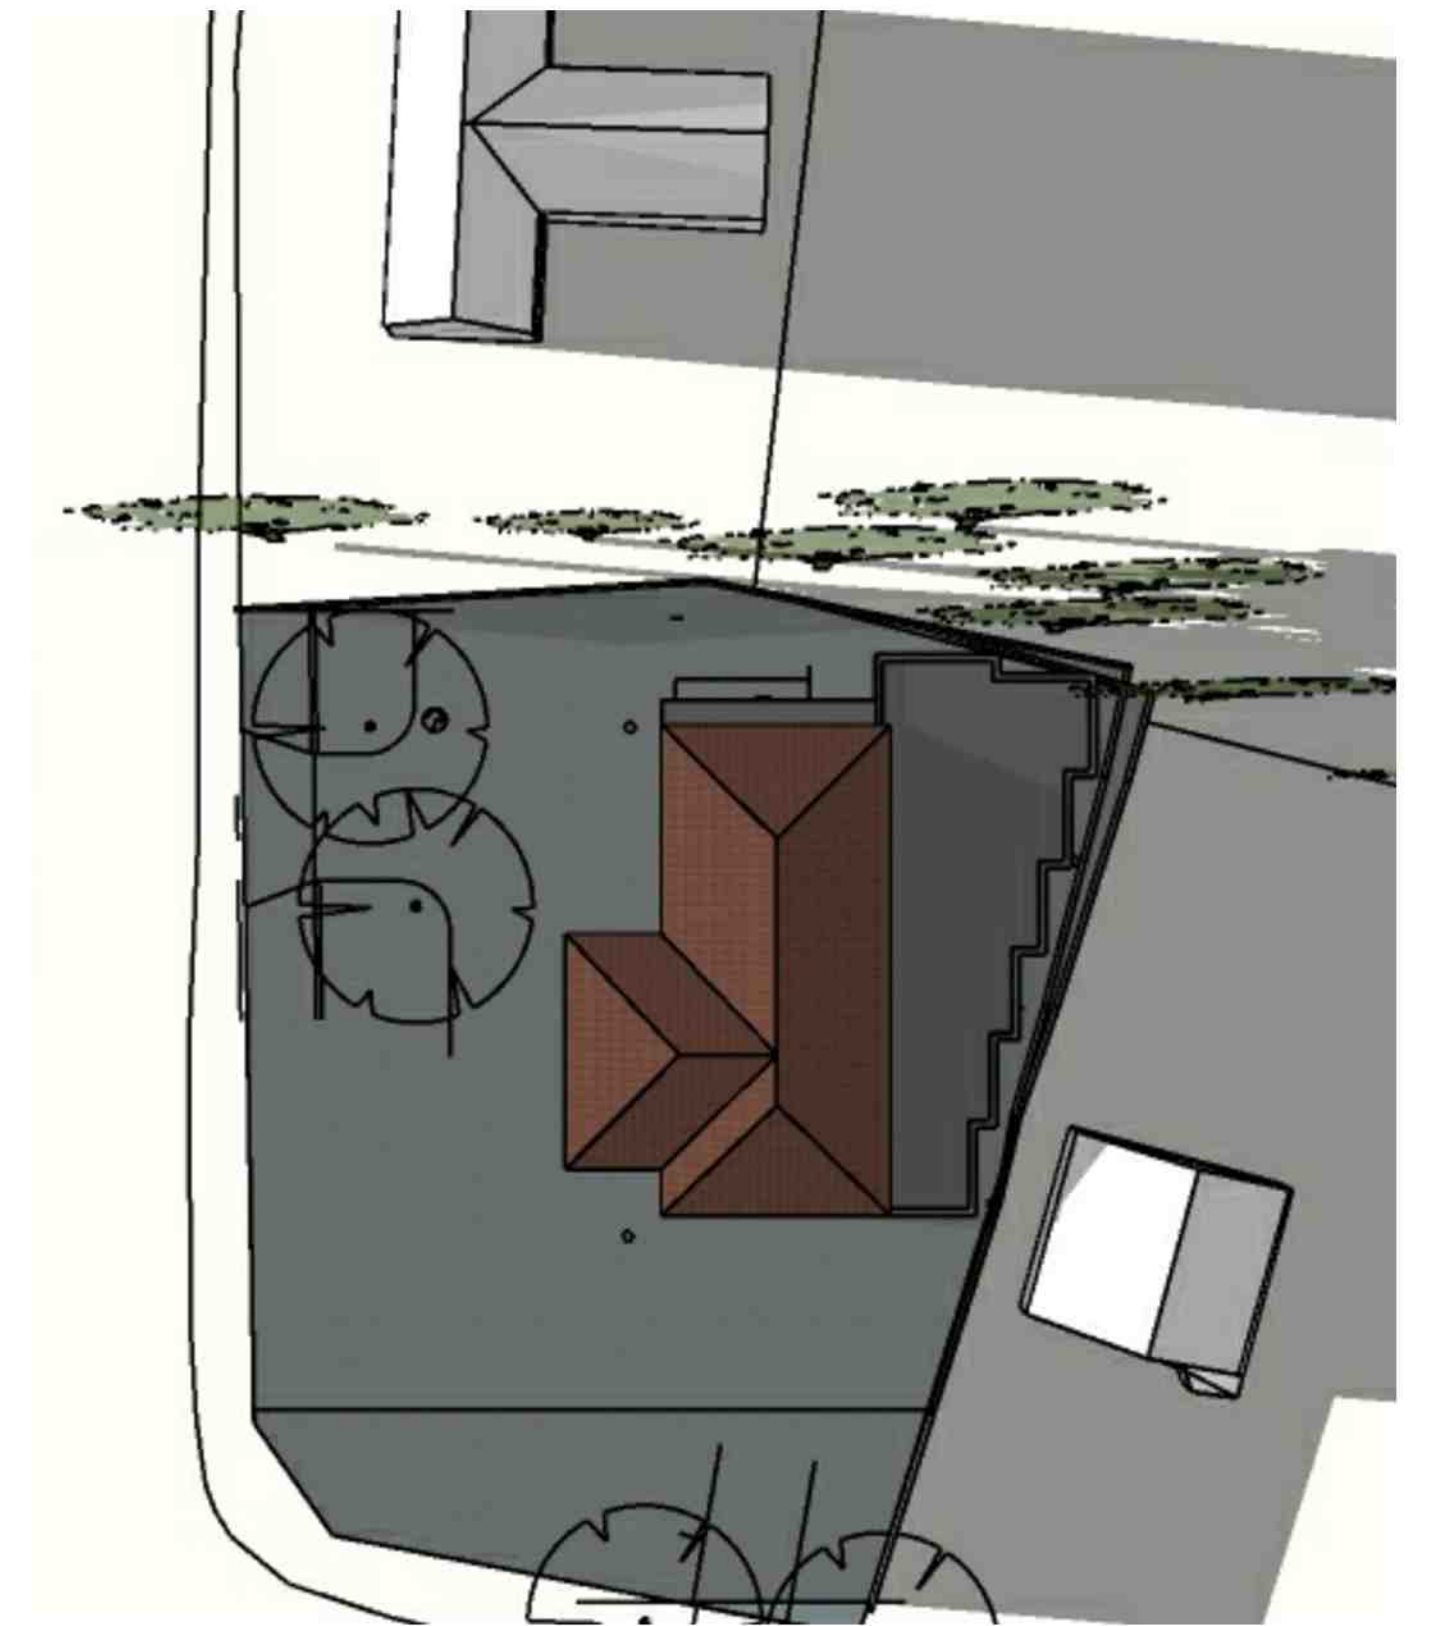

SEPT 18:00

revisions REV -	key demolition extg / unknown brickwork blockwork stud	notes This drawing is the copyright of the Architects and may not be reproduced or used except by written permission. Dimensions must not be scaled from this drawing. The Contractor is to check and verify all building and site dimensions before work is put in hand. The Contractor is to check and verify with all the Statutory Authorities and the Employer the location and condition of any underground or overhead services or confirm that none exist prior to work commencing on site. The Contractor shall comply with enactments regulations and working rules relating to safety health and welfare of workpeople.	client MOULTON MEDICAL CENTRE HIGH STREET MOULTON SPALDING		architect RAW architecture ltd 3 College Close Great Casterton Stamford PE9 4AW 01780 766 660 info@rawarchitecture.net	EXTENSION TO MOULTON MEDICAL CENTRE, MOULTON, SPALDING				
						drawing title SOLAR STUDY - EXISTING				
						job no 0382	scale SEE DWG	package no	drawing no / rev A303	status PLANNING
						date 03.08.23	checked HR			