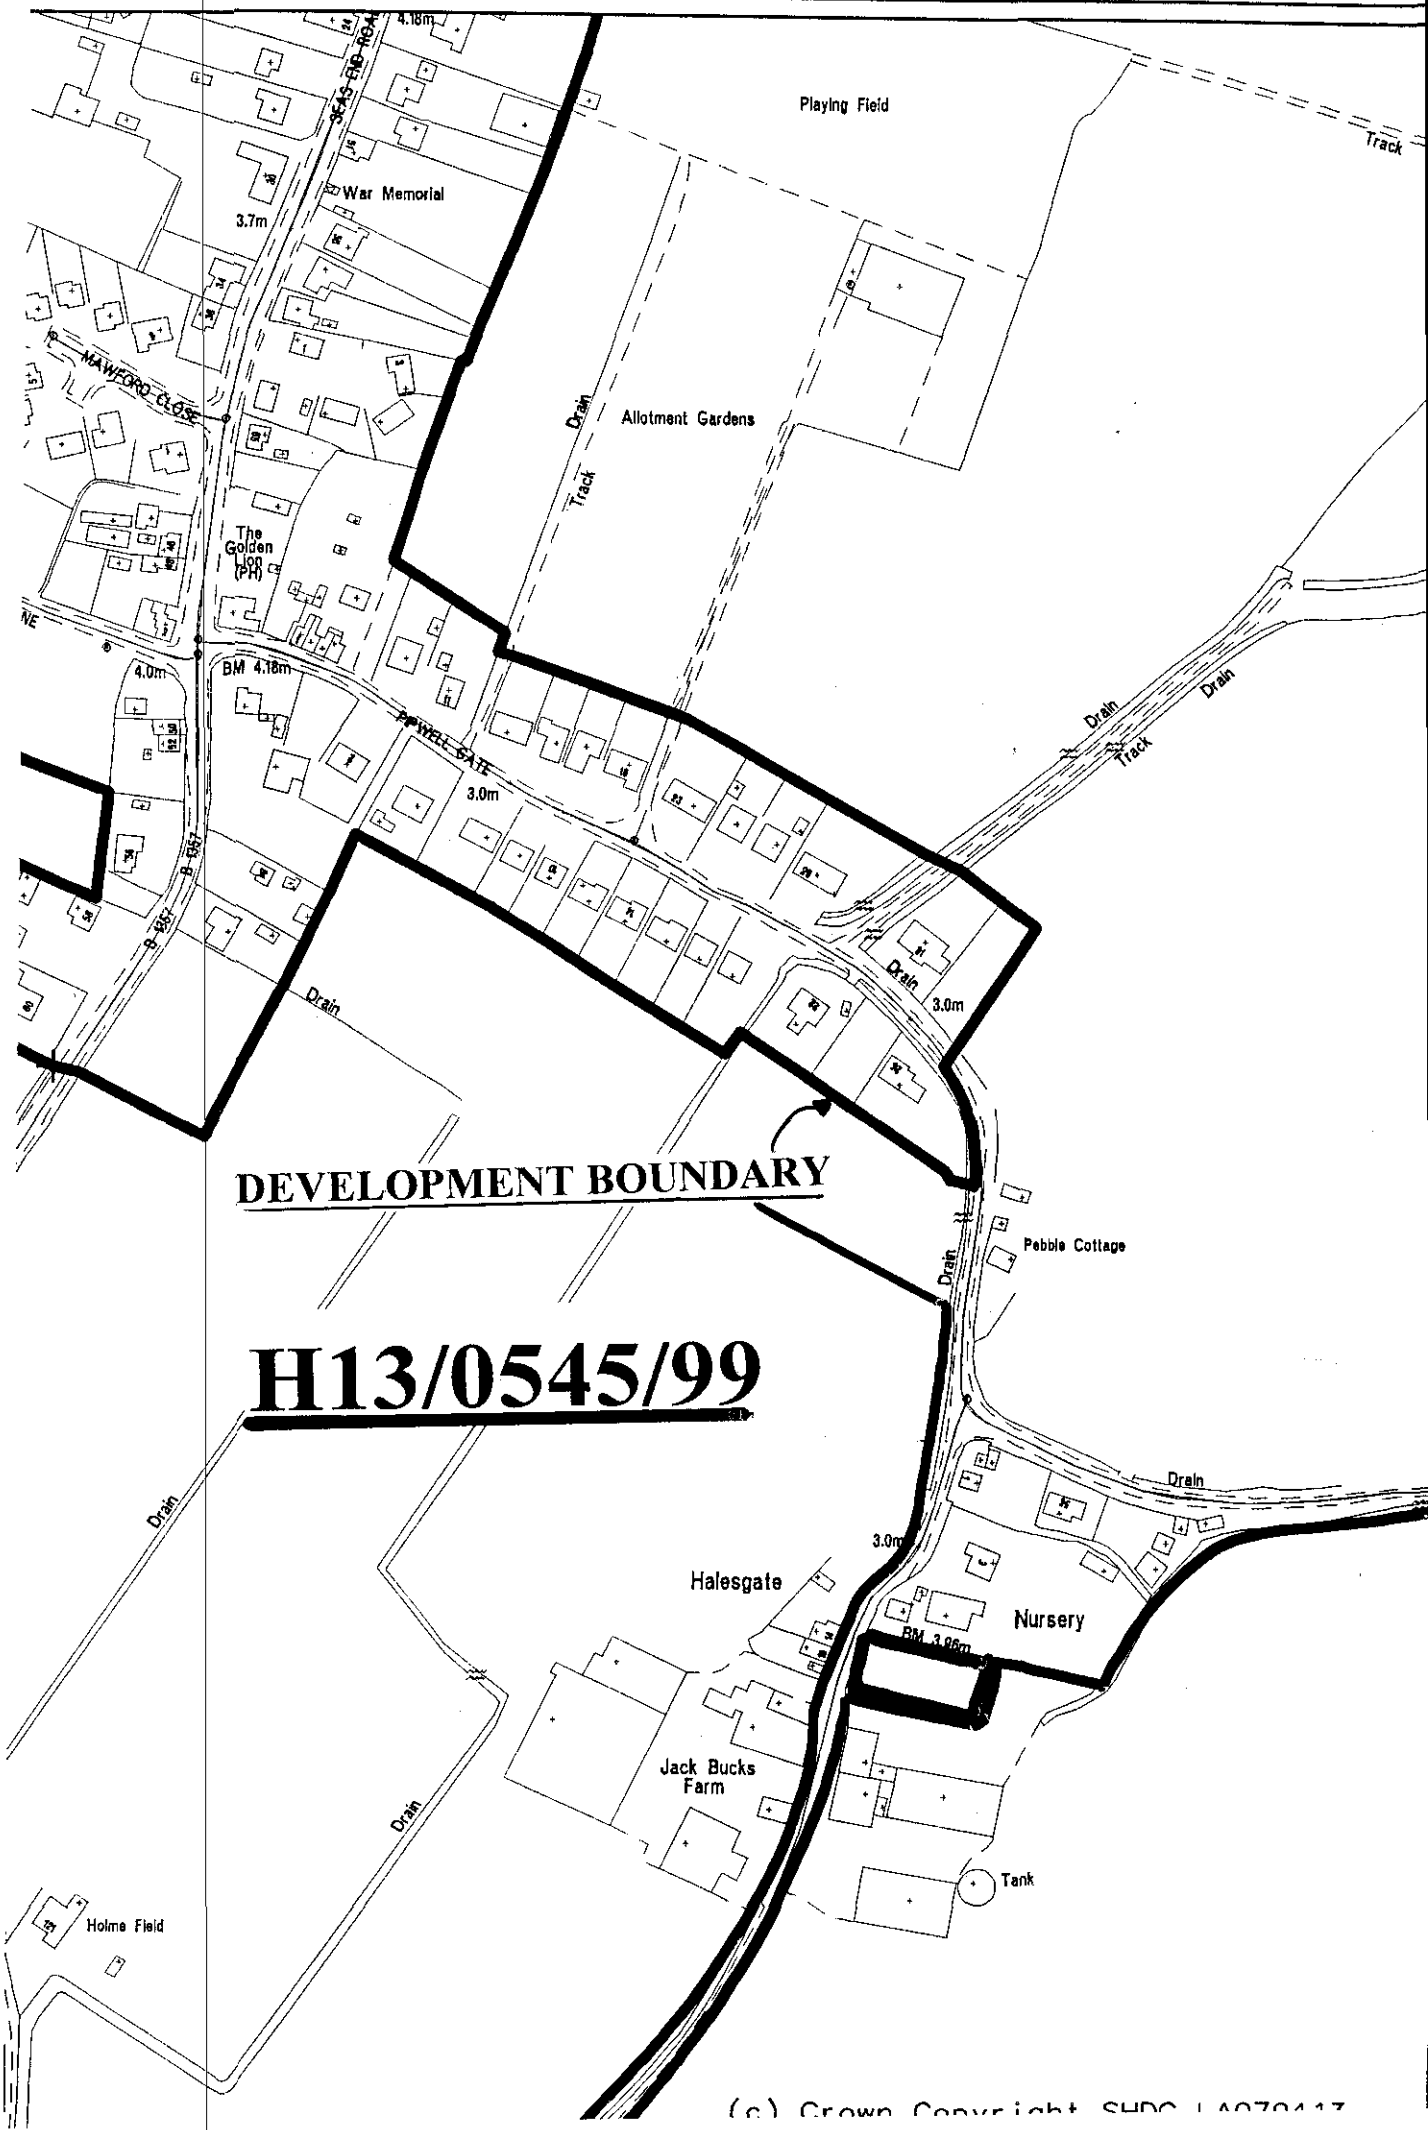
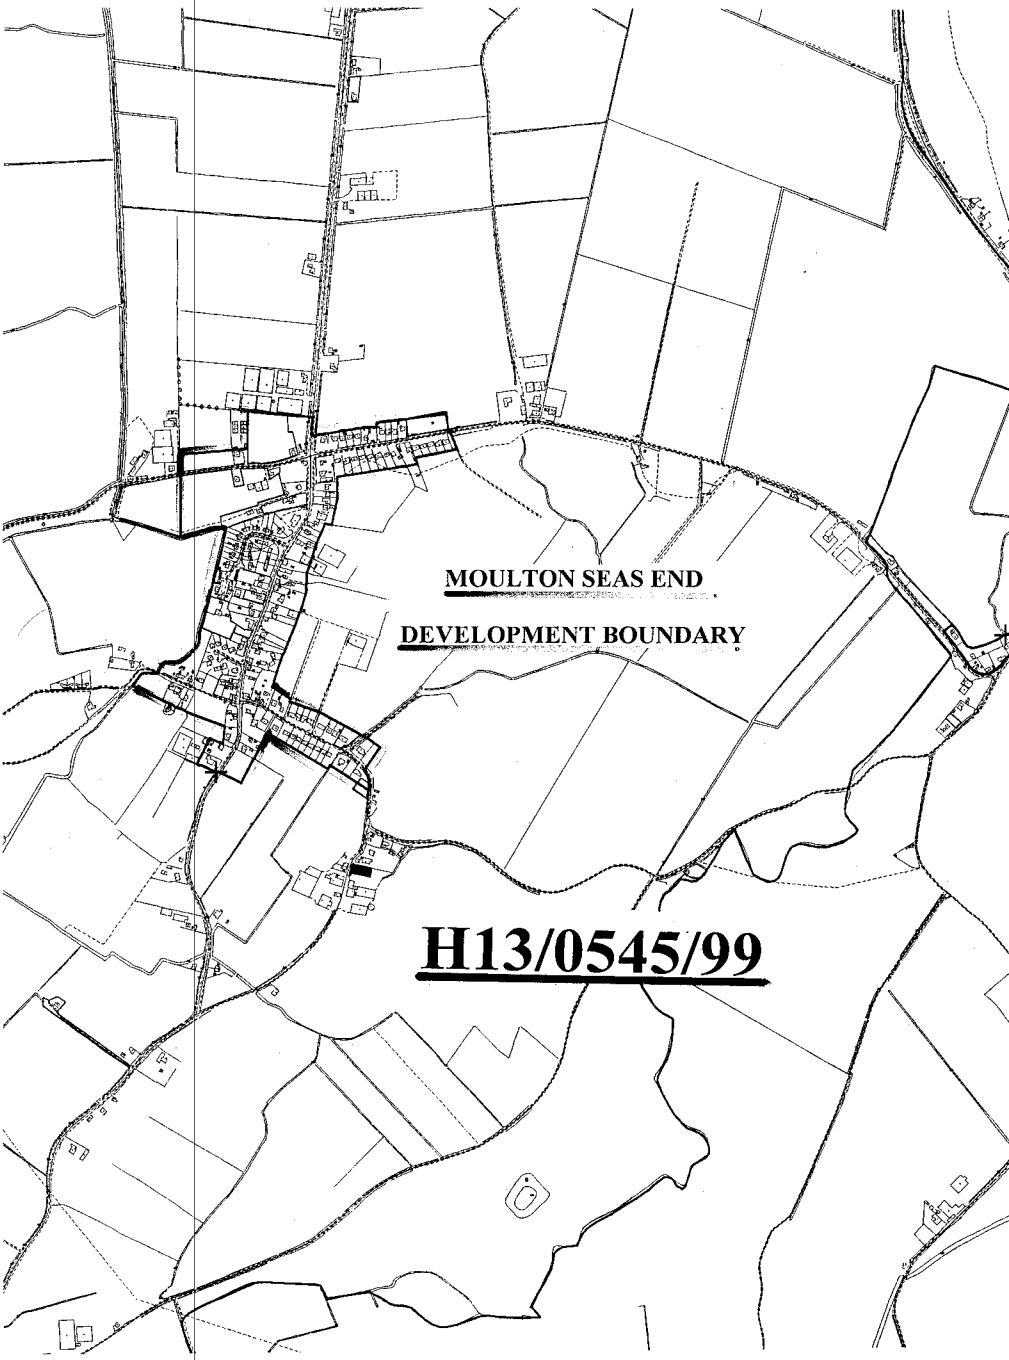
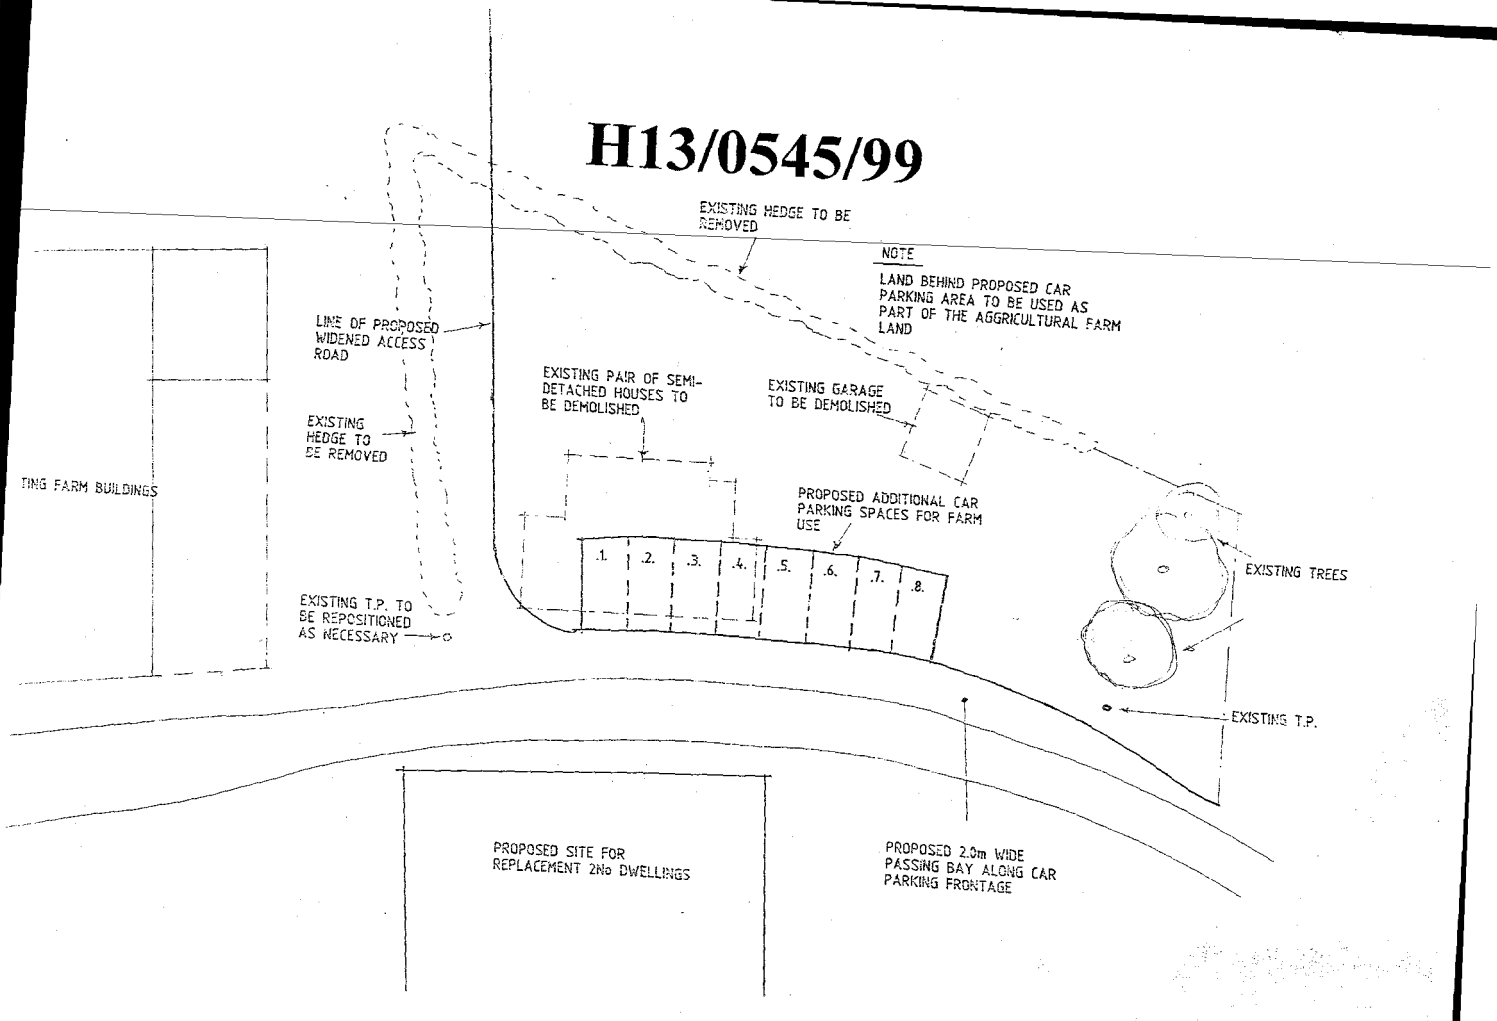
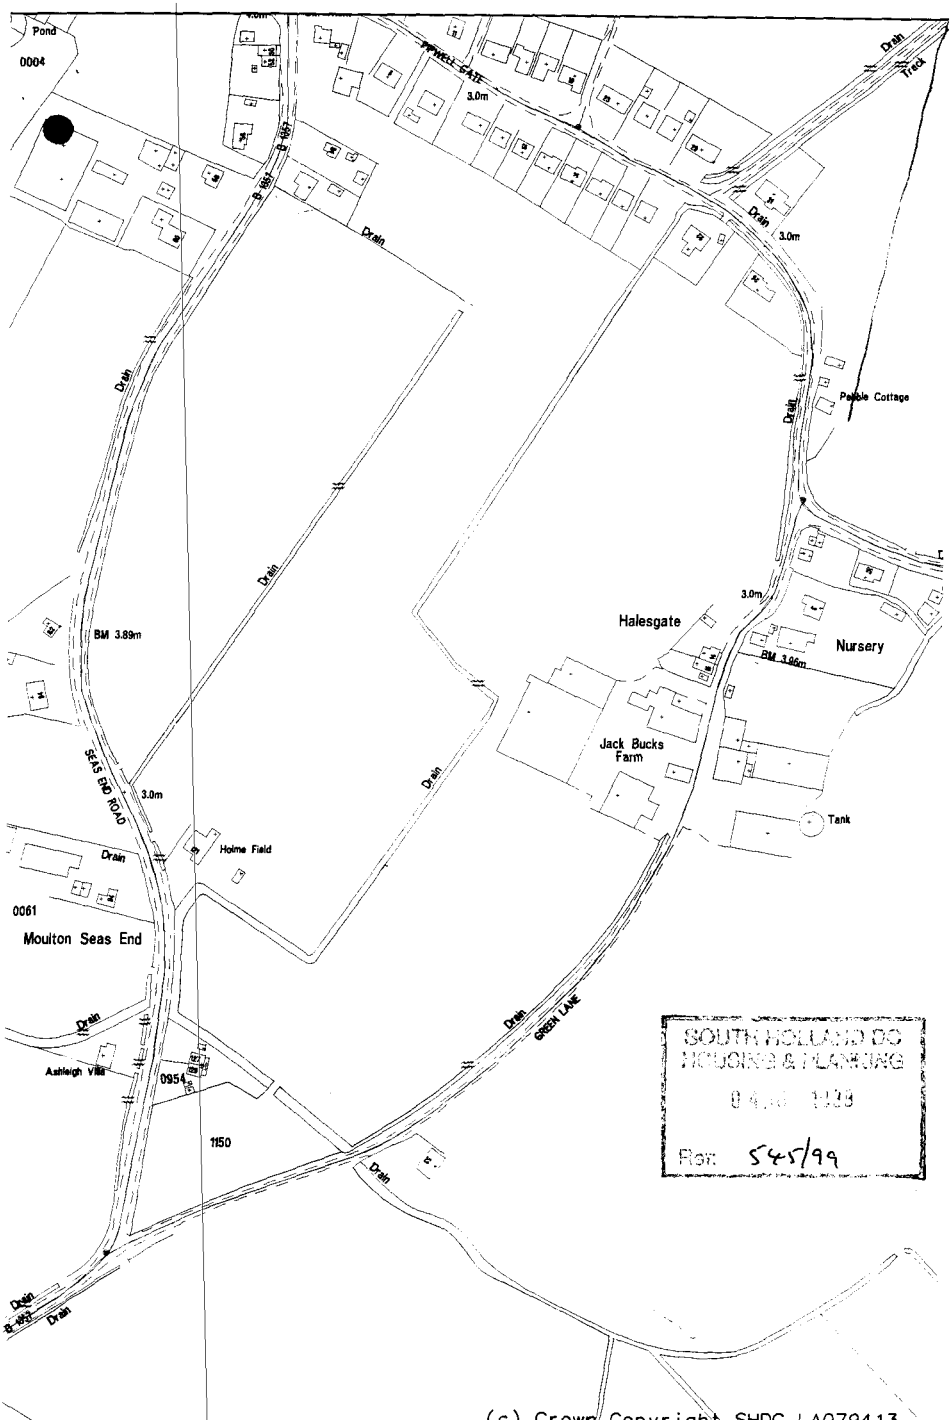



(c) Crown Copyright SHDC LA078413


MOULTON SEAS END
DEVELOPMENT BOUNDARY
H13/0545/99

H13/0545/99


EXISTING HEDGE TO BE REMOVED
NOTE
LAND BEHIND PROPOSED CAR PARKING AREA TO BE USED AS PART OF THE AGGRICULTURAL FARM LAND
LINE OF PROPOSED WIDENED ACCESS ROAD
EXISTING PAIR OF SEMI-DETACHED HOUSES TO BE DEMOLISHED
EXISTING GARAGE TO BE DEMOLISHED
EXISTING HEDGE TO BE REMOVED
TING FARM BUILDINGS
PROPOSED ADDITIONAL CAR PARKING SPACES FOR FARM USE
.1.
.2.
.3.
.4.
.5.
.6.
.7.
.8.
EXISTING TREES
EXISTING T.P. TO BE REPOSITIONED AS NECESSARY
EXISTING T.P.
PROPOSED SITE FOR REPLACEMENT 2No DWELLINGS
PROPOSED 2.0m WIDE PASSING BAY ALONG CAR PARKING FRONTAGE


Pond
0004
Drain
Track
Pebble Cottage
Halesgate
Nursery
BM 3.89m
BM 3.86m
Jack Bucks Farm
Tank
SEAS END ROAD
Holme Field
0061
Moulton Seas End
Ashleigh Villa
0954
1150
GREEN LANE
3.0m
SOUTH HOLLAND DC
HOUSING & PLANNING
Rec'd 545/99
(c) Crown Copyright SHDC LA079413

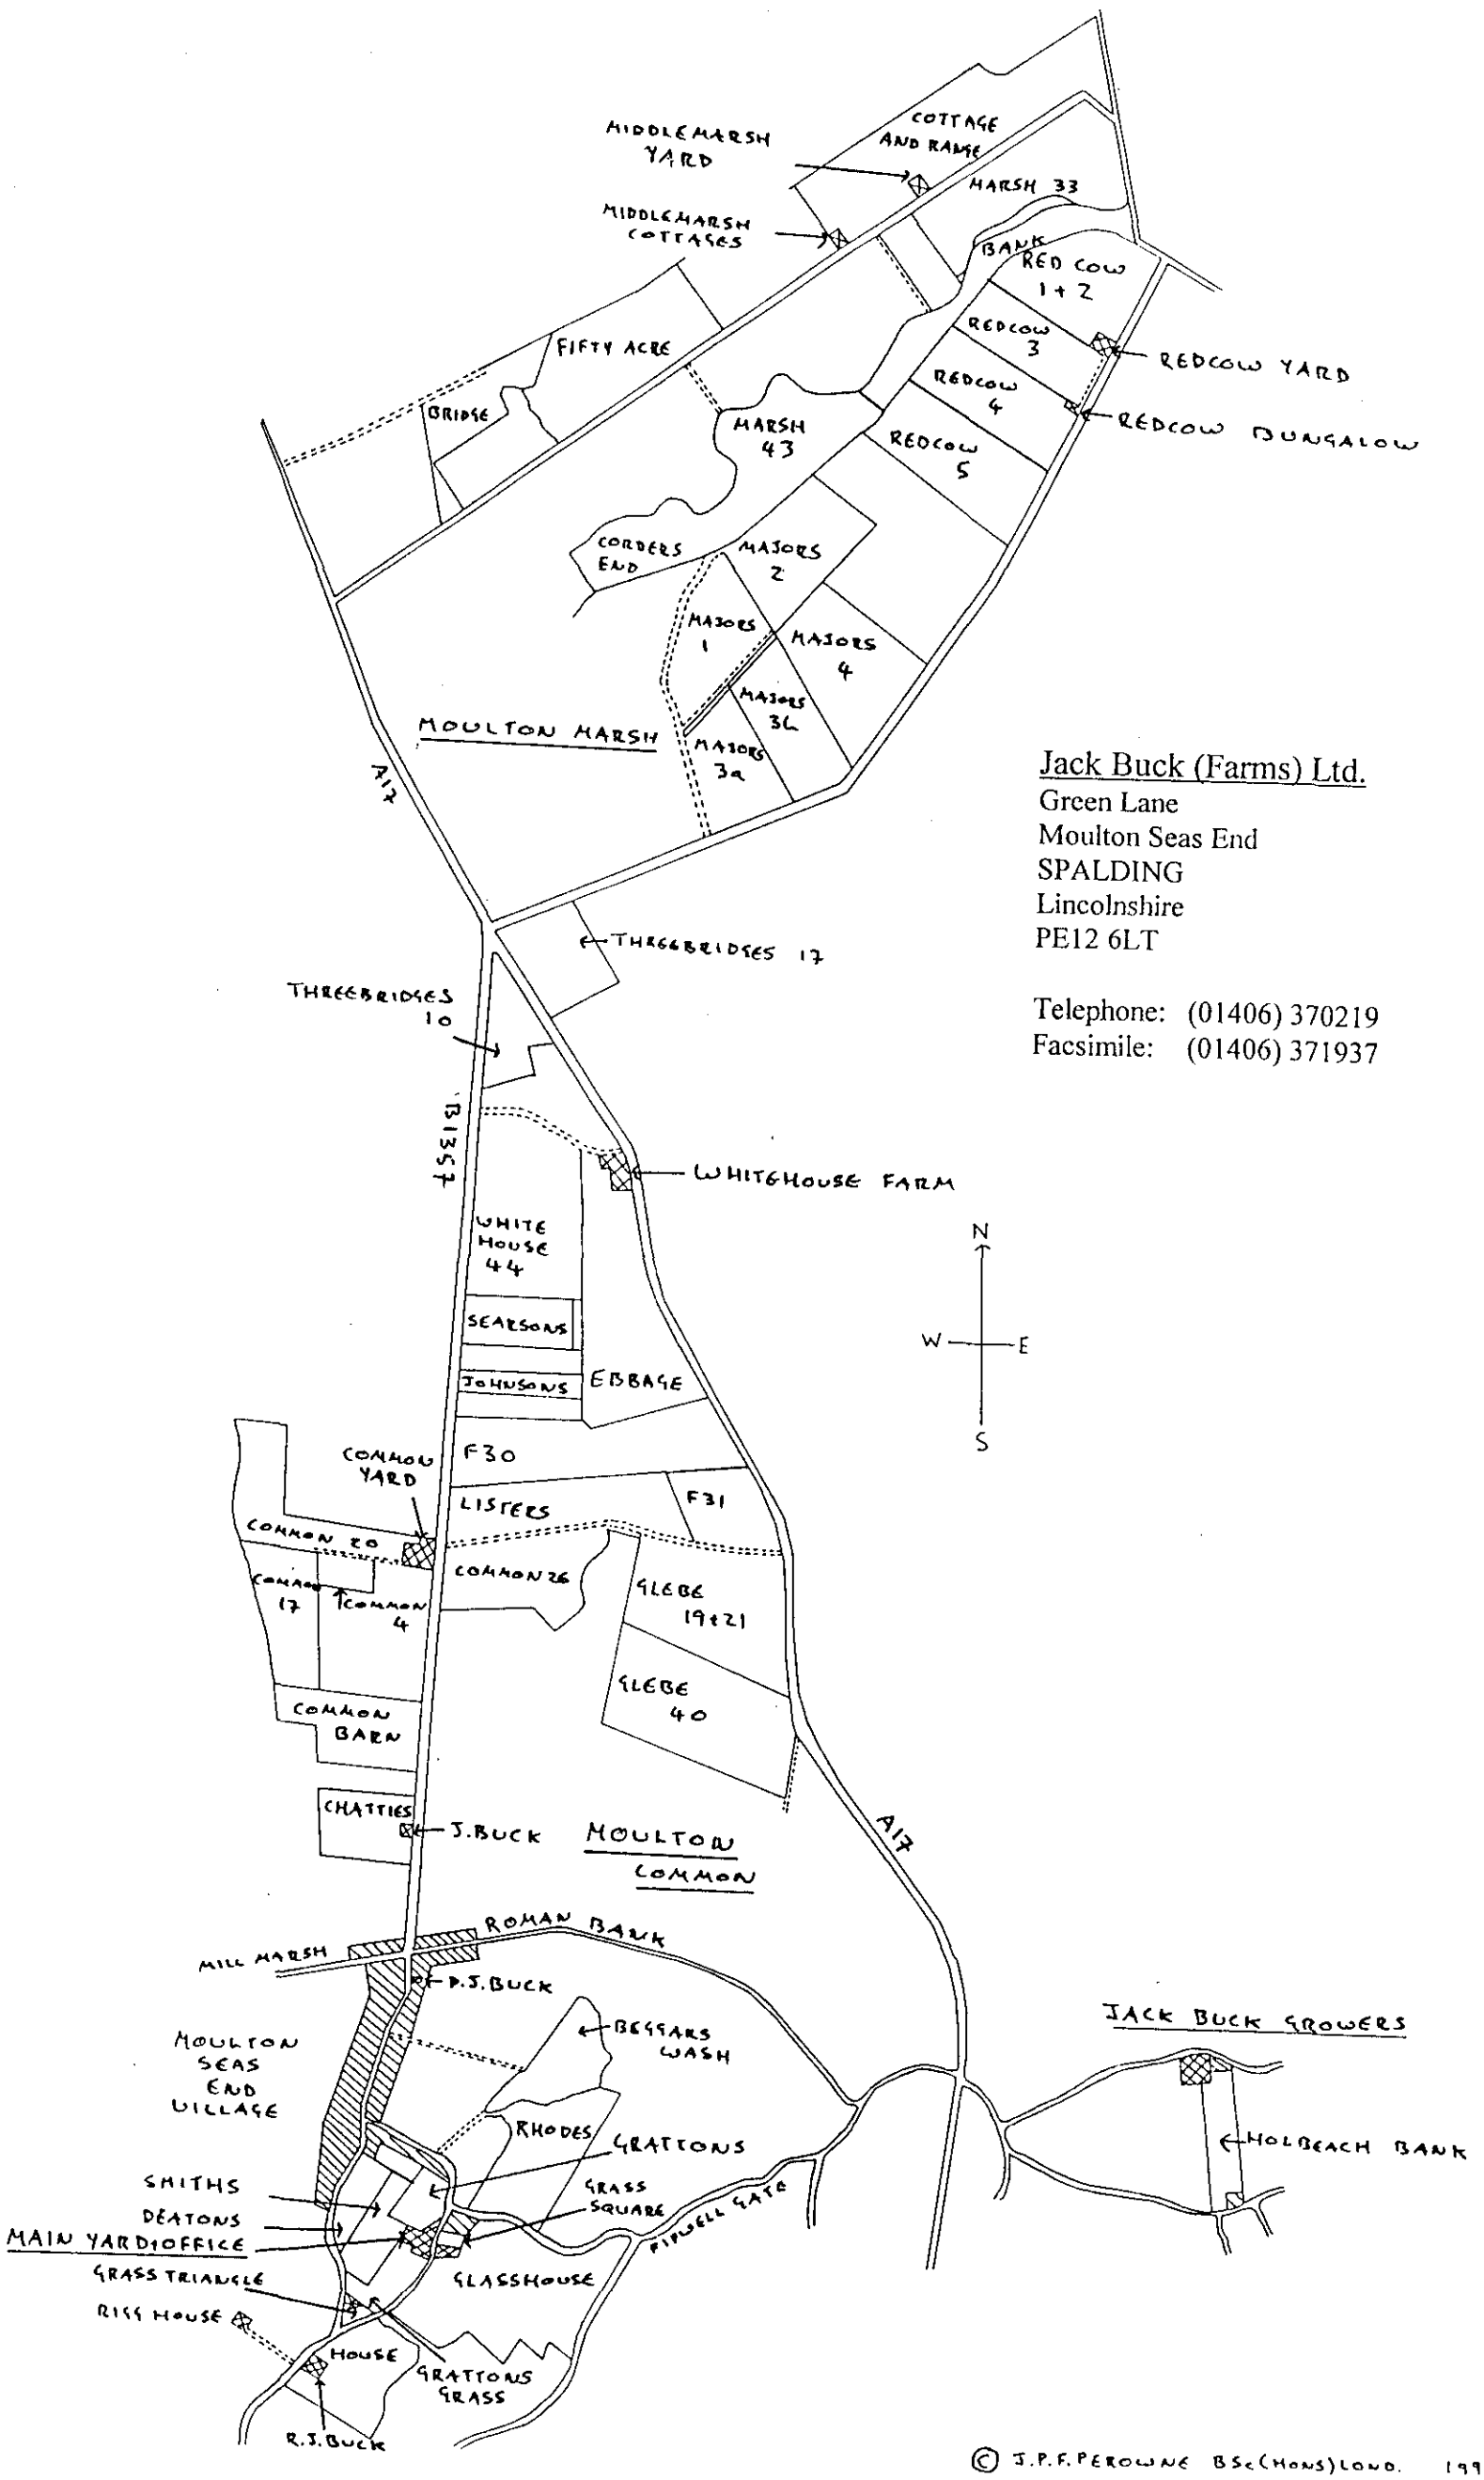


Jack Buck (Farms) Ltd.
Green Lane
Moulton Seas End
SPALDING
Lincolnshire
PE12 6LT

Telephone: (01406) 370219
Facsimile: (01406) 371937

© J.P.F. PERowne BSc(Hons)Lond. 1996

SOUTH HOLLAND DC
HOUSING & PLANNING
04 AUG 1999
Ref:

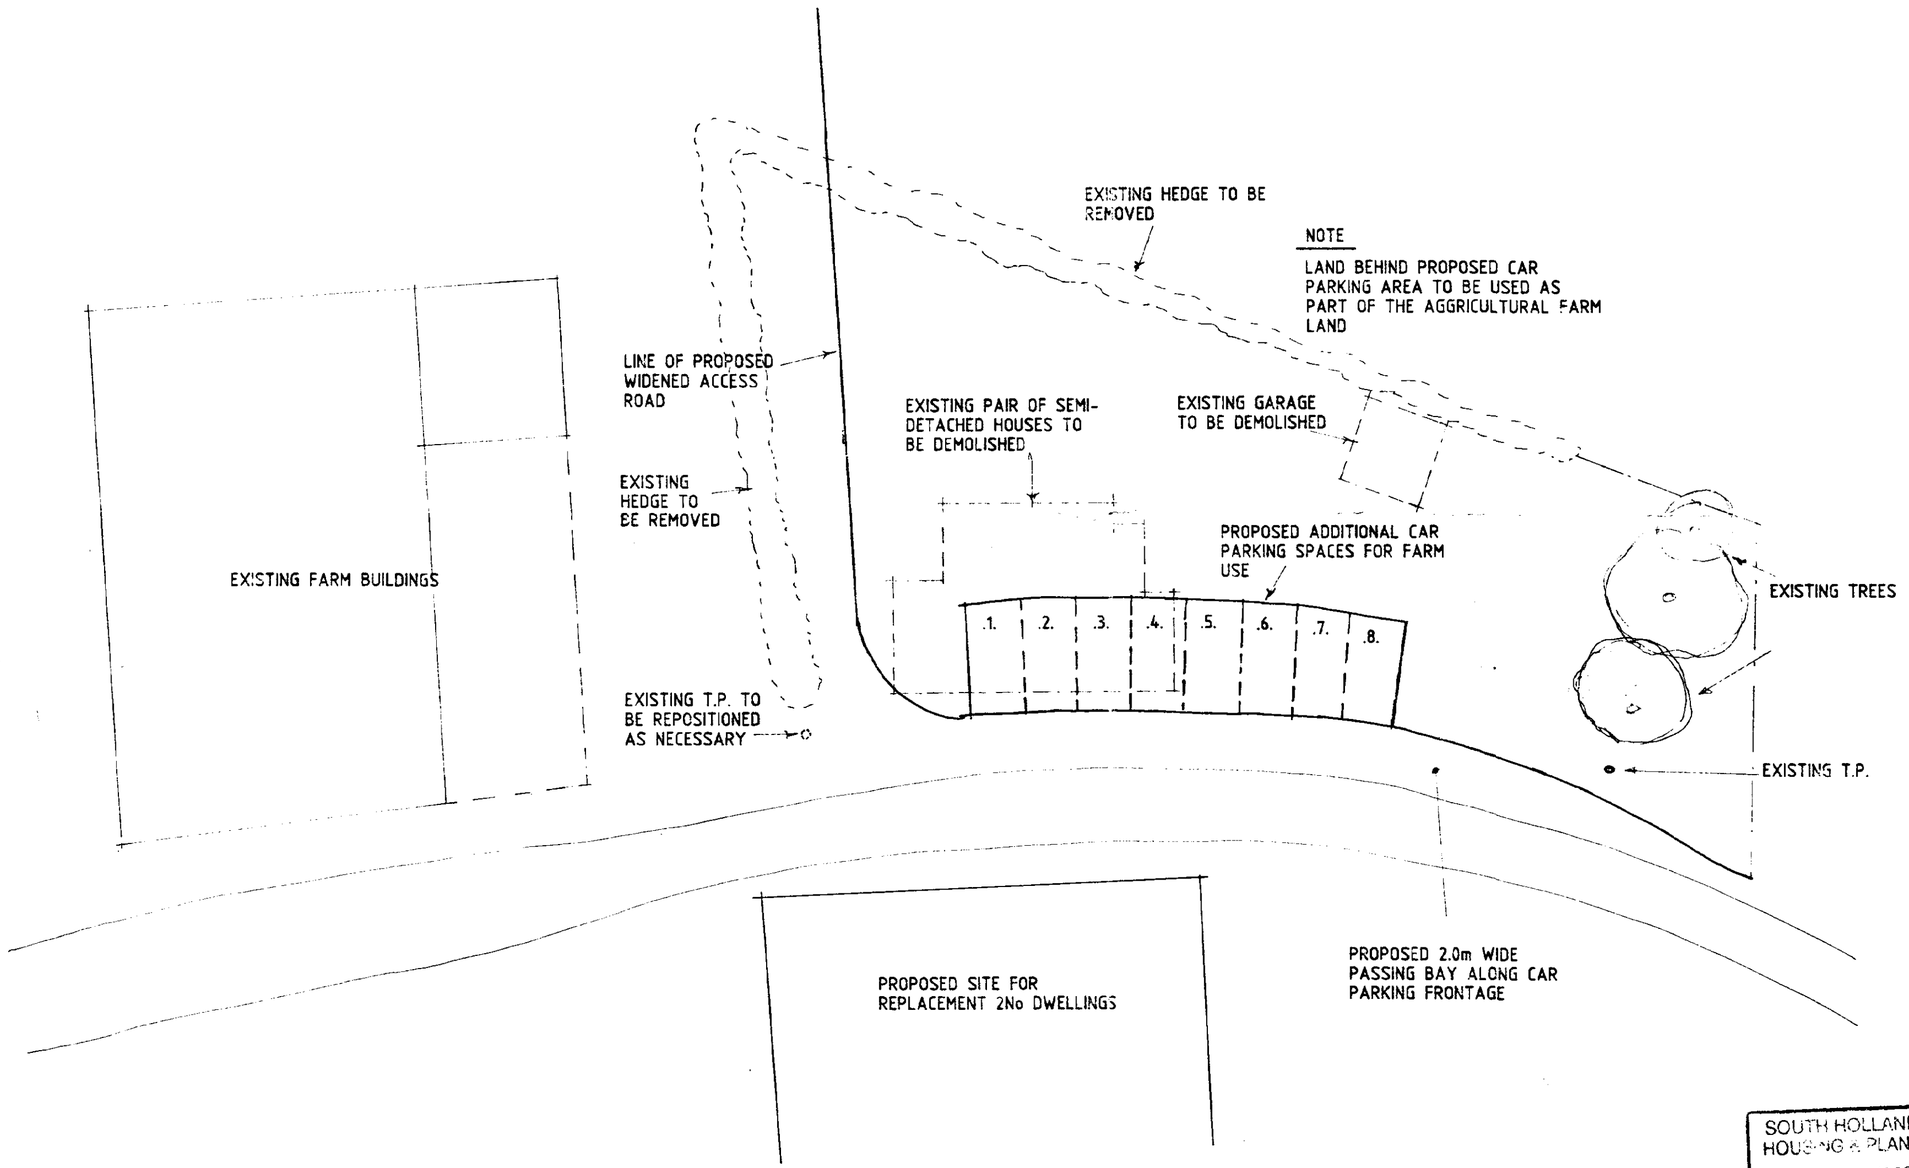

SOUTH HOLLAND DC
HOUSING & PLANNING
02 JUN 1999
Ref: 0545/99


DESIGN Status
CONSULTANTS IN ARCHITECTURE & PLANNING

PROPOSED REPLACEMENT OF 2No DWELLINGS INCLUDING DEMOLITION OF EXISTING AT GREEN LANE, MOULTON SEAS END FOR


JACK BUCK FARMS

1:200	772031/2
MAY-99	B.GILHAM.

2 Edinburgh Walk, Holbeach, Spalding, Lincs. PE12 7AP
Tel: 01406 424343 Fax: 01406 490702

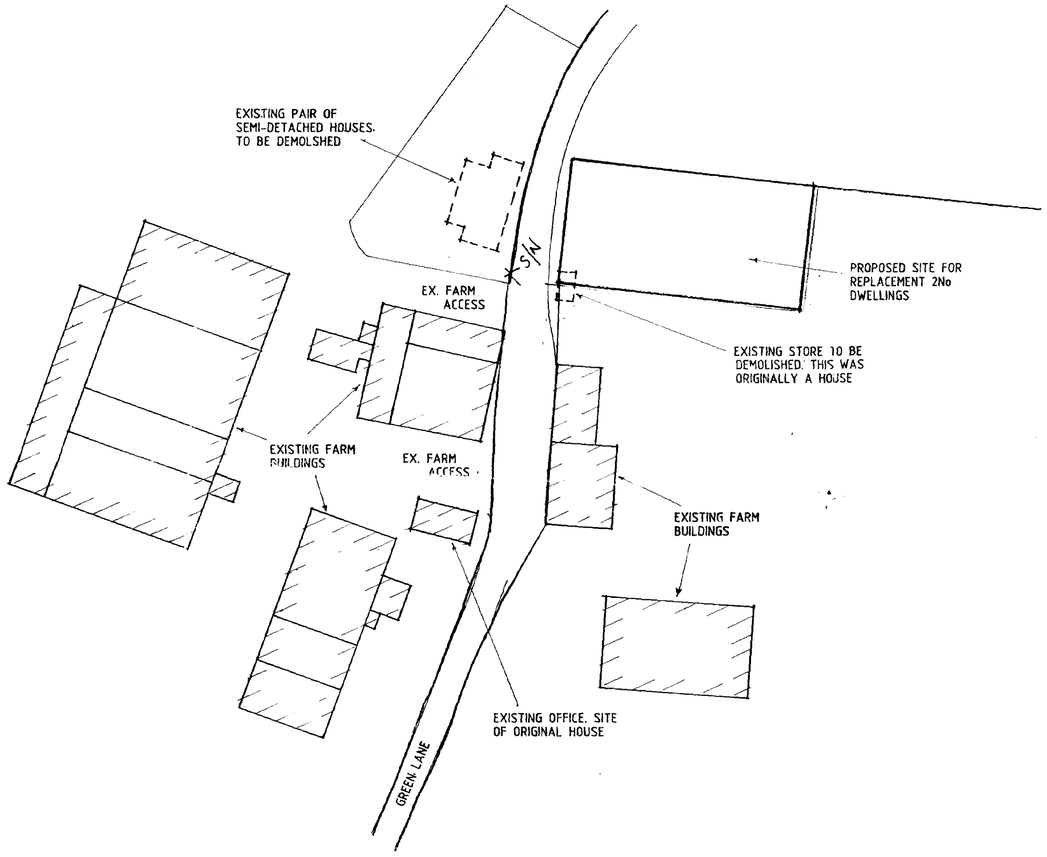

SITE PLAN

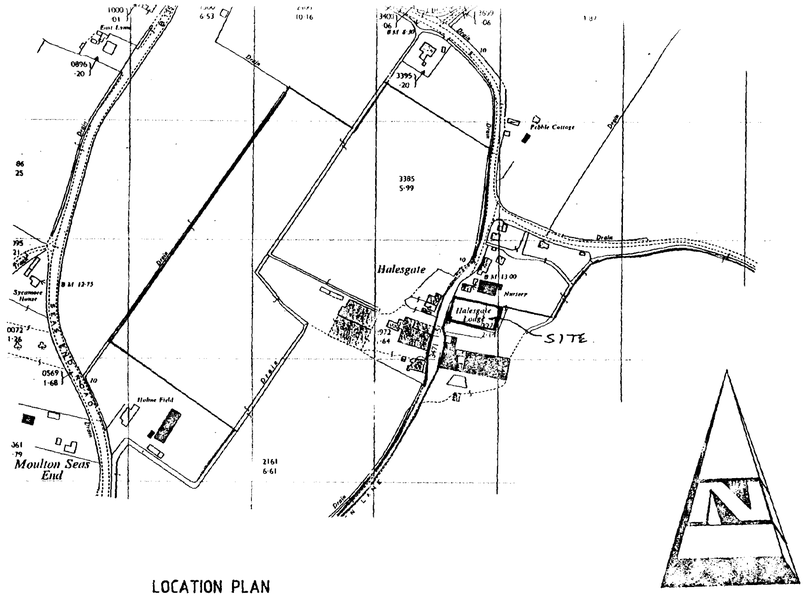

LOCATION PLAN

Notes and Revisions

Do not scale from this drawing.

This drawing is copyright and may not be altered, traced, copied, photographed or used for any purpose other than that for which it is issued without written permission from Messrs. Status Design.

The General Contractor is to check all dimensions on site and report discrepancies to the Architect.

All details shown on this drawing are based upon typical site conditions related to the area. No responsibility can be accepted for abnormal conditions unless reported to the Architects so that design amendments may be considered.

Please note: This drawing is not a conveyance drawing.

Construction work to be carried out with due regard to the Construction(Design and Management) Regulations 1994 (CDM) and the Health and Safety at Work, etc. Act 1974 (HSW Act).

DESIGN Status
CONSULTANTS IN ARCHITECTURE & PLANNING

PROPOSED REPLACEMENT OF 2No DWELLINGS INCLUDING DEMOLITION OF EXISTING AT GREEN LANE, MOULTON SEAS END, FOR

JACK BUCK FARMS

1:500 1:2500	772031/1
NOV-98	B.GILHAM.

SOUTH HOLLAND DC
HOUSING & PLANNING
02 JUN 1999
Ref: 0545/99

2 Edinburgh Walk, Holbeach,
Spalding, Lincs. PE12 7AP.
Tel: 01406 424343 Fax: 01406 490702