


PROPOSED ALTERATIONS & EXTENSION inc DOUBLE GARAGE

Existing Flat roofed section including conservatory to be removed with new build replacement accommodation to be constructed to same footprint with pitched roof over - New Garden Room (replacement Conservatory) to have flat roof area with parapet wall.

No part of the dwelling will be nearer to any existing boundaries.

Proposed Garage to front garden to be 1metre minimum from adjacent boundaries. No alteration required to existing vehicular access. Turning Space within curtilage as per existing driveway

No trees are affected by the proposed works.

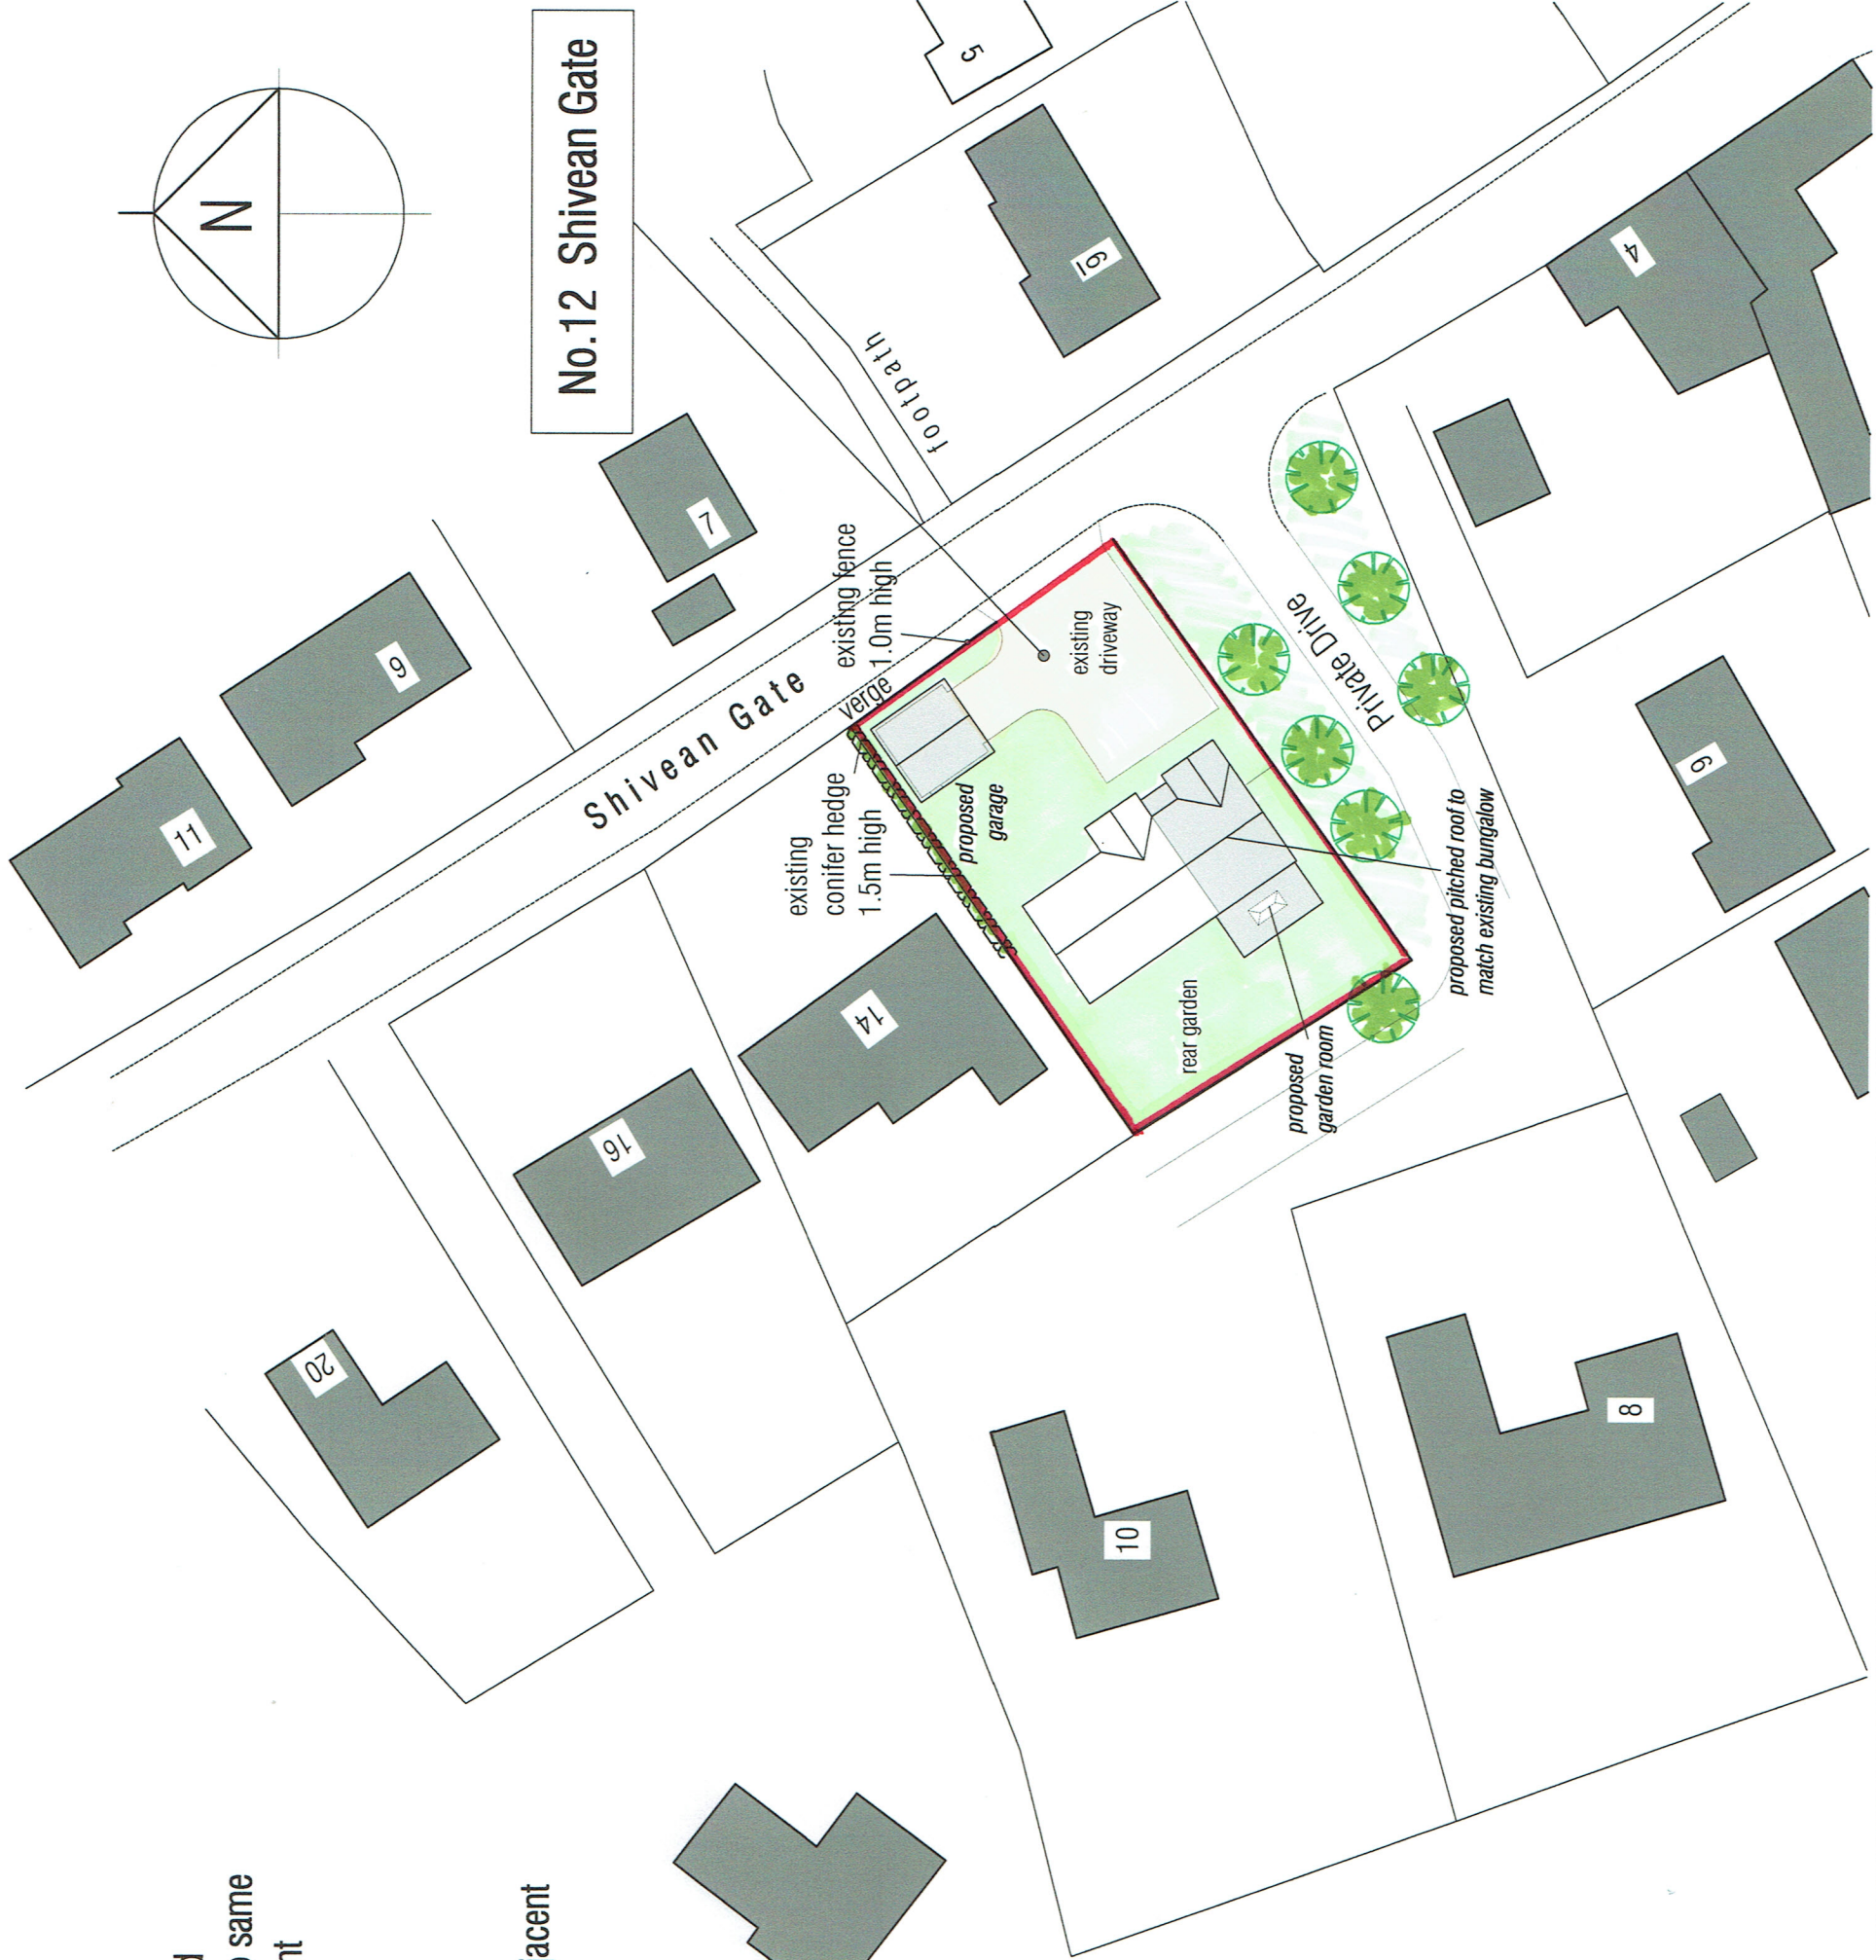

No.12 Shivean Gate

Project
Proposed Alterations & Extension inc. Double Garage
No.12 Shivean Gate Moulton
for Ms. A. Curtis

Drawing
Site Layout

date
may 18
scale(s)
1 : 500 @ A3
DRG. No.
05182 / PL / 002