




roof tiles & facing bricks to match dwelling to front and side elevation

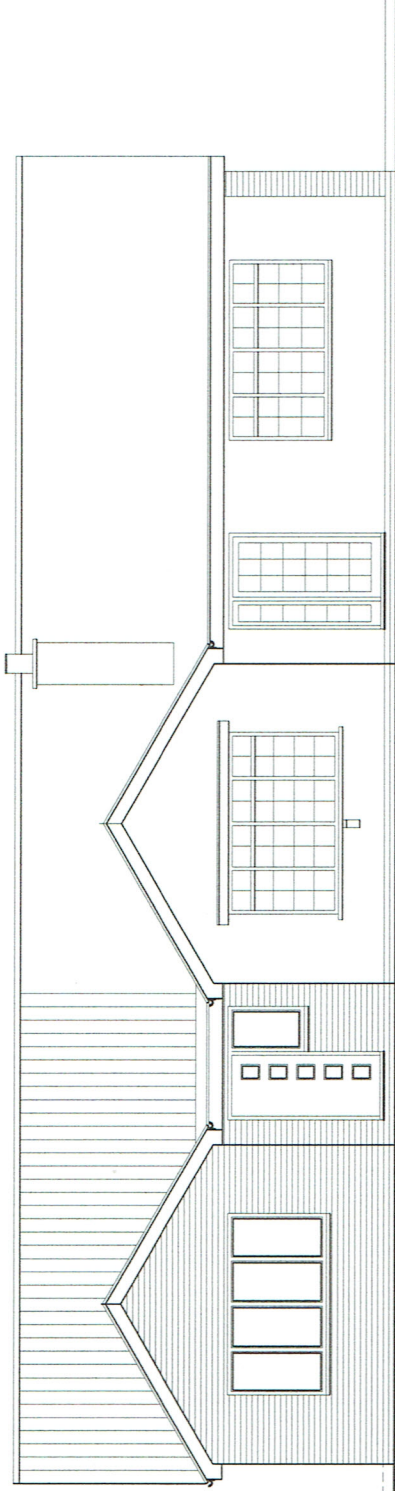


front elevation

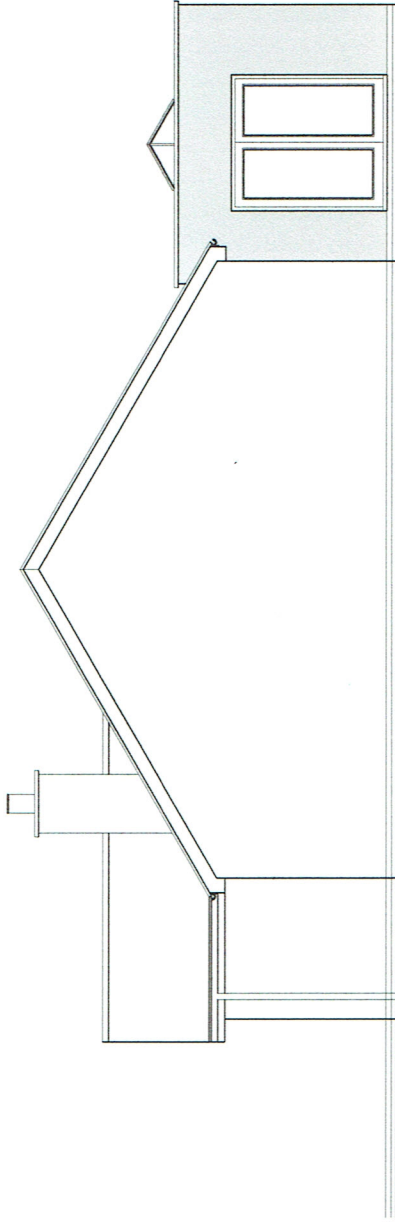

side elevation

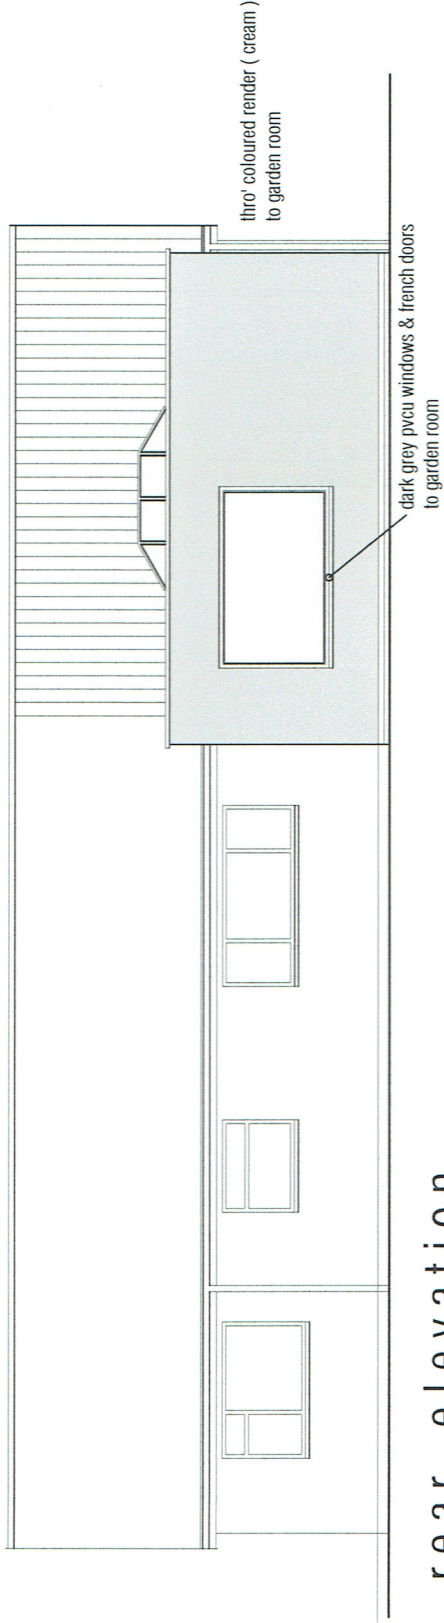

rear elevation

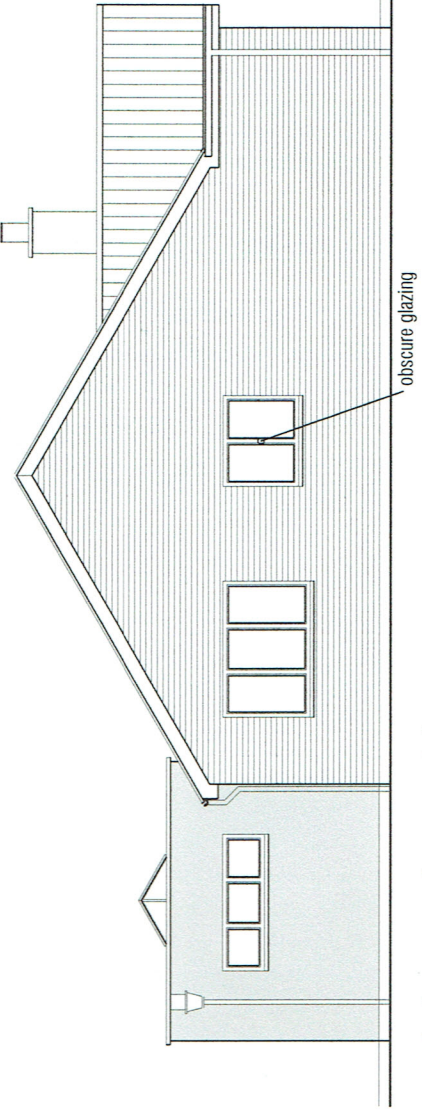

side elevation

ELEVATIONS AS PROPOSED