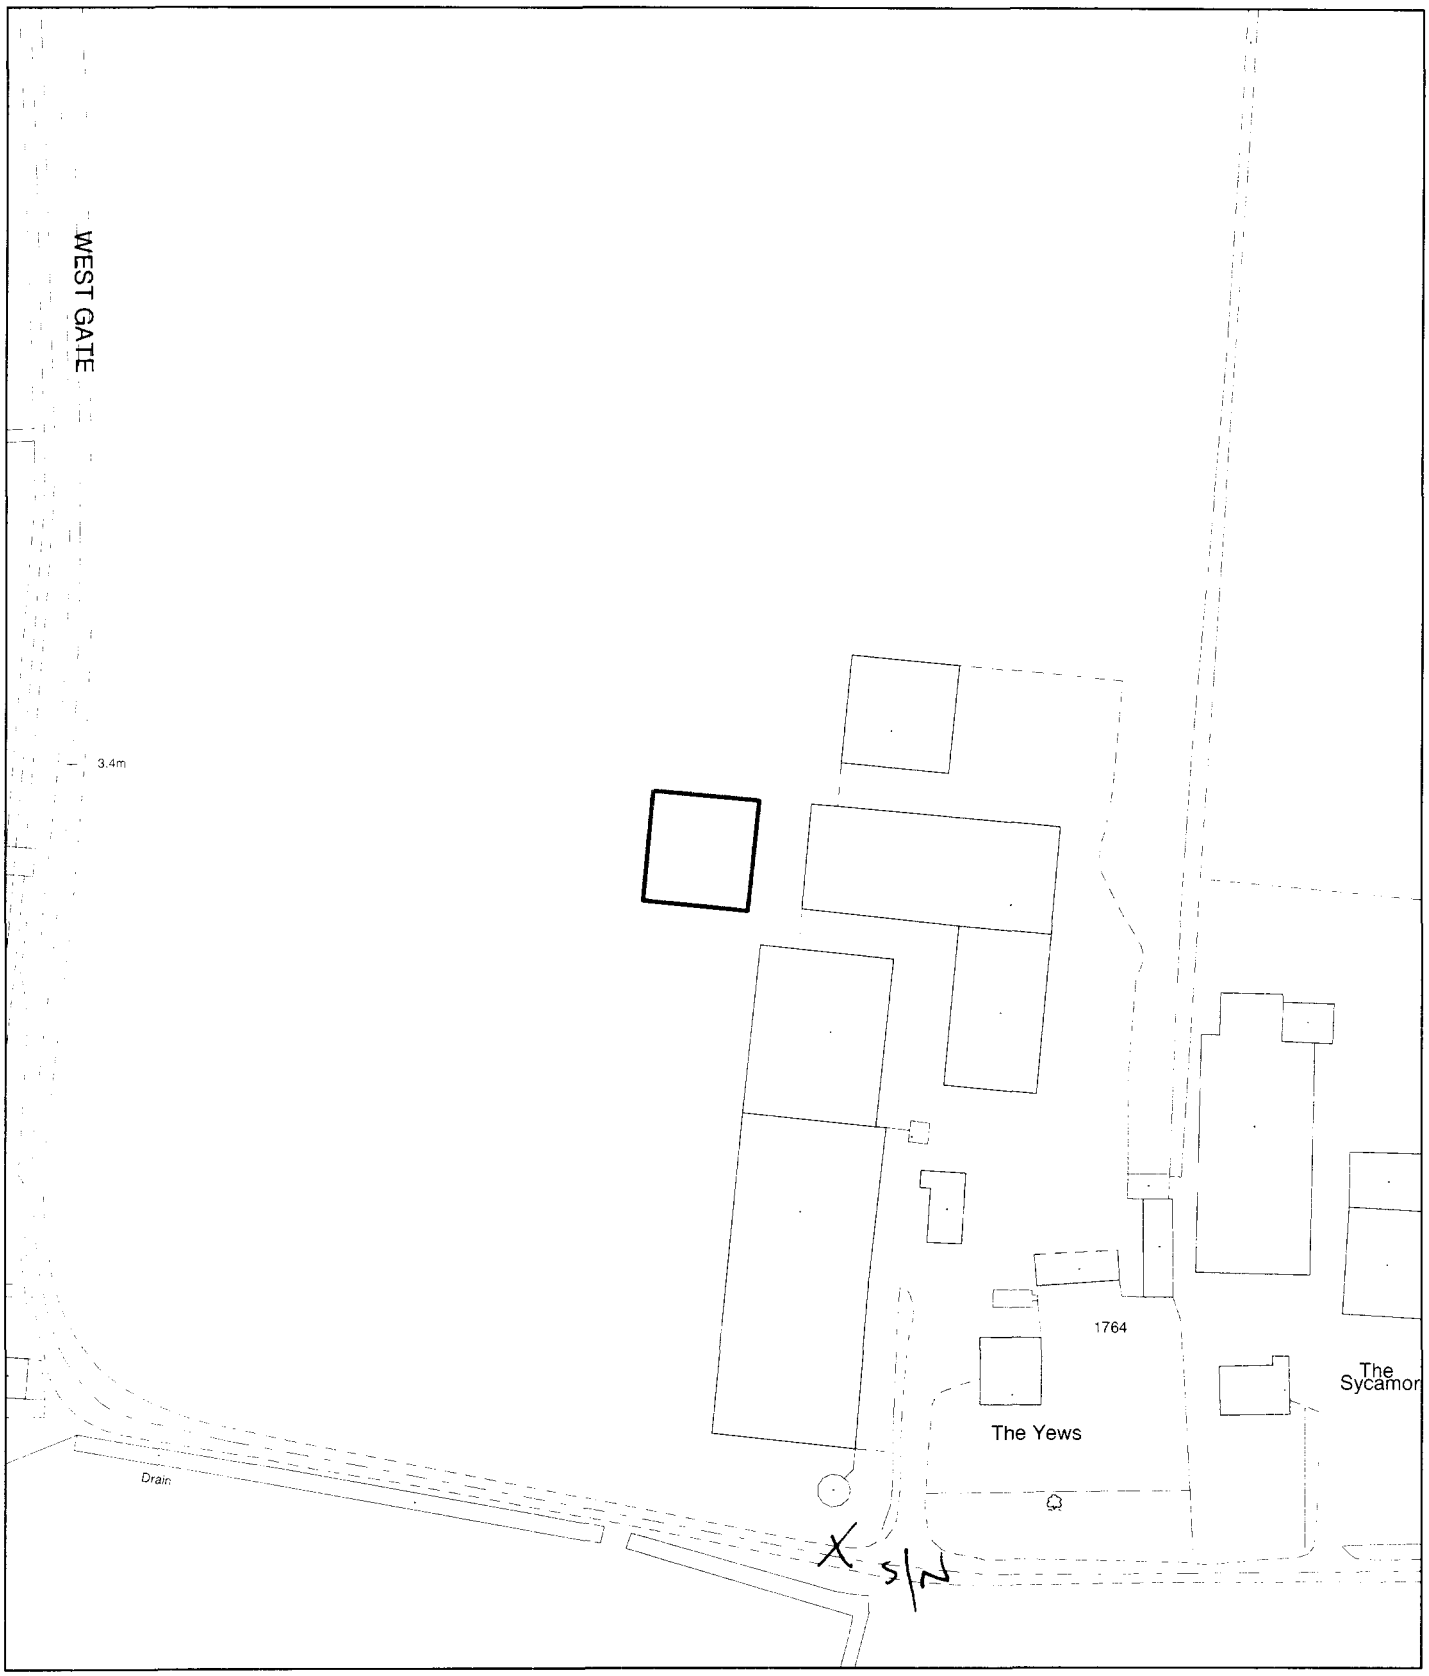


Planning Application Location Plan
Ward Member Notification

H13/0550/01

FILE COPY

Scale: 1:1250

PLEASE DO NOT COPY THIS PLAN
This map is reproduced from Ordnance Survey material with permission of Ordnance Survey on behalf of Her Majesty's Stationery Office (c) Crown copyright. Unauthorised reproduction infringes Crown copyright and may lead to prosecution or civil

ıusing and Planning Services Department

l Offices, Priory Road, Spalding, Lincolnshire