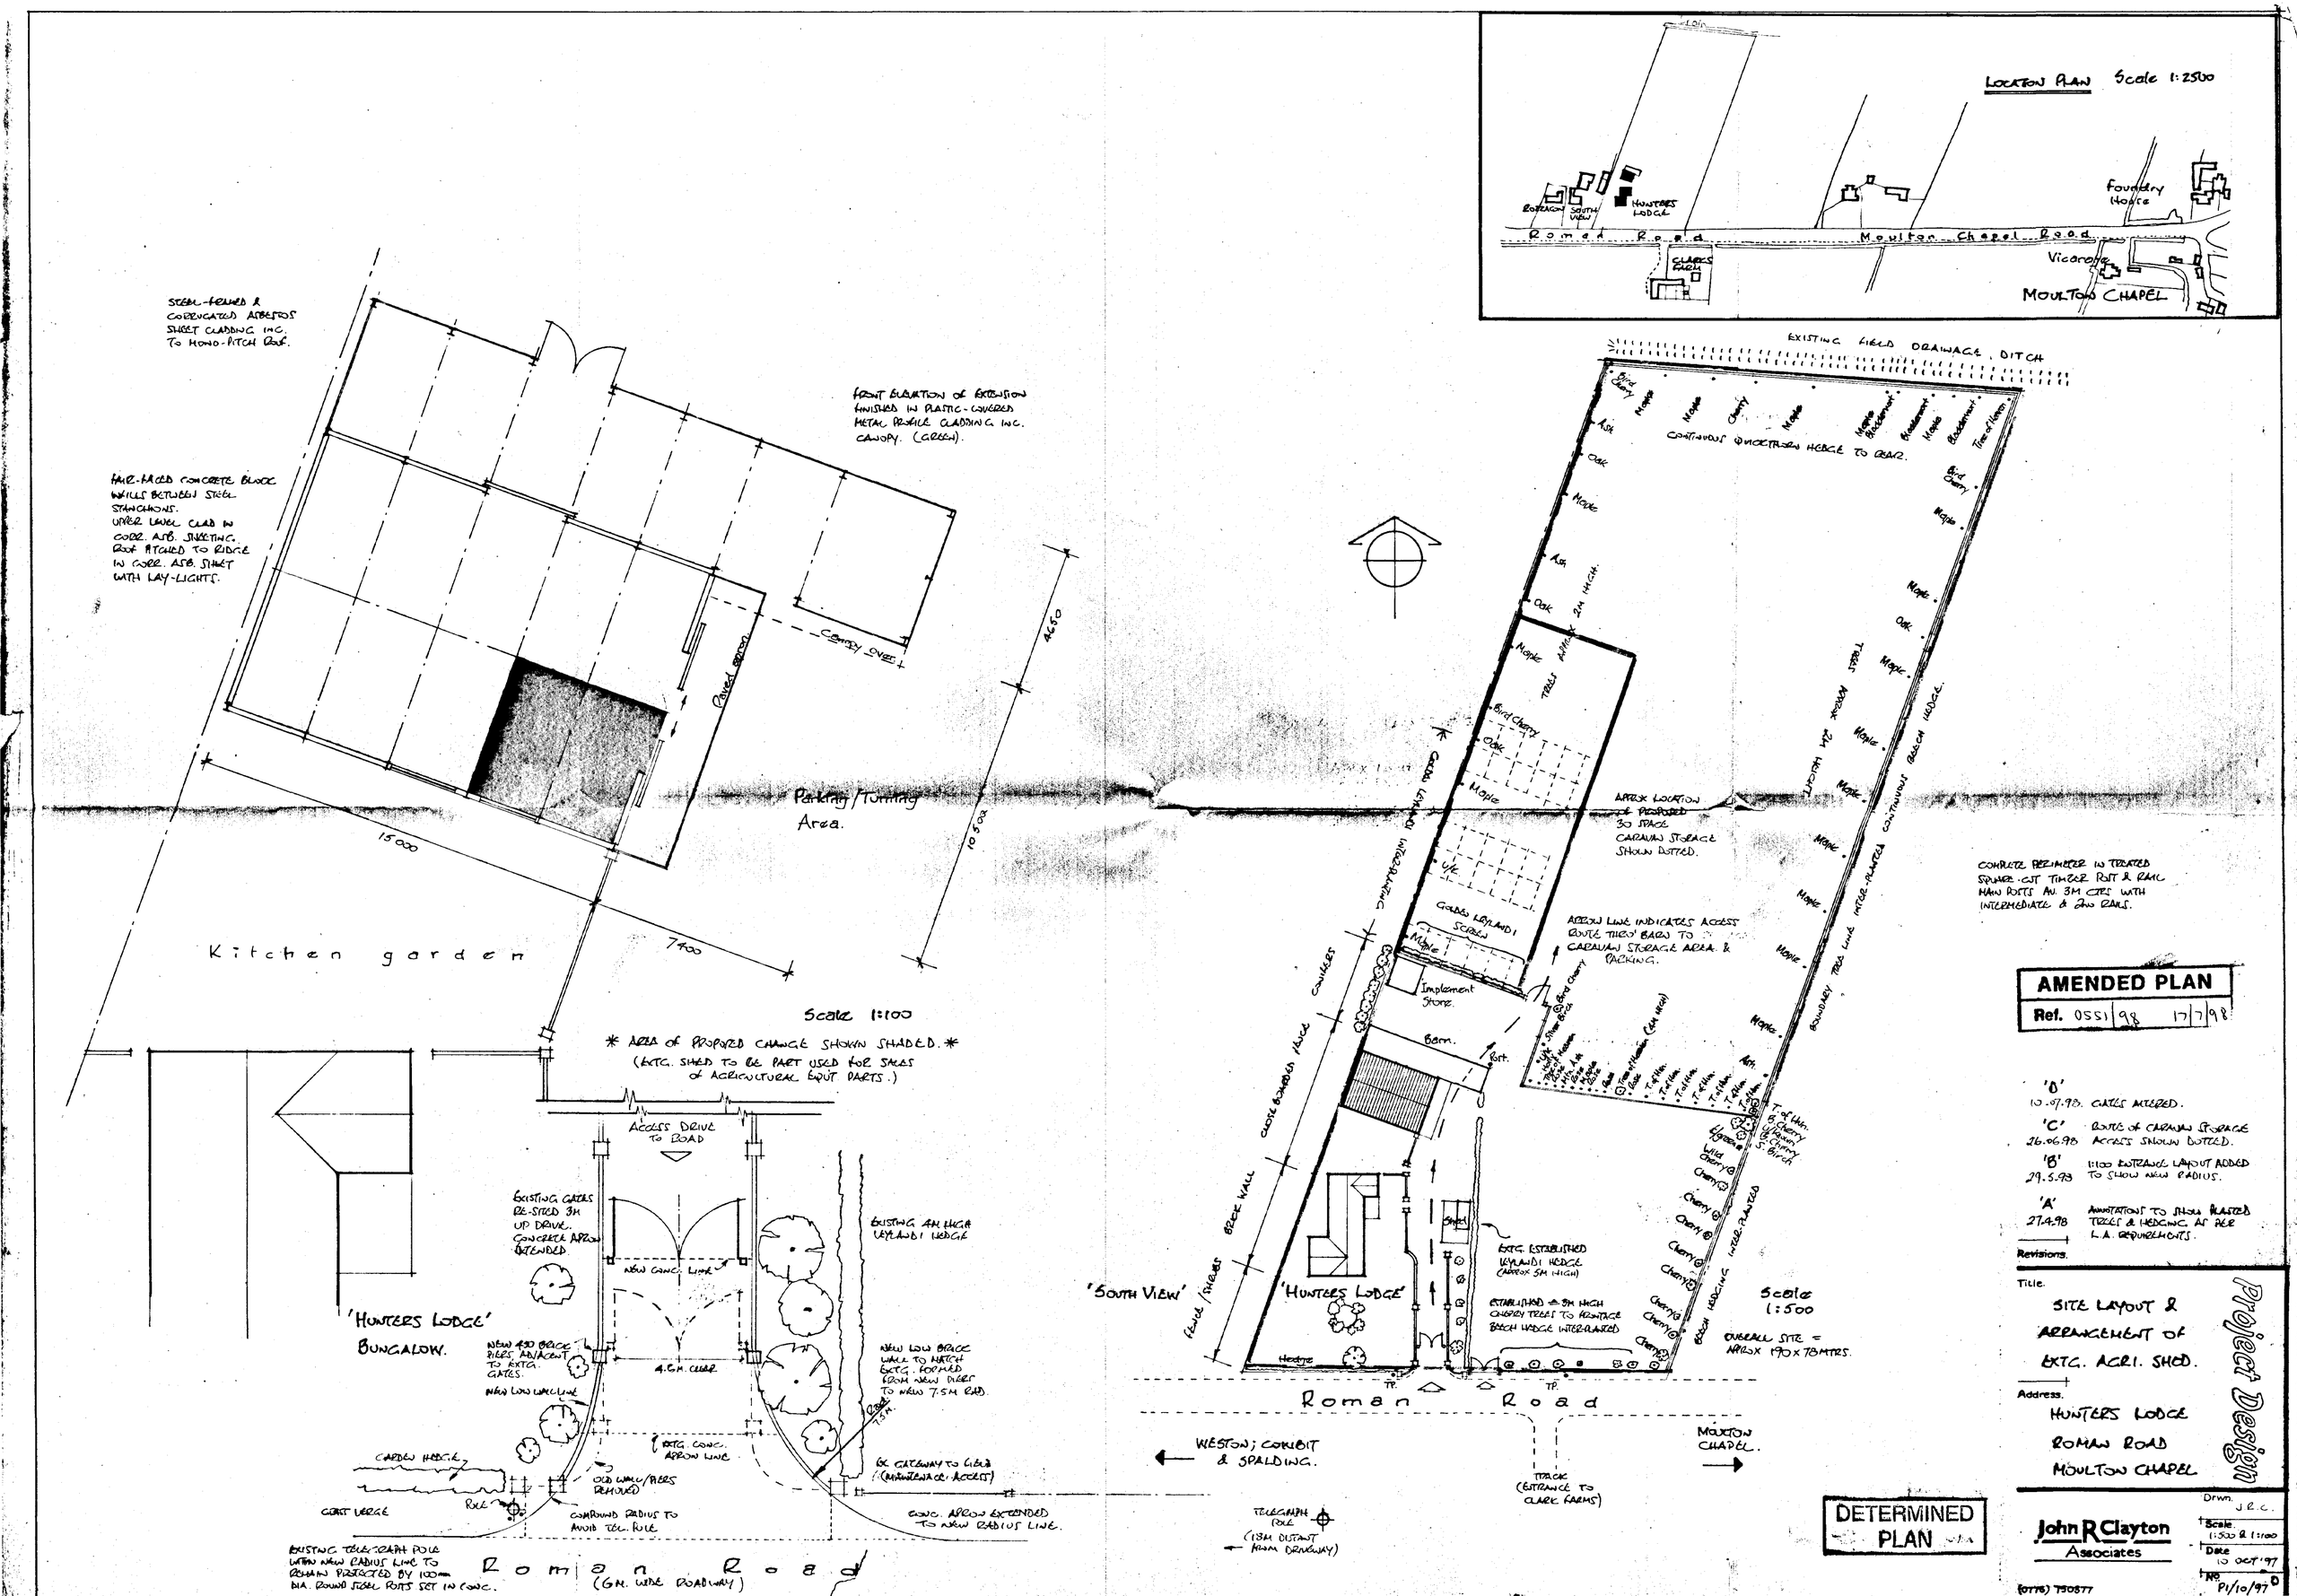

LOCATION PLAN Scale 1:2500
Roman Road
Moulton Chapel Road
Foundry House
Vicarage
MOULTON CHAPEL
STEEL-FRAMED & CORRUGATED ASBESTOS SHEET CLADDING INC. TO MONO-PITCH ROOF.
FRONT ELEVATION OF EXTENSION FINISHED IN PLASTIC-COVERED METAL PROFILE CLADDING INC. CANOPY. (GREEN).
FAIR-FACED CONCRETE BLOCK WALLS BETWEEN STEEL STANCHIONS. UPPER LEVEL CLAD IN CORR. ASB. SHEETING. ROOF PITCHED TO RIDGE IN CORR. ASB. SHEET WITH LAY-LIGHTS.
Canopy over
Paved apron
4650
15000
7400
10500
Parking/Turning Area.
Kitchen garden
Scale 1:100
* AREA OF PROPOSED CHANGE SHOWN SHADED. *
(EXTG. SHED TO BE PART USED FOR SALES OF AGRICULTURAL EQUT PARTS.)
ACCESS DRIVE TO ROAD
EXISTING GATES RE-SITED 3M UP DRIVE. CONCRETE APRON EXTENDED.
EXISTING 4M HIGH LEYLANDI HEDGE
NEW CONC. LINE
'HUNTERS LODGE' BUNGALOW.
NEW 450 BRICK PIERS ADJACENT TO EXTG. GATES.
4.6M CLEAR
NEW LOW BRICK WALL TO MATCH EXTG. FORMED FROM NEW PIERS TO NEW 7.5M RAD.
NEW LOW WALL LINE
EXTG. CONC. APRON LINE
GARDEN HEDGE
OLD WALL/PIERS REMOVED
GRASS VERGE
POLE
COMPOUND RADIUS TO AVOID TEL. POLE
EX. GATEWAY TO FIELD (MAINTENANCE ACCESS)
CONC. APRON EXTENDED TO NEW RADIUS LINE.
EXISTING TELEGRAPH POLE WITHIN NEW RADIUS LINE TO REMAIN PROTECTED BY 100mm DIA. ROUND STEEL POSTS SET IN CONC.
Roman Road (6M. WIDE ROADWAY)
EXISTING FIELD DRAINAGE DITCH
CONTINUOUS QUICKTHORN HEDGE TO REAR.
TREES APPROX 2M HIGH.
APPROX LOCATION OF PROPOSED 30 SPACE CARAVAN STORAGE SHOWN DOTTED.
GOLDEN LEYLANDI SCREEN
ARROW LINE INDICATES ACCESS ROUTE THRO' BARN TO CARAVAN STORAGE AREA & PARKING.
Implement Store.
Barn.
Post.
CLOSE BOARDED FENCE
CONIFERS
BRICK WALL
FENCE/SHRUBS
'SOUTH VIEW'
'HUNTERS LODGE'
EXTG. ESTABLISHED LEYLANDI HEDGE (APPROX 5M HIGH)
ESTABLISHED ≈ 3M HIGH CHERRY TREES TO FRONTAGE BEECH HEDGE INTER-PLANTED
Hedge
TP.
Roman Road
WESTON; COMBIT & SPALDING.
MOULTON CHAPEL.
TRACK (ENTRANCE TO CLARK FARMS)
TELEGRAPH POLE (18M DISTANT FROM DRIVEWAY)
BOUNDARY TREE LINE INTER-PLANTED CONTINUOUS BEECH HEDGE.
BEECH HEDGING INTER-PLANTED
Scale 1:500
OVERALL SITE = APPROX 190 x 78 MTRS.
COMPLETE PERIMETER IN TREATED SQUARE-CUT TIMBER POST & RAIL MAIN POSTS AV. 3M CTRS WITH INTERMEDIATE & 2ND RAILS.
AMENDED PLAN
Ref. 0551/98 17/7/98
'D' 10.07.98. GATES ALTERED.
'C' 26.06.98 ROUTE OF CARAVAN STORAGE ACCESS SHOWN DOTTED.
'B' 29.5.98 1:100 ENTRANCE LAYOUT ADDED TO SHOW NEW RADIUS.
'A' 27.4.98 ANNOTATIONS TO SHOW PLASTED TREES & HEDGING AS PER L.A. REQUIREMENTS.
Revisions.
Title.
SITE LAYOUT & ARRANGEMENT OF EXTG. AGRI. SHED.
Address.
HUNTERS LODGE
ROMAN ROAD
MOULTON CHAPEL
Project Design
DETERMINED PLAN
John R Clayton Associates
(0776) 750877
Drwn. J.R.C.
Scale 1:500 & 1:100
Date 10 OCT '97
No. P1/10/97 D