


SIDE ELEVATION


REAR ELEVATION

SIDE ELEVATION


FRONT ELEVATION

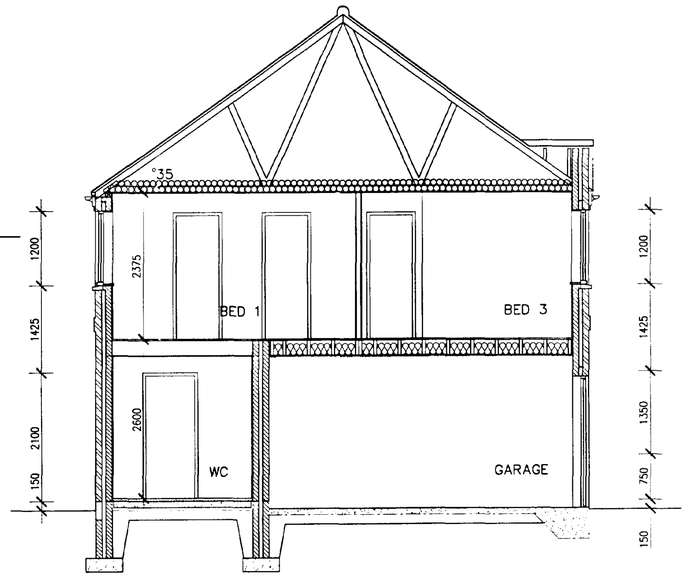

SECTION

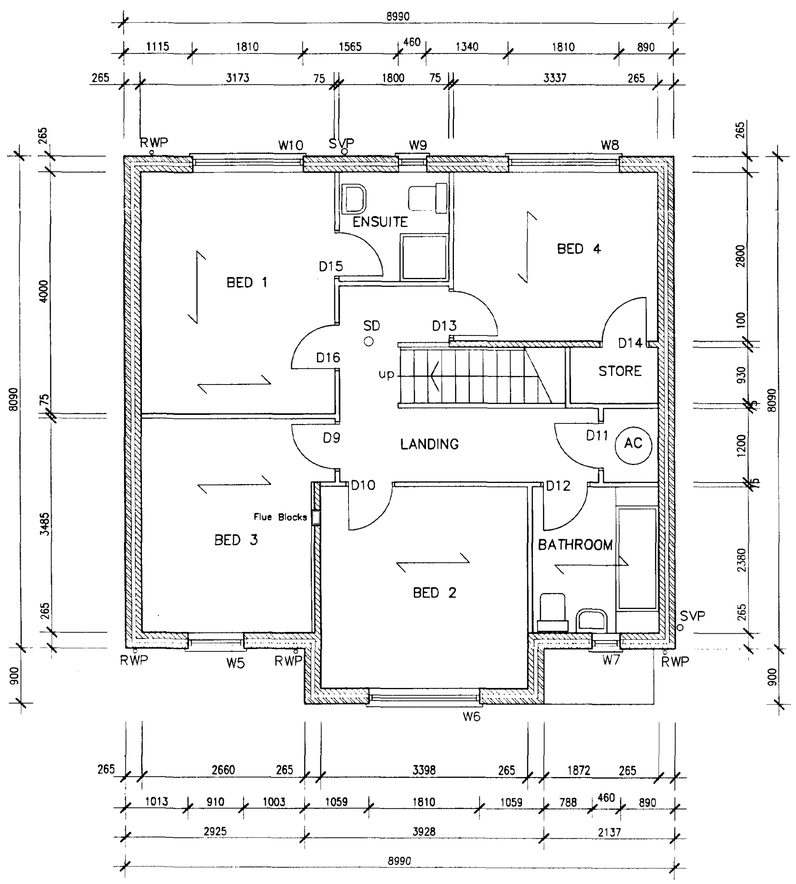

FIRST FLOOR LAYOUT PLAN

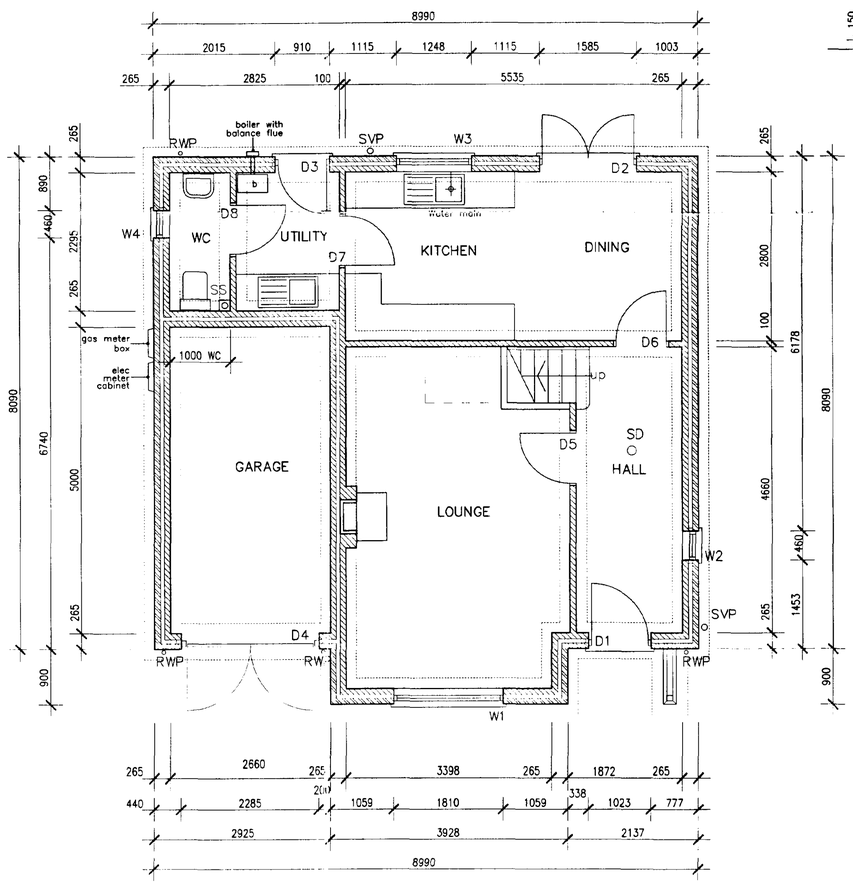

GROUND FLOOR LAYOUT PLAN

DETERMINED PLAN

Ref SS3/03

REVISION A Flue blocks added and chimney stack opposited 12/06/02
REVISION B Site amendments. 03/10/02

Peter Humphrey Associates
ARCHITECTURAL DESIGN AND BUILDING

PROJECT
PROPOSED HOUSE

THE BURGHLEY


CLIENT
TUDOR HOMES


DATE Feb 2002 SCALE 1:50 1:100 JOB No

DO NOT SCALE FROM THIS DRAWING

COPYRIGHT THIS DRAWING MUST NOT BE ISSUED, LOANED OR COPIED WITHOUT THE CONSENT OF PETER HUMPHREY ASSOCIATES

Peter Humphrey Associates
ARCHITECTURAL DESIGN AND BUILDING
TELEPHONE 01945 466 966
FAX 01945 466 433
E-MAIL: info@peterhumphrey.co.uk
30 OLD MARKET WISBECH CAMBS PE13 1NB

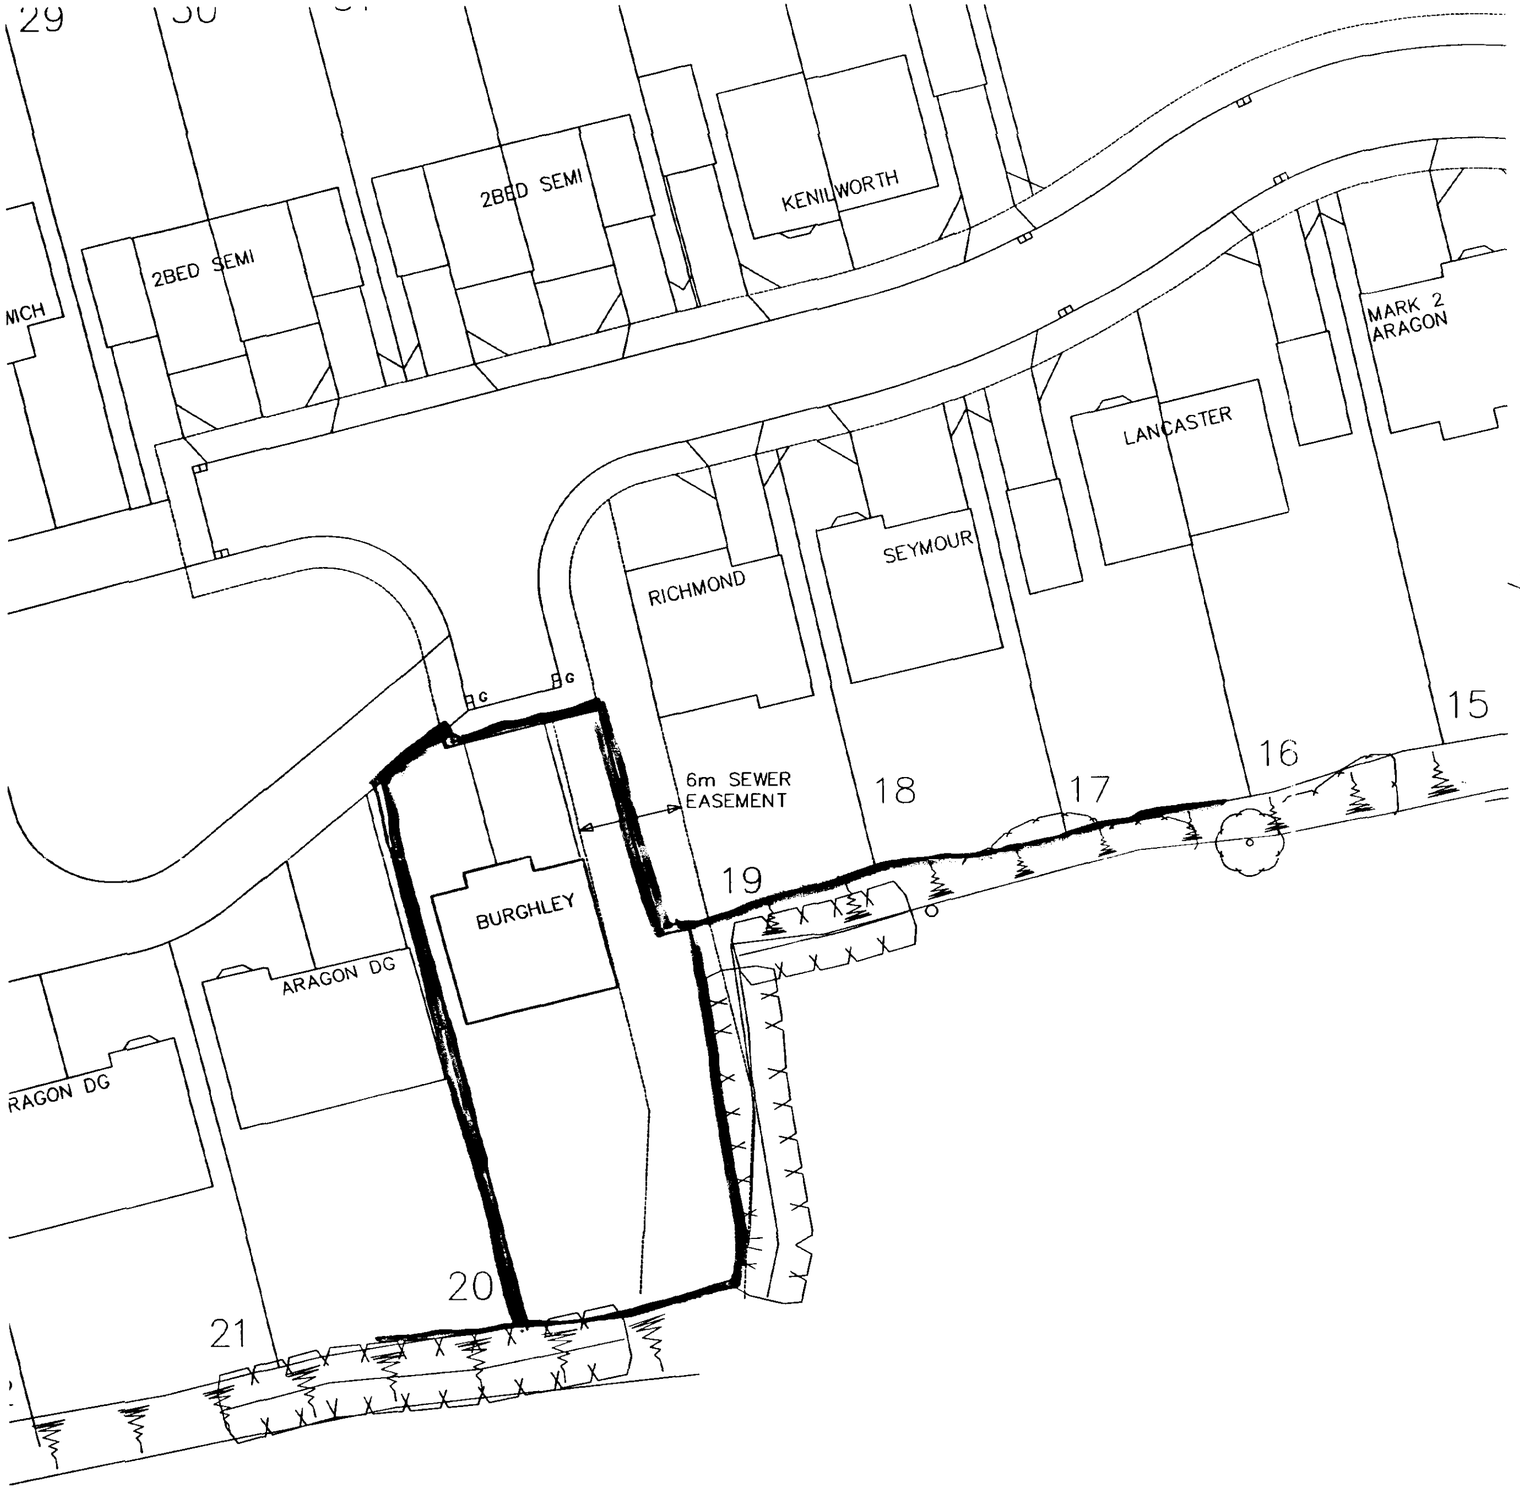

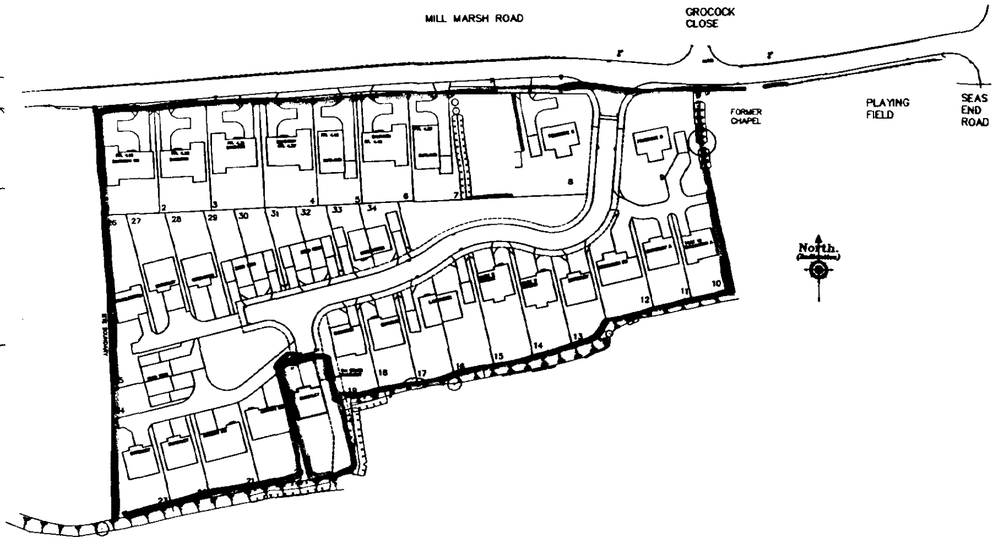

SHDC
Planning & Development
- 2 MAY 2003

DETERMINED
PLAN

Peter Humphrey Associates LTD
ARCHITECTURAL DESIGN AND BUILDING

PROJECT

PROPOSED INFILL HOUSE
MILL MARSH ROAD
MOULTON SEAS END

CLIENT

TUDOR HOMES

DATE APRIL 2003 SCALE 1:250 1:1250 JOB No 2707

DO NOT SCALE FROM THIS DRAWING

COPYRIGHT: THIS DRAWING MUST NOT BE ISSUED, LOANED OR COPIED
WITHOUT THE CONSENT OF PETER HUMPHREY ASSOCIATES

Architectural
Peter Humphrey Associates
ARCHITECTURAL DESIGN AND BUILDING
TELEPHONE 01945 466 966
FAX 01945 466 433
E-MAIL: info@peterhumphrey.co.uk
30 OLD MARKET WISBECH CAMBS PE13 1NB
British Institute of
Architectural Technologists