

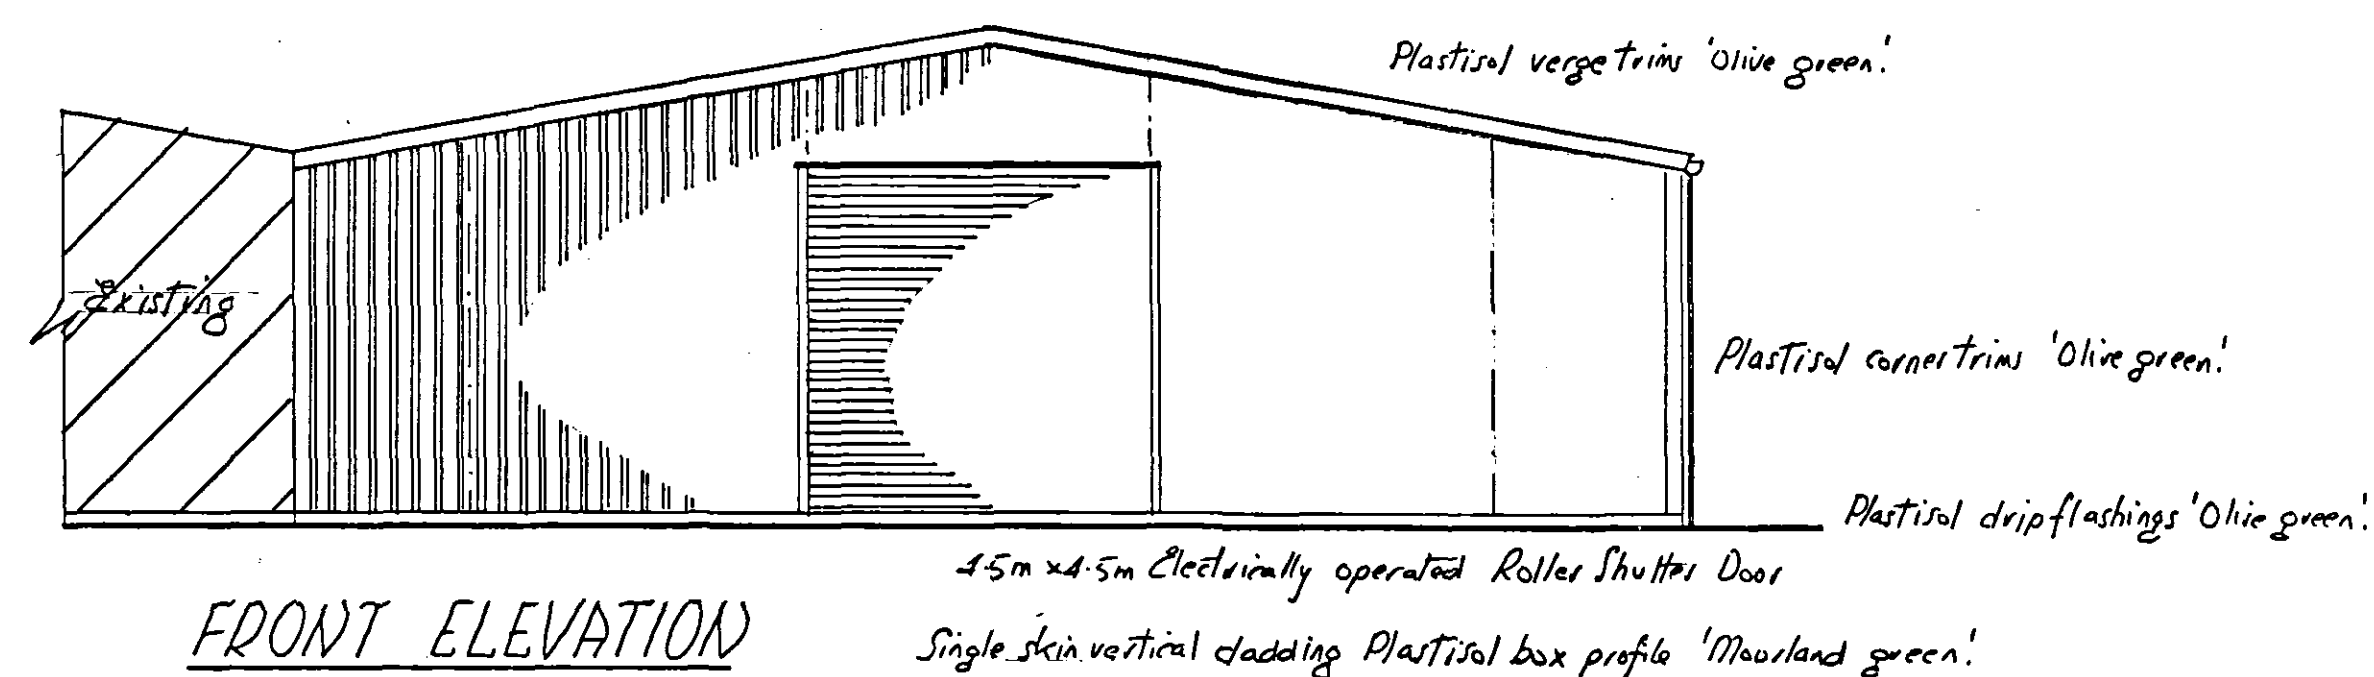
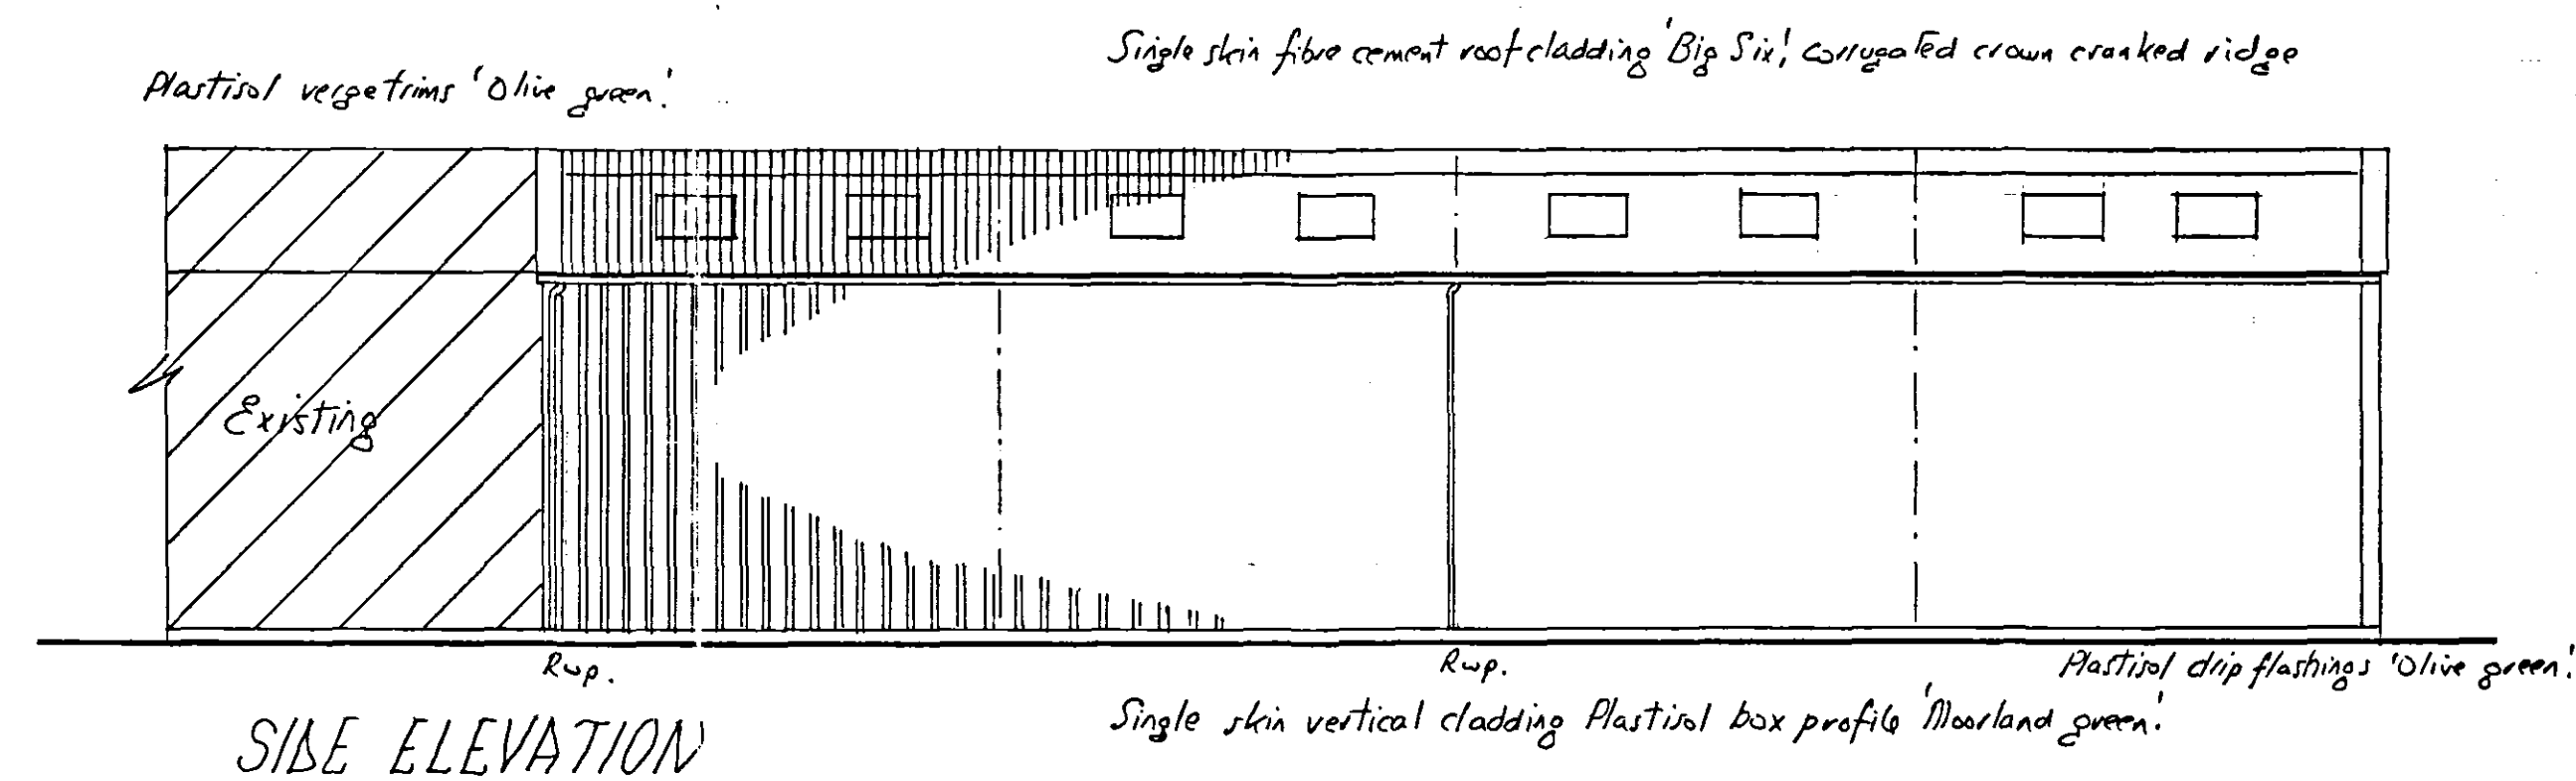
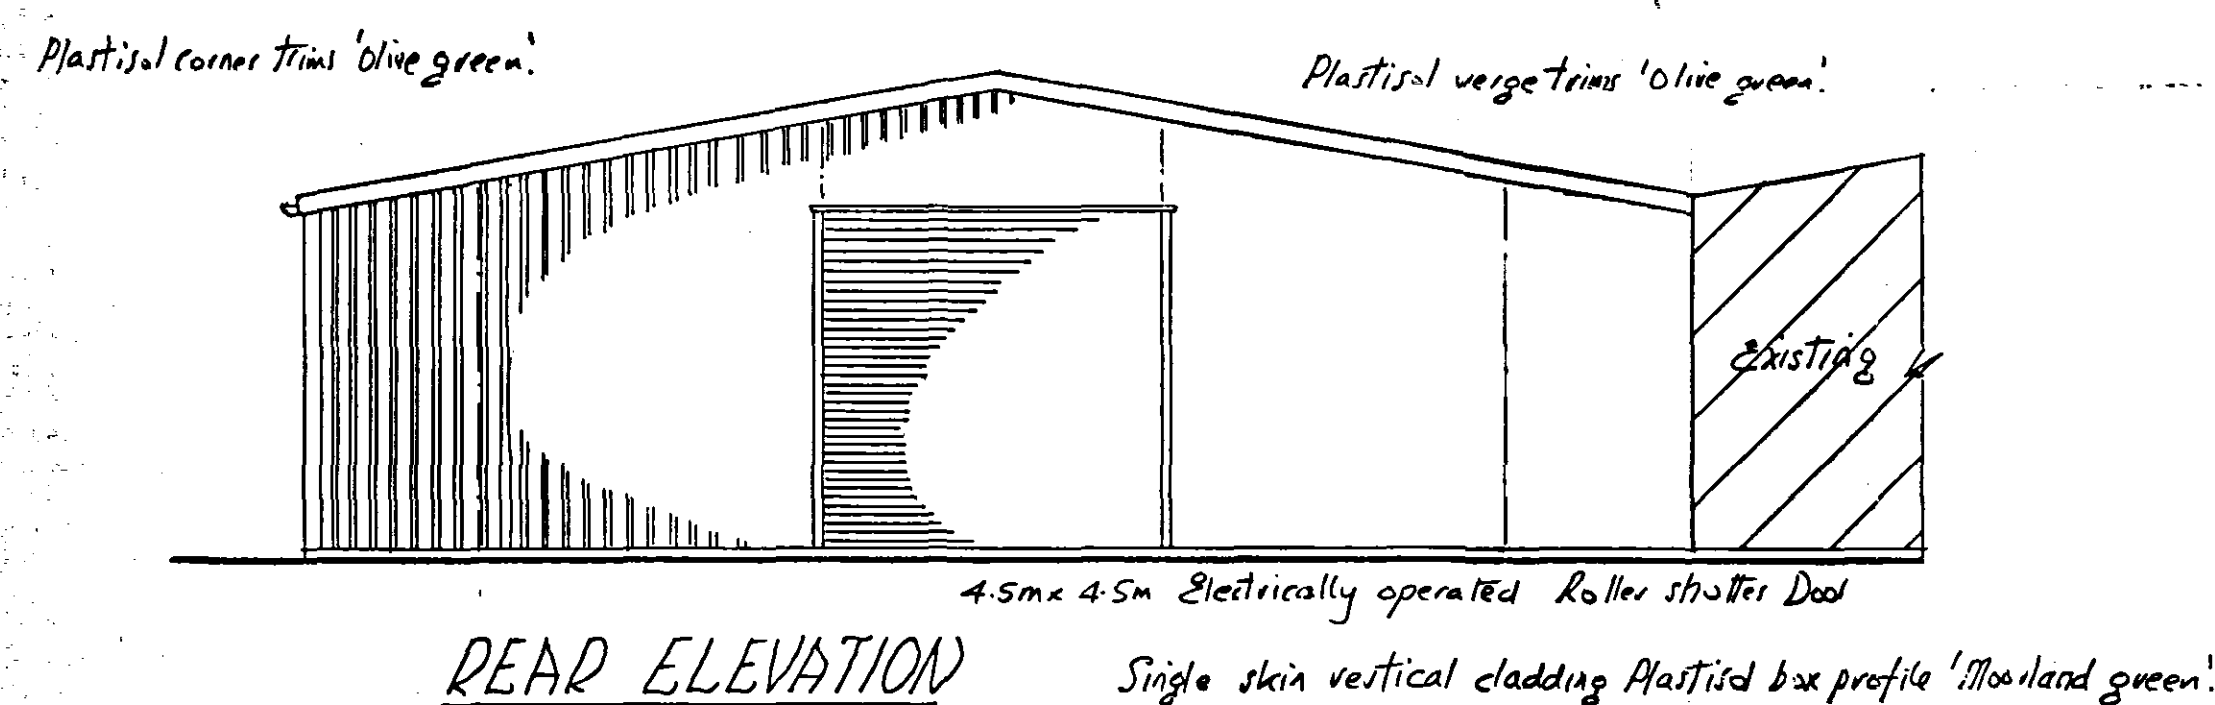
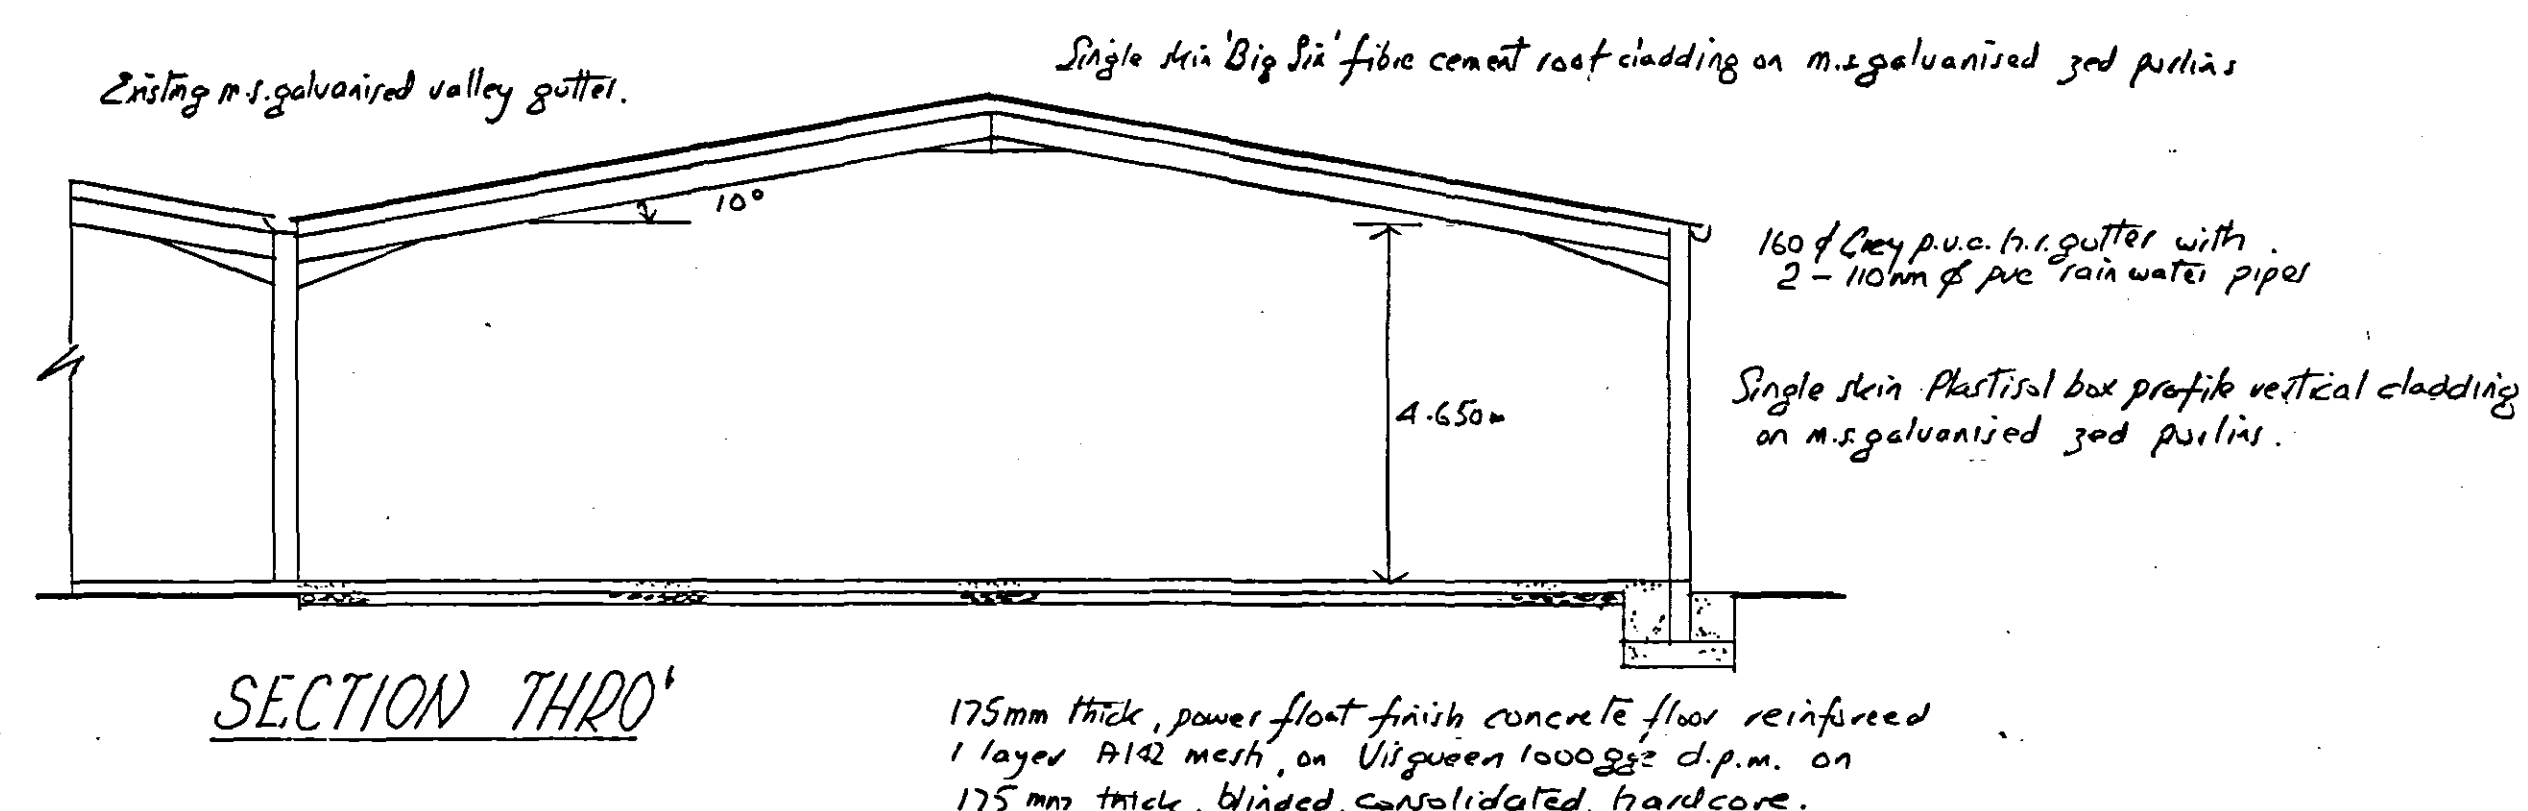


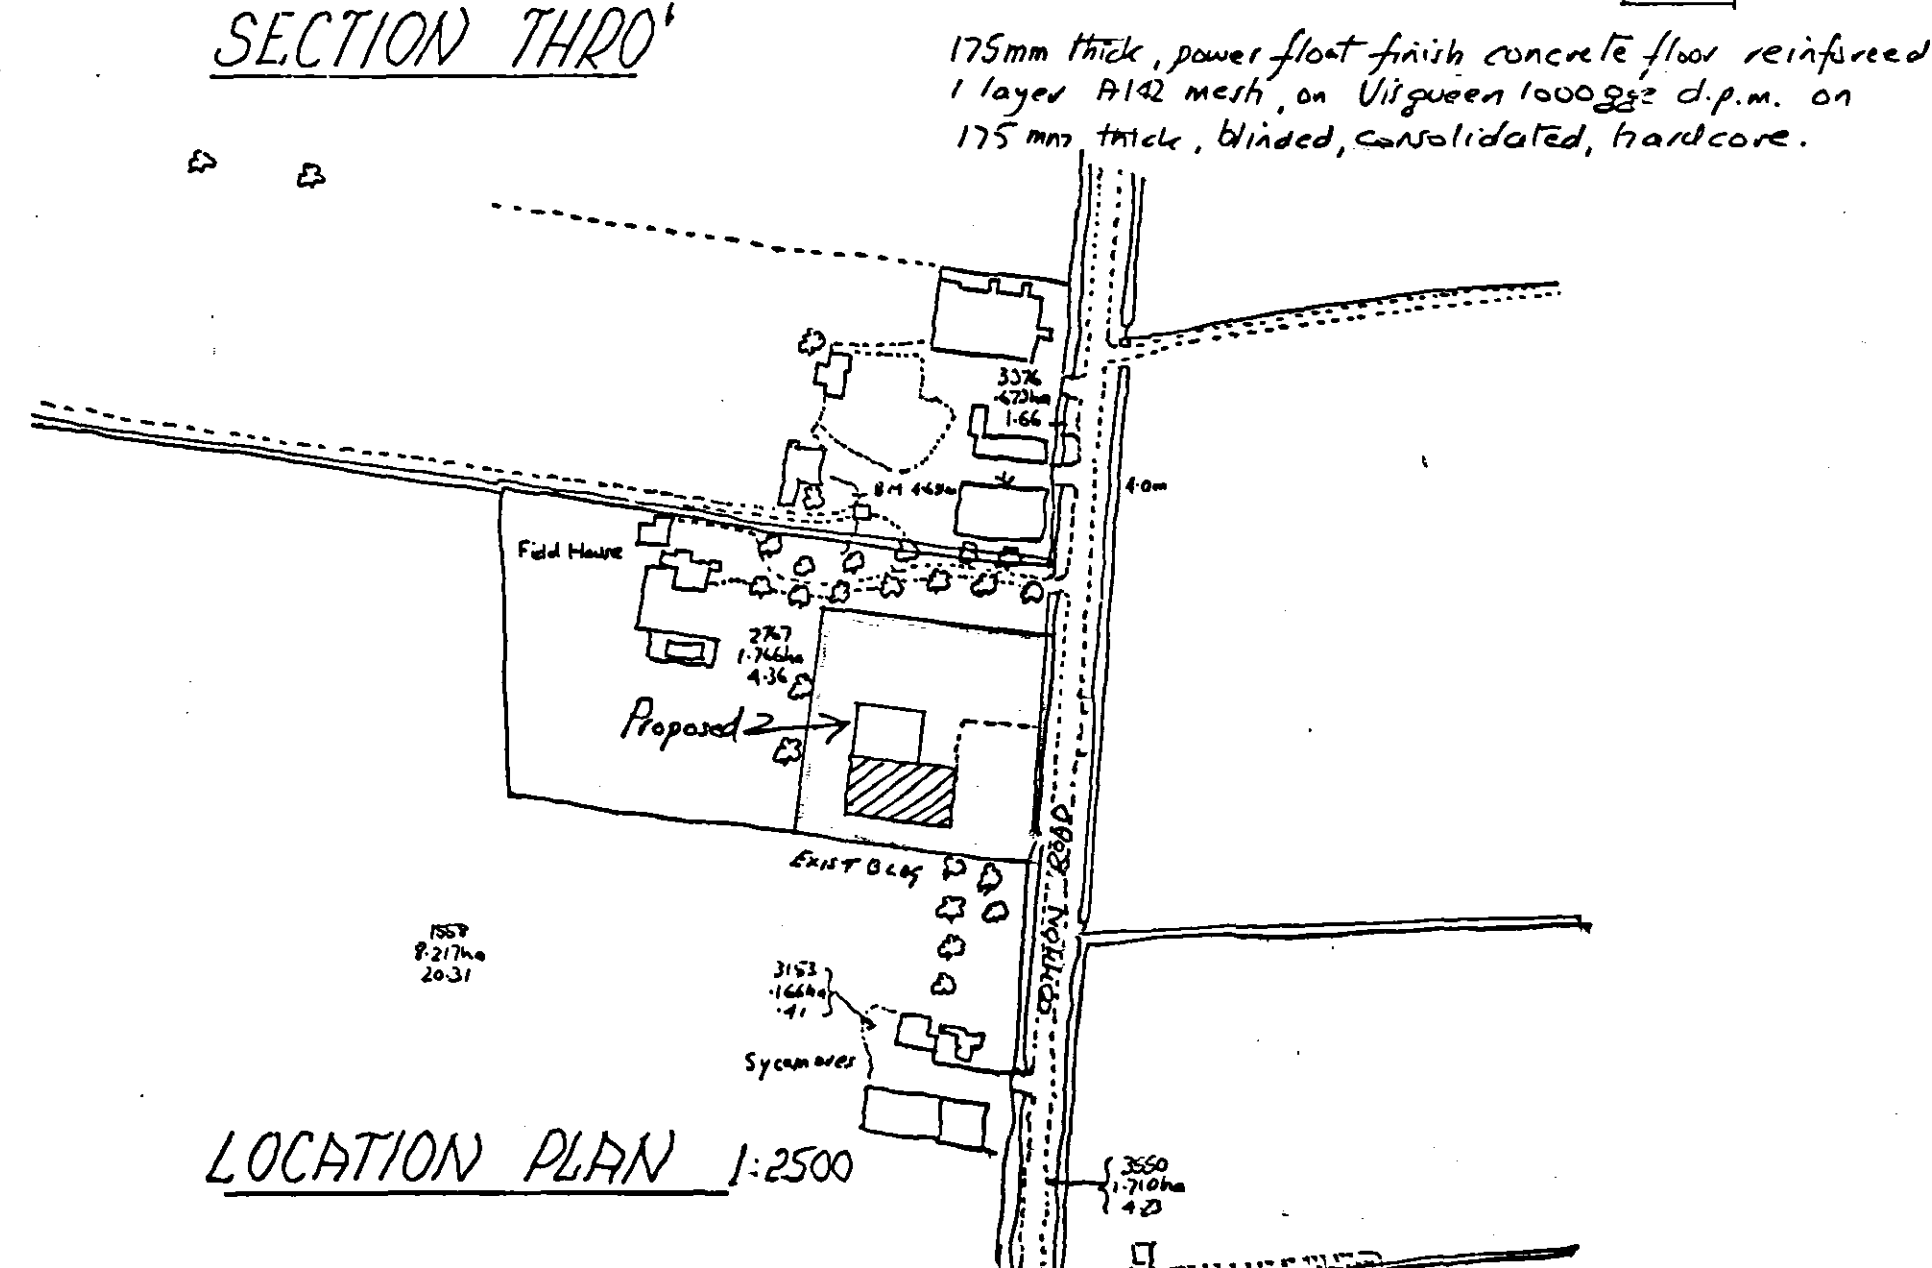

New Concrete Apron 12.200m long x 18.300m wide laid to fall, spec as floor slab.

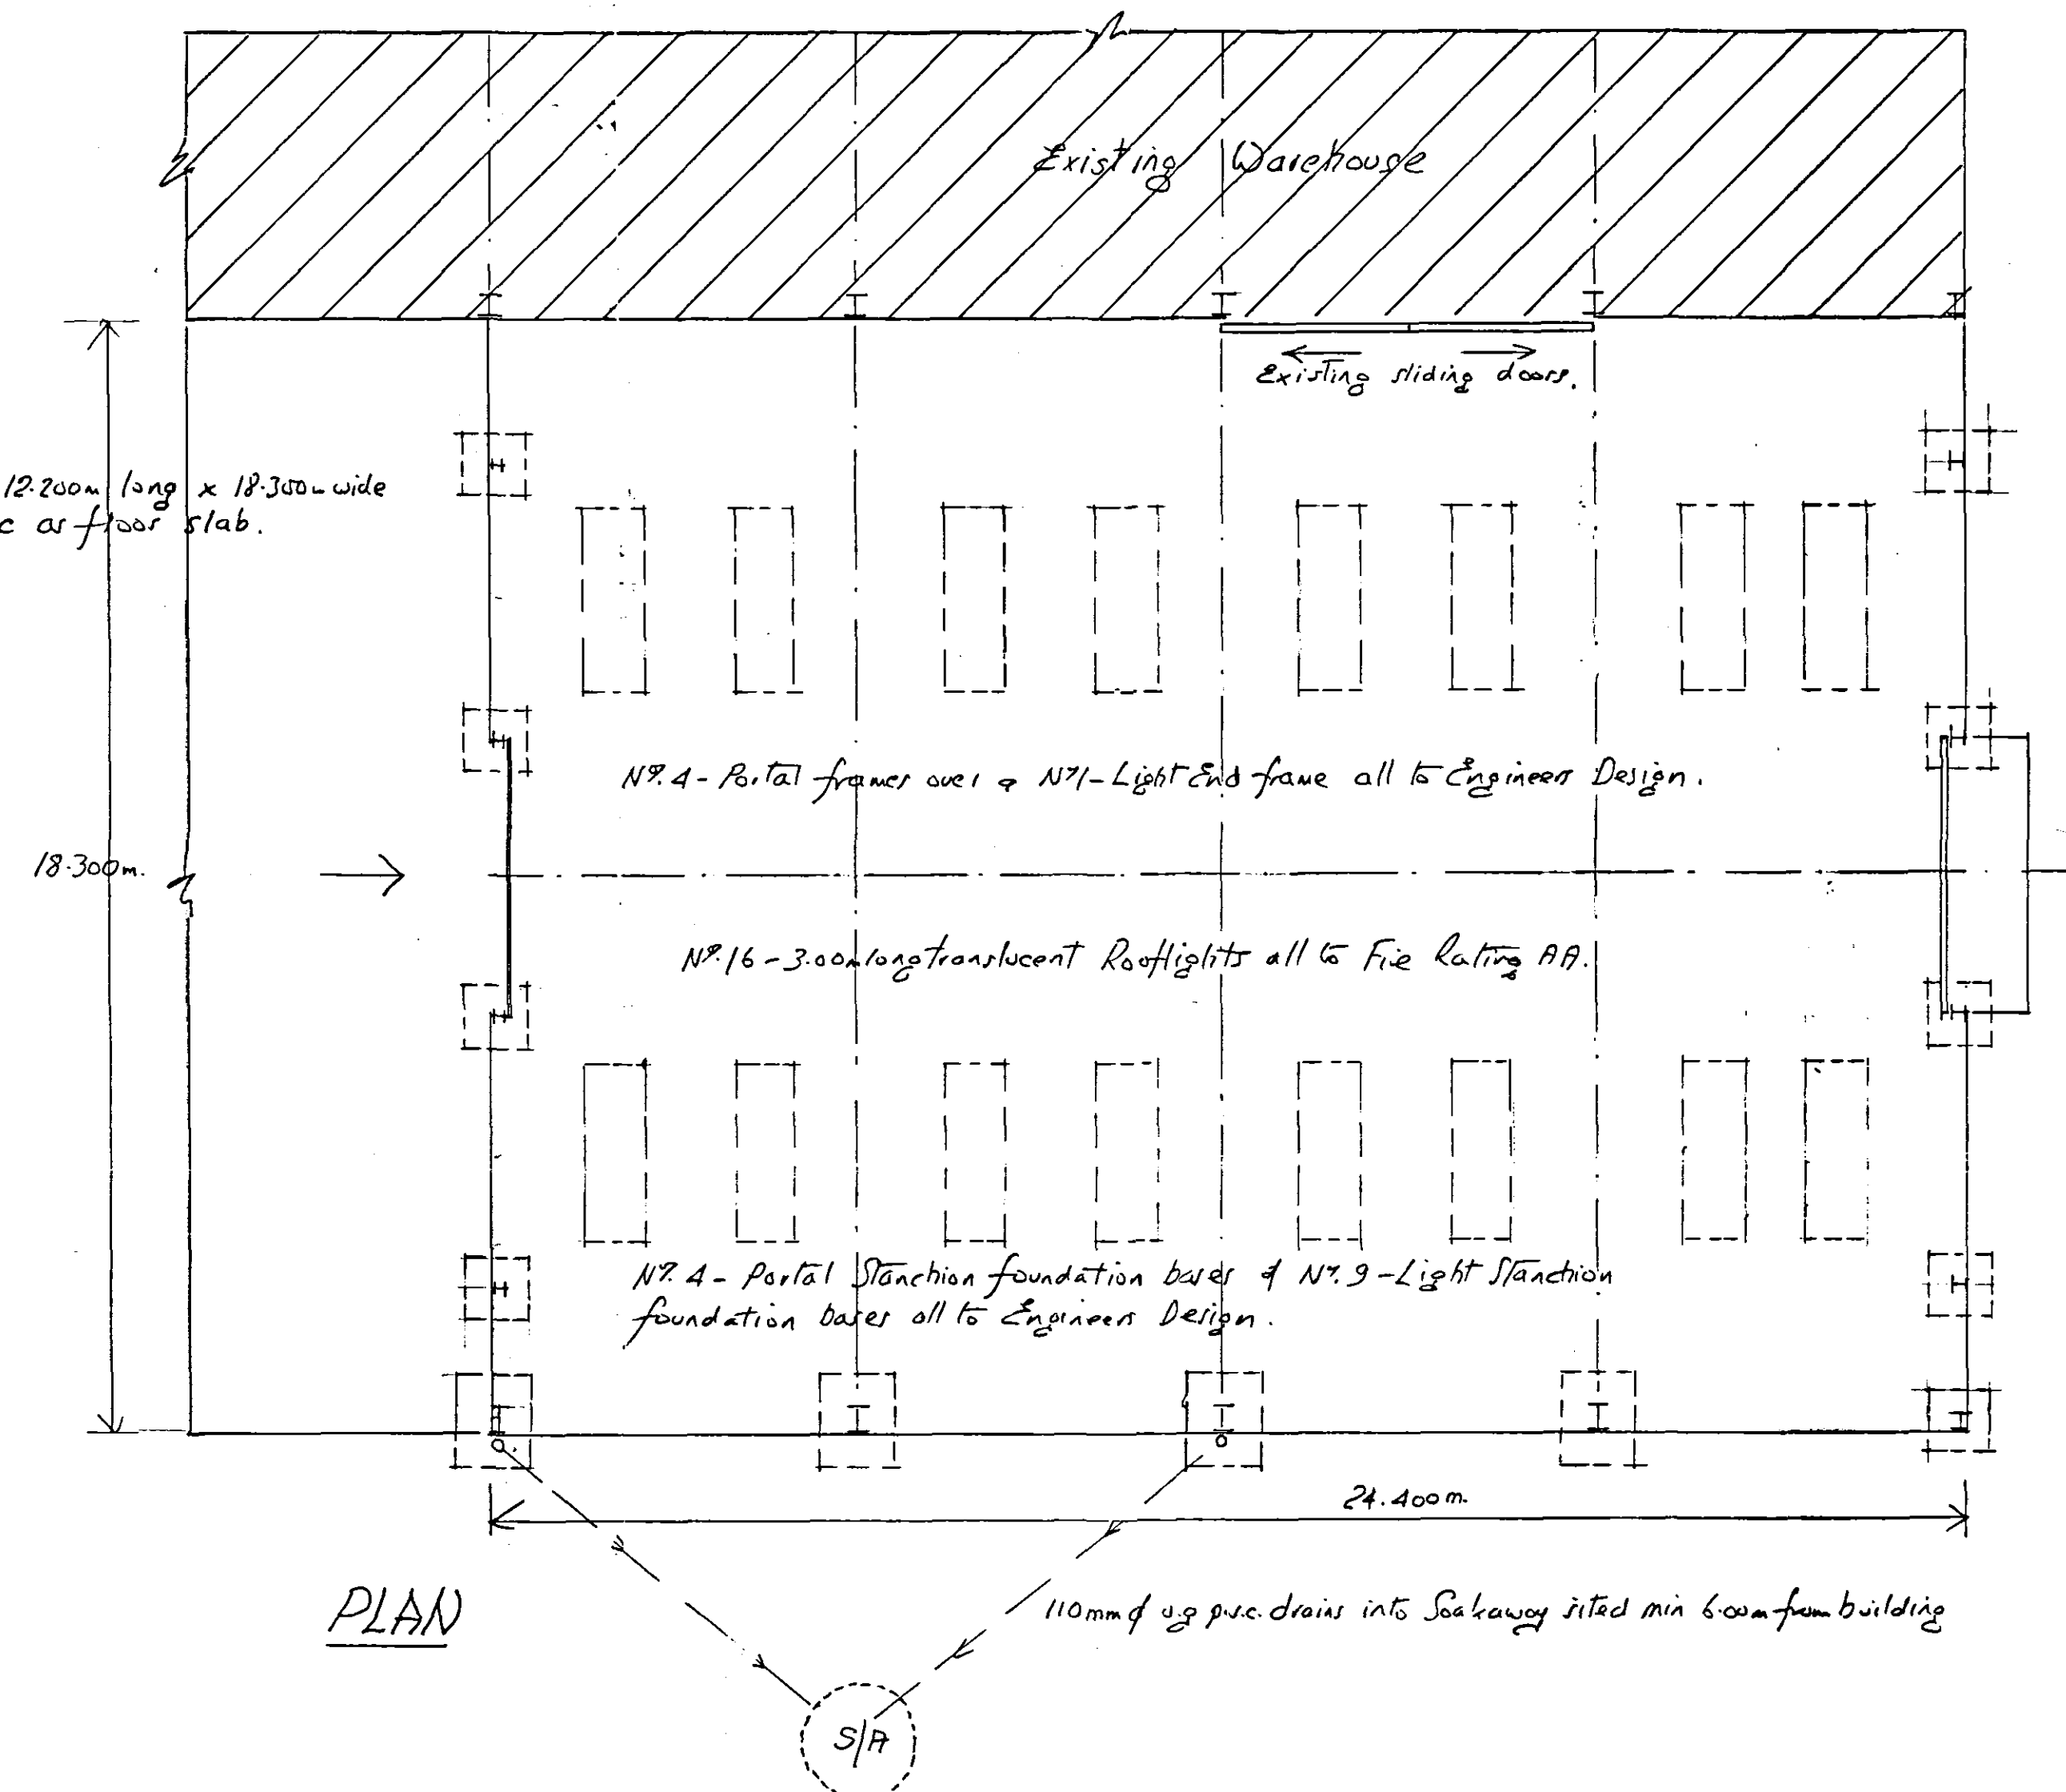

DETERMINED PLAN

Planning & Development
24 APR 2006
Ref: 0554/06

PROPOSED EXTENSION TO EXISTING WAREHOUSE AT FIELD WORKS, COMMON ROAD, MOULTON SEAS END, SPALDING, Lincs FOR F.S. & M.D. TEEUW.

Date:- April '06:

Scale:- 1:100

Drawn:- R.W.