
Path: M:\Mapping Jobs\Crown\Whaplode\Moulton Chapel Playing Field\1023729-16-03 Moulton Chapel Playing Field Relocation Plan.mxd

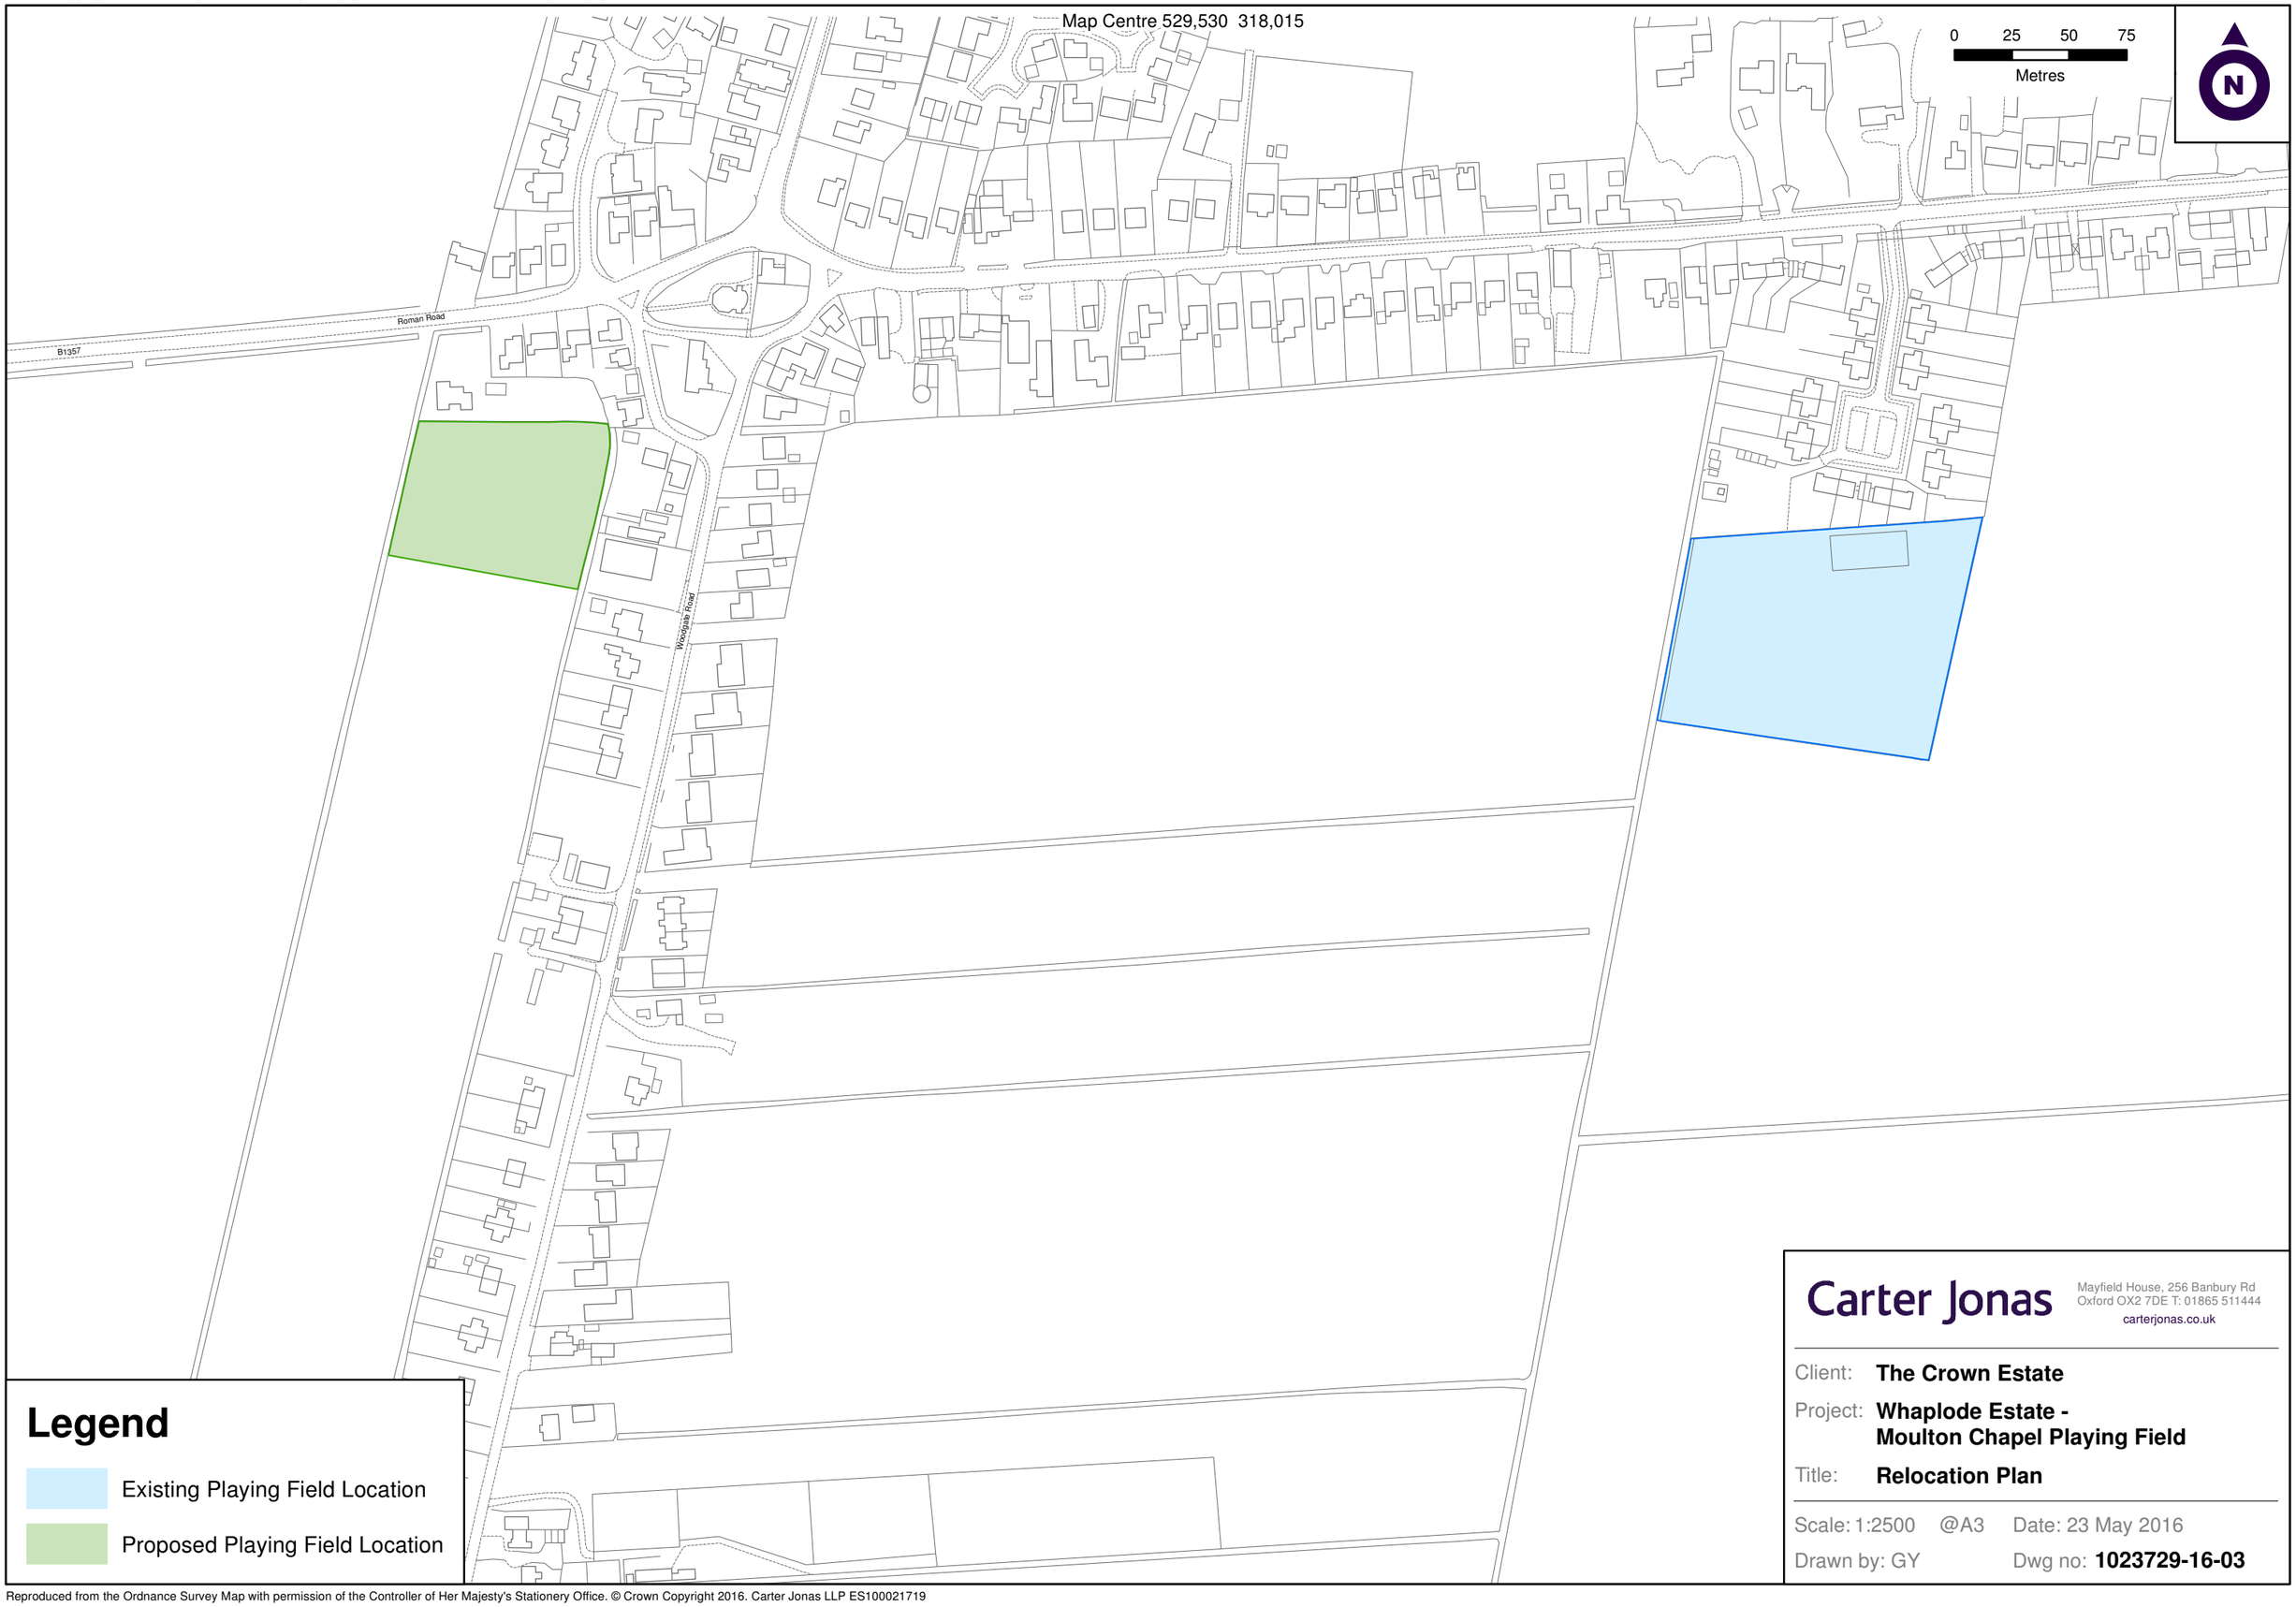

Legend

- Existing Playing Field Location
- Proposed Playing Field Location

Carter Jonas
Mayfield House, 256 Banbury Rd
Oxford OX2 7DE T: 01865 511444
carterjonas.co.uk

Client: **The Crown Estate**

Project: **Whaplode Estate - Moulton Chapel Playing Field**

Title: **Relocation Plan**

Scale: 1:2500 @A3 Date: 23 May 2016

Drawn by: GY Dwg no: **1023729-16-03**

Reproduced from the Ordnance Survey Map with permission of the Controller of Her Majesty's Stationery Office. © Crown Copyright 2016. Carter Jonas LLP ES100021719