
Path: M:\Mapping Jobs\Crown\Whaplode\Moulton Chapel Playing Field\Moulton Chapel Playing Field Location Plan.mxd

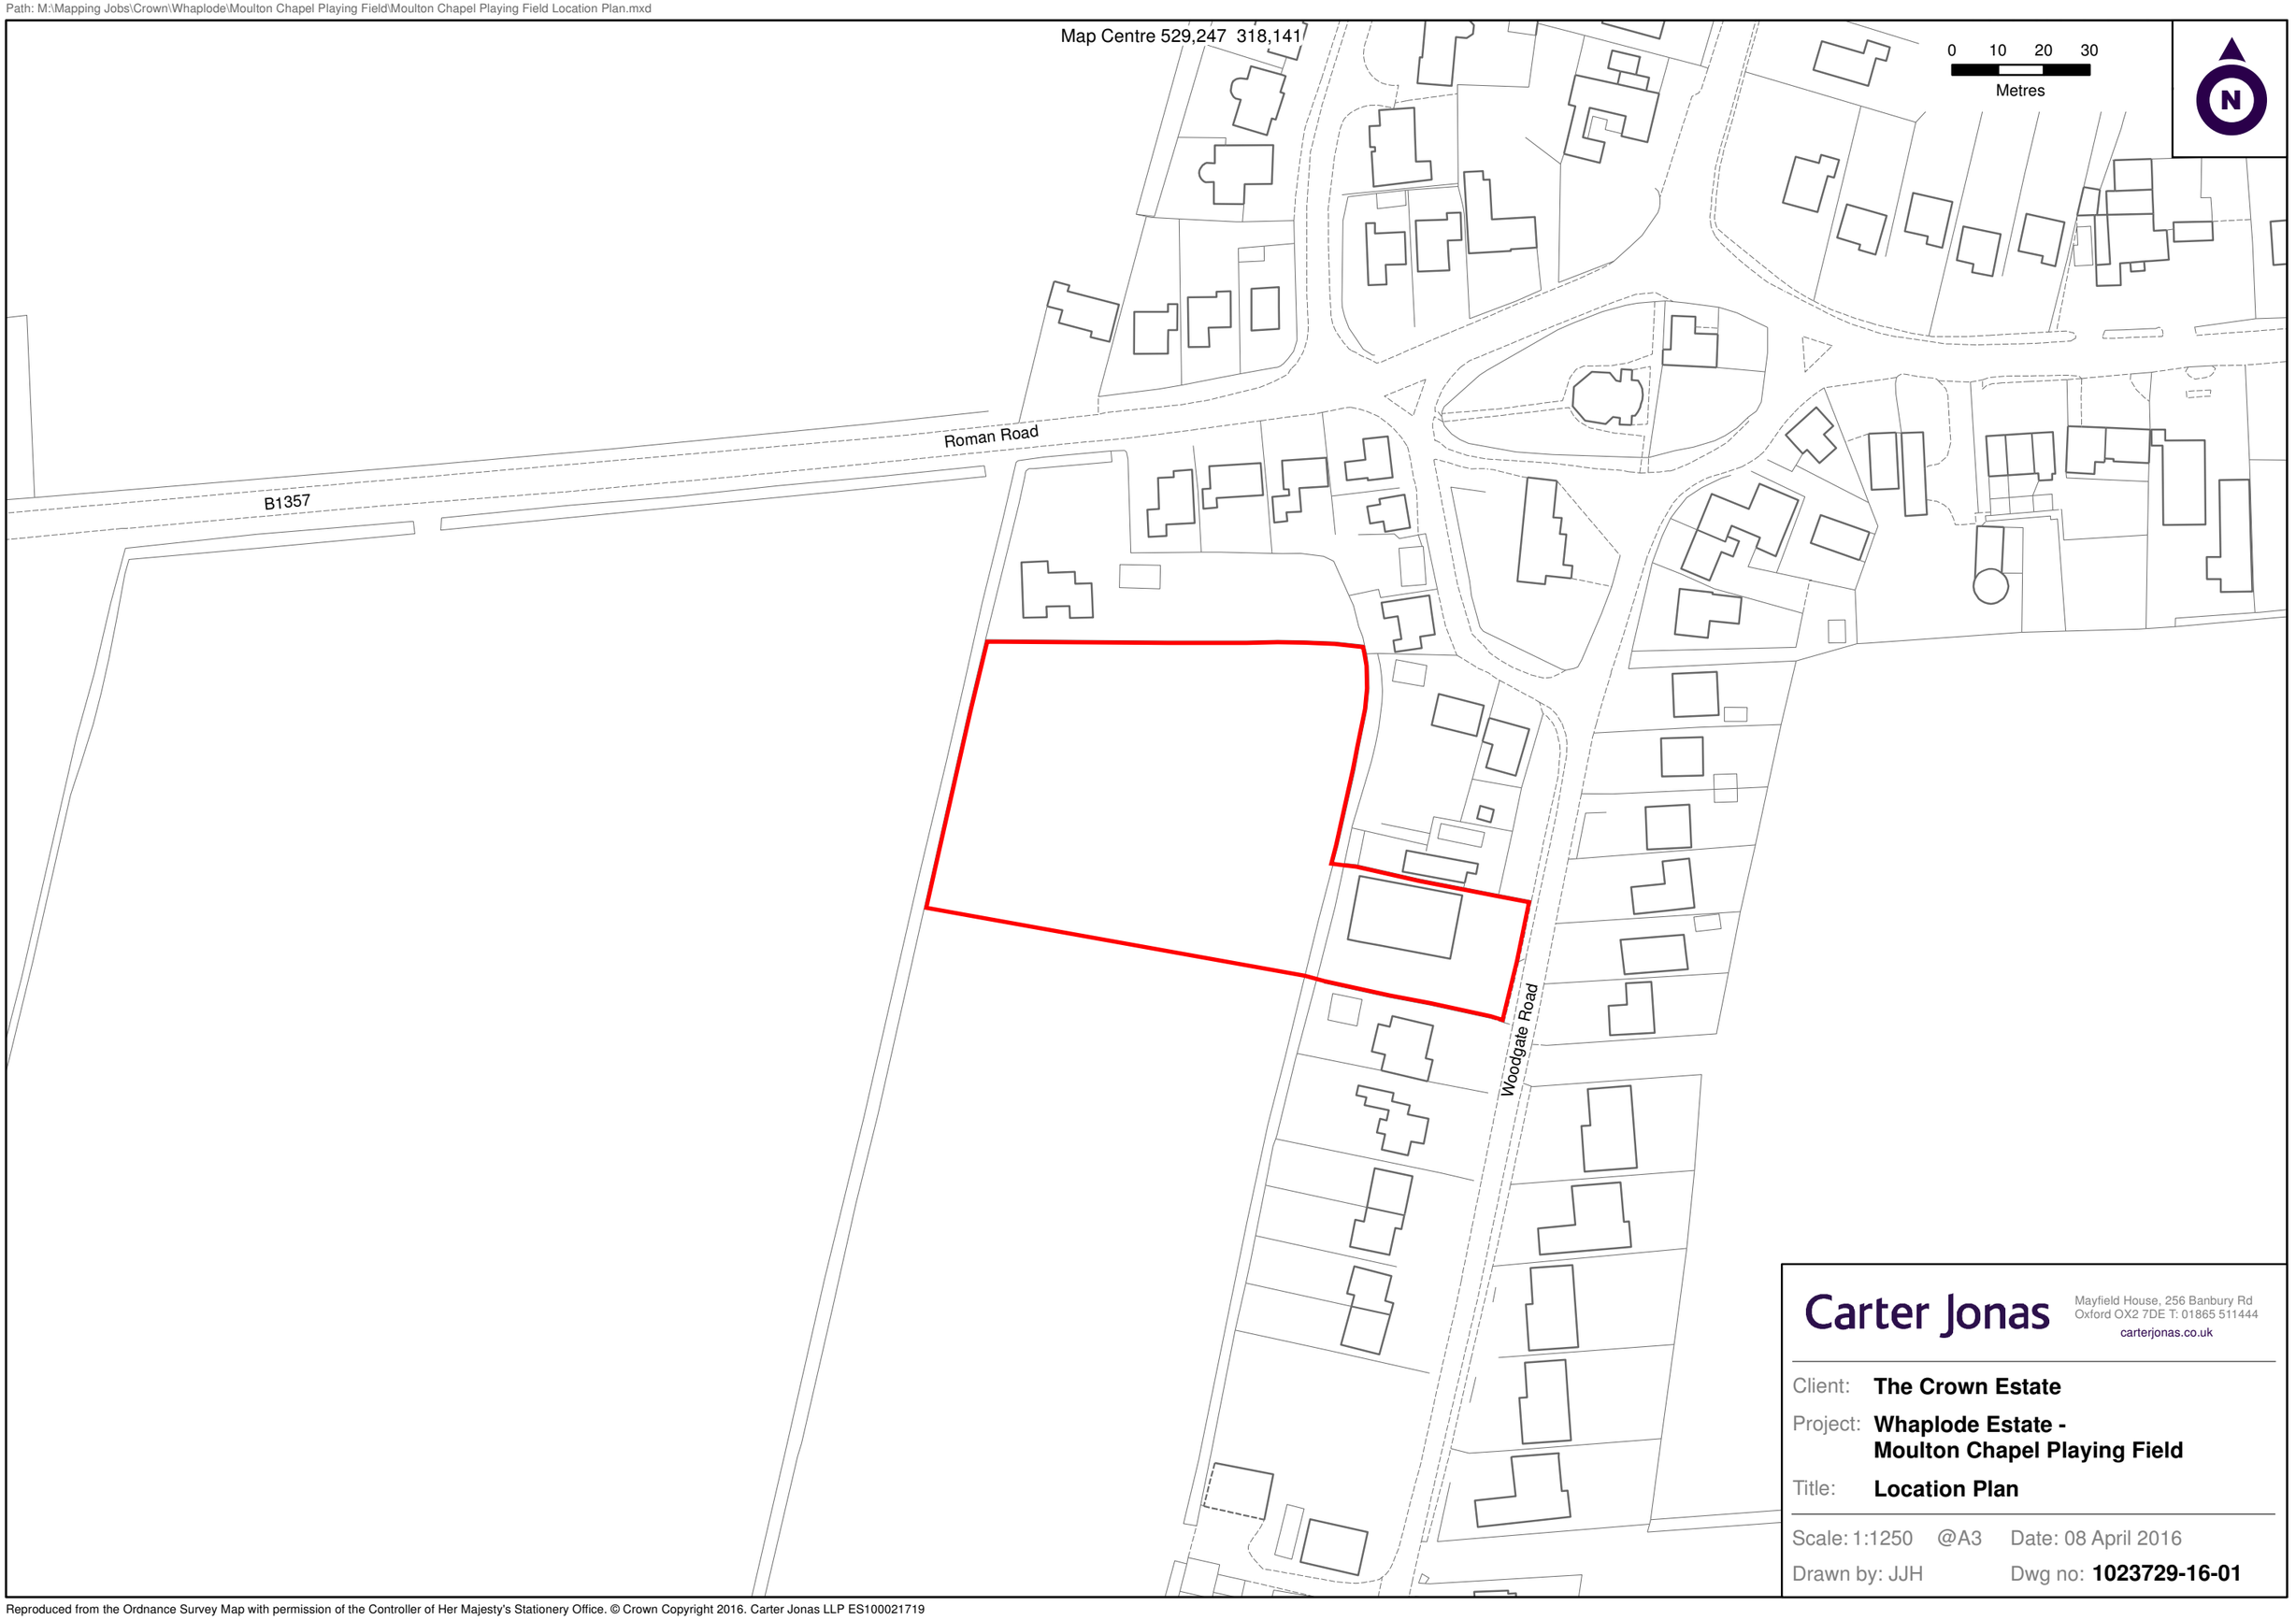


Carter Jonas

Mayfield House, 256 Banbury Rd
Oxford OX2 7DE T: 01865 511444
carterjonas.co.uk

Client: **The Crown Estate**

Project: **Whaplode Estate - Moulton Chapel Playing Field**

Title: **Location Plan**

Scale: 1:1250 @A3 Date: 08 April 2016

Drawn by: JJH Dwg no: **1023729-16-01**

Reproduced from the Ordnance Survey Map with permission of the Controller of Her Majesty's Stationery Office. © Crown Copyright 2016. Carter Jonas LLP ES100021719