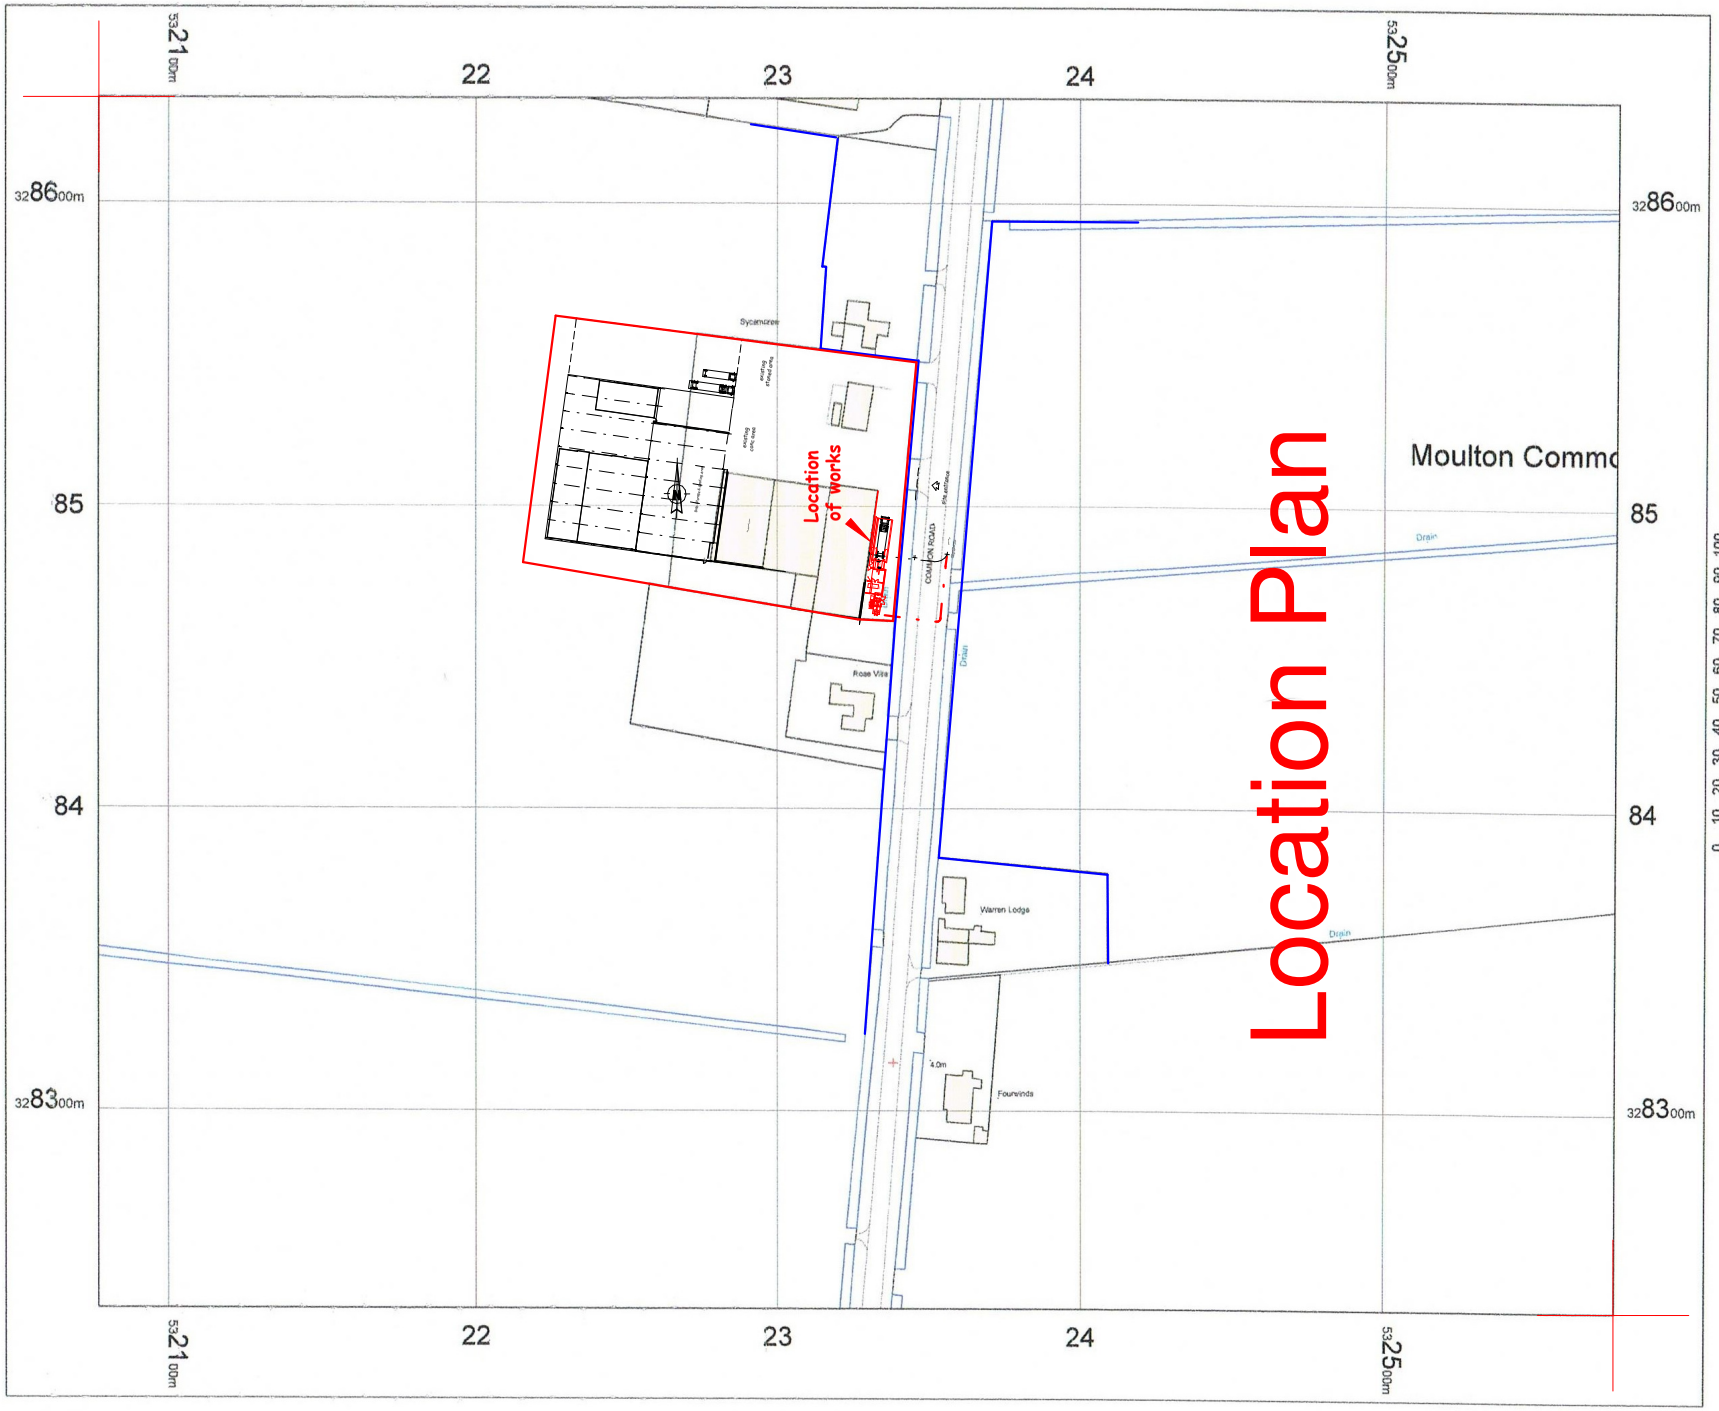


OS MasterMap 1250/2500/10000 scale
06 January 2014, ID: BW1-00284988
maps.blackwell.co.uk

1:2500 scale print at A4, Centre: 532327 E, 328435 N

©Crown Copyright Ordnance Survey. Licence no. 100041040

Mapping sourced from Ordnance Survey

LANHAM ASSOCIATES LIMITED
ARCHITECTURAL SERVICES & PROJECT MANAGEMENT
THE HALL, THORNGUMBALD
EAST YORKSHIRE, HU12 9LY
Tel: 01964 - 621823 Email: il@la-ltd.co.uk