




North

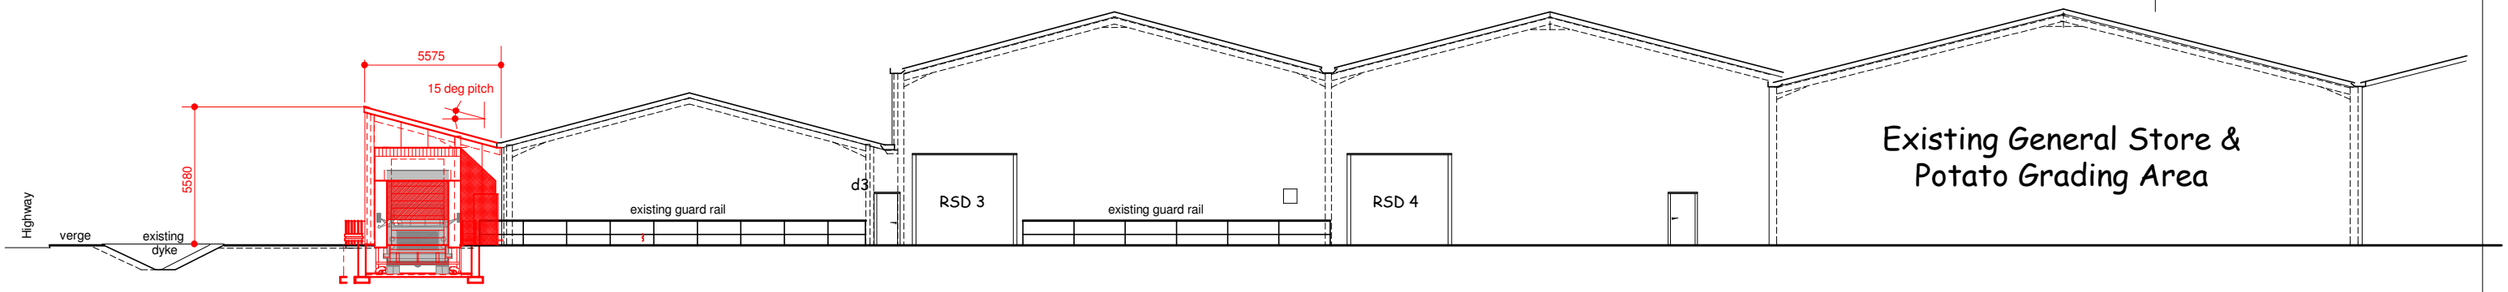

East

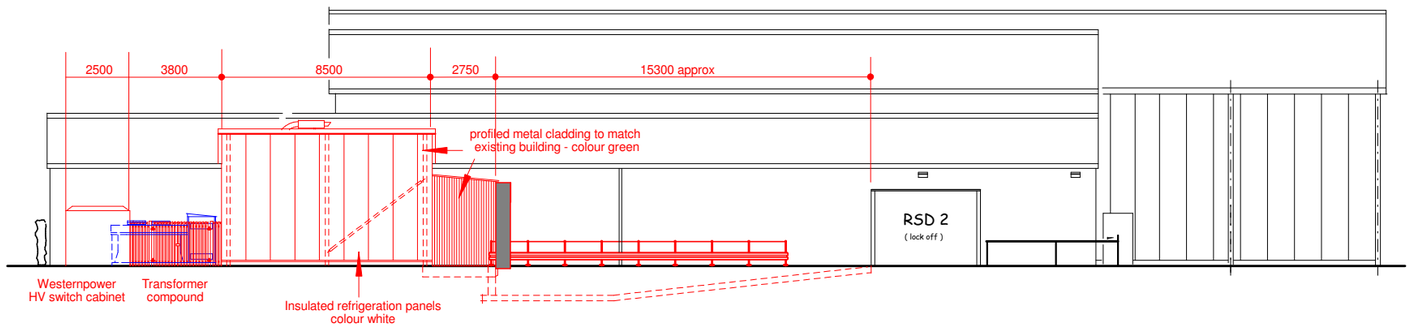

South

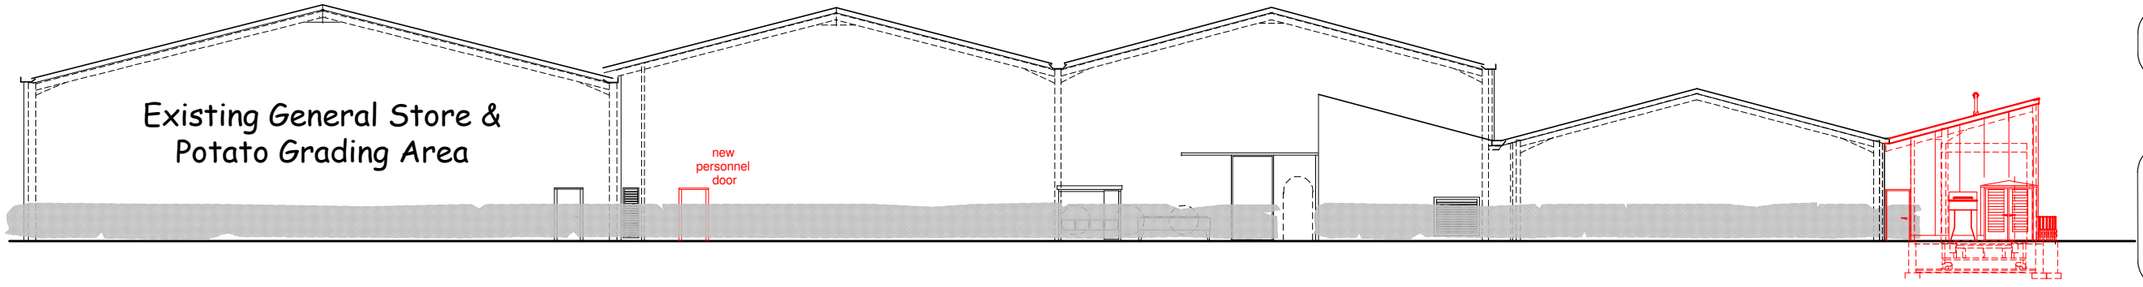

West

Existing & Proposed Elevations

scale 1:250 when plotted at A3 sheet size.

Use the scale below when plotted at any other sheet size

0 1 2 3 4 5 10 15 20

NOTES

COPYRIGHT RESERVED.

This drawing is the property of Lanham Associates Ltd and must not be copied or reproduced in part or whole without their written permission, nor may the design, or any information shown thereon, be disclosed to any third party.

GENERAL NOTES.

All dimensions are to be checked on site prior to the commence -ment of any works, and any error or omission immeadiately reported to Lanham Associates Ltd. All services shown are approximate only and the contractor is to establish their true position prior to the commencement of any works on site

DO NOT SCALE FROM THIS DRAWING. IF IN DOUBT ASK.

ref. No. description

Revisions

Client: **K W Naylor & Son**

Location: Sycamore Farm, Common Road, Moulton Seas End, Spalding, Lincolnshire. PE12 6LF

Title: **Buildings Elevations**

Drawn: IL | Drawing No: A3 - 4096 / 7 | Revision: A

Date: 07/04/2014

LANHAM ASSOCIATES LIMITED
ARCHITECTURAL SERVICES & PROJECT MANAGEMENT
THE HALL, THORNGUMBALD.
EAST YORKSHIRE. HU12 9LY
Tel: 01964 - 621823 mobile: 07971 677 060 email: il@la-ltd.co.uk