


NORTH ELEVATION OF EXISTING
STRAW BALE STORE - 1:100

NORTH ELEVATION OF PROPOSED
REPLACEMENT BUILDING - 1:100


SOUTH ELEVATION OF EXISTING
STRAW BALE STORE - 1:100

**SOUTH ELEVATION OF PROPOSED
REPLACEMENT BUILDING - 1:100**


EAST ELEVATION OF EXISTING STRAW BALE STORE - (WEST ELEVATION HANDED) - 1:100

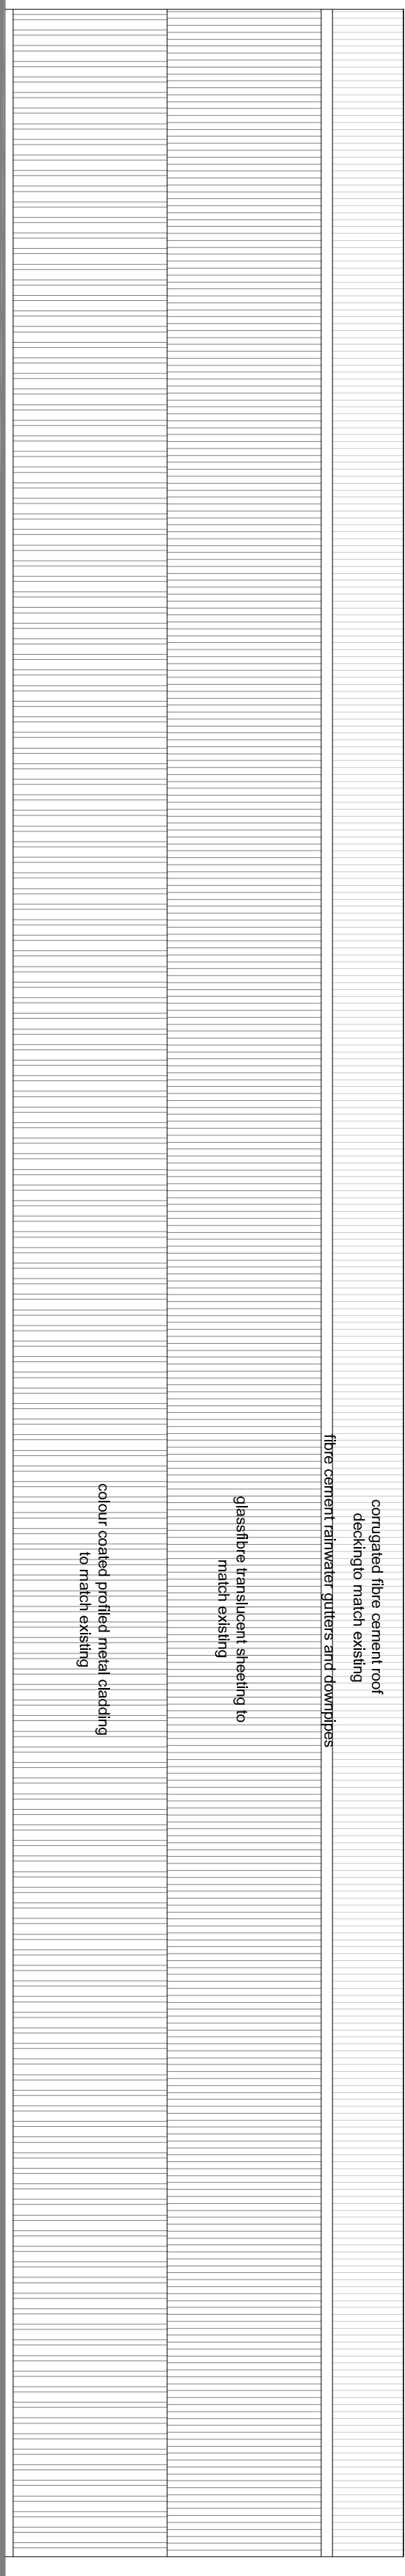


EAST ELEVATION OF PROPOSED LIGHT INDUSTRIAL UNIT - 1:100

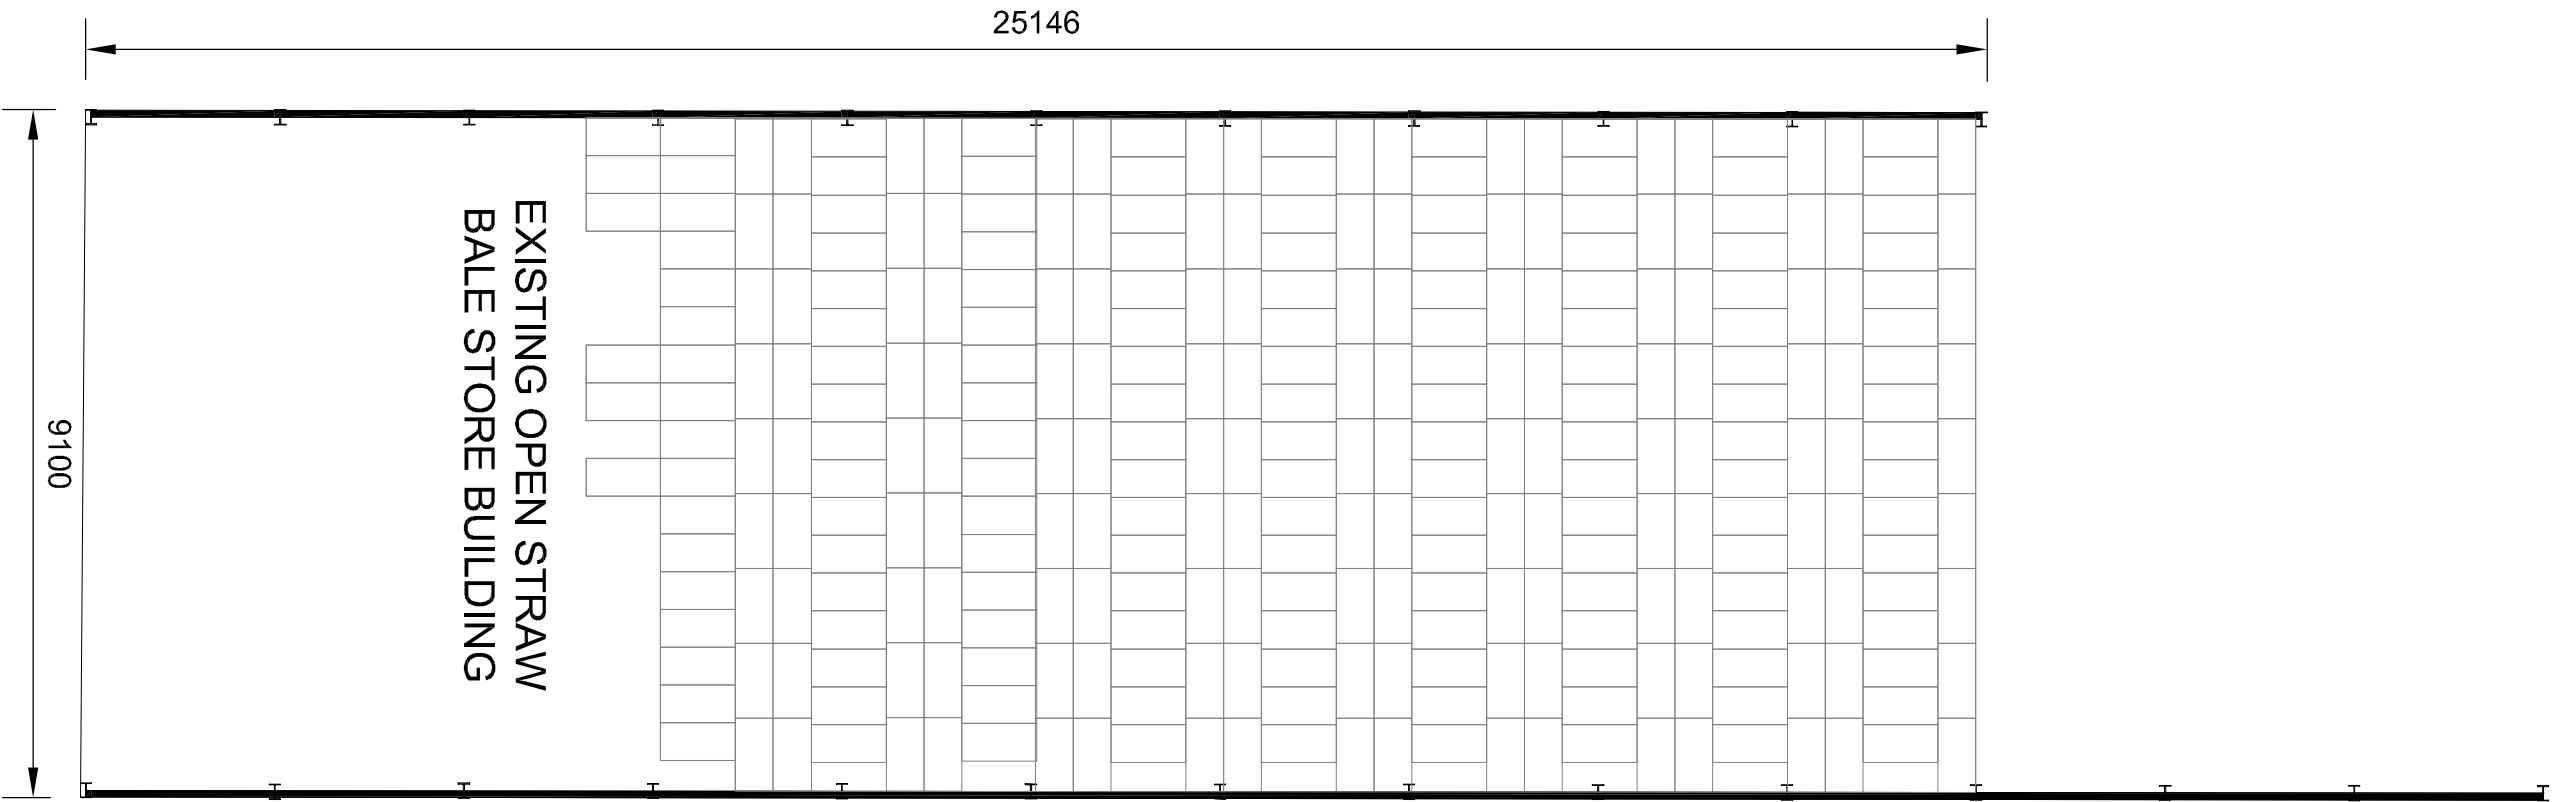


FLOOR PLAN OF EXISTING STRAW

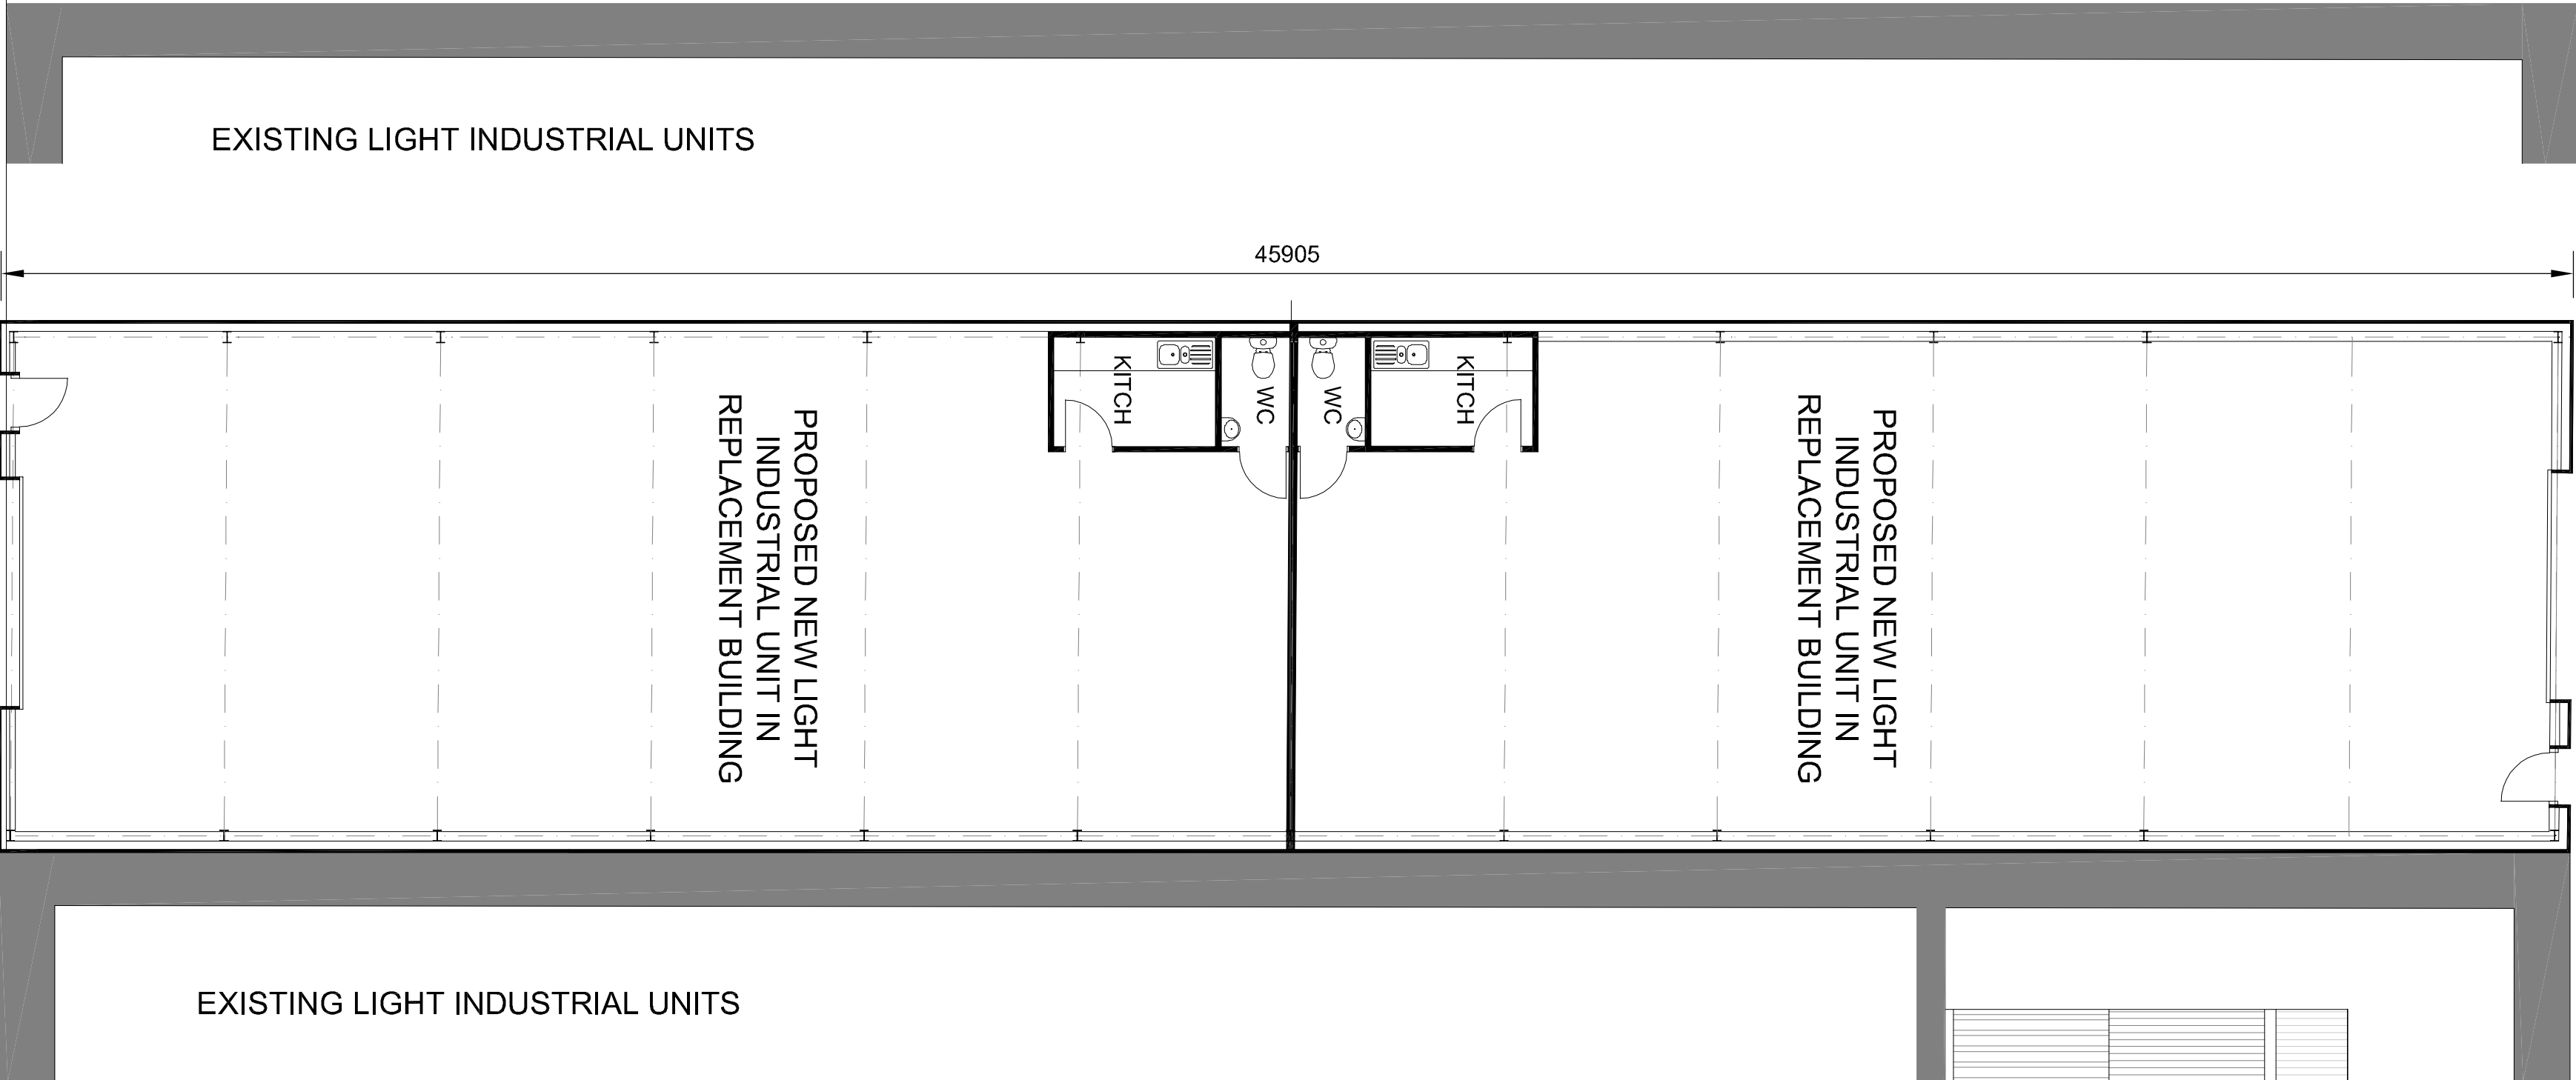

NORTH ELEVATION OF PROPOSED LIGHT INDUSTRIAL UNIT IN SETTING WITH EXISTING BUILDINGS 1:2000

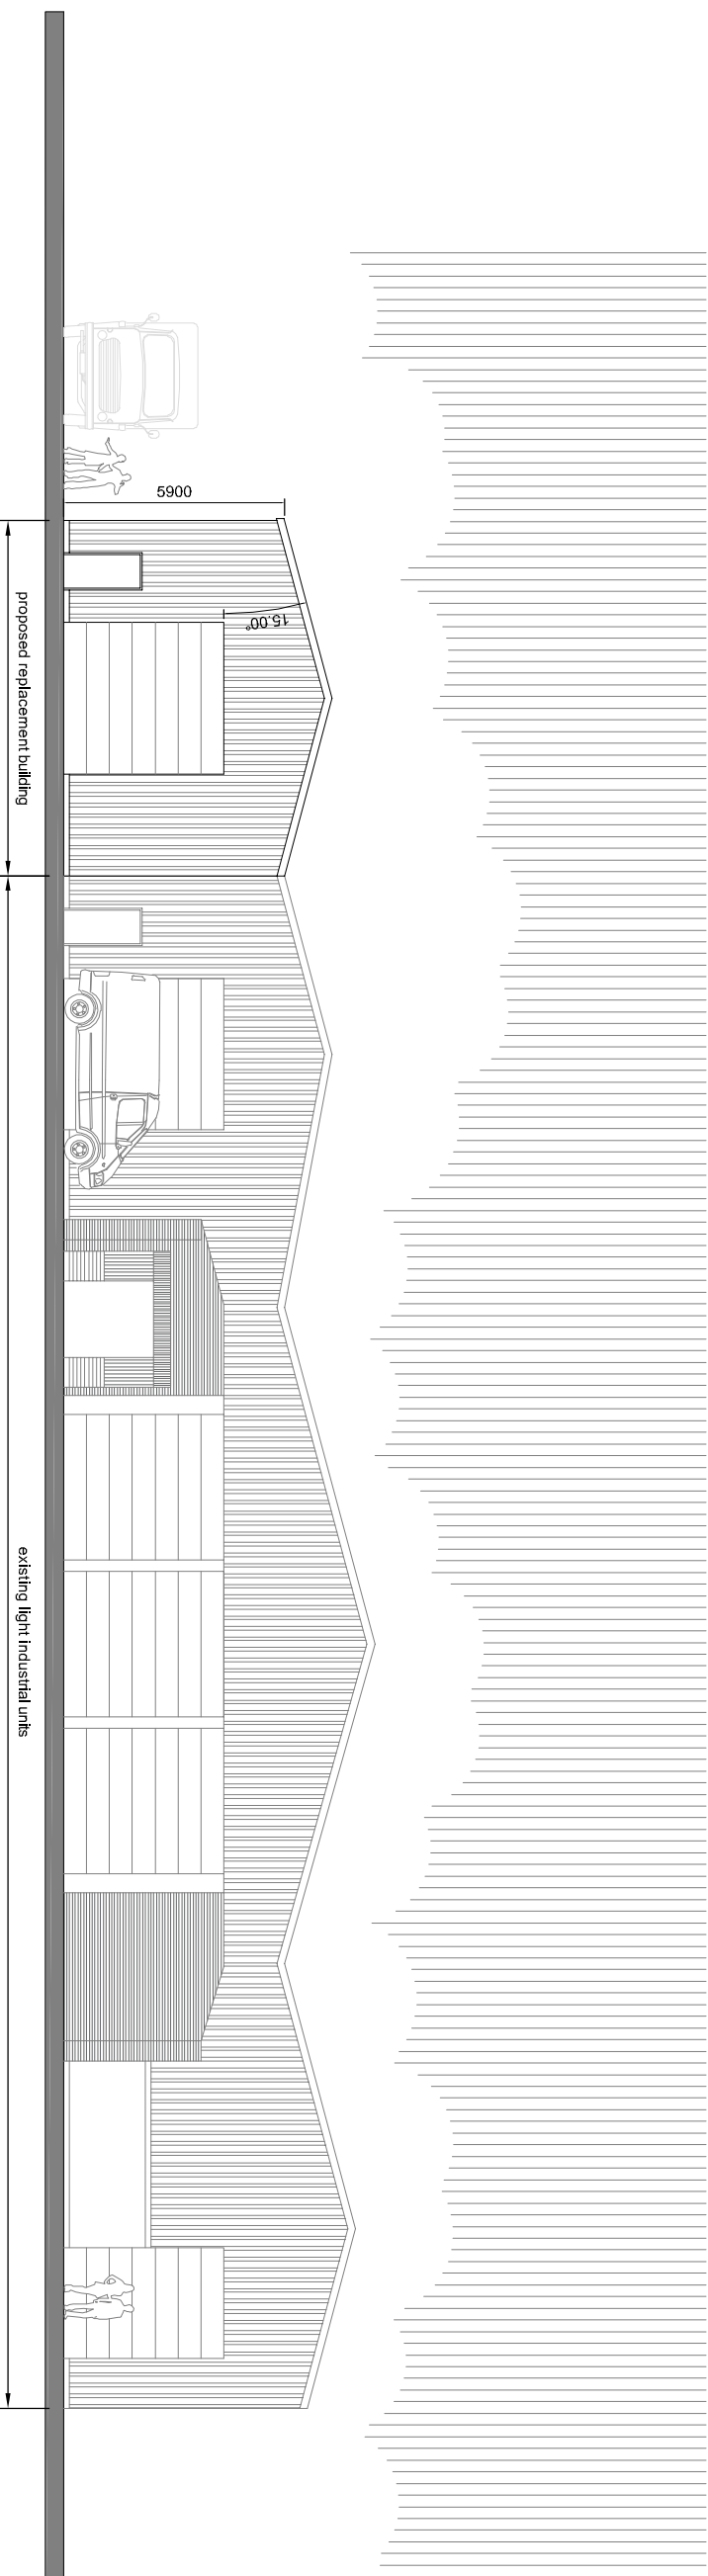

SOUTH ELEVATION OF PROPOSED LIGHT INDUSTRIAL UNIT IN SETTING WITH EXISTING BUILDINGS 1:200

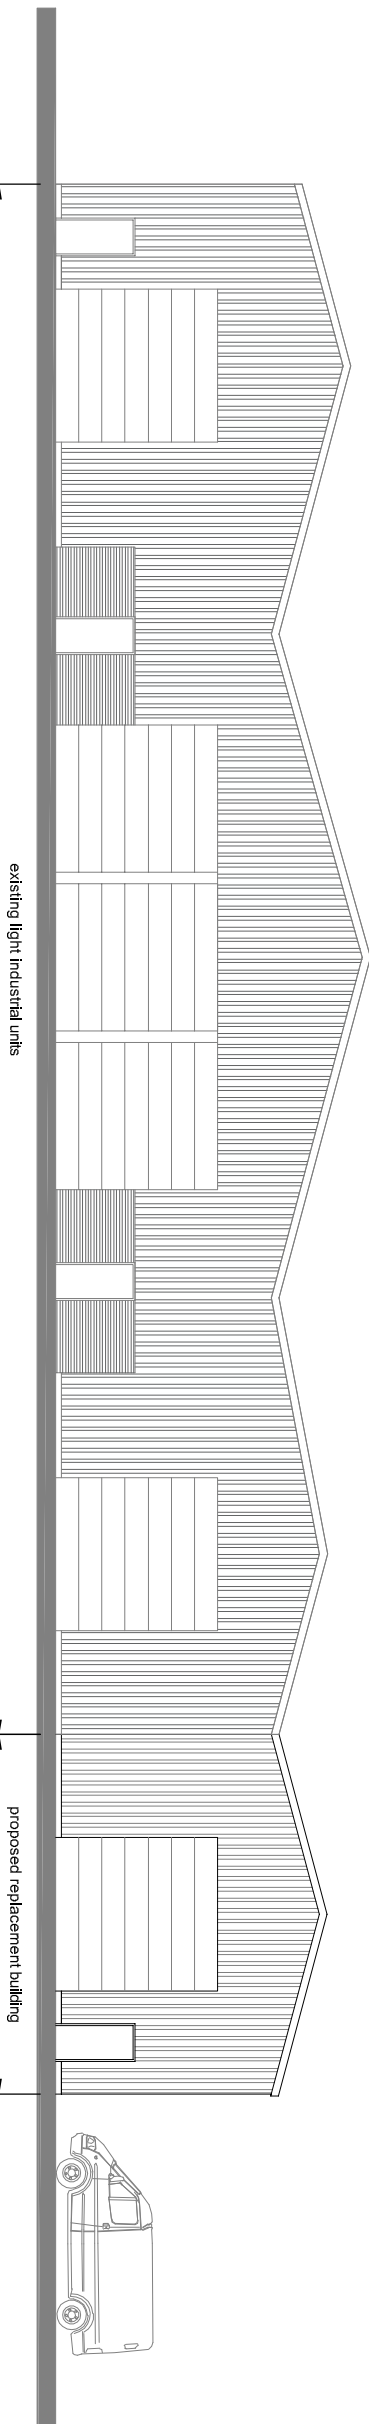

A	17 May 2022	TAC	General minor adjustments
Revision	Date	Drawn	Description

Client **G H Myers Ltd**

Project
Proposed Replacement Building at Austendike Road
Weston Hills to form additional Light Industrial Unit

Planning Application Drawing 1

DATE STORKE - 1.100

FLOOR PLAN OF PROPOSED REPLACEMENT BUILDING - 1:100