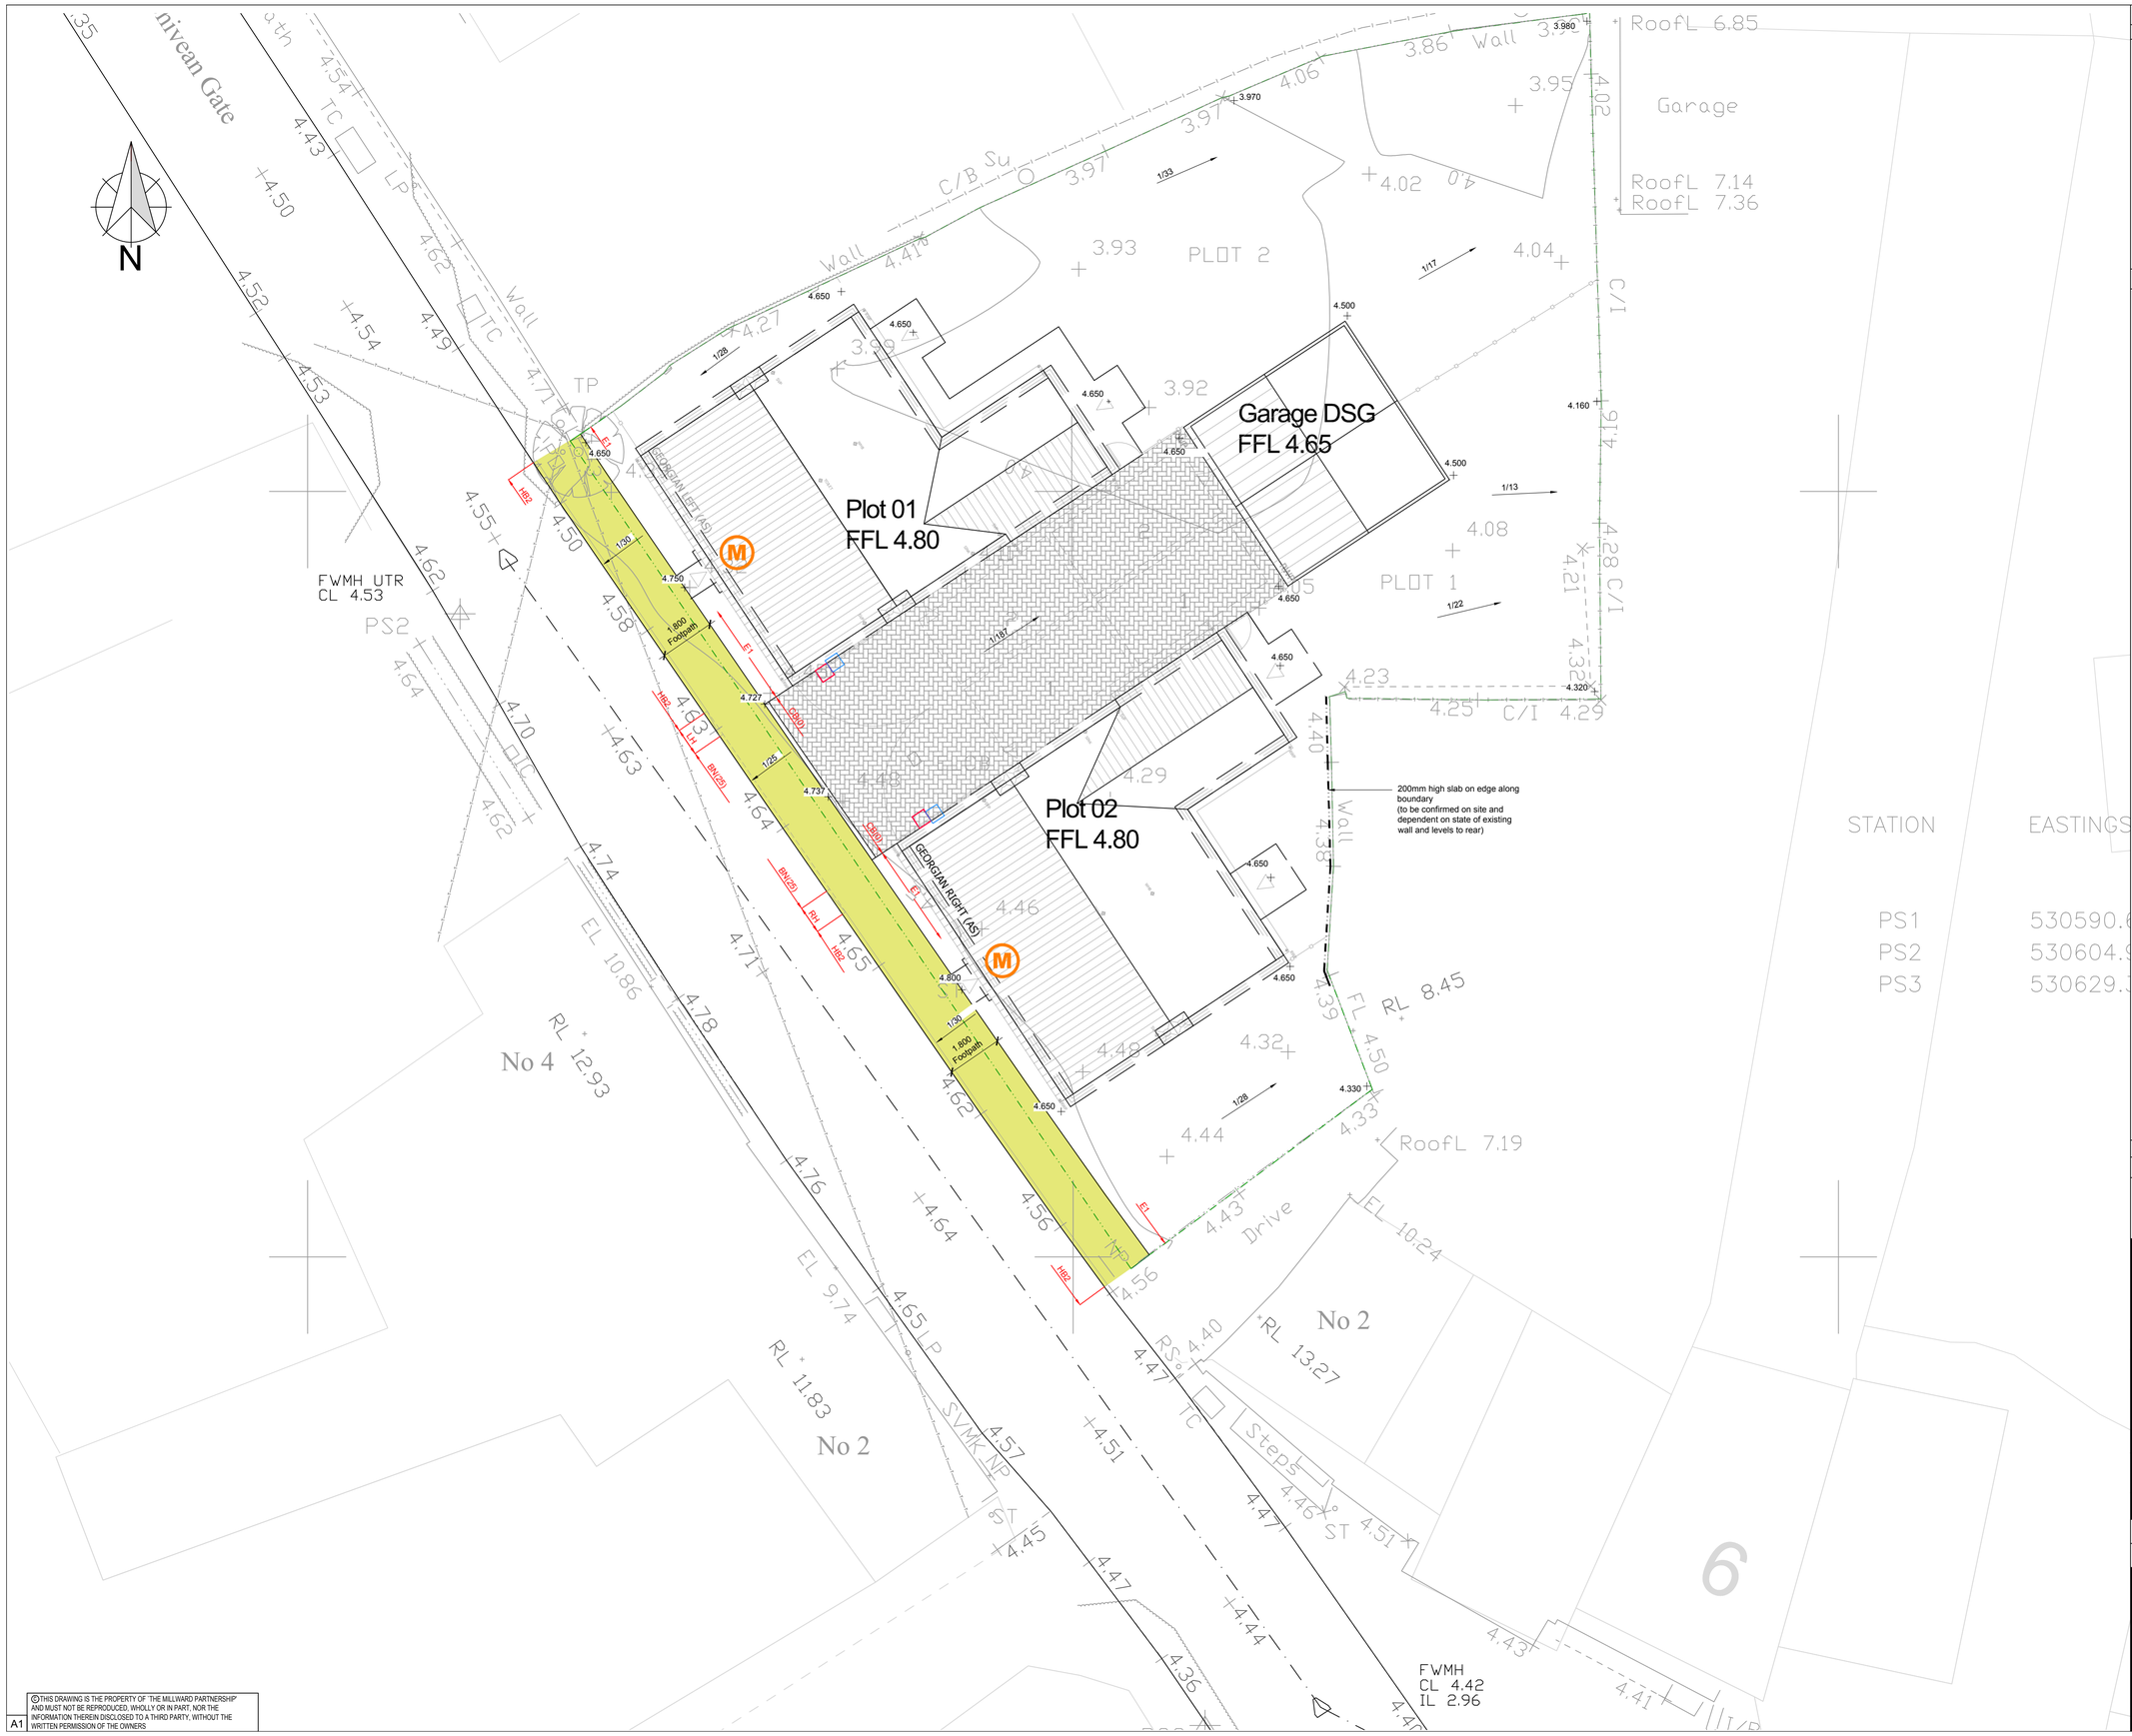


ASSOCIATED DRAWINGS

No.	TITLE

NOTES

GENERAL NOTES

Do not scale this drawing. If in any doubt ask.
This drawing is to be read in conjunction with all relevant engineers and specialists drawings and specifications.
All setting out is to be checked on site prior to any works commencing. Any discrepancies are to be reported to millward immediately.
All dimensions are shown in millimetres unless otherwise noted.
All levels are shown in metres unless otherwise noted.

External Works Key

- (M) Part M access
- 400mm S/E — Maximum height - Slab on Edge / retaining structure

Pavements Key

- Permeable paving driveway
- Proposed footway construction

Kerbing Key

HB2 - HB2 (110mm upstand)
BN(25) - Bull nosed (25mm upstand)
LH - Dropped kerb - Left hand
RH - Dropped kerb - Right hand
E1 - Edging kerb
CB(0) - Channel Block 150mm x 150mm PC

REV	DATE	BY	DETAILS	CHK'D

AMENDMENTS

CLIENT

LarkfleetHomes

PROJECT

Proposed Development
Shivean Gate, Moulton
Spalding, PE12 6PL

TITLE

PROPOSE LEVELS / PAVEMENTS AND KERBING

DRAWING No:	DRAWING STATUS
MA10453 / 600	PRELIMINARY

SCALE	DRAWN	ENGINEER
1:200 @A1	J Harrison	J McKellar
DATE	CHECKED	APPROVED BY
April 2017	J McKellar	J McKellar

millward
t: 0115 941 4560
no.1 malin hill, nottingham ng1 1jq
e: info@millward.co.uk w: www.millward.co.uk

© THIS DRAWING IS THE PROPERTY OF 'THE MILLWARD PARTNERSHIP' AND MUST NOT BE REPRODUCED, WHOLLY OR IN PART, NOR THE INFORMATION THEREIN DISCLOSED TO A THIRD PARTY, WITHOUT THE WRITTEN PERMISSION OF THE OWNERS

A1