



NOTE :-
ALL WINDOWS & DOORS WHITE UPVC.

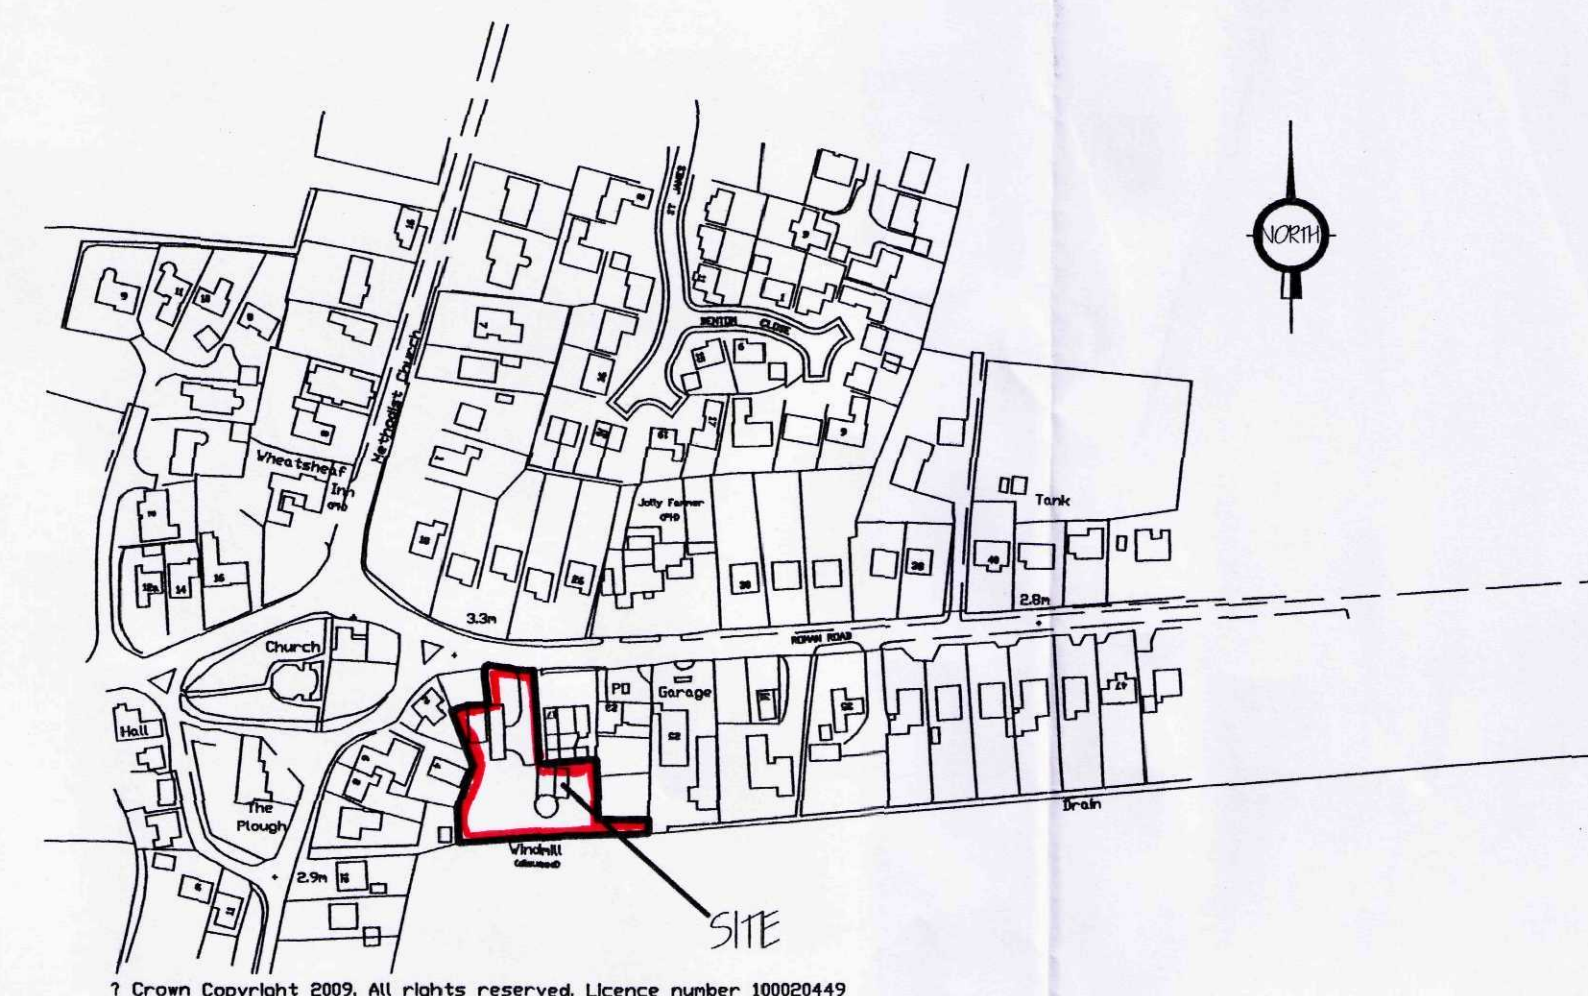

LOCATION PLAN.
1/2500.

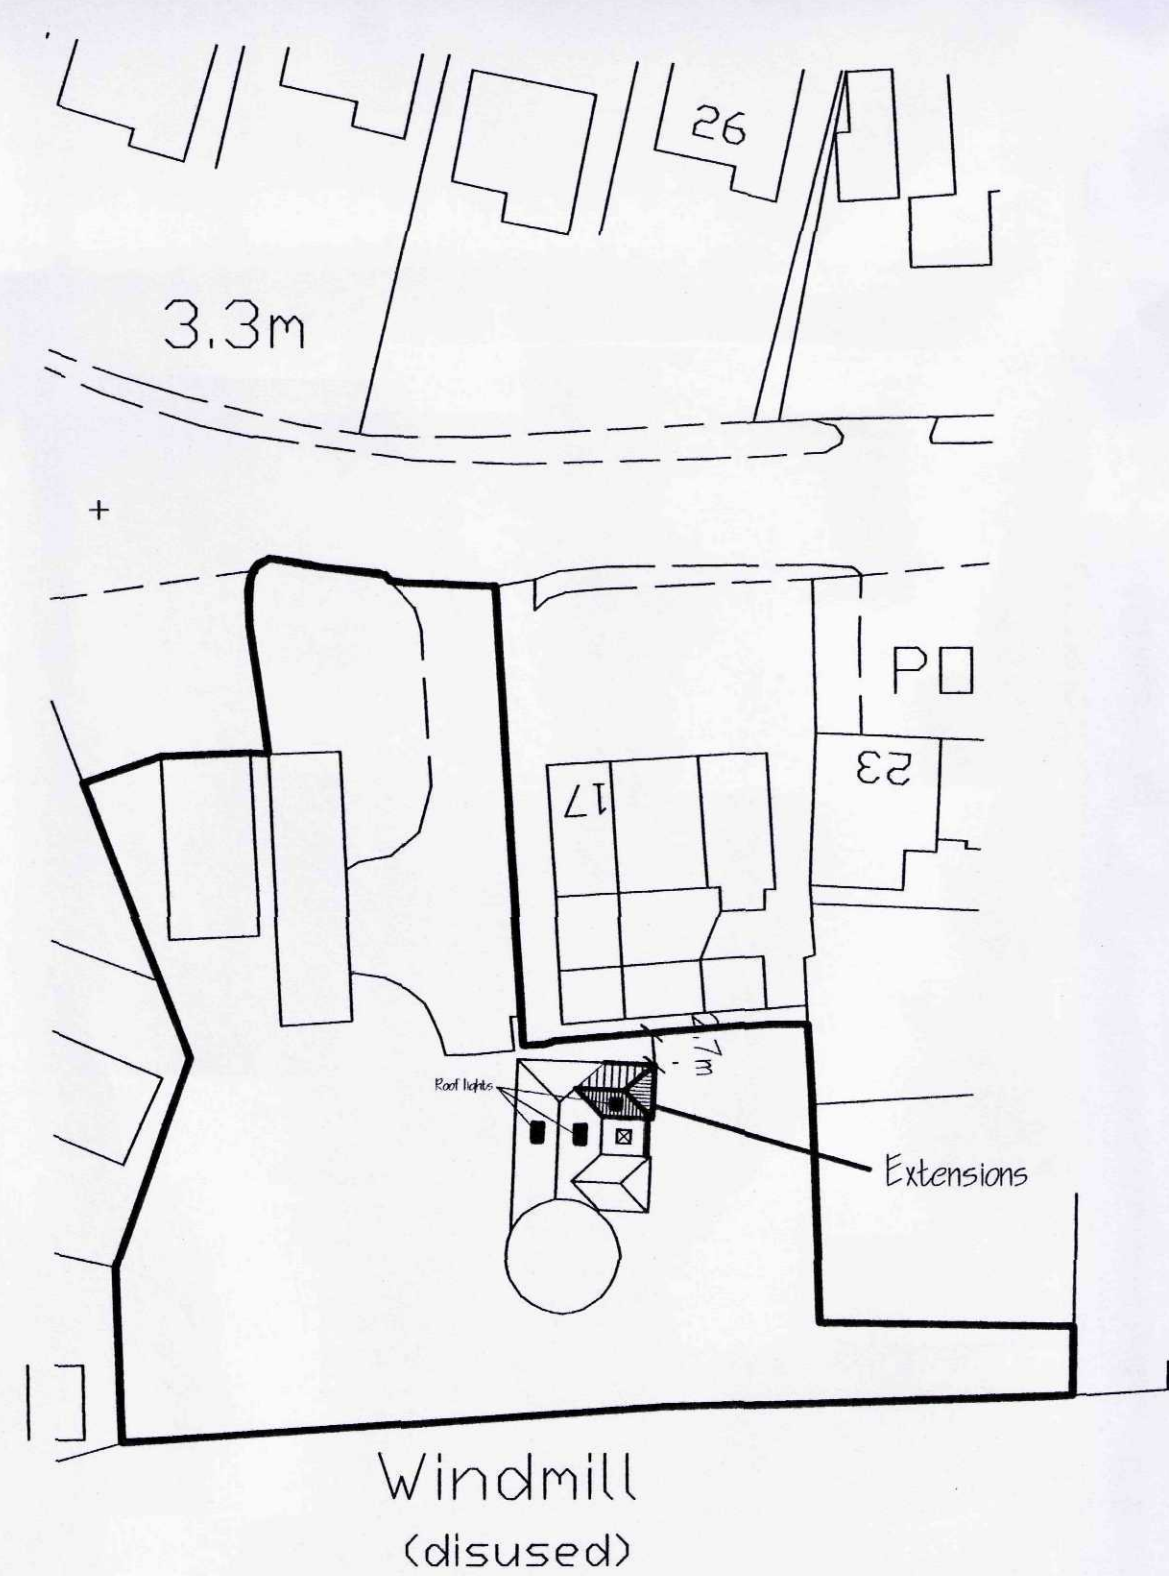

SITE PLAN,
1/500.

C	PLANNING DRAWINGS REMOVED	APR' 20
B.	CLIENT AMENDMENTS-CONSERVATORY ROOF & STACK	FEB' 20
A.	EXTRA ROOF LIGHT TO KITCHEN - CLIENT	DEC' 20
ref	revision	date

G. R. MERCHANT LTD.
I.ENG AMICE FIWO

**ARCHITECTURAL, STRUCTURAL
AND LAND DRAINAGE
CONSULTANTS**

4 Wrights Mews
12A Park Road, Horsham,
Spalding, Lincs. PE12 7EE
Tel: 01406 490800
Fax: 01406 425744
E-Mail: gr.merchant@btconnect.com

Project

EXTENSION & ALTERATIONS..
THE MILL, ROMAN ROAD,
MOULTON CHAPEL,
SPALDING, LINC'S, PE12 0XO

Client
MR. & MRS. S. ELEY.

Drawing
FLOOR PLANS & ELEVATIONS.
SITE & LOCATION PLANS.

Job Ref. 2164-10.

Date AUG' 2010

Scales
1/50, 1/100, [unless otherwise stated]

[illegible]