
LOCATION PLAN 1/1000

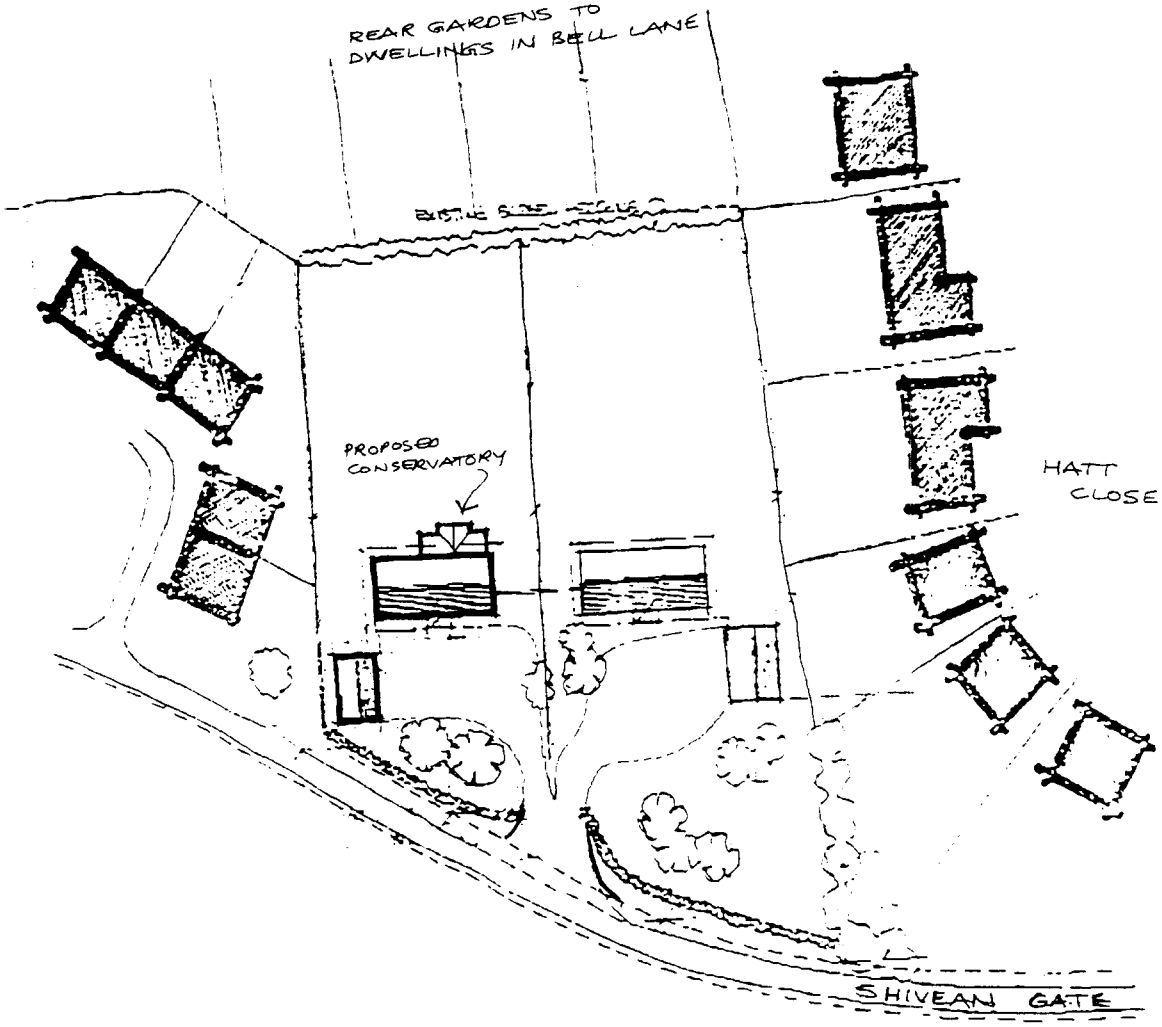



DDC
Development
20
2
596/0

W 13/0596/02


Planning
30
Ref 5/16/02

1:10,000

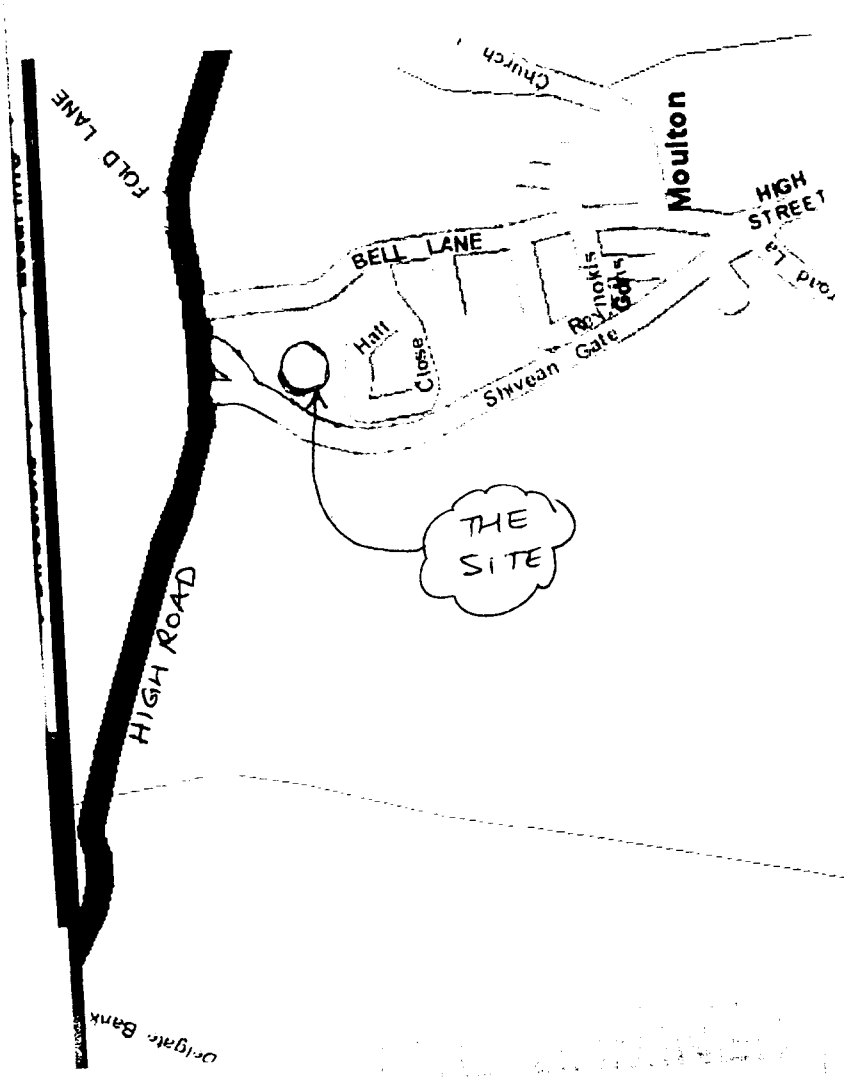


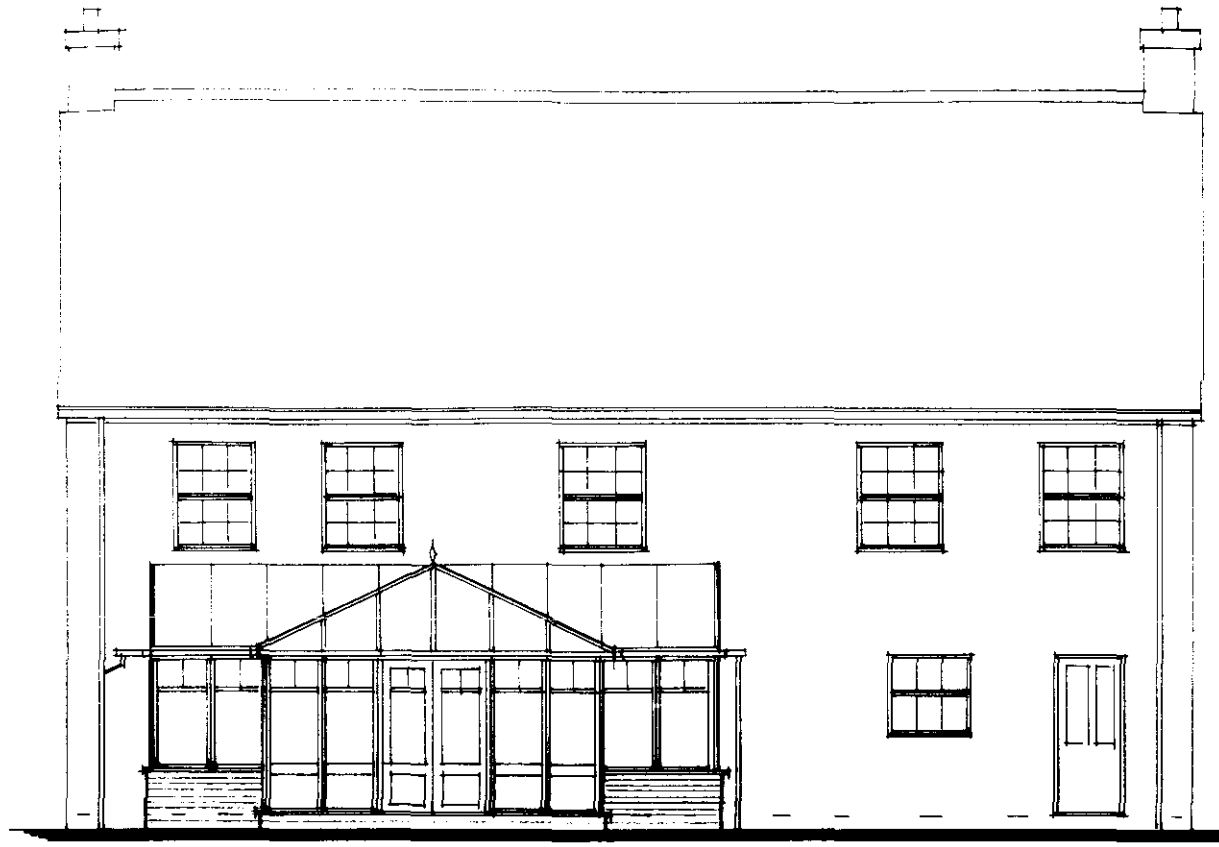

Rear Elevation.

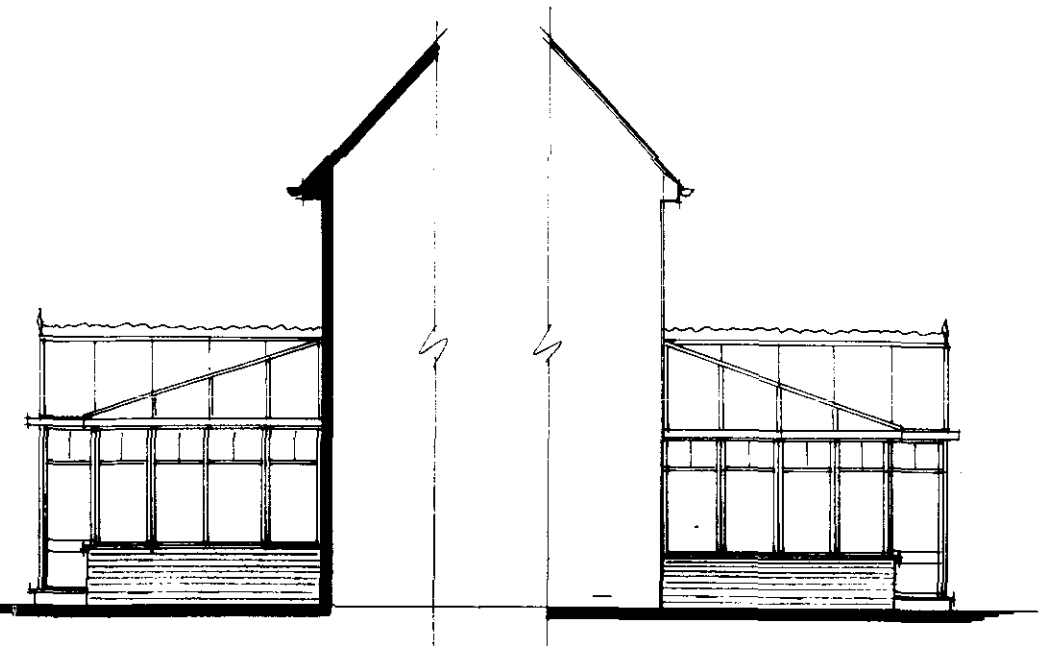

Side Elevations.

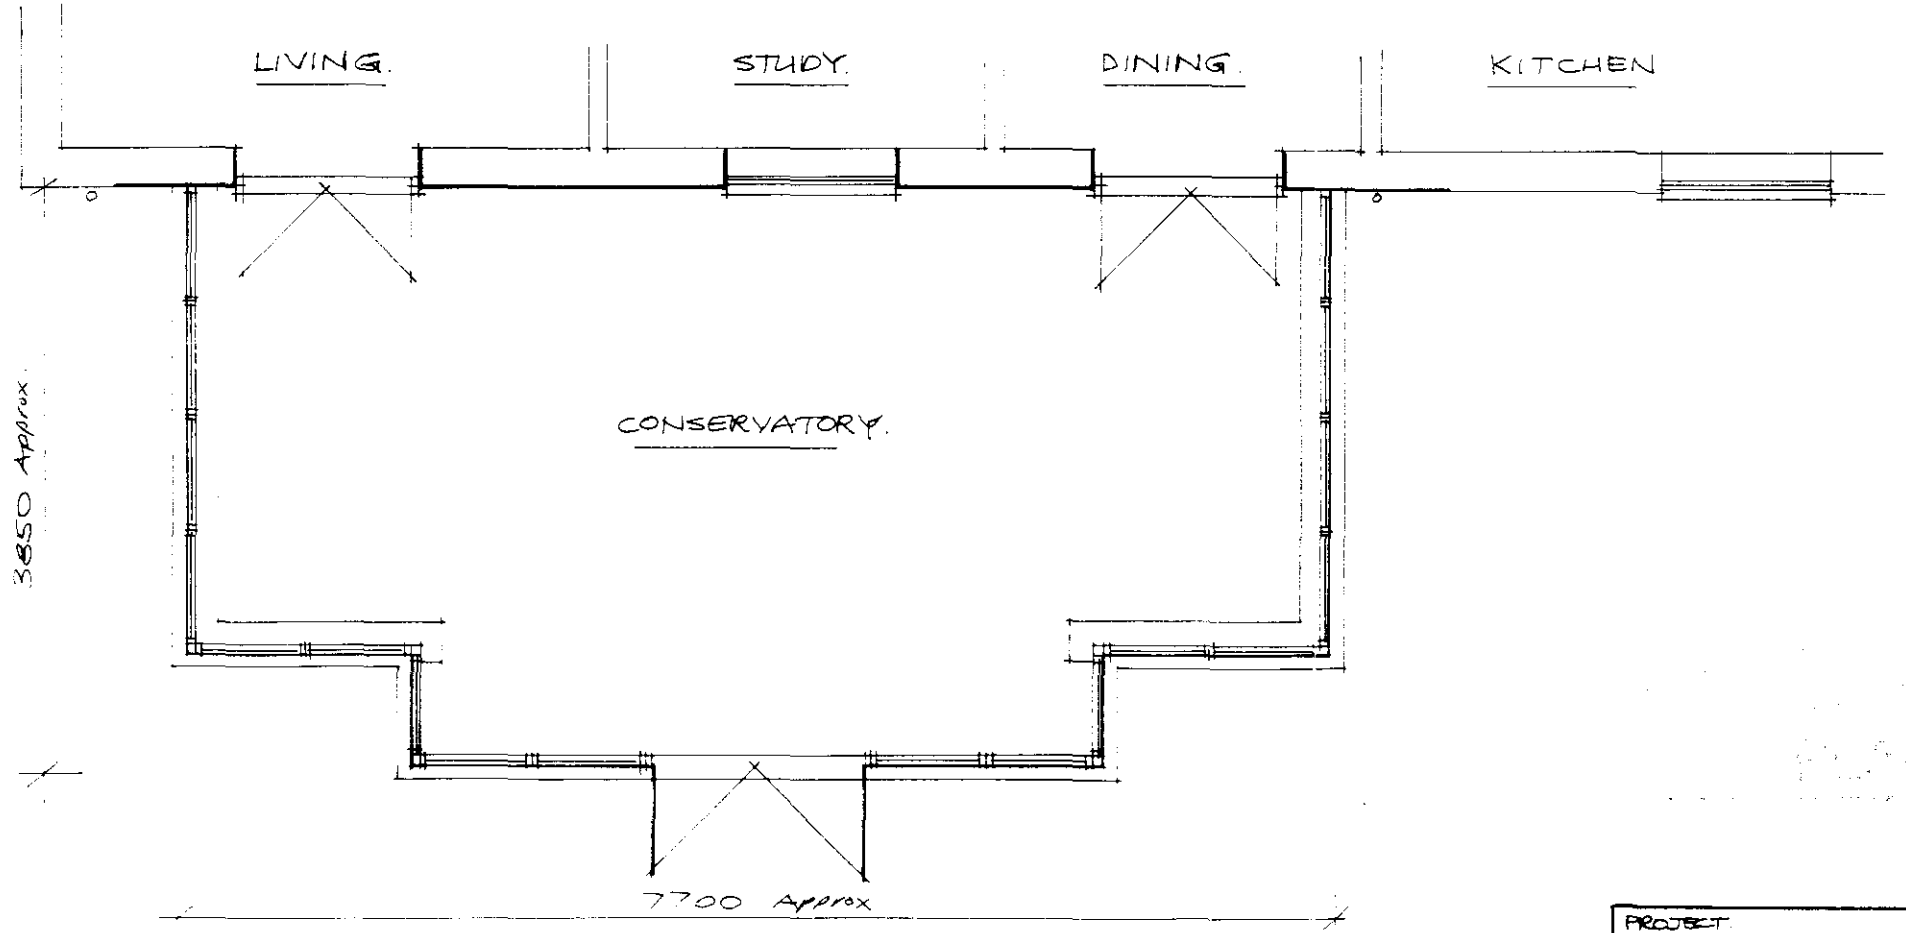

Proposed Plan.

SHDC
Planning Department
20
596/01
PLAN

PROJECT
Proposed Conservatory at Damson House, Shivean Gate, Moulton for MR. & MRS. BAKER.

REVISIONS.

SCALE 1/50 1/100

DATE MAY 02

DWG Nº BREC0545/01.

DO NOT SCALE PRINTS

BREC © COPYRIGHT 2002