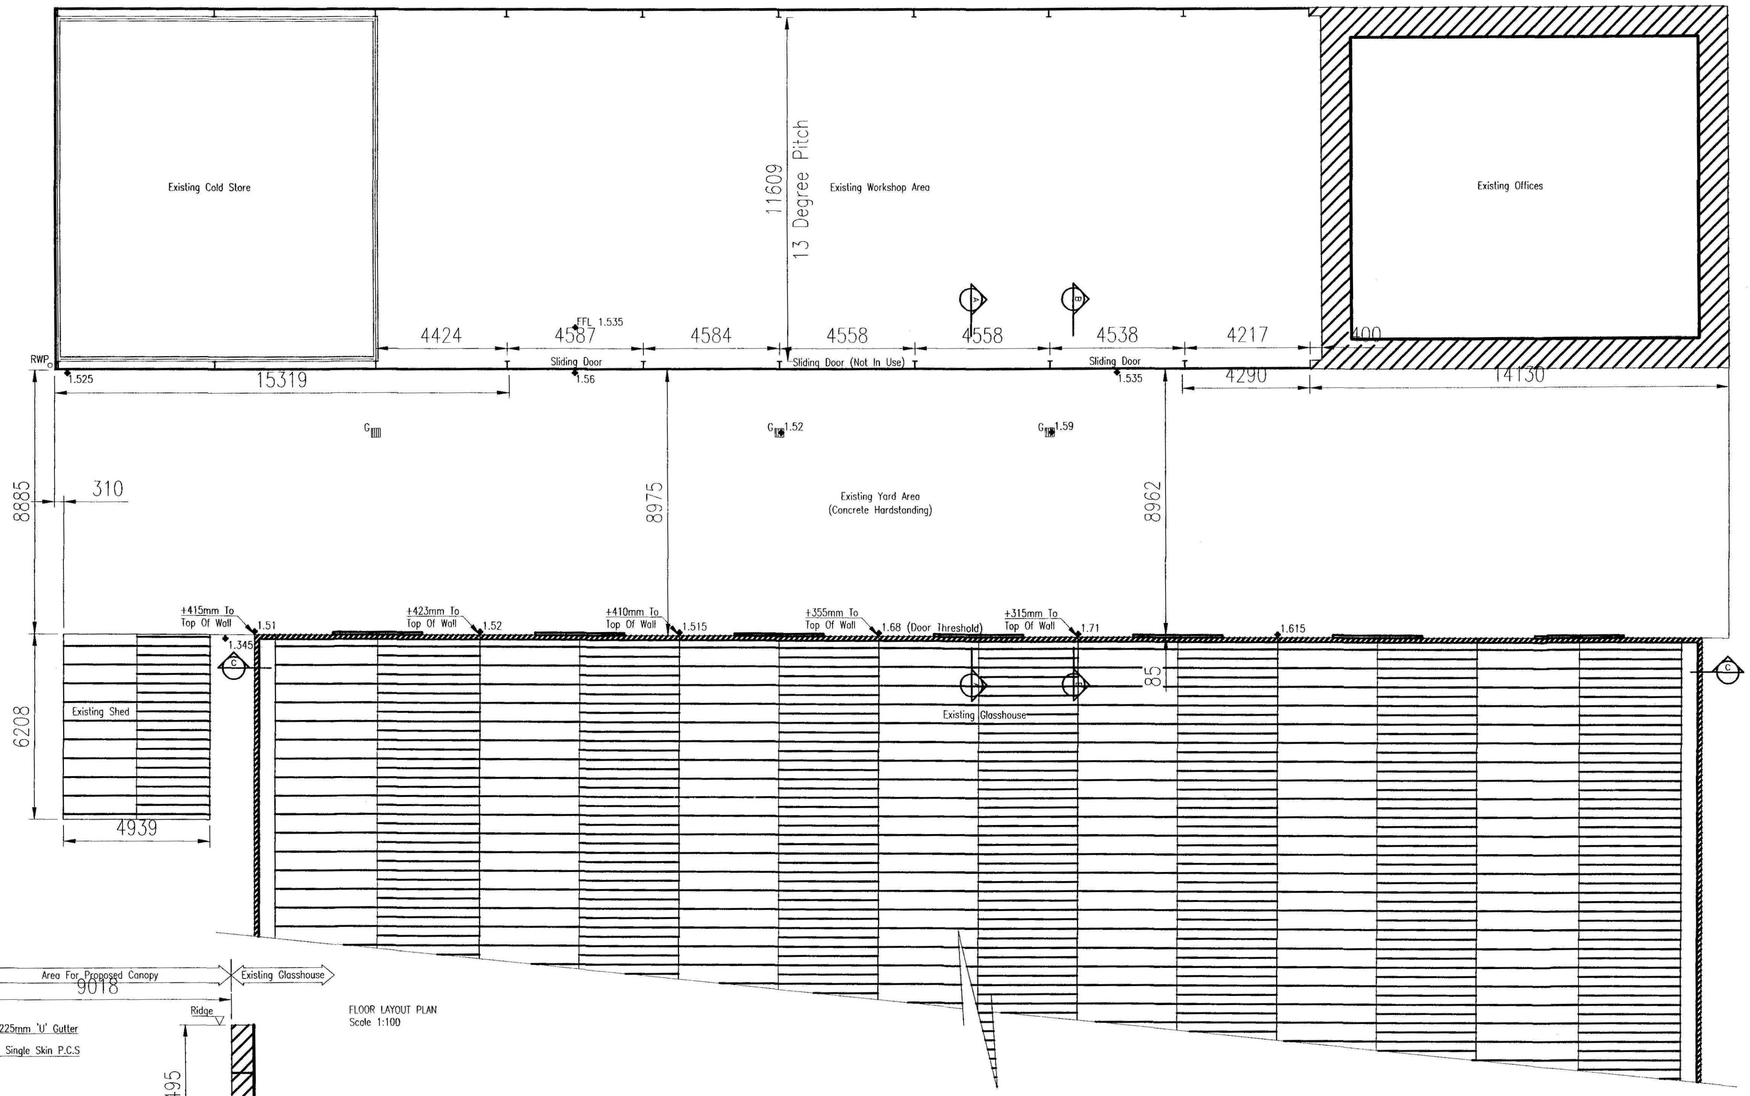

FLOOR LAYOUT PLAN
Scale 1:100

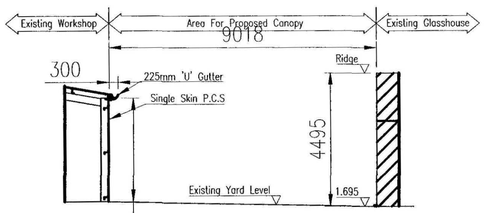

Section A-A
Scale 1:100

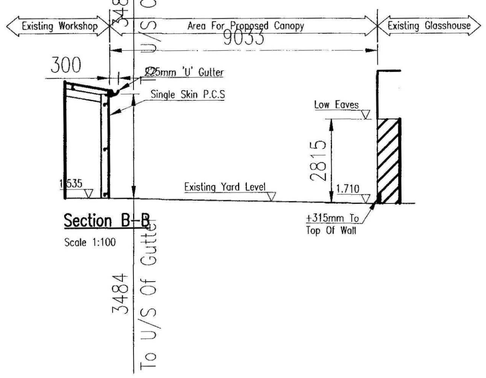

Section B-B
Scale 1:100

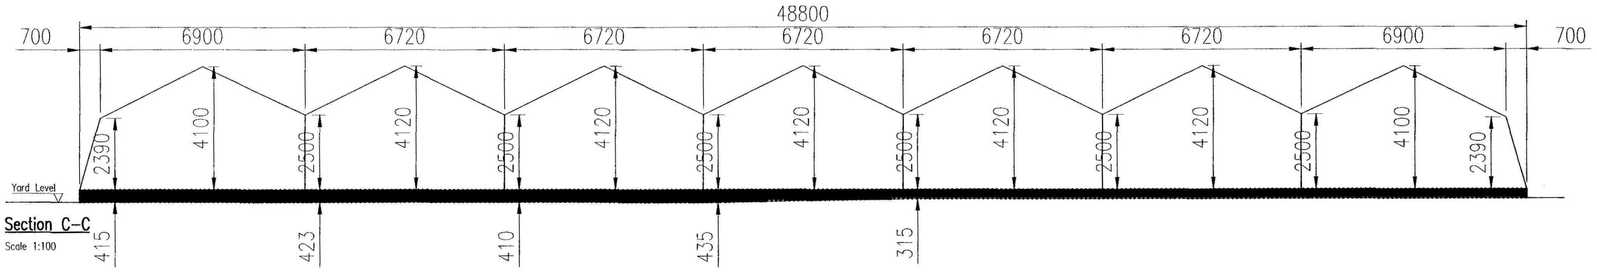

Section C-C
Scale 1:100

Epping
04 AUG 2011
Ref: 0516/11

ref:	revision	date

G. R. MERCHANT LTD.
I.ENG AMICE FIWO
ARCHITECTURAL, STRUCTURAL AND LAND DRAINAGE CONSULTANTS
4 Wrights Mews
12A Park Road, Holbeach,
Spalding, Lincs. PE12 7EE
Tel: 01406 490800
Fax 01406 426744
E-Mail: gr.merchant@btconnect.com

Project
COVERED LOADING CANOPY.
GOOSE CHASE, COMMON ROAD.
MOULTON SEAS END.
SPALDING. LINC'S. PE12 6LF.

Client
BOEFLORA.

Drawing
SITE SURVEY PLANS

Job Ref.	Drawing No.
2269-11.	01.
Date	**Drawn**
JUNE 2011.	GRM.

Scales
1/100.

DO NOT SCALE FROM THIS DRAWING
This drawing is copyright and may not be altered, traced, photographed or used for any other purpose other than that for which it is issued. The General Contractor is to check all dimensions on site and report any discrepancies to the Architect. All details shown on this drawing including foundations are based upon typical site conditions related to the area. No responsibility can be accepted for abnormal conditions which may be discovered during construction unless reported to the Architect so that design amendments may be conditioned. Site soil surveys are recommended in respect of foundations to establish specific site conditions before foundation work is undertaken. This drawing is limited to the amount of information contained and does not purport to contain a full specification of the works. It is solely for the purpose of obtaining Planning / Building Regulation approval. This drawing should not be used for the purpose of construction unless signed by the Architect. Any dimensions shown are by G.R. Merchant or any representative thereof. It is the client or their appointed agents responsibility to control workmanship, substitution of materials, adherence to specifications, variations to contract etc. All materials to be new unless otherwise stated and all components and materials etc. to be used fitted and installed etc. to strict accordance with manufacturers instruction and relevant code of practice. Materials shall conform to appropriate British standard specification or BBA certificate or European code equivalent. The Employer / Client shall ensure that the selected contractor is conversant with and adopts all measures necessary to conform compliance with Health and Safety legislation for Building sites and Work places. The Employer / Client is advised that should the works need to comply with the Construction Design and Management Regulations an Independent Planning Supervisor will need to be appointed. The contractor is responsible for all temporary bracing to walls, roofs, floors and foundations. The contractor must ensure that adequate temporary bracing is provided to carry out the works shall be deemed to be included. It is the client / lead persons responsibility to be aware of the Party Wall etc. Act 1996: when building in close proximity to adjoining neighbours boundaries.