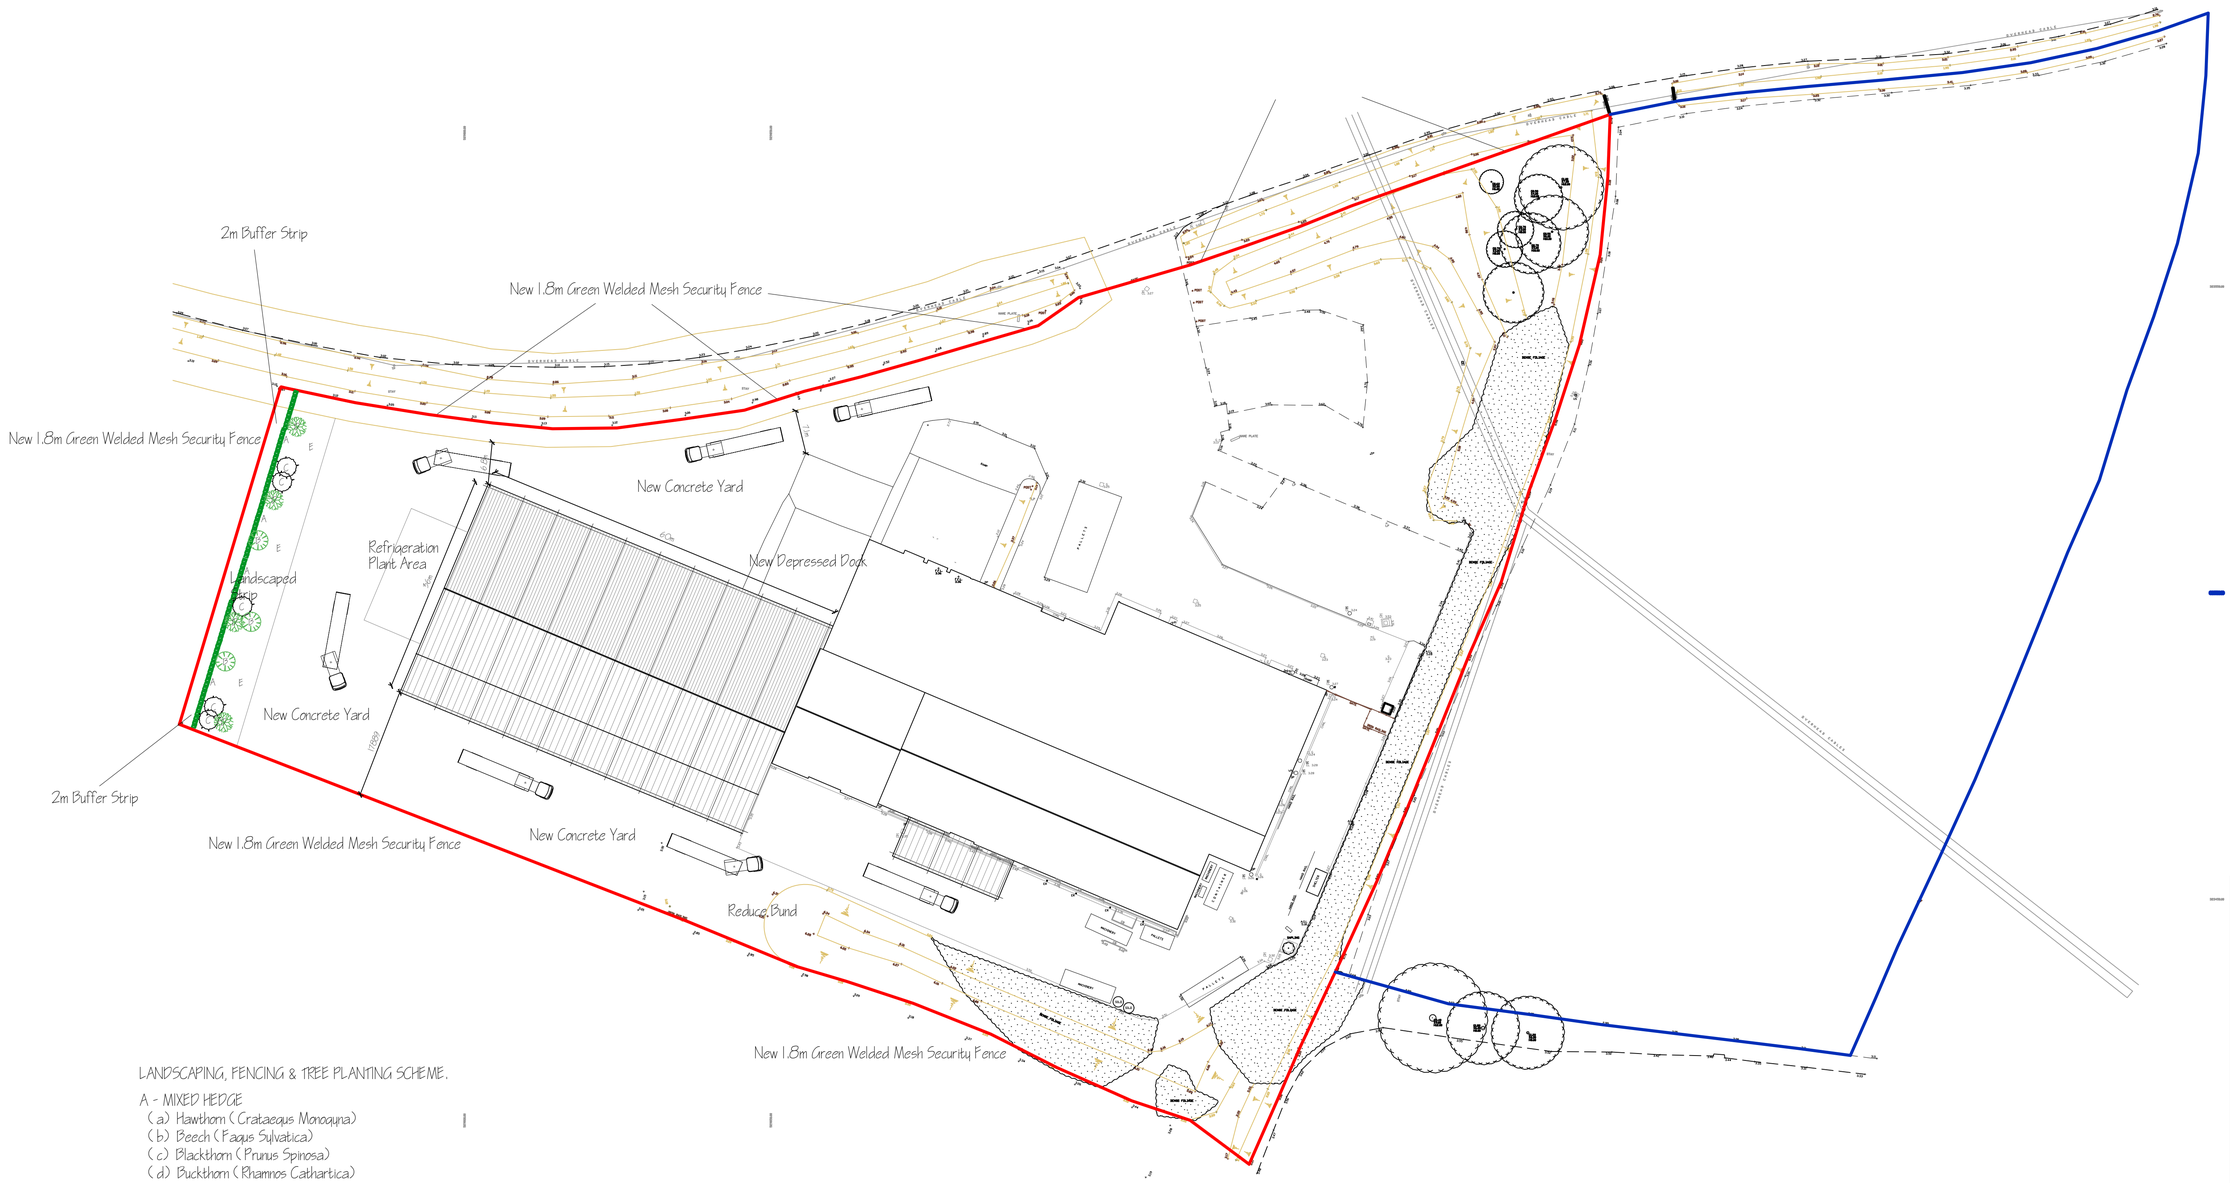

2m Buffer Strip
New 1.8m Green Welded Mesh Security Fence
New 1.8m Green Welded Mesh Security Fence
New Concrete Yard
Refrigeration Plant Area
New Depressed Dock
Landscaped Strip
New Concrete Yard
2m Buffer Strip
New 1.8m Green Welded Mesh Security Fence
New Concrete Yard
Reduce Bund
New 1.8m Green Welded Mesh Security Fence
MANOR FARM
MANOR FARM
MANOR FARM