



SECTION THRO

FLOOR TO CONSIST OF 150 REINFORCED CONC. LAID LEVEL WITH EXISTING ON 1200 GUAGE D.P.M. ON 150 BLINDED & COMPACTED HARDCORE

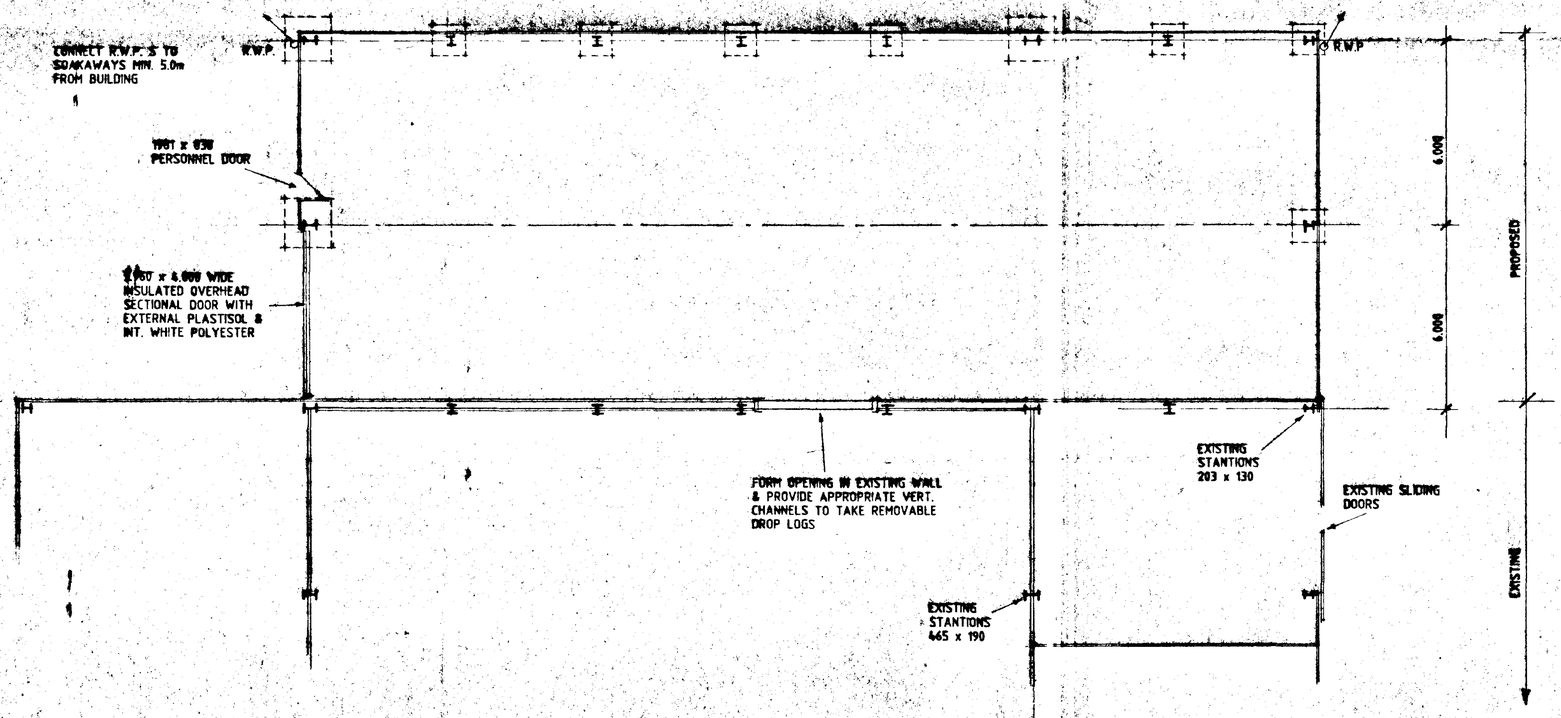

PLAN

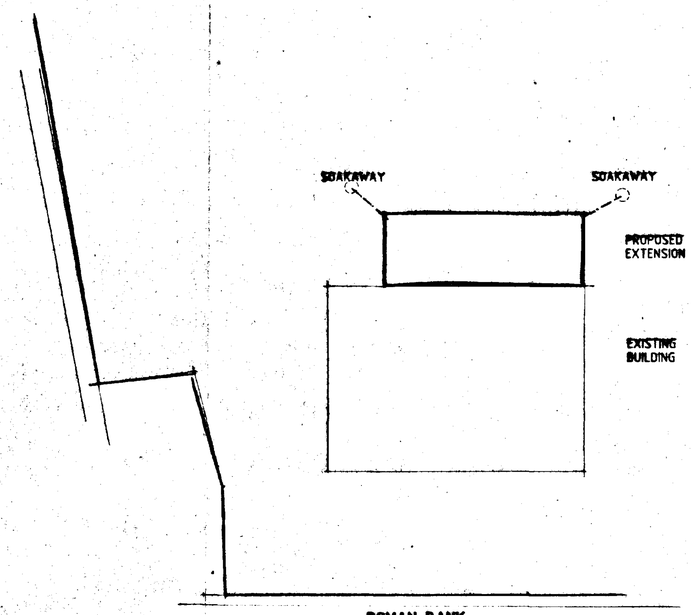

SITE PLAN

SOUTH KESTEVEN DC HOUSING & PLANNING
07 JUN 1995
Ref: 0001/95

NOTE

CHECK ALL MEASUREMENTS ON SITE TO ENSURE PROPOSED EXTENSION FULLY LINES UP WITH EXISTING BUILDING

ALL STEELWORK & PAD FOUNDATIONS ETC TO BE IN ACCORDANCE WITH DEESIGNS CALCULATIONS & DETAILS.

DETERMINED PLAN

DESIGN Status
CONSULTANTS IN ARCHITECTURE & PLANNING

PROPOSED EXTENSION TO AGRICULTURAL GENERAL PURPOSE BUILDING AT GLEBE FARM, SARACENS MEAD FOR

GLDERSHAWS OF MOULTON LTD.

1:100 1:500	771836/1
JUNE-95	B.GILHAM.

Status House, 4 Princes Street, Holbeach, Lincs. PE12 7BB
Tel: 01406 424343 Fax: 01406 498707


Do not scale from this drawing.

This drawing is copyright and may not be reproduced, stored, photographed or used for any purpose other than that for which it is issued without written permission from Status Design.

The General Contractor is to check all dimensions on site and report discrepancies to the Architect.

All details shown on this drawing are based upon verbal site conditions related to the area. No responsibility can be accepted for abnormal conditions unless reported to the Architects, so that design amendments may be considered.

Please note: This drawing is not a conveyance drawing.

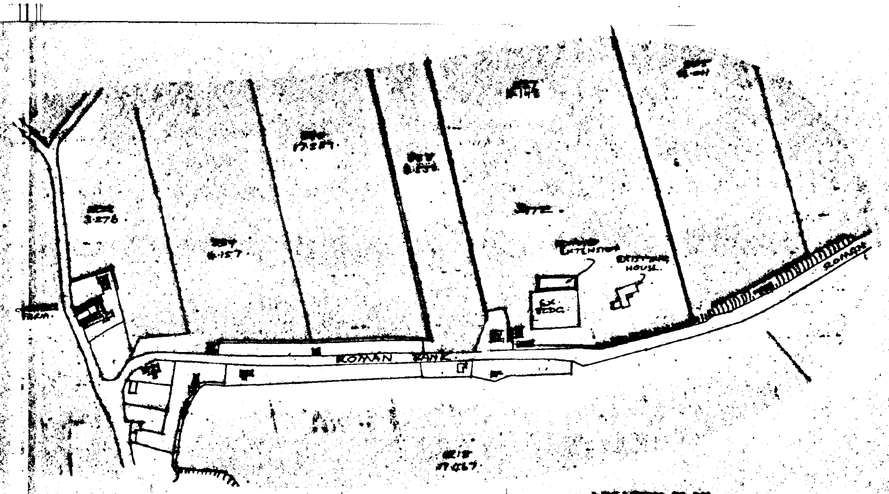

LOCATION PLAN



SIDE

SIDE



REAR

THIS DRG. TO BE READ IN CONJUNCTION WITH 771836/1

SOUTH HOLLAND DC
HOUSING & PLANNING
07 JUN 1995
Ref: 0861/95

Status DESIGN
CONSULTANTS IN ARCHITECTURE & PLANNING

PROPOSED EXTENSION TO AGRICULTURAL GENERAL PURPOSE BUILDING AT GLEBE FARM, SARACENS HEAD FOR

GLODERSHAWS OF MOULTON LTD.

1:100	1:2500	771836/2
JUNE-95		B.GILHAM.

DETERMINED
PLAN

Status House, 4 Princes Street,
Holbeach, Lincs. PE12 7BB
Tel: 01406 424383 Fax: 01406 490702