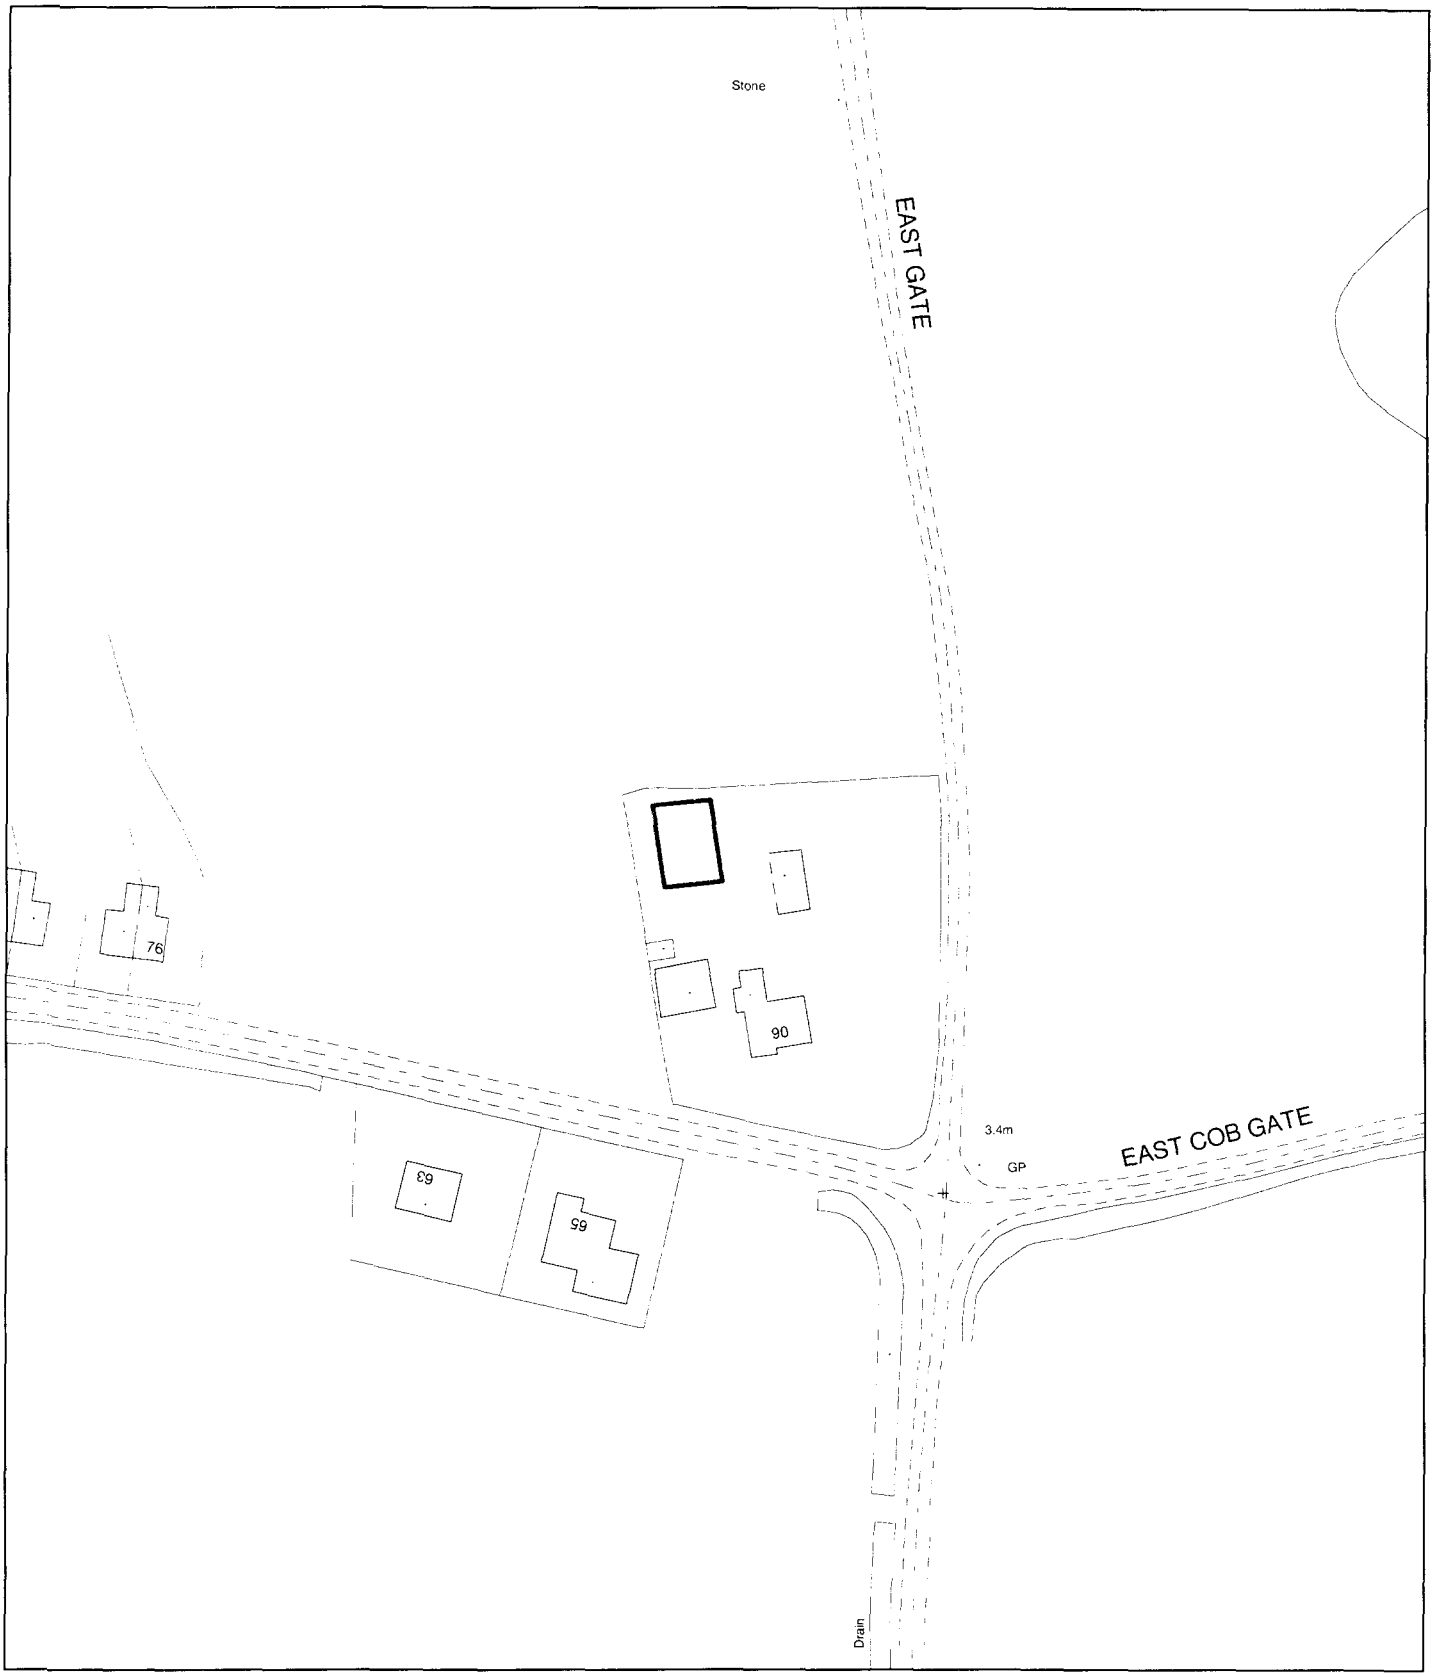


Planning Application Location Plan
Ward Member Notification

H13/0602/01


Scale: 1:1250

Housing and Planning Services Department

Council Offices, Priory Road, Spalding, Lincolnshire

PLEASE DO NOT COPY THIS PLAN
This map is reproduced from Ordnance Survey material with permission of Ordnance Survey on behalf of Her Majesty's Stationery Office (c) Crown copyright. Unauthorised reproduction infringes Crown copyright and may lead to prosecution or civil

PLANNING APPLICATION

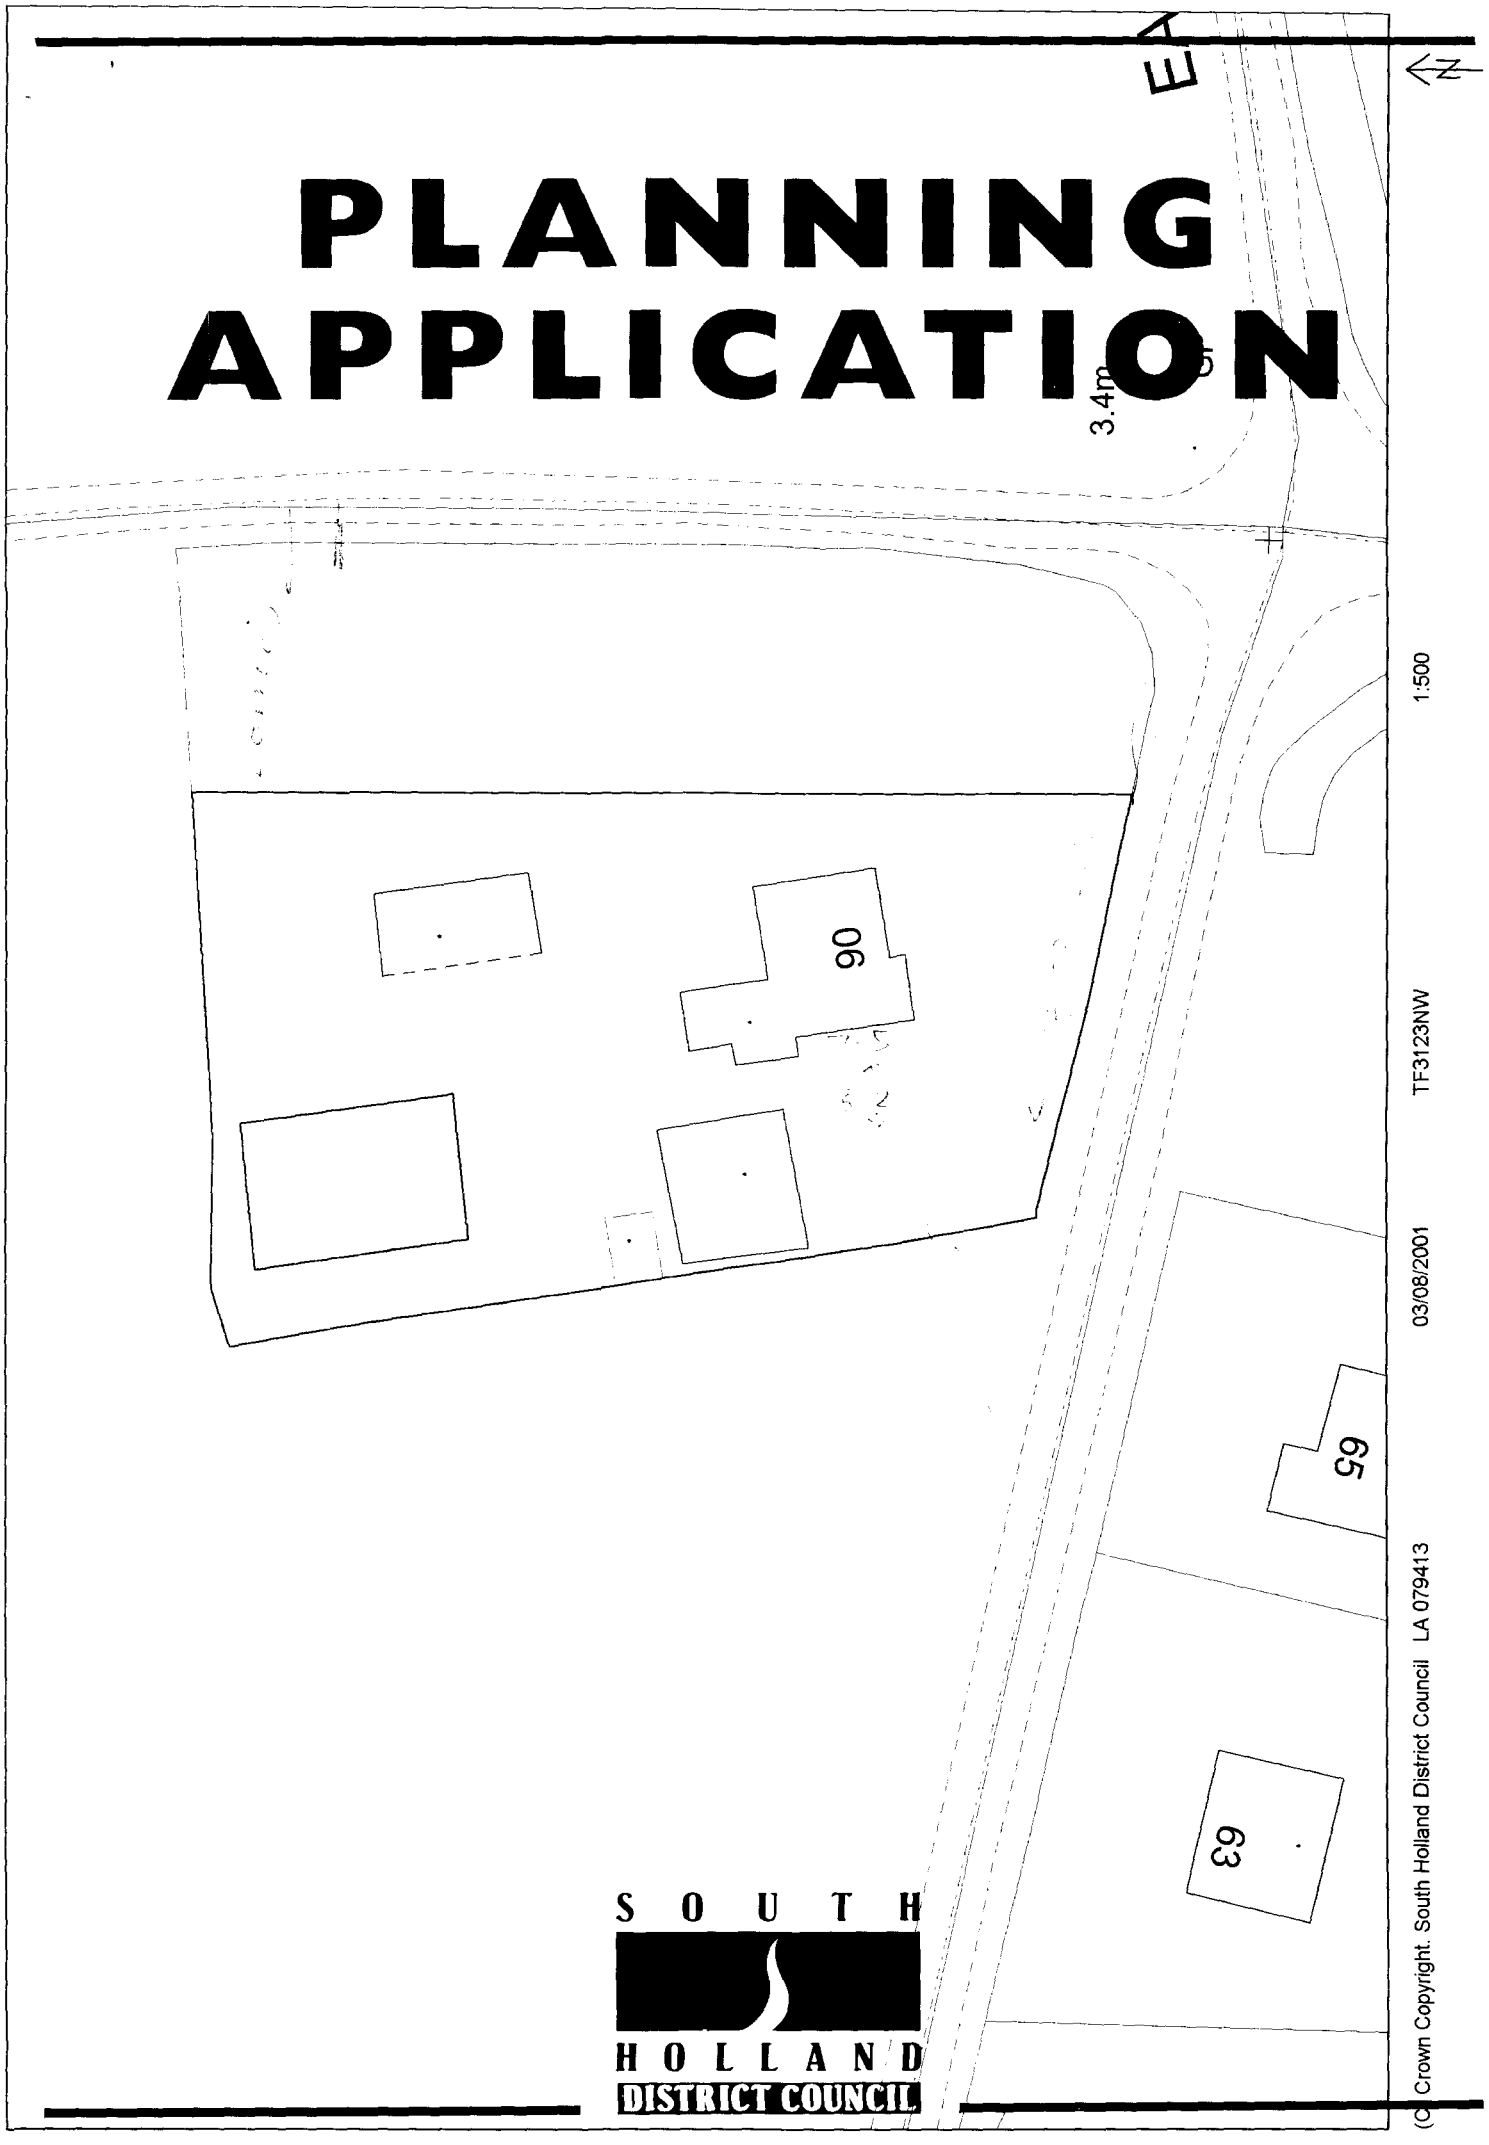

SOUTH HOLLAND DISTRICT COUNCIL

1:500

TF3123NW

03/08/2001

(C Crown Copyright. South Holland District Council LA 079413