




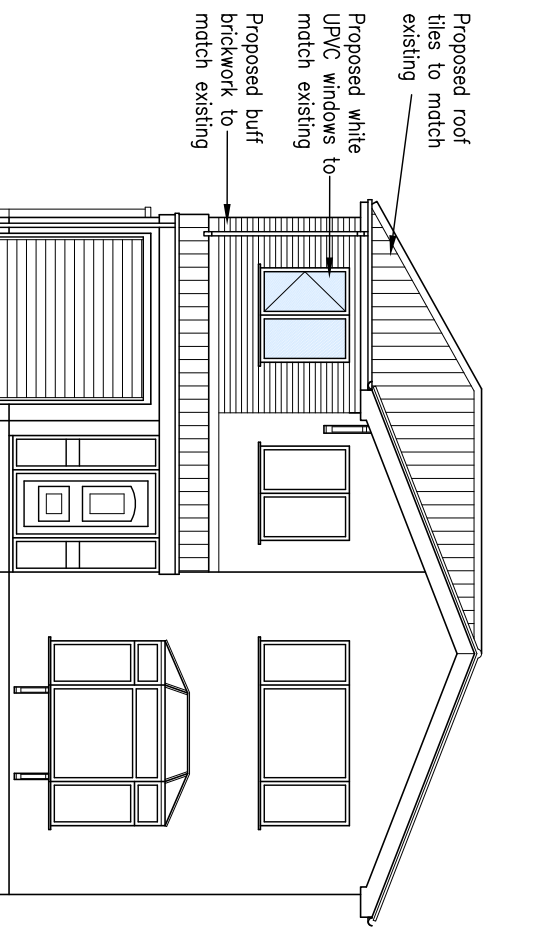


Proposed Front Elevation 1:100

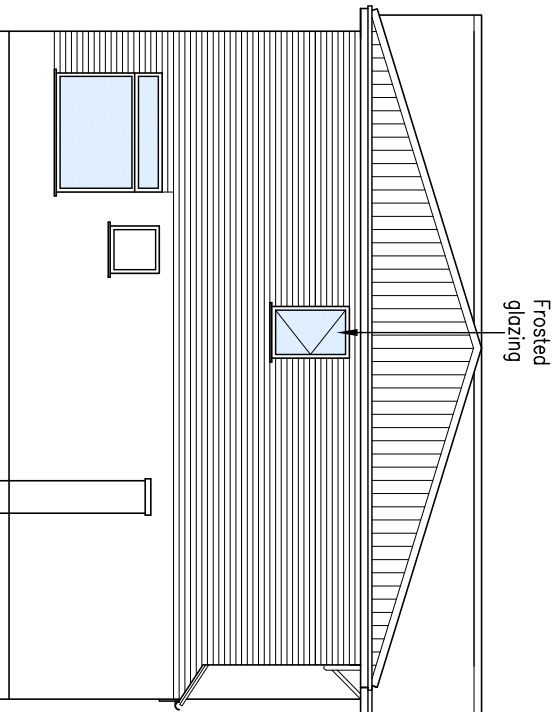


Proposed Side Elevation 1:100

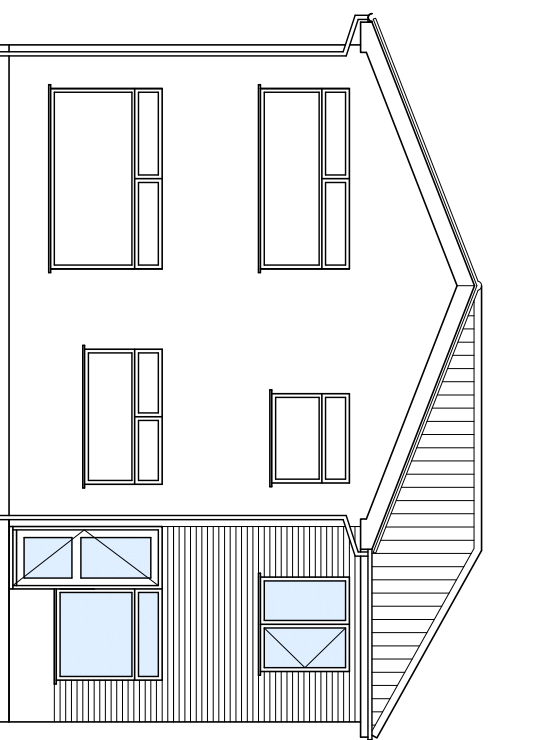


Proposed Rear Elevation 1:100

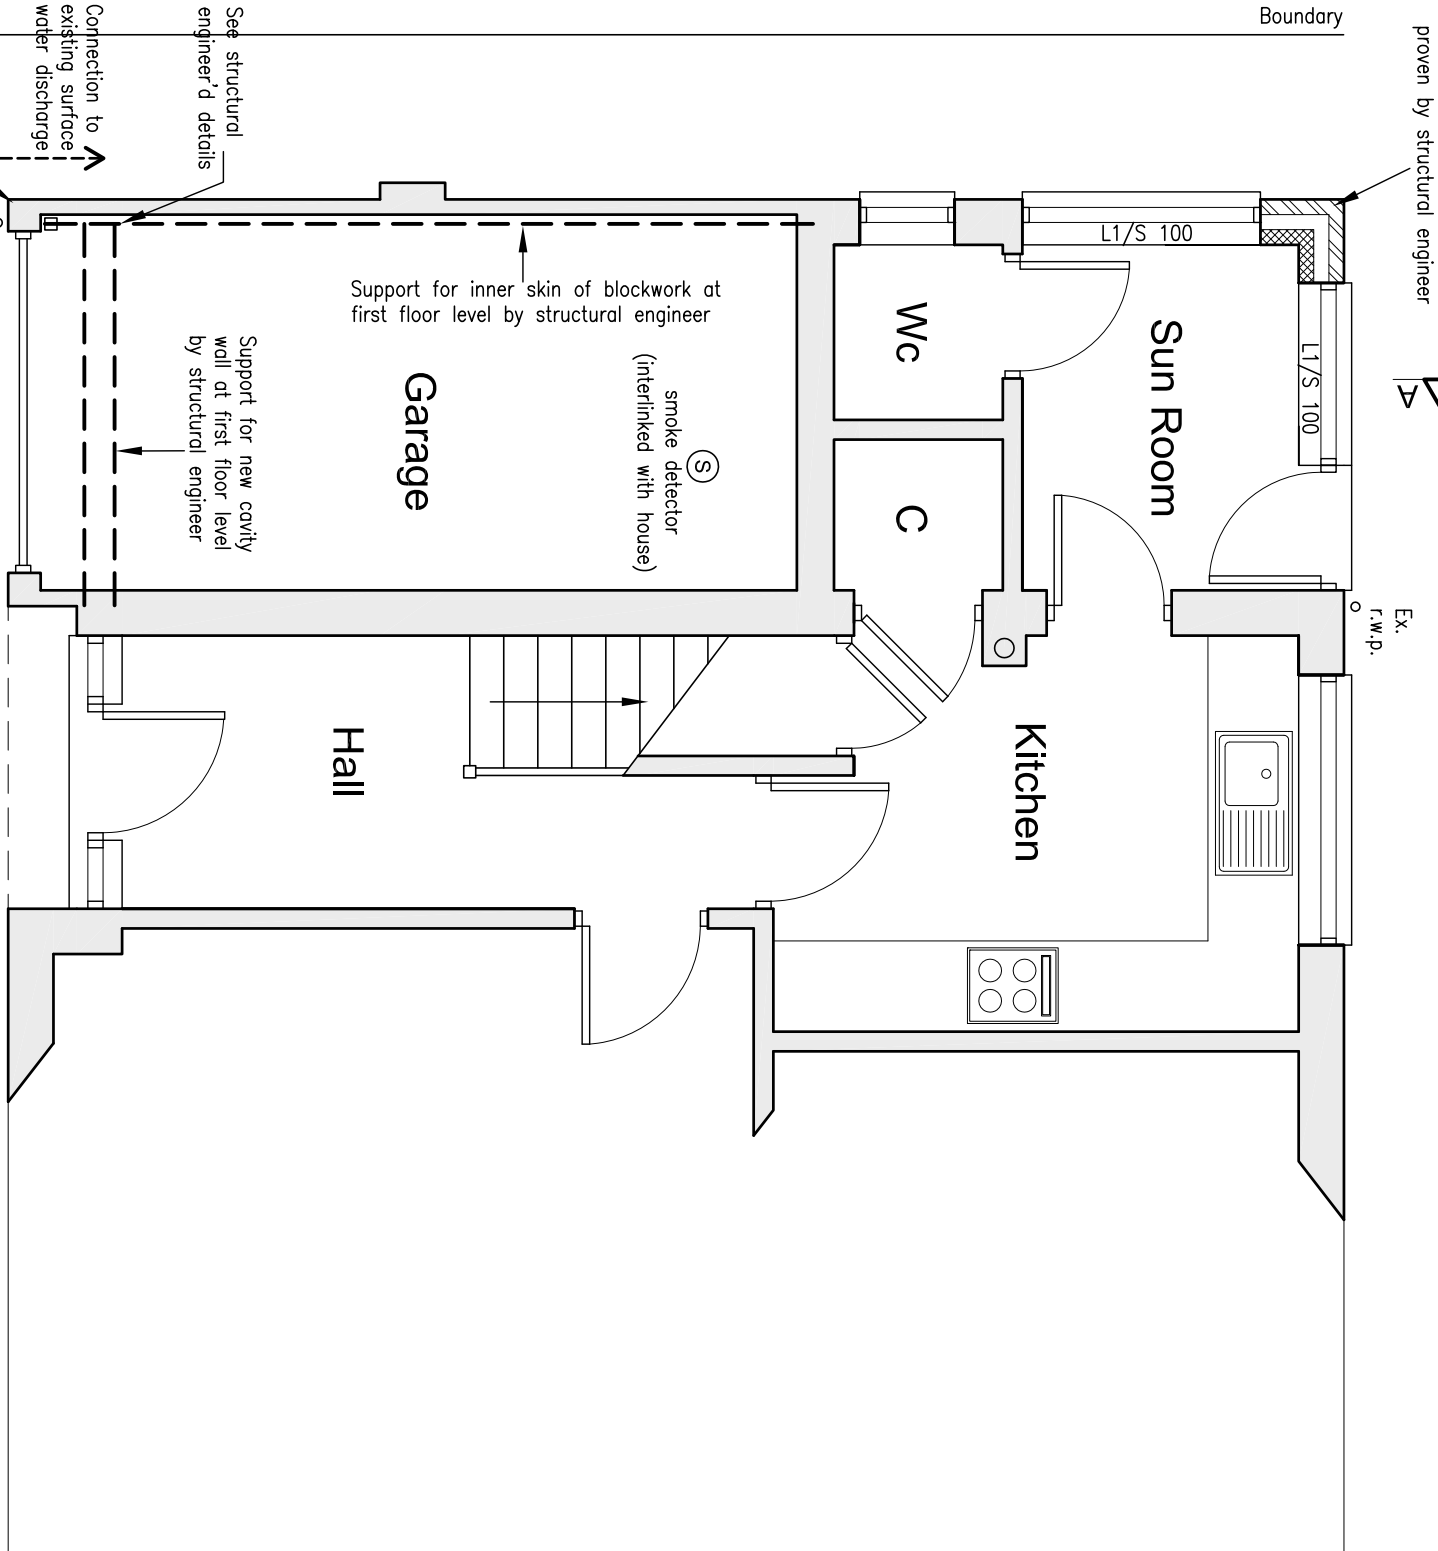


Proposed Ground Floor Plan 1:50

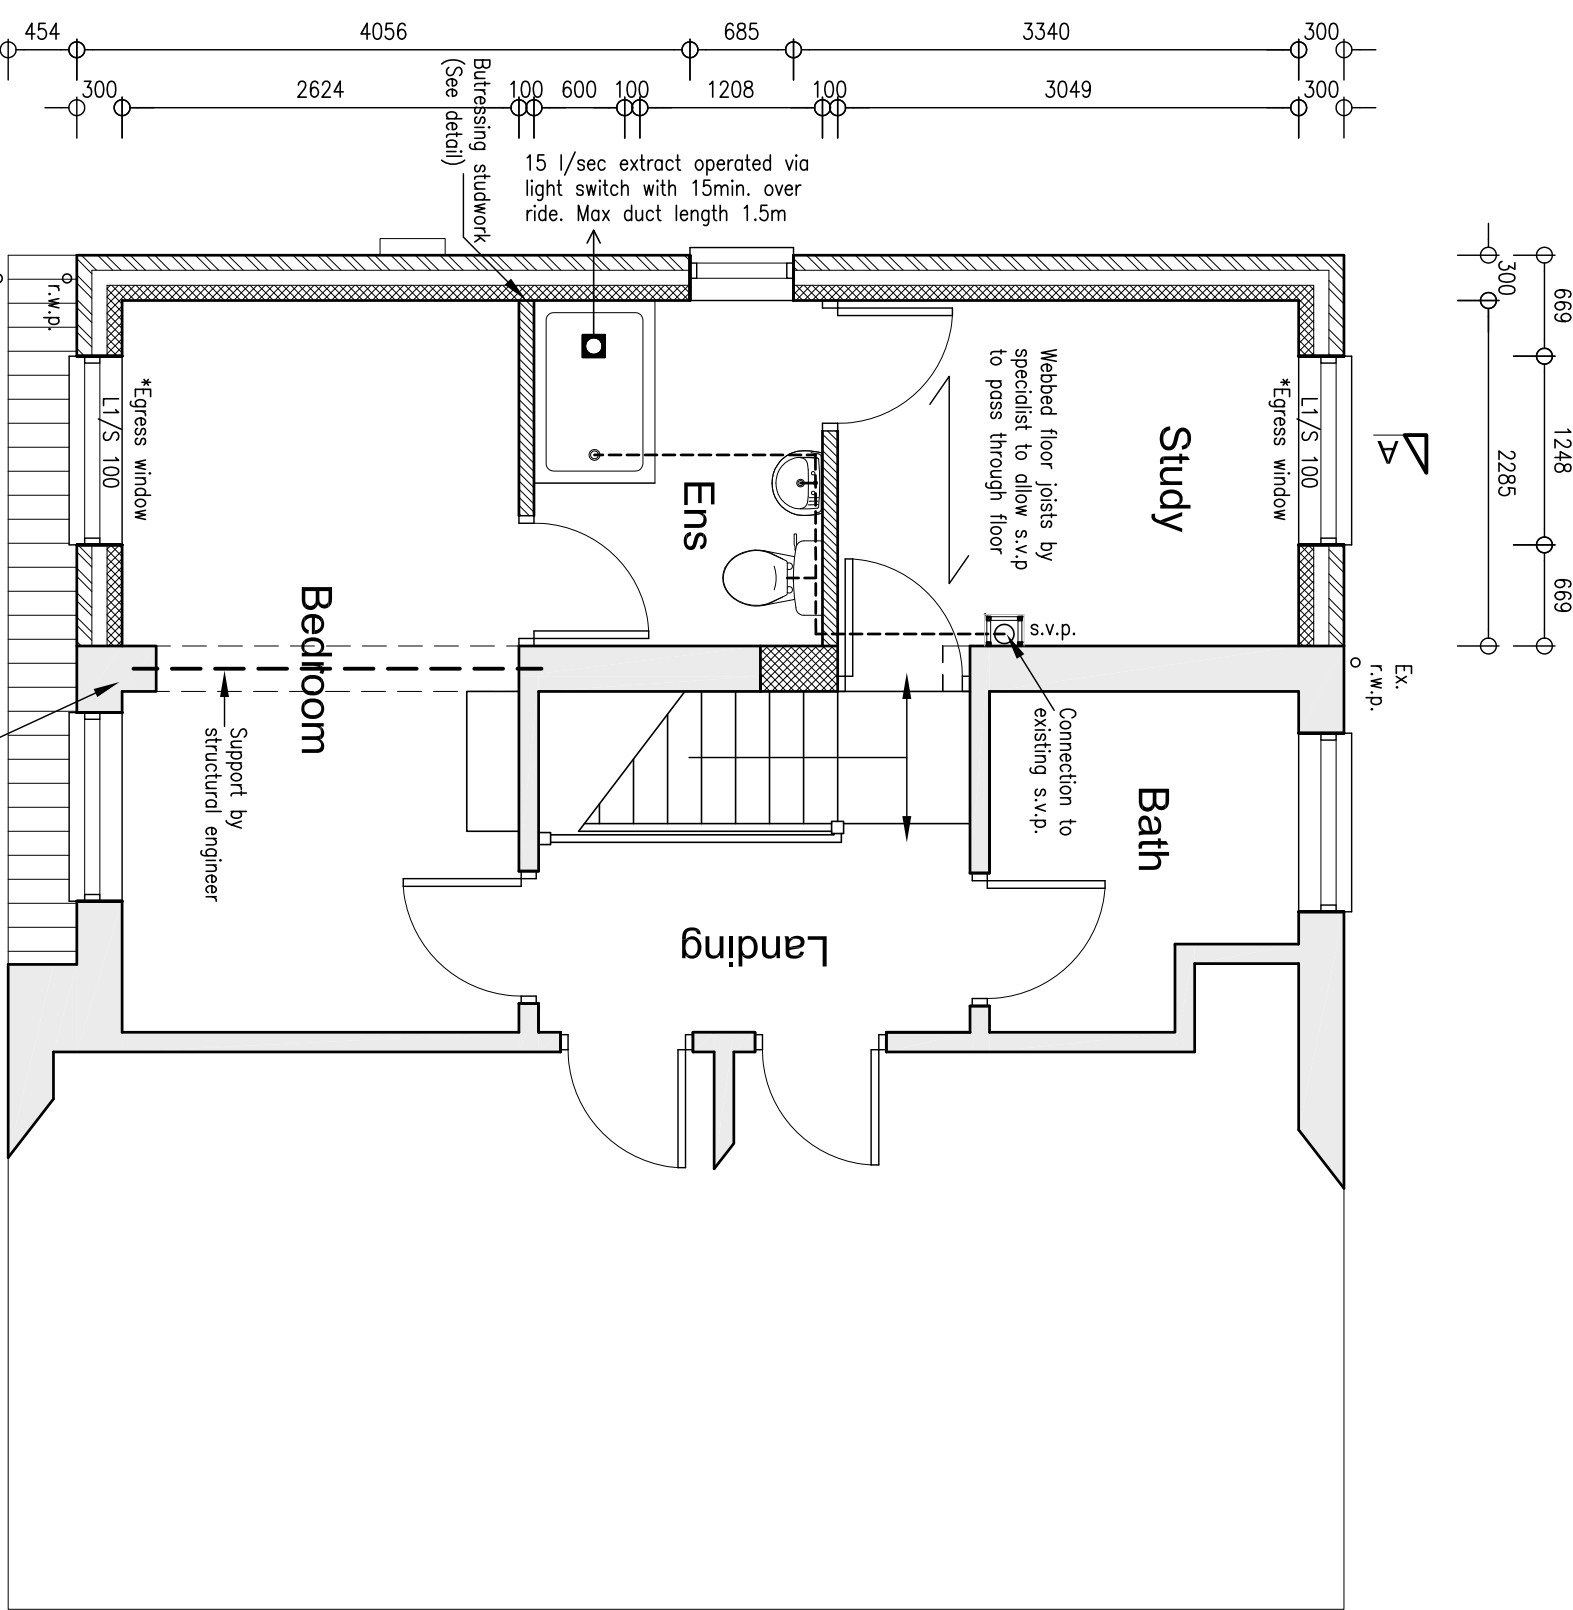

Proposed First Floor Plan 1:50

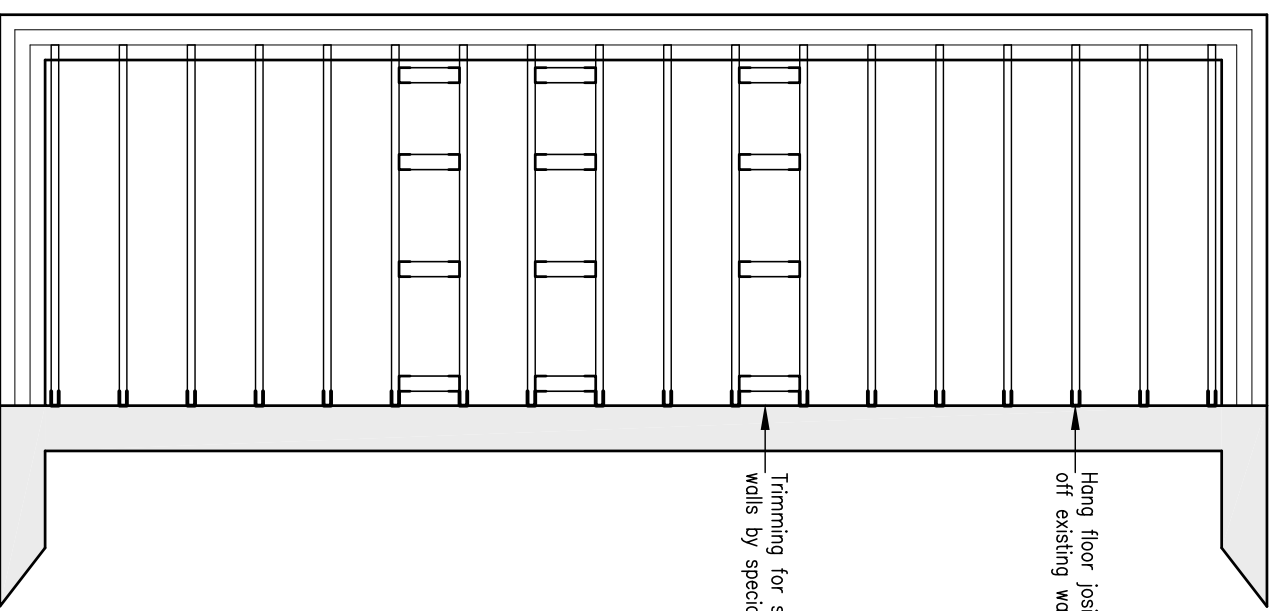

Proposed Floor Joist Plan 1:50

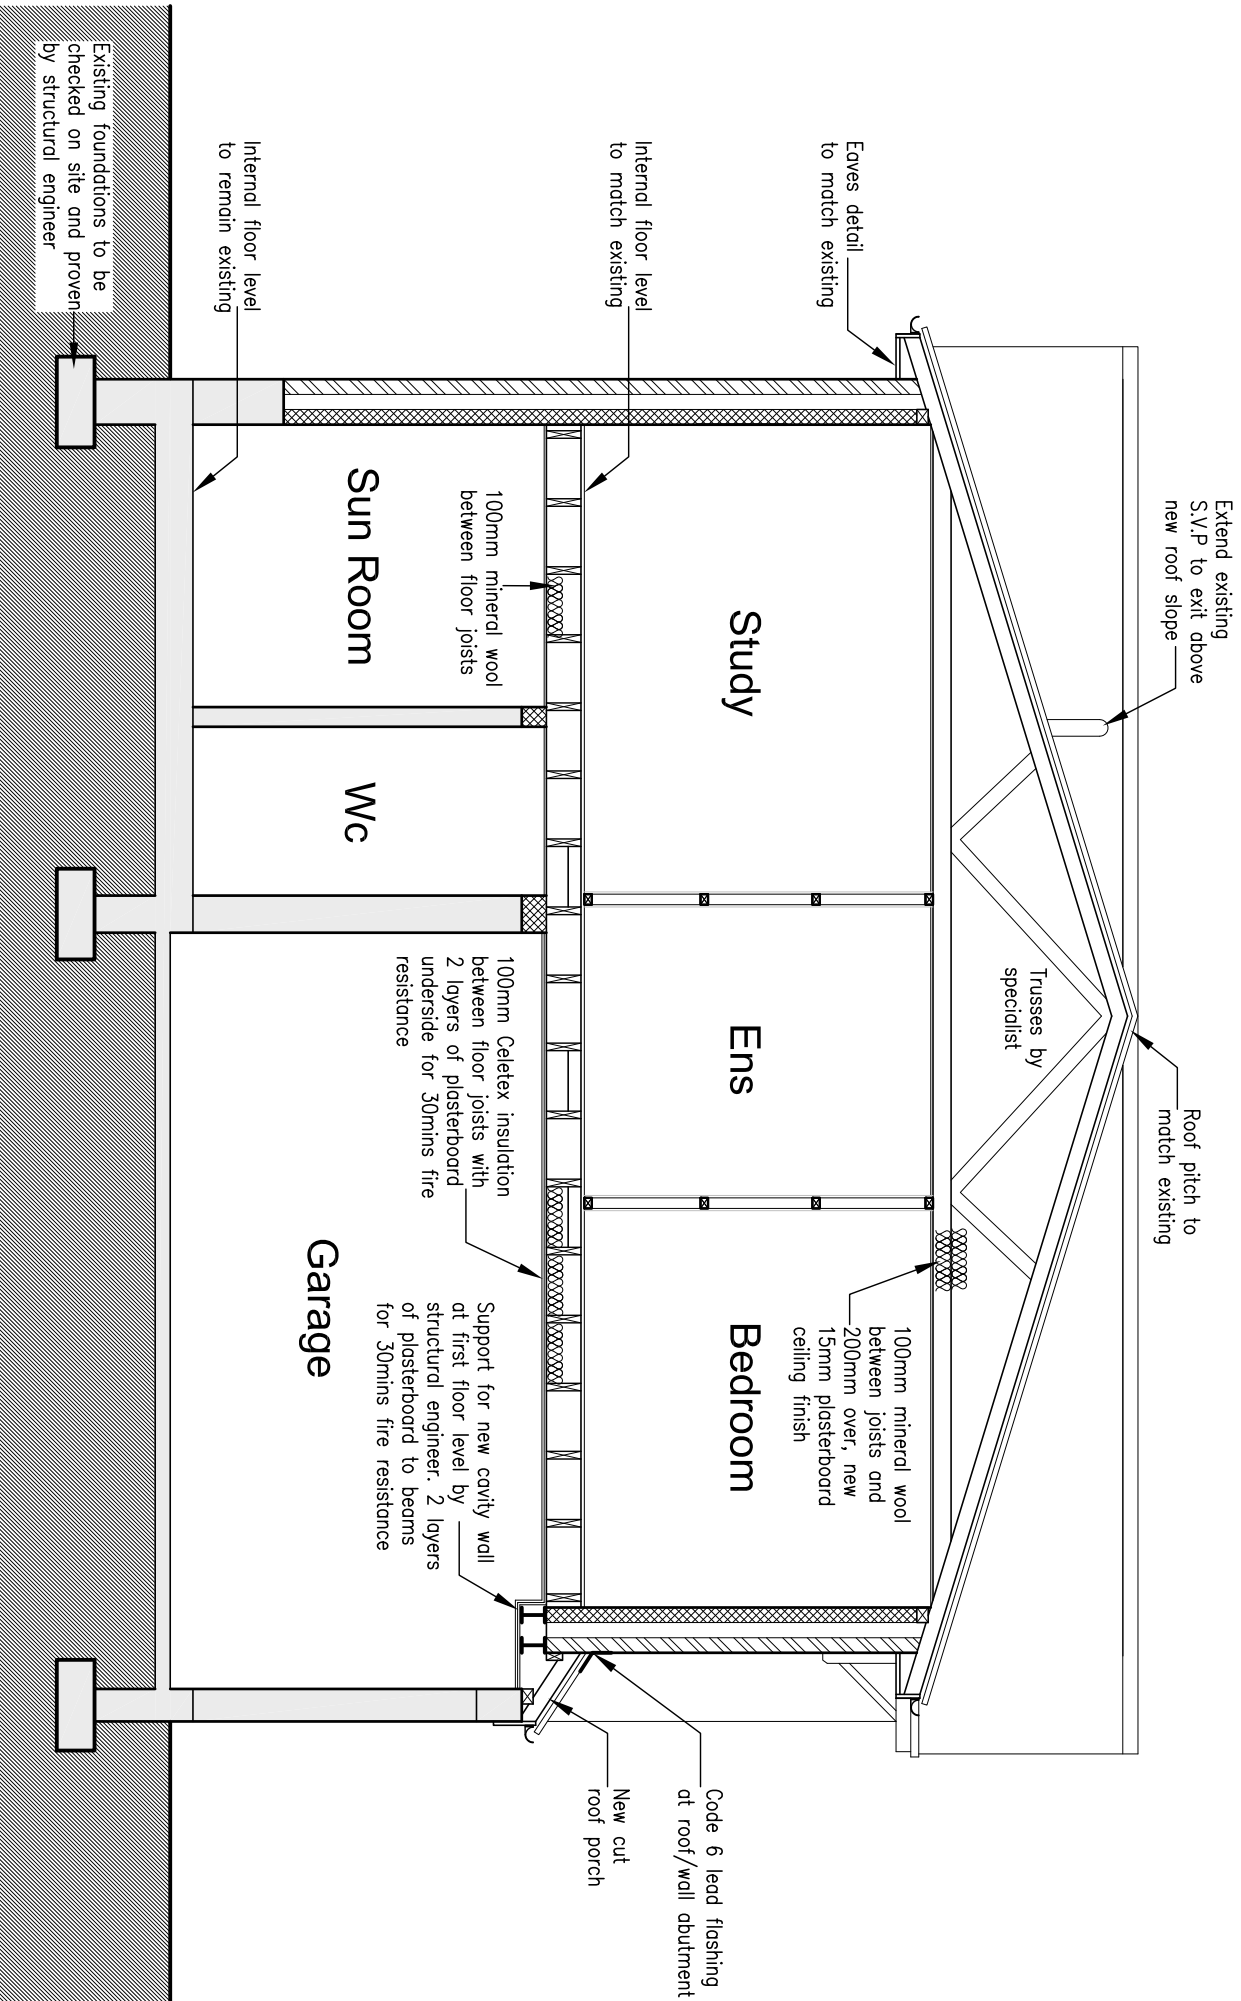


Proposed Section Through A-A 1:50

Webbed floor joists by specialist to allow s.v.p. to pass through floor

Ex.

f.w.p.

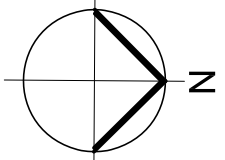

Proposed Site Plan 1:500

