
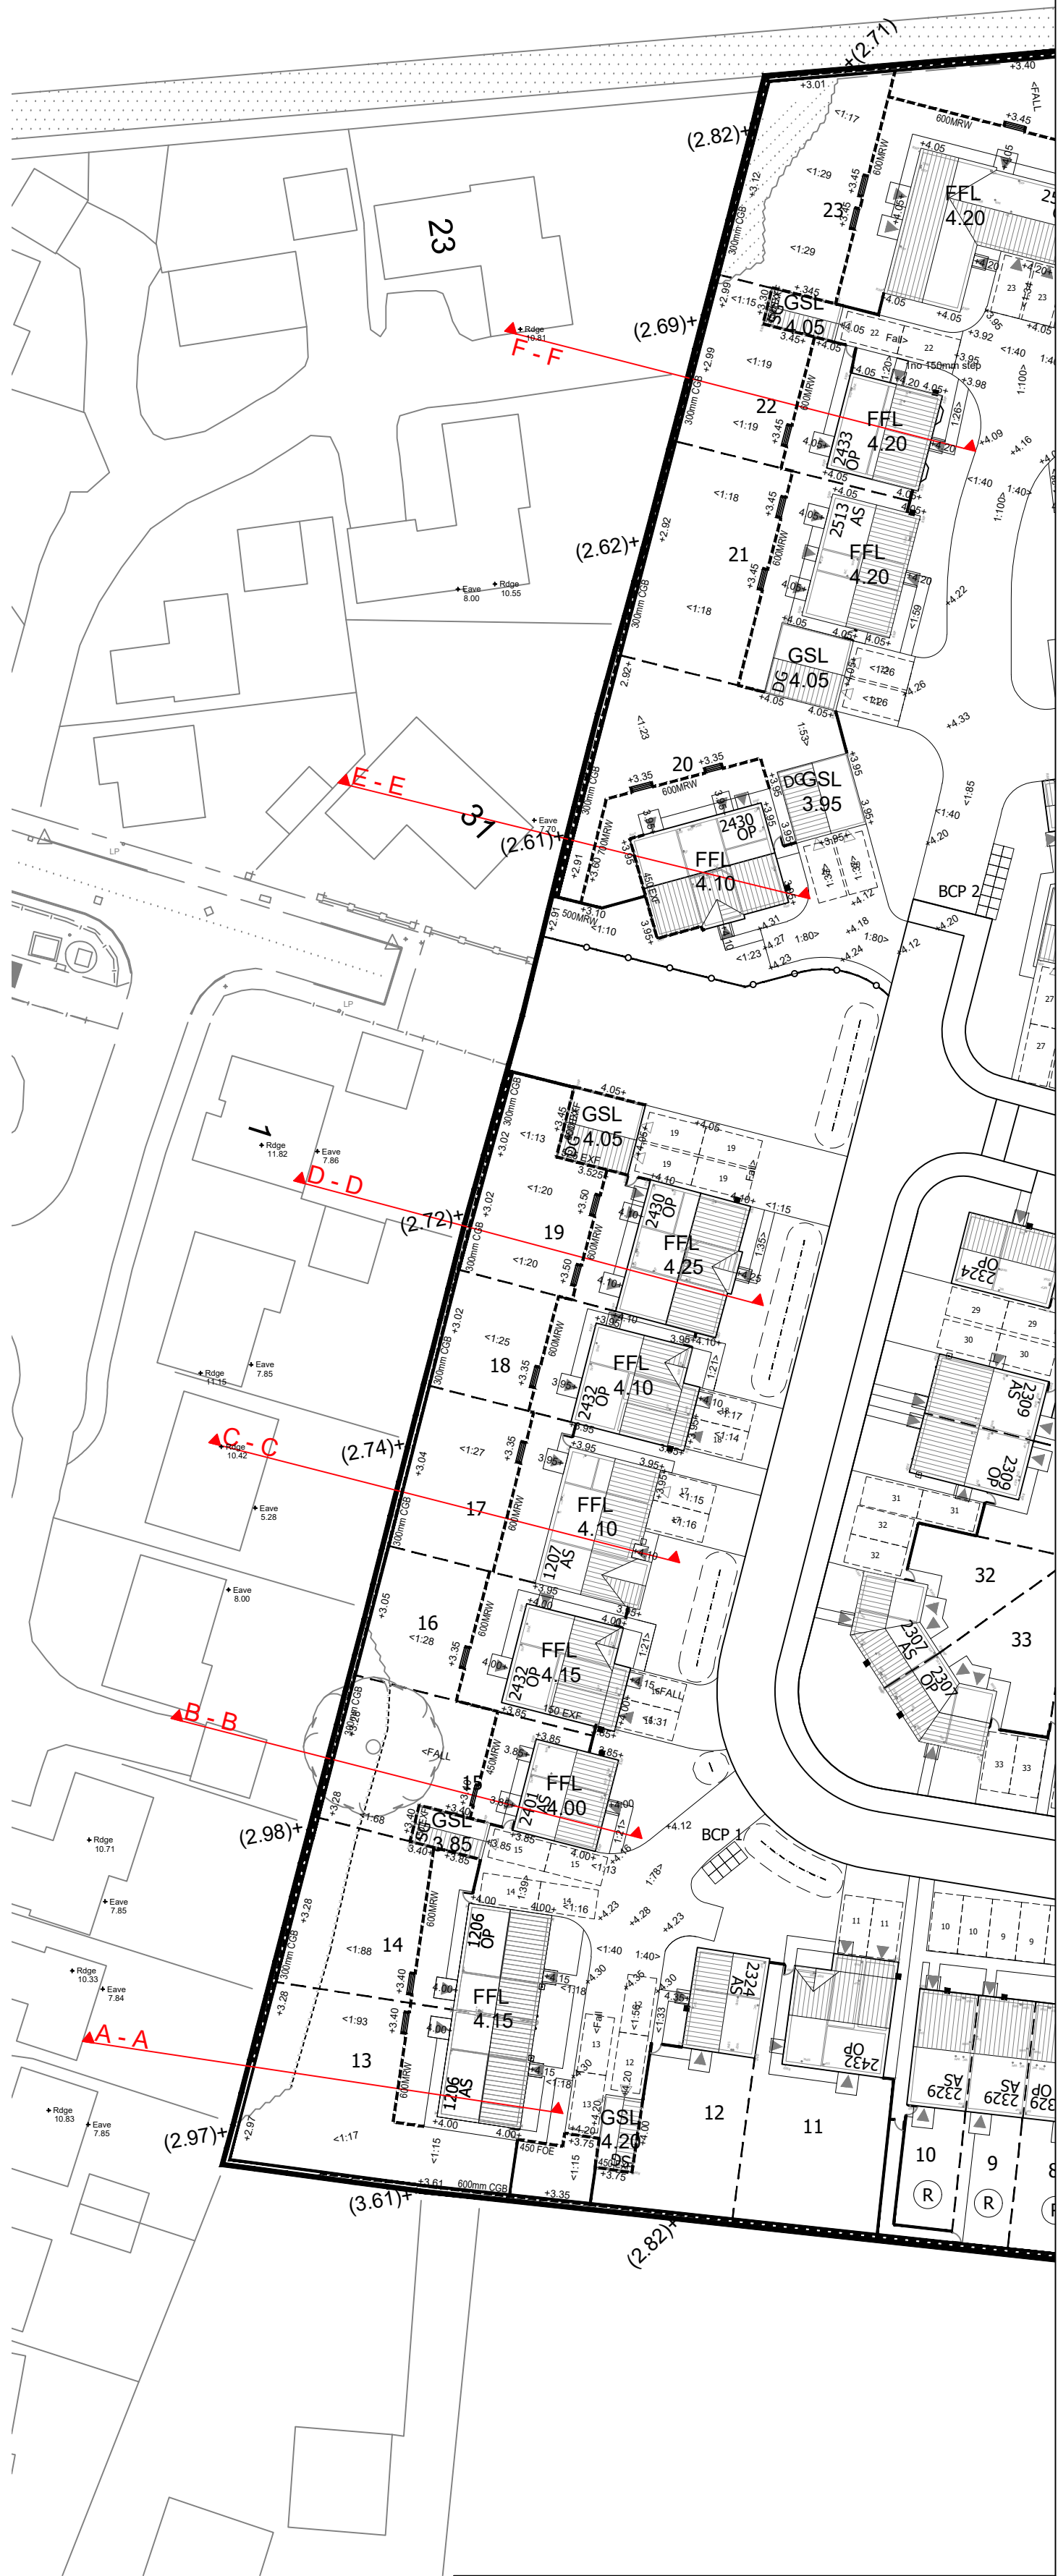
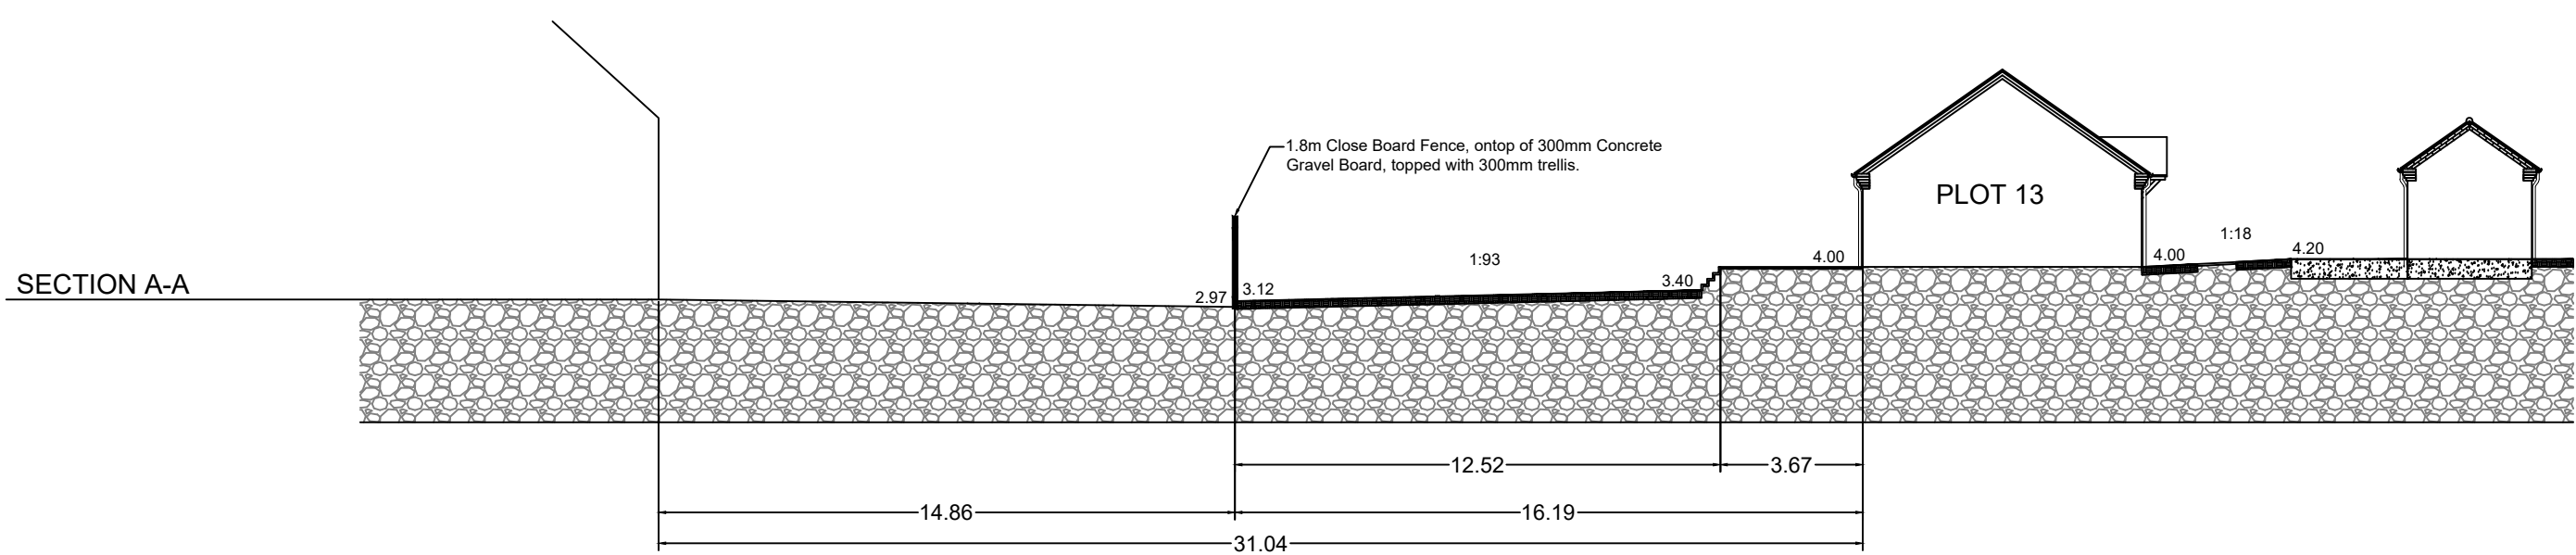
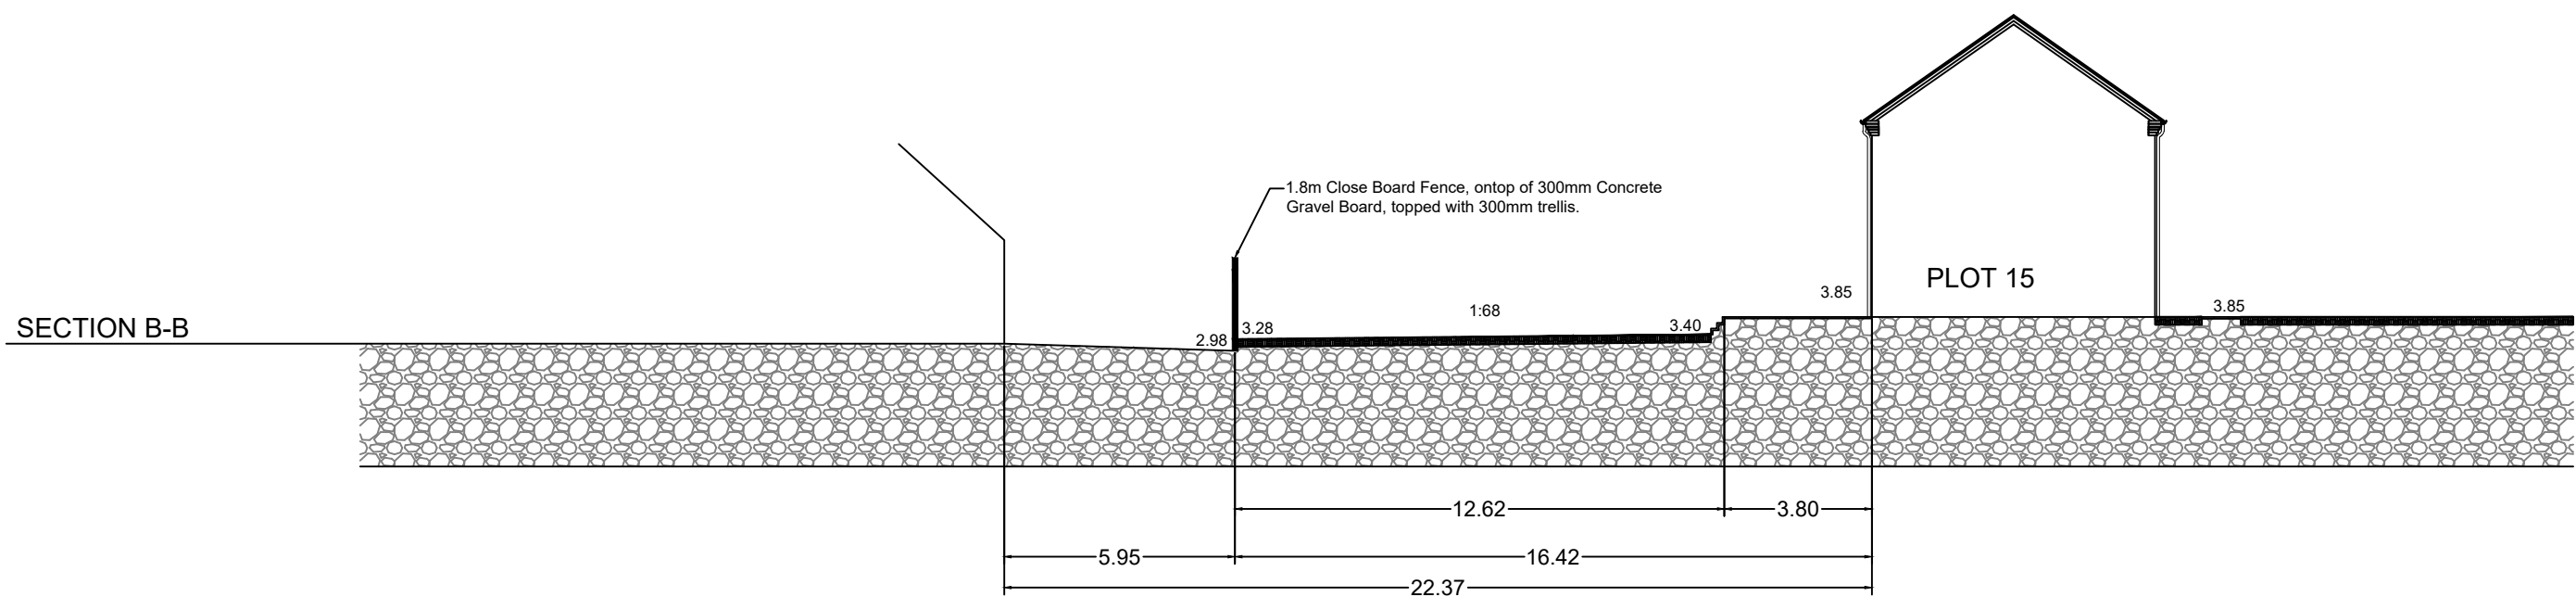
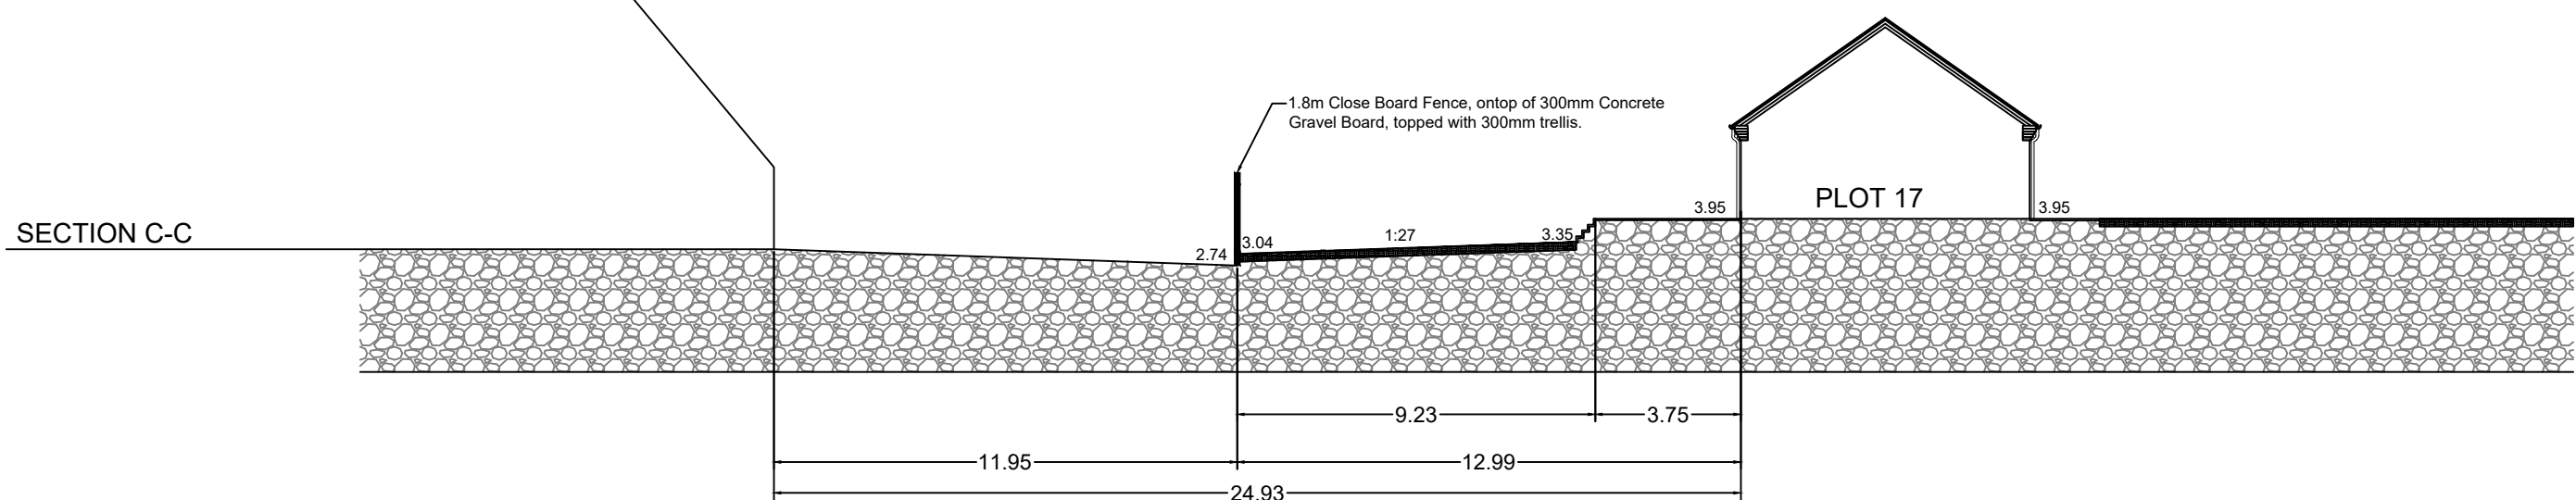
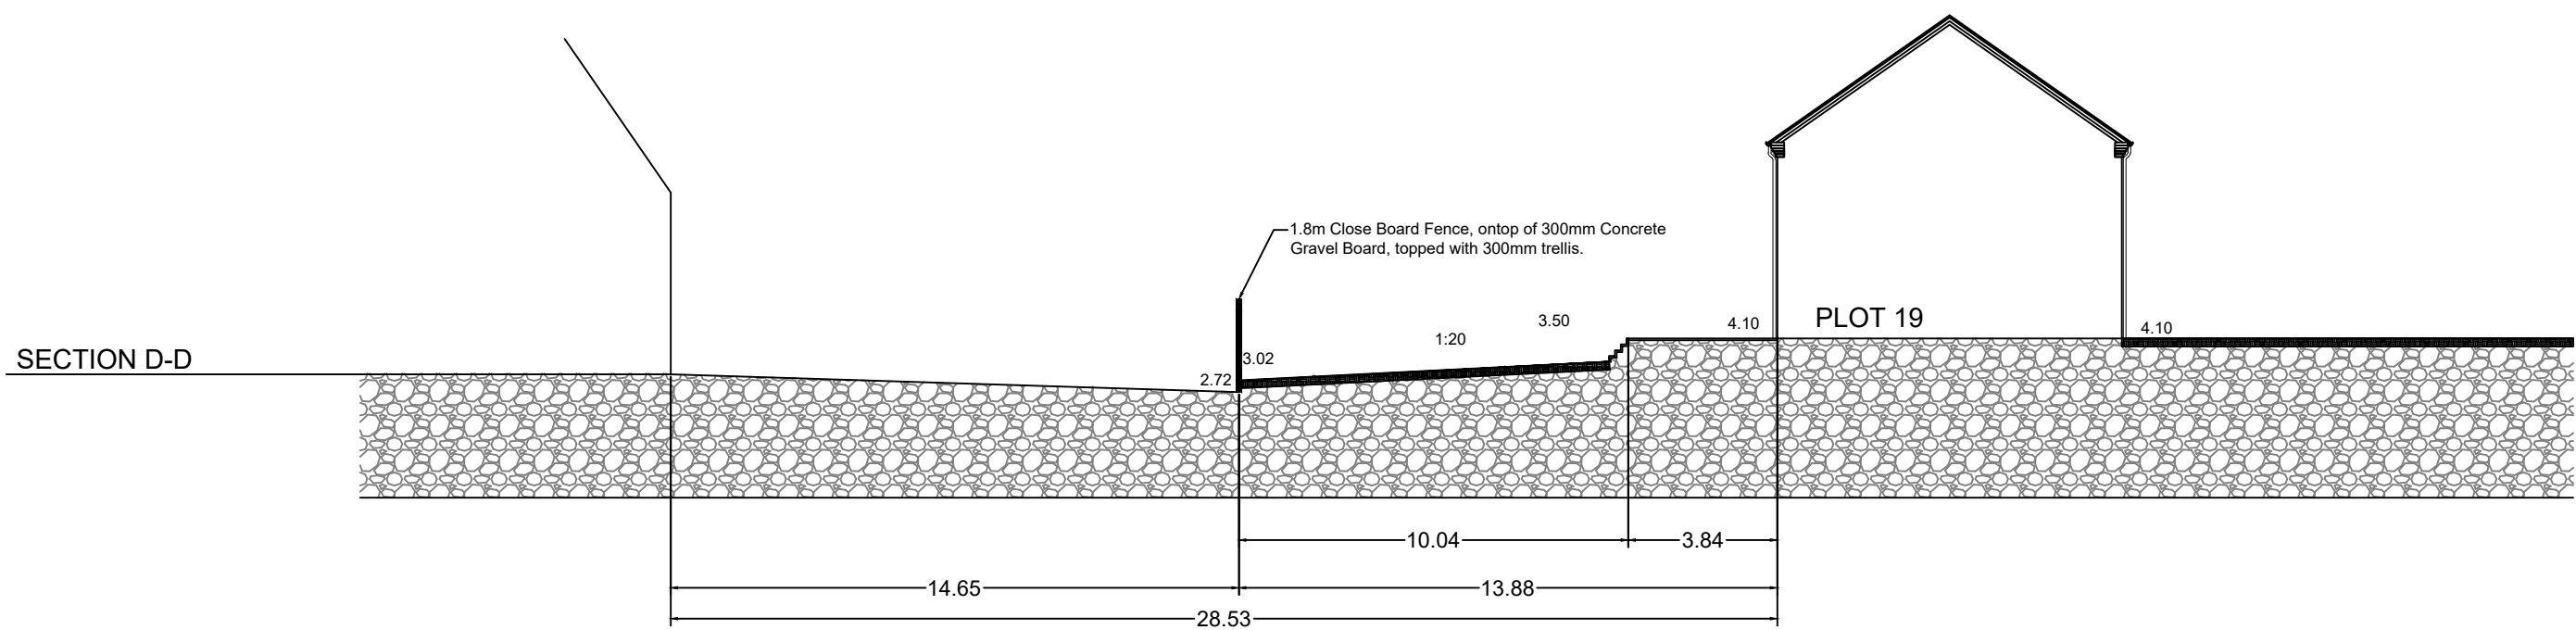
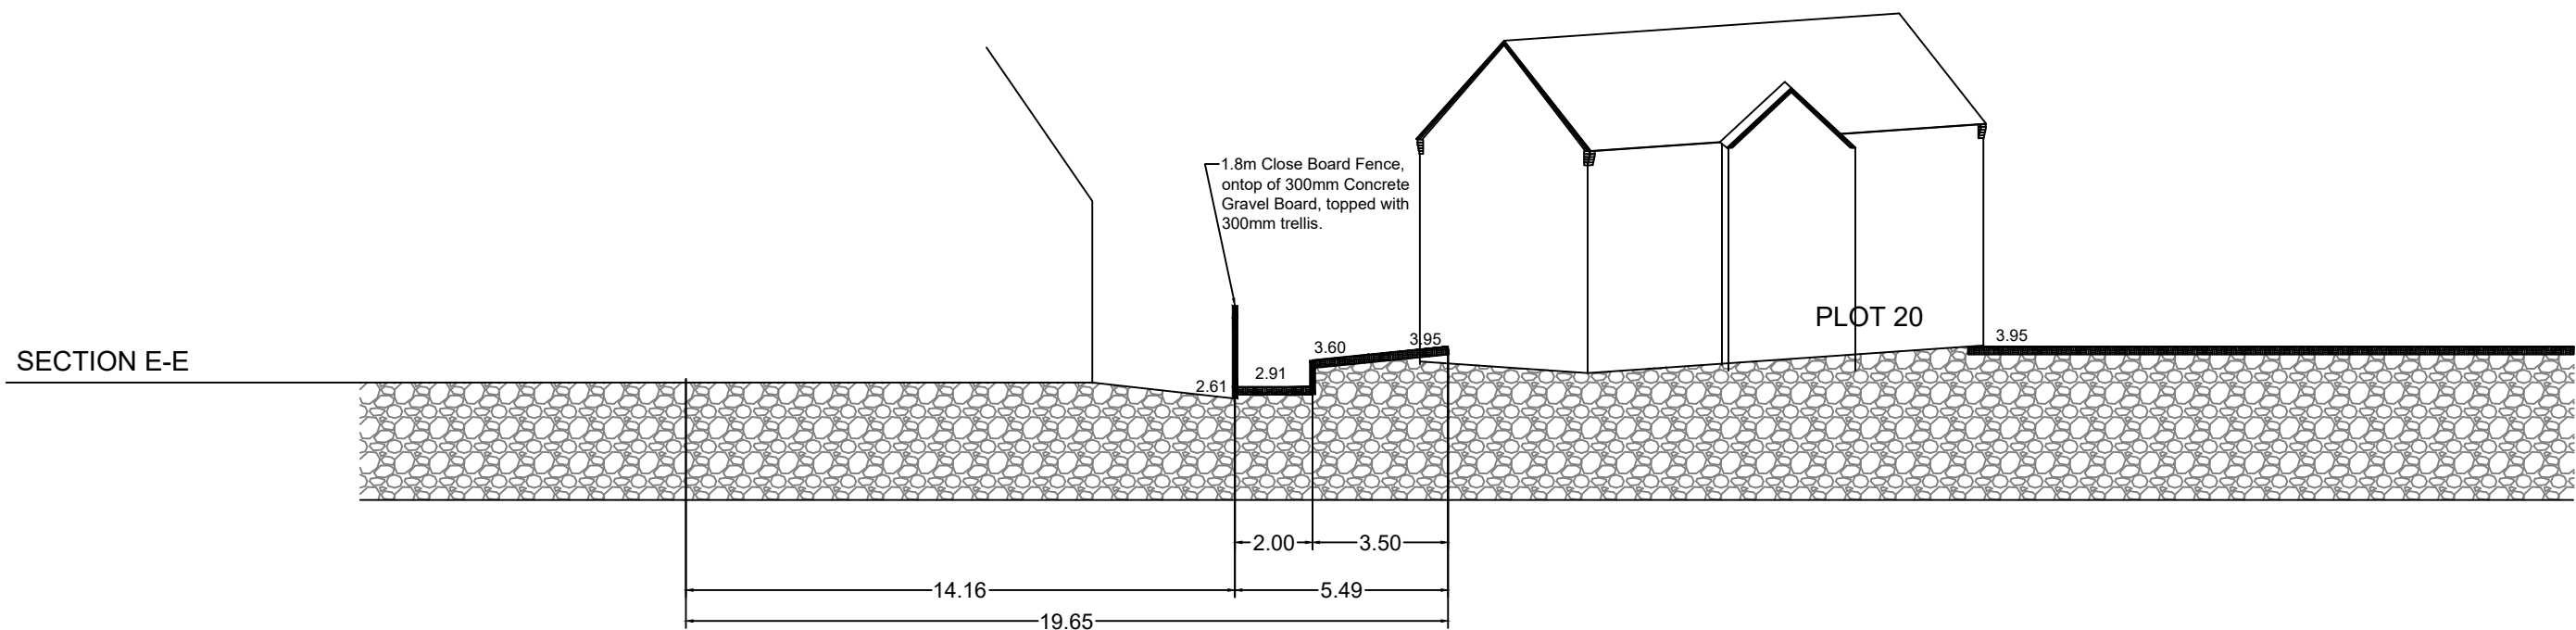
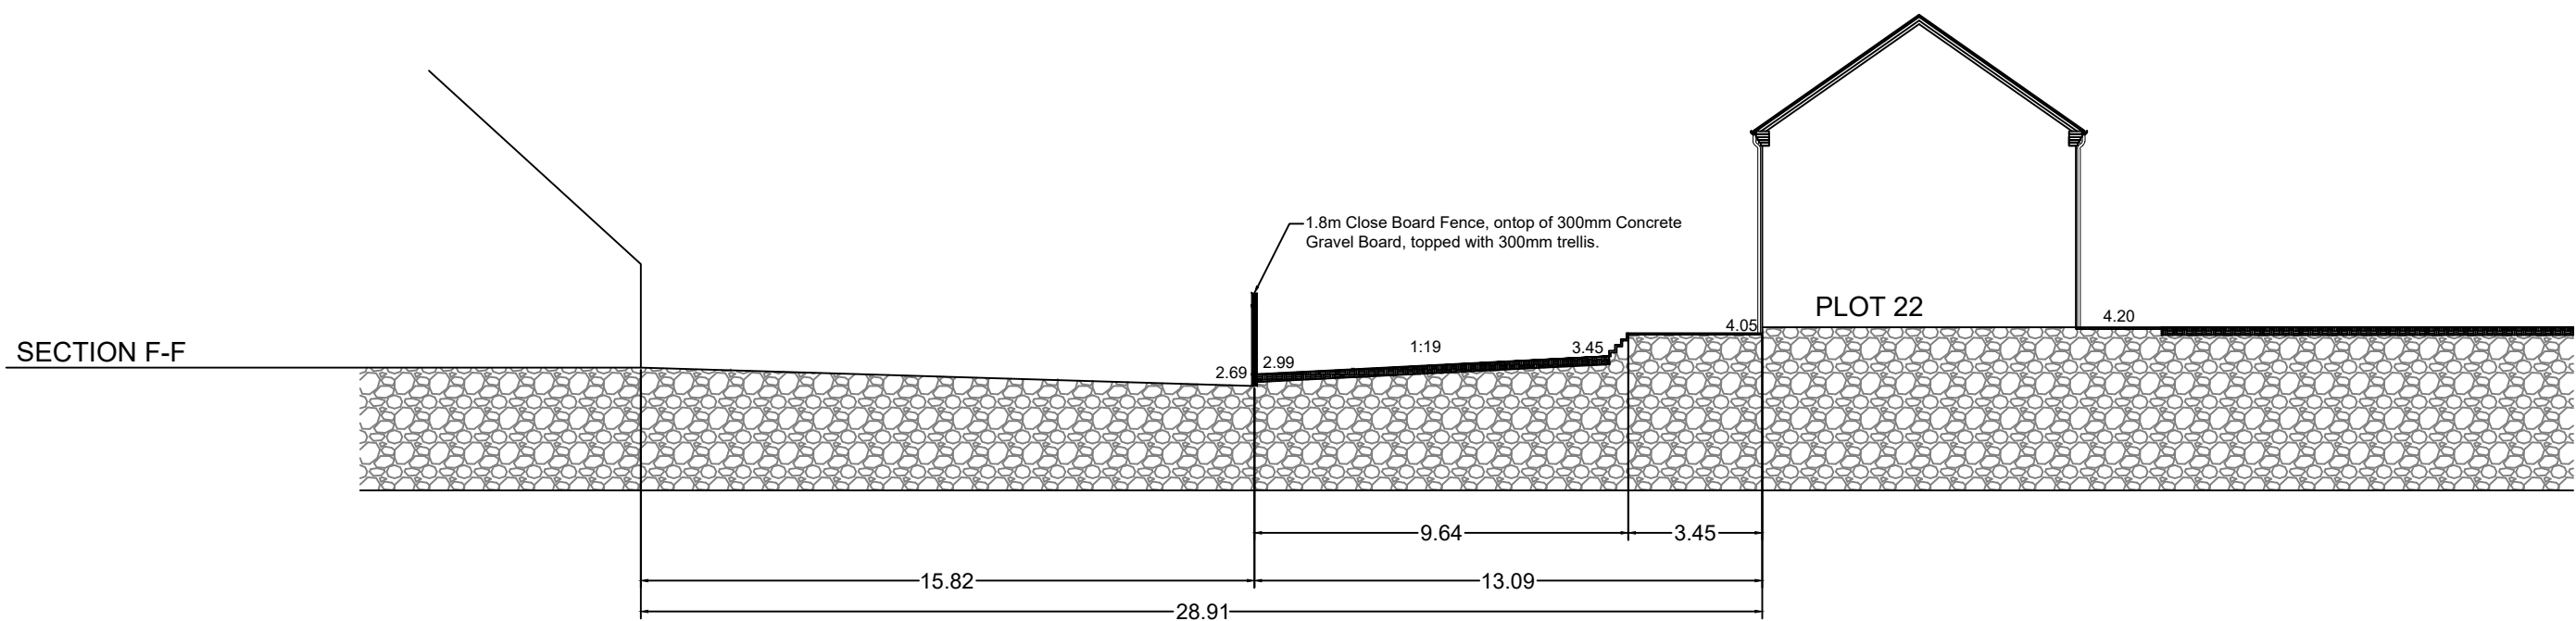


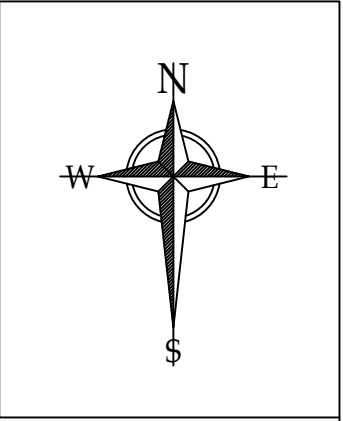

ORIGINAL SIZE 1000M - THIS PRINT MAY BE REDUCED

NOTE: ALL DIMENSIONS, MATERIALS AND WORKMANSHIP IN ACCORDANCE WITH NHBC STANDARDS AND BUILDING REGULATIONS. DO NOT SCALE FROM THIS DRAWING. ALL DIMENSIONS TO BE VERIFIED WITH THE TECHNICAL OFFICE.

REVISION	DATE	DESCRIPTION	DRAWN
			
ALLISON HOMES LARKFLEET HOUSE SOUTHFIELDS BUSINESS PARK BOURNE LINCOLNSHIRE PE10 0FF TEL: 01778 391550			

PROJECT

ROMAN ROAD
MOULTON CHAPEL

DRAWING TITLE

PLANNING SECTIONS

SCALE	DATE	DRAWN	APPROVED
NTS @ A1	02.08.22	DEM	-
DRAWING NO.	REVISION		
L181/PLANSECTION/01	-		