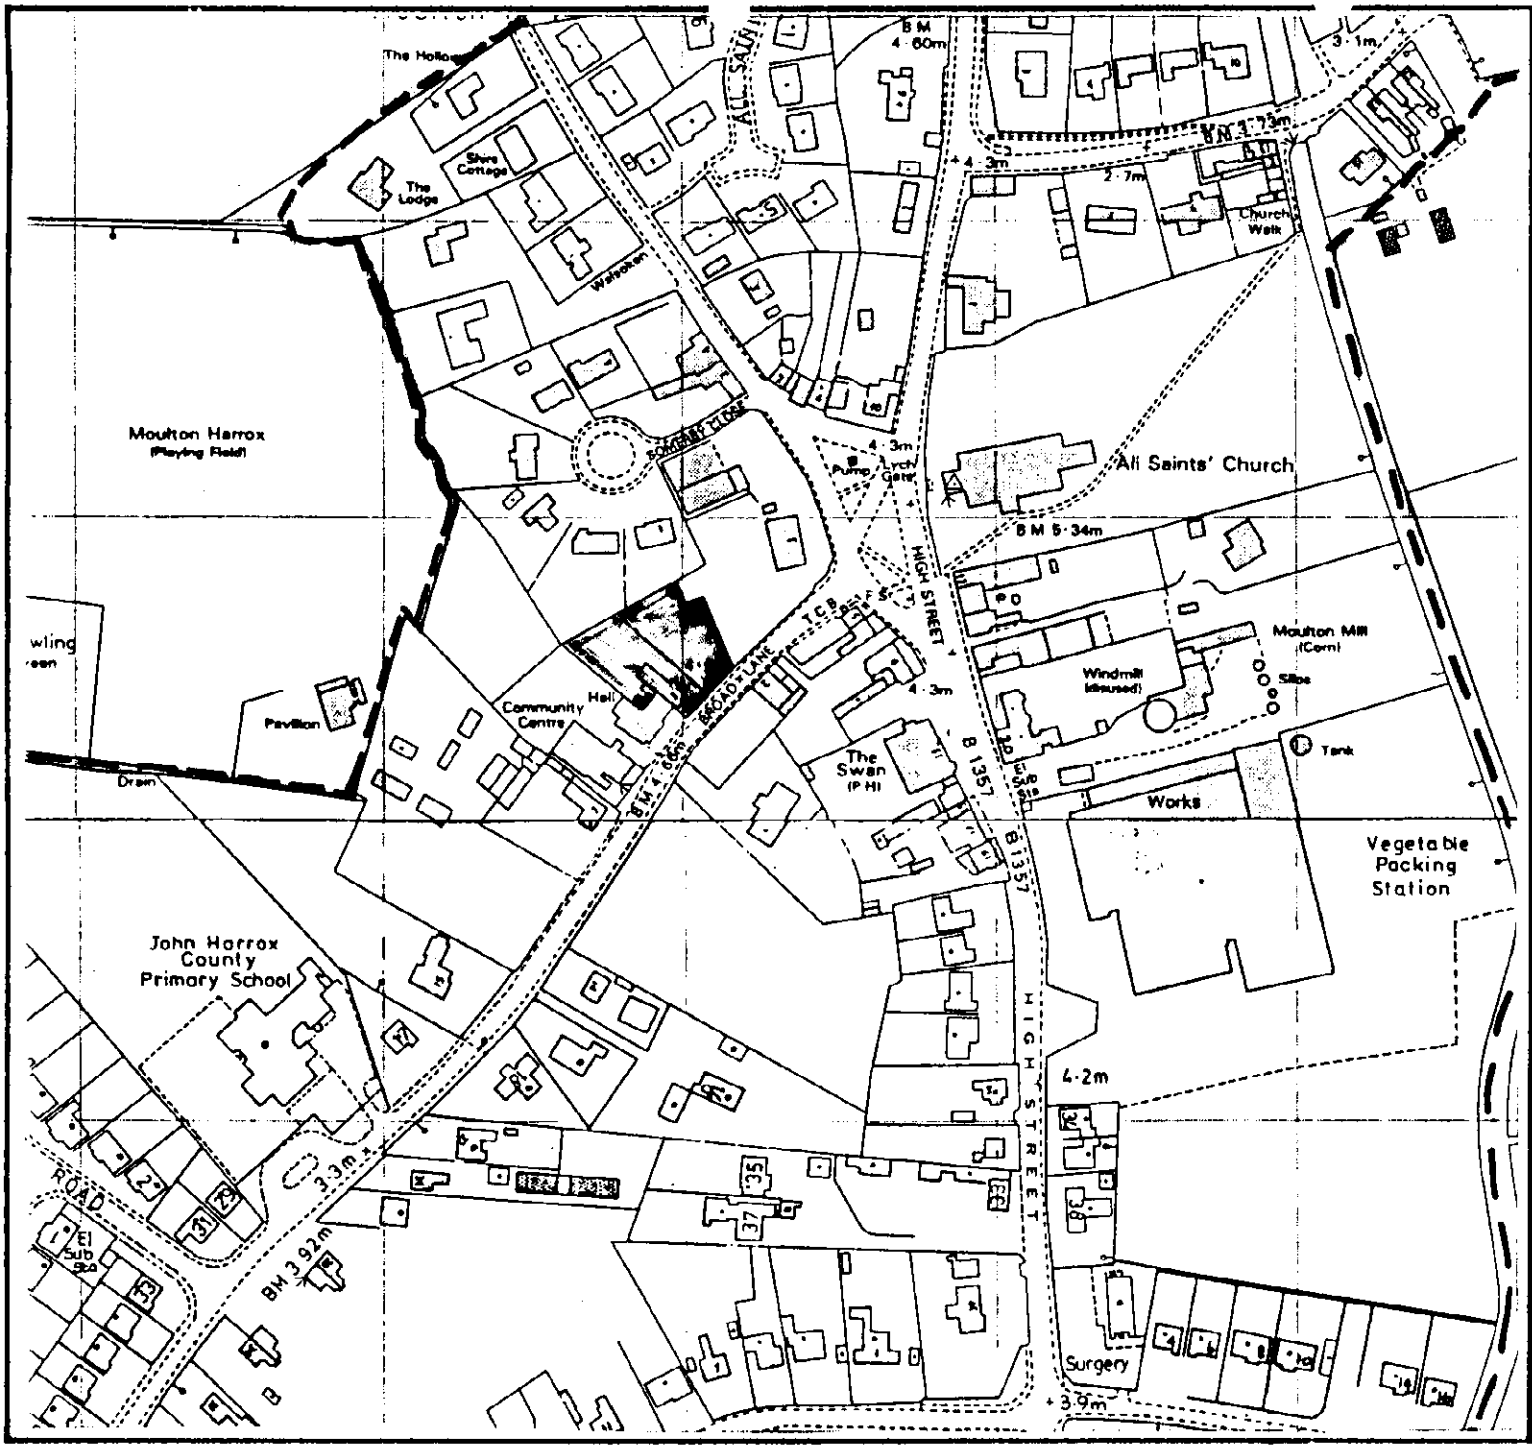

SOUTH HOLLAND
DISTRICT COUNCIL
PLANNING DEPARTMENT

APPEAL BY
MOULTON HARROX

EDUCATIONAL FOUNDATION

APPEAL SITE

OTHER LAND IN OWNERSHIP

BOUNDARY OF DEVELOPMENT

B.SMITH M.R.T.P.I.
DISTRICT PLANNING OFFICER

PRIORY ROAD, SPALDING.

SCALE 1:2500

DATE MARCH '95

PLAN 'A'

N

ADMEL P/1/504