
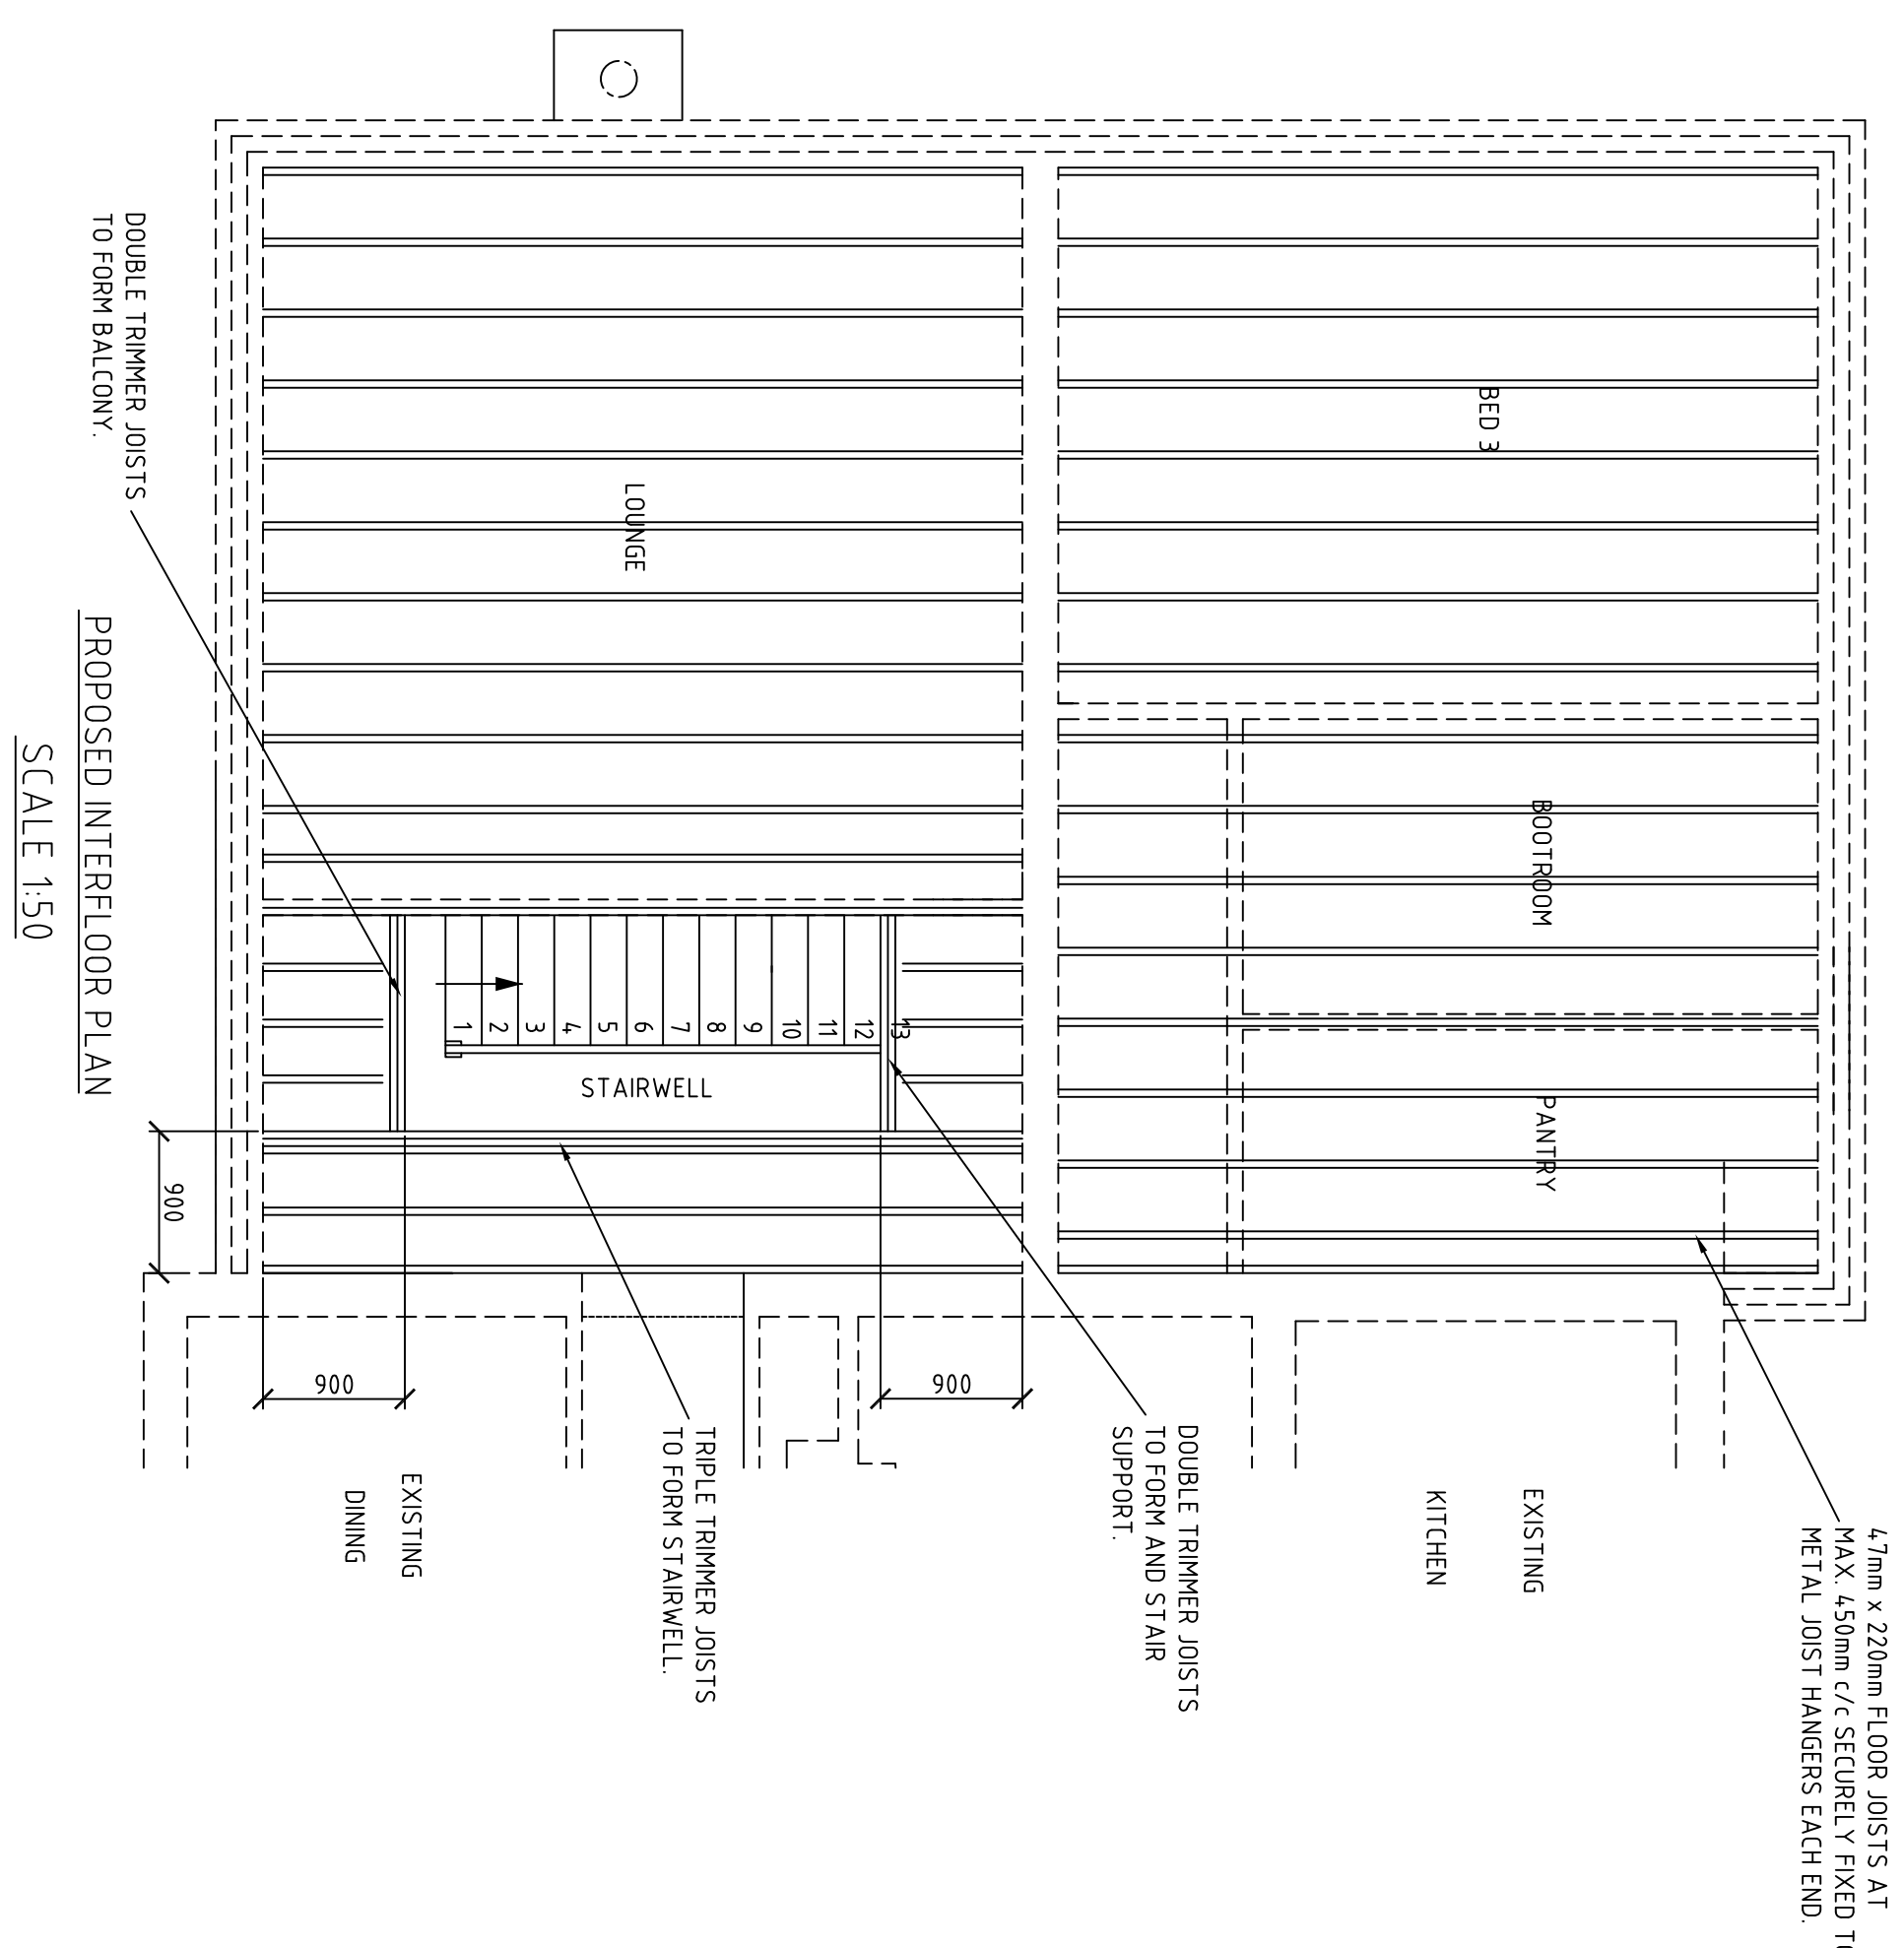
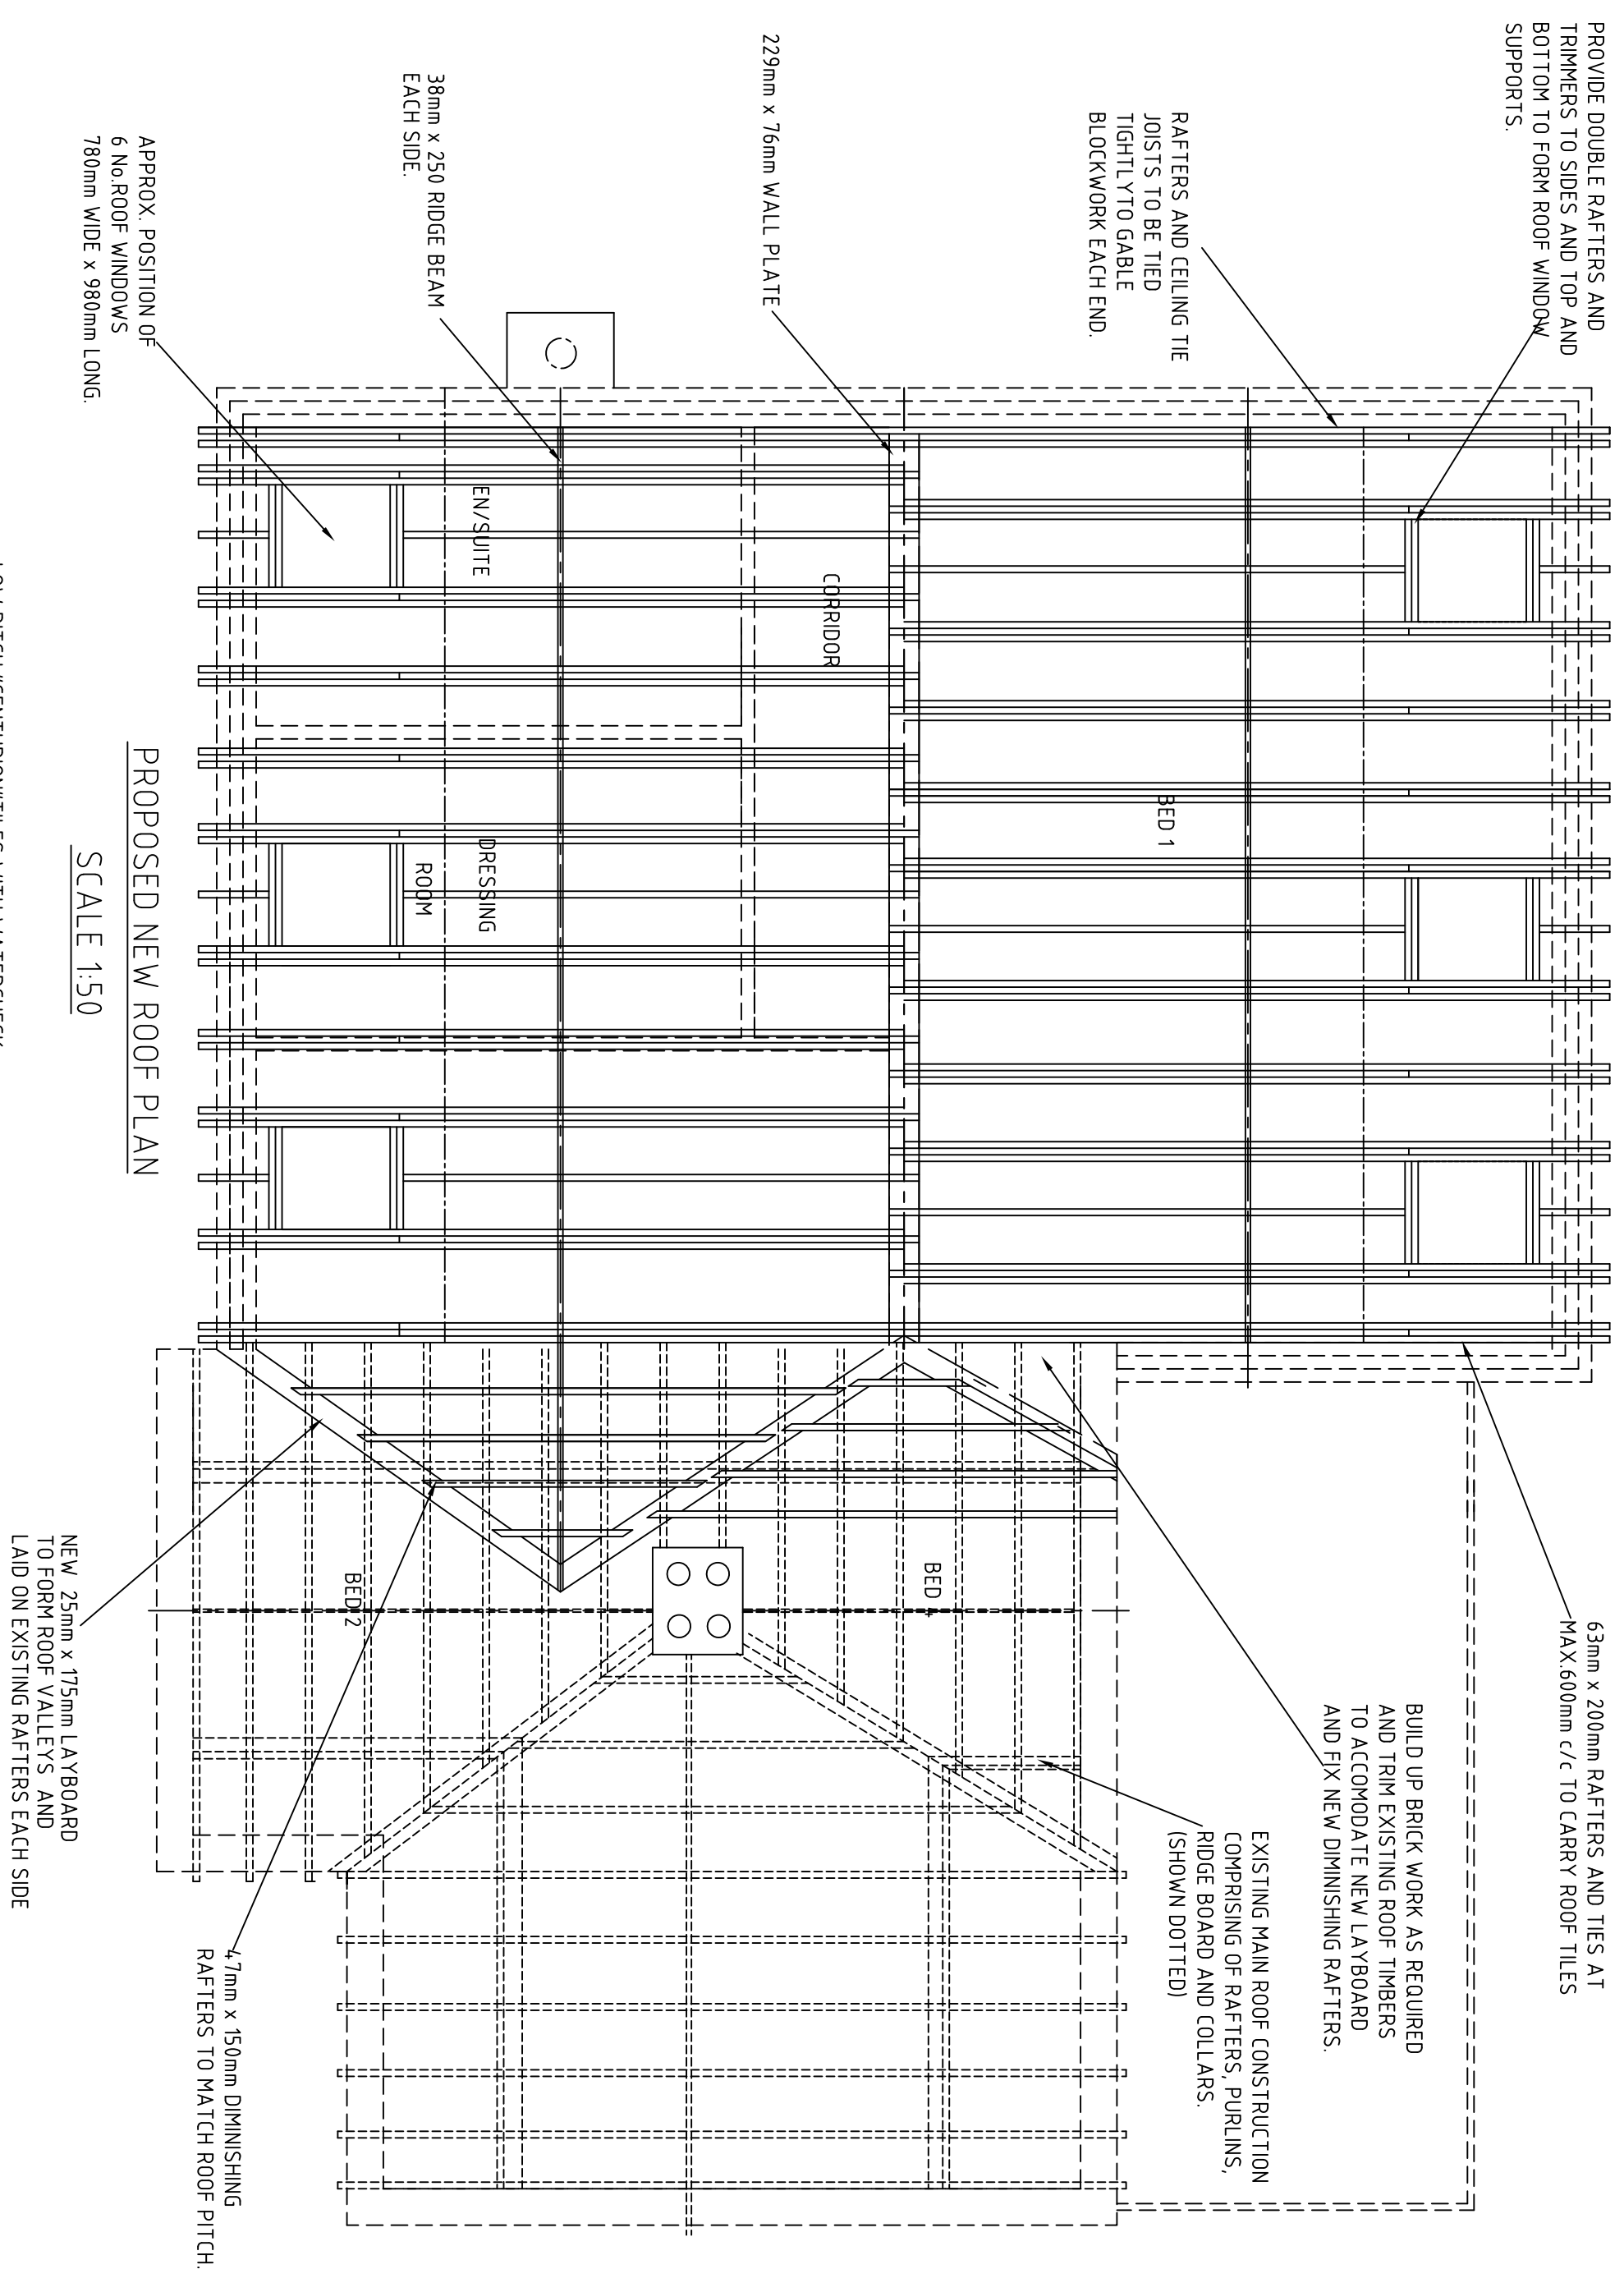


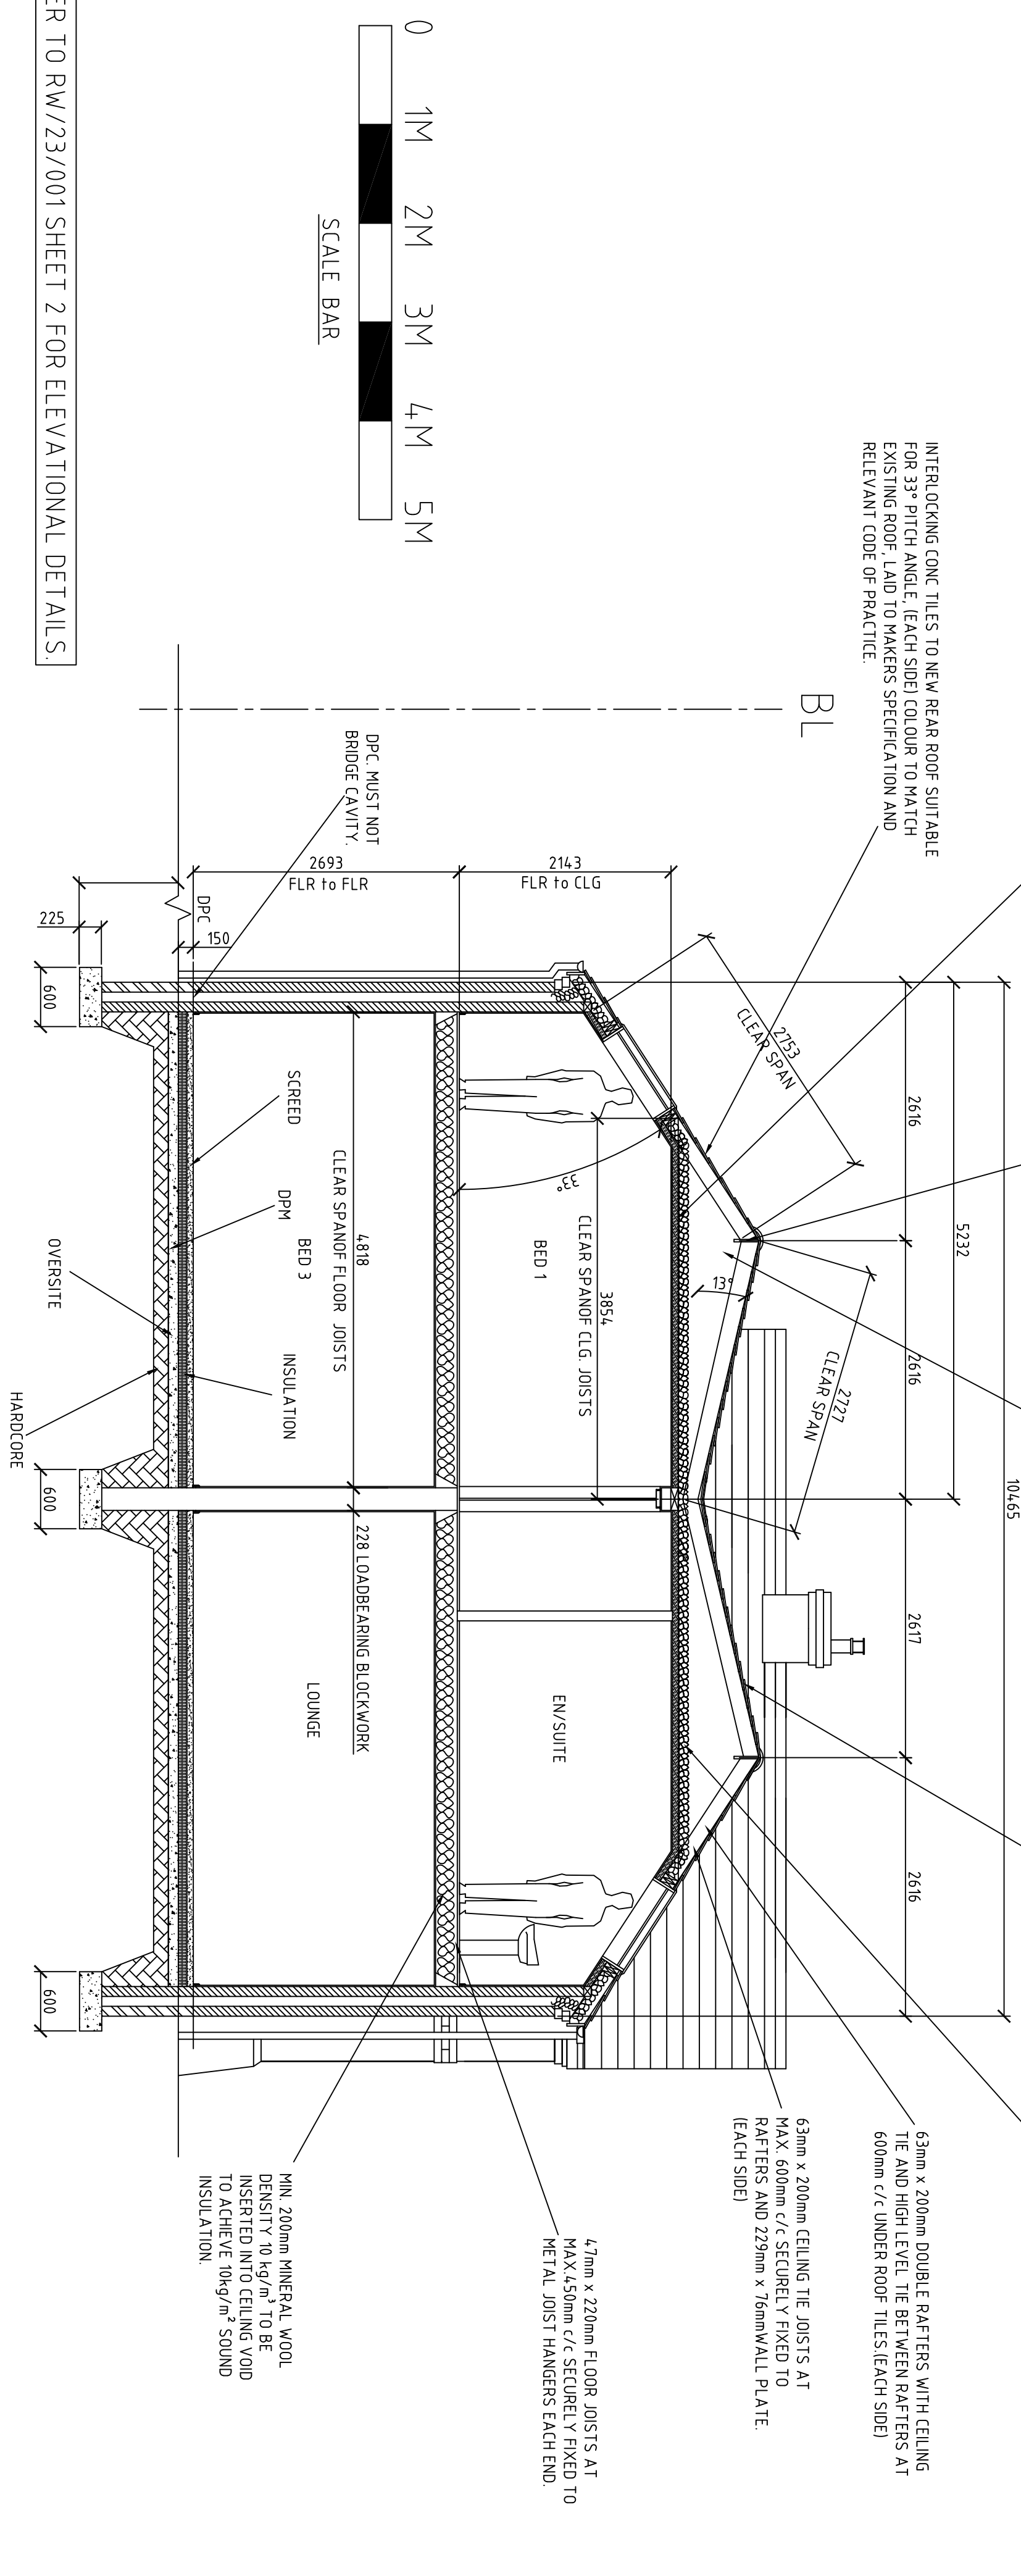

REFER TO RW/23/001 SHEET 2 FOR ELEVATIONAL DETAILS.

PROPOSED GENERAL SECTION

SCALE 1:50

SOUTH HOLLAND DISTRICT COUNCIL PLANNING REF:- H13-0612-2-23

PROPOSED GARAGE WITH ACCOMMODATION, GROUND AND UPPER FLOOR SIDE EXTENSION AND INTERNAL ALTERATIONS FOR MS. R. KEARLEY, SNAKE HALL COTTAGE, 105, EUAGATE ROAD, MOULTON EUAGATE, SPALDING. PE12 0TB.

SHEET 3 OF 4

GENERAL SPECIFICATION (CONTD) :-

REVISIONS:-	
B AMENDED IN LINE WITH SHDC LETTER DATED 06/07/2023	

SCALE:- 1:50. (AT A1 SIZE) DATE:- FEB'23	<table style="width: 100%; border-collapse: collapse;"> <tr> <td style="text-align: center; width: 30%;"> </td> <td style="width: 70%;"> R. WEST, 39, MARTIN COURT, WERRINGTON, PETERBOROUGH. PE4 6JS TEL. 07950 439 005 </td> </tr> </table>		R. WEST, 39, MARTIN COURT, WERRINGTON, PETERBOROUGH. PE4 6JS TEL. 07950 439 005
	R. WEST, 39, MARTIN COURT, WERRINGTON, PETERBOROUGH. PE4 6JS TEL. 07950 439 005		

ARCHITECTURAL SERVICES	SOUTH HOLLAND DISTRICT COUNCIL PLAN No.
------------------------	--

DWG.No.	RW	23	001	B
---------	----	----	-----	---