



NORTH - EAST (towards house)

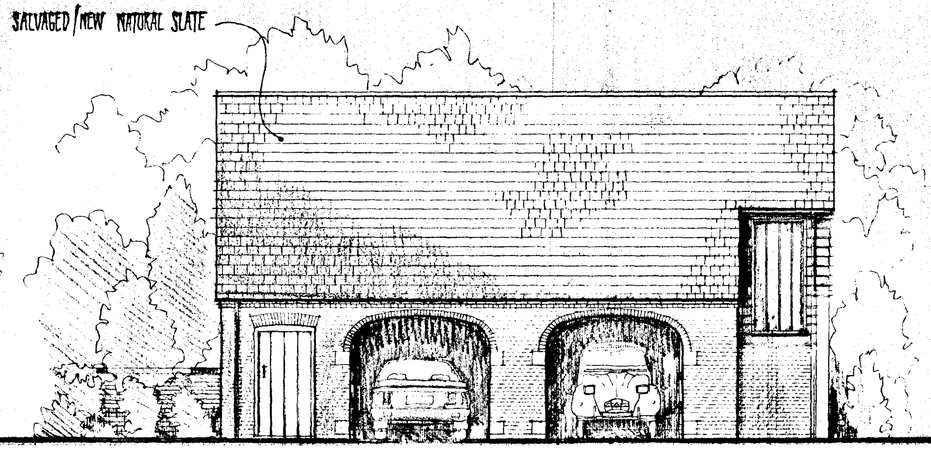


NORTH - WEST (facing new access)

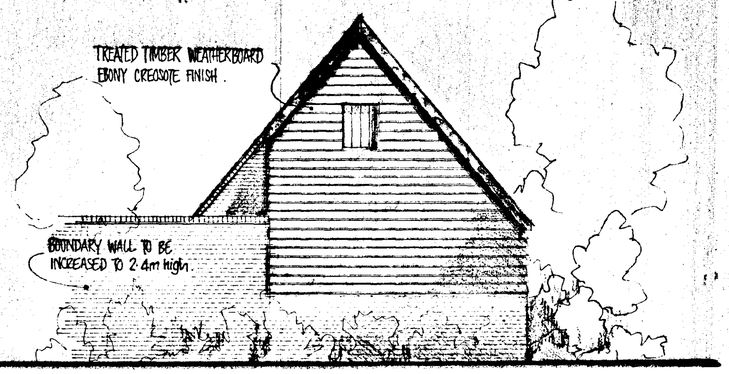


SOUTH - WEST

Elevations

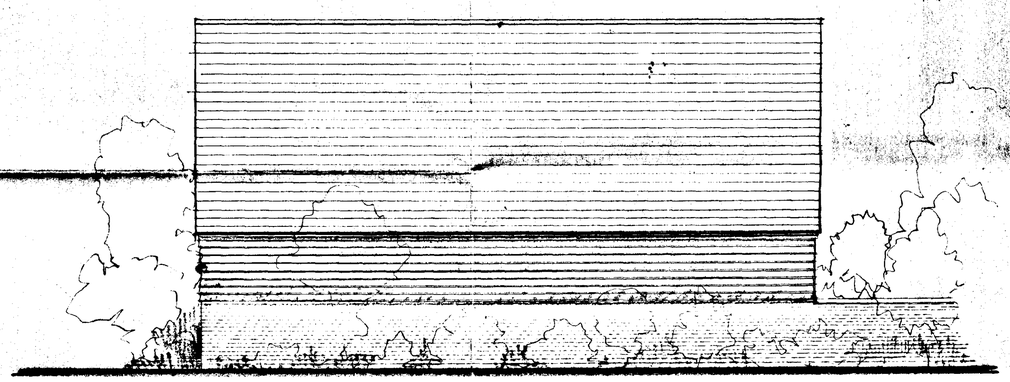

SOUTH - EAST (facing The Old Bowling Green house)

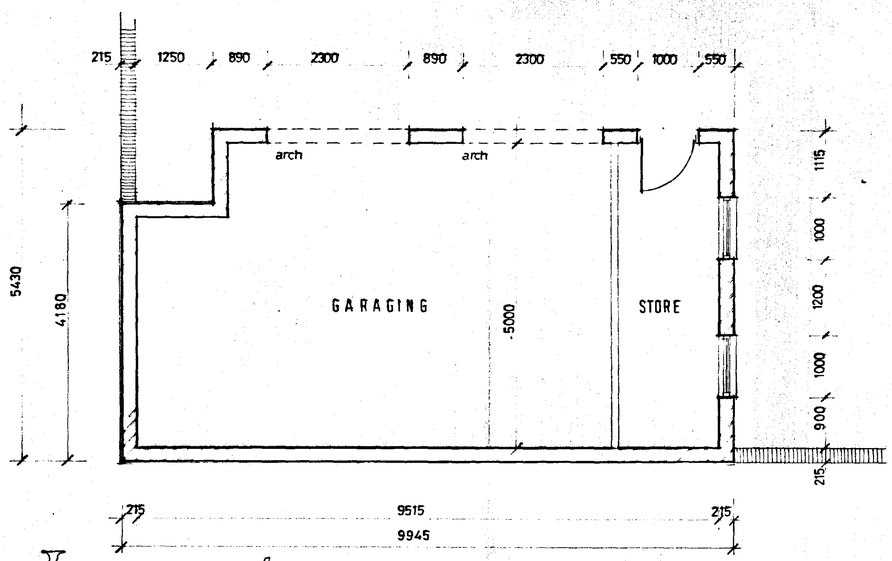

Layout

Moulton Design
Planning & Architecture
63 East Cob Gate, Moulton, Lincolnshire PE12 6QJ
Tel / Fax 01406 373307 Principal : Alan J. Finch

PROPOSED GARAGING & GARDEN STORE
HARRINGTON HOUSE
BROAD LANE MOULTON

for MR. & MRS. C.D. MOORE

PROPOSED FLOOR LAYOUT
PROPOSED ELEVATIONS


REVISED SCHEME

SOUTH HOLLAND DC
HOUSING & PLANNING
29 JUN 1999
Ref. H637/99

DETERMINED
PLAN

1:50
JUNE 1999

98 0502 / R/03

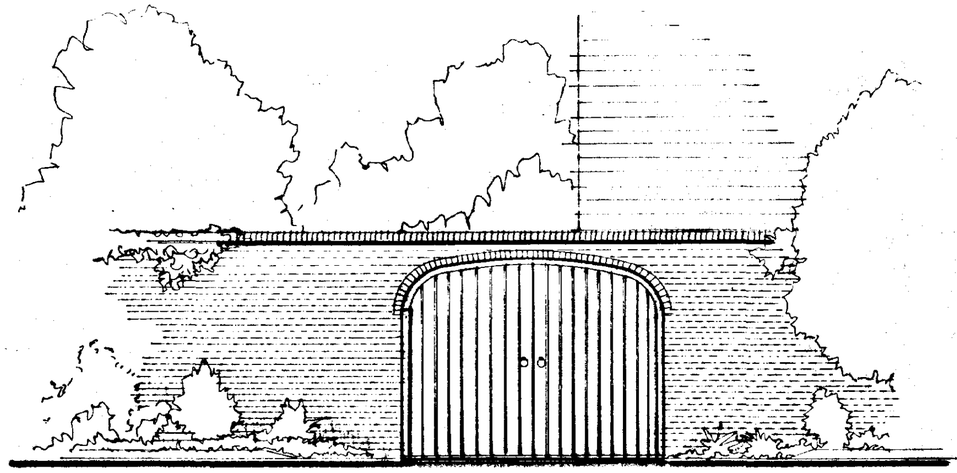


ELEVATION TO GARDEN WALL SHOWING PROPOSED GATED ACCESS

~~INCREASE EXIST WALL HEIGHT~~
TO 2.4m TO REAR BOUNDARY

PROPOSED VEHICULAR ACCESS
3.0m wide gated entrance
~~arched opening in rebuilt wall~~

Broad Lane

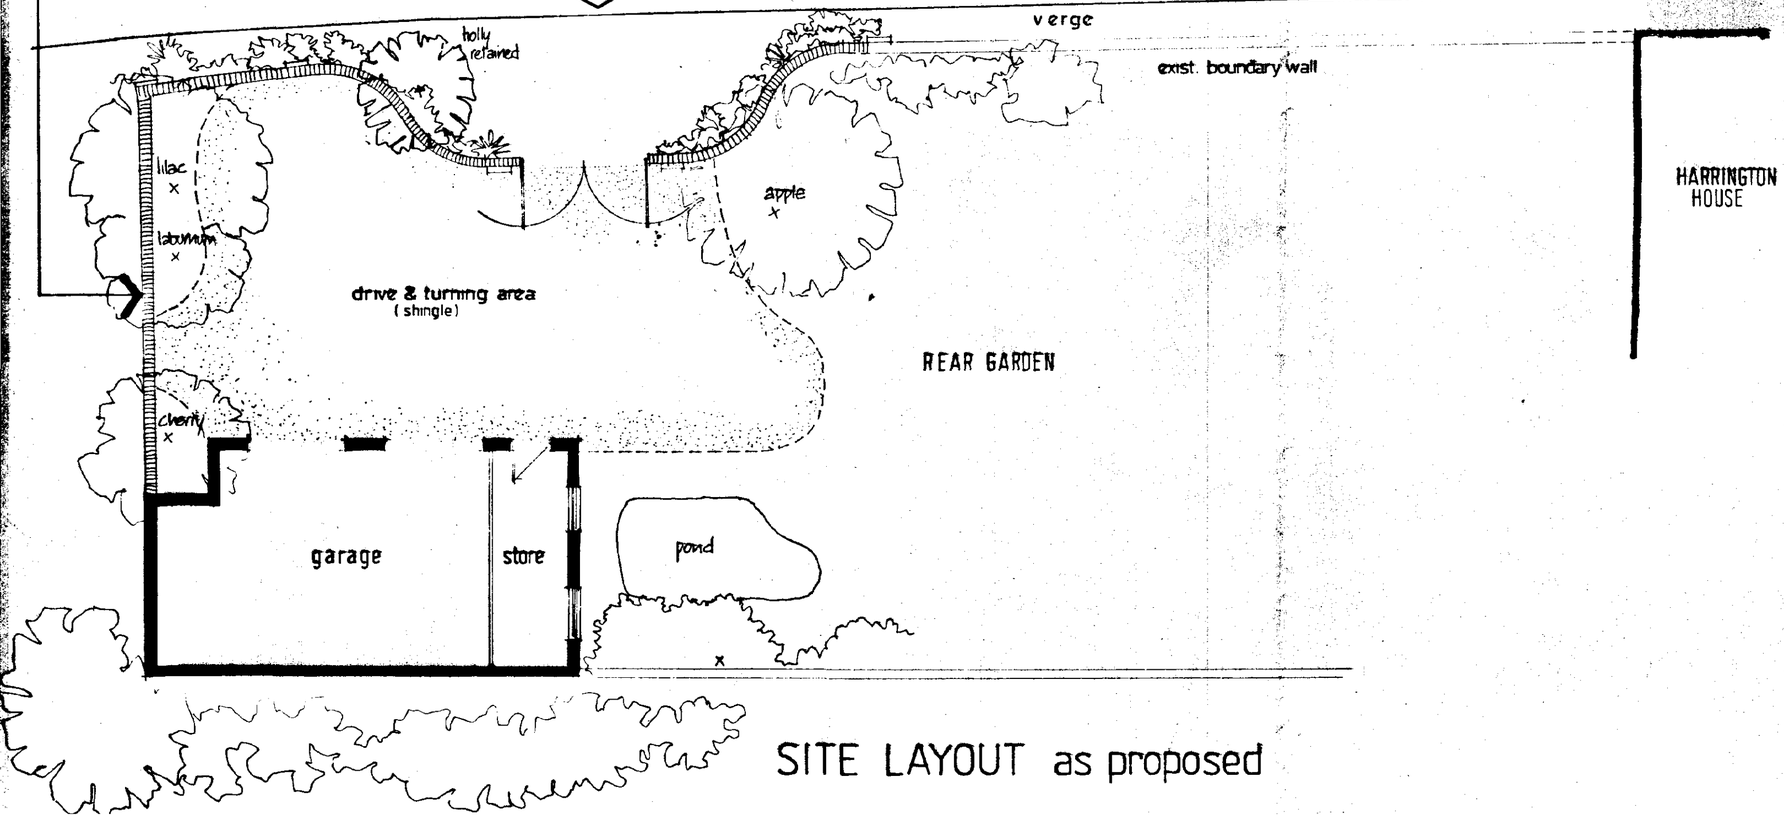

HARRINGTON HOUSE

SITE LAYOUT as proposed

SOUTH HOLLAND DC
HOUSING & PLANNING
29 JUN 1999
Ref: 0637/99

DETERMINED
PLAN


Moulton Design
Planning & Architecture
63 East Cob Gate, Moulton, Lincolnshire PE12 6QJ
Tel / Fax 01406 373307 · Principal : Alan J. Finch

PROPOSED GARAGING & GARDEN STORE
HARRINGTON HOUSE
BROAD LANE MOULTON
for Mr. & Mrs. C. D. MOORE

PROPOSED SITE LAYOUT
ENTRANCE GATE DETAILS

REVISED SCHEME

1:50 / 1:100	980502/R/02
JUN 1999	

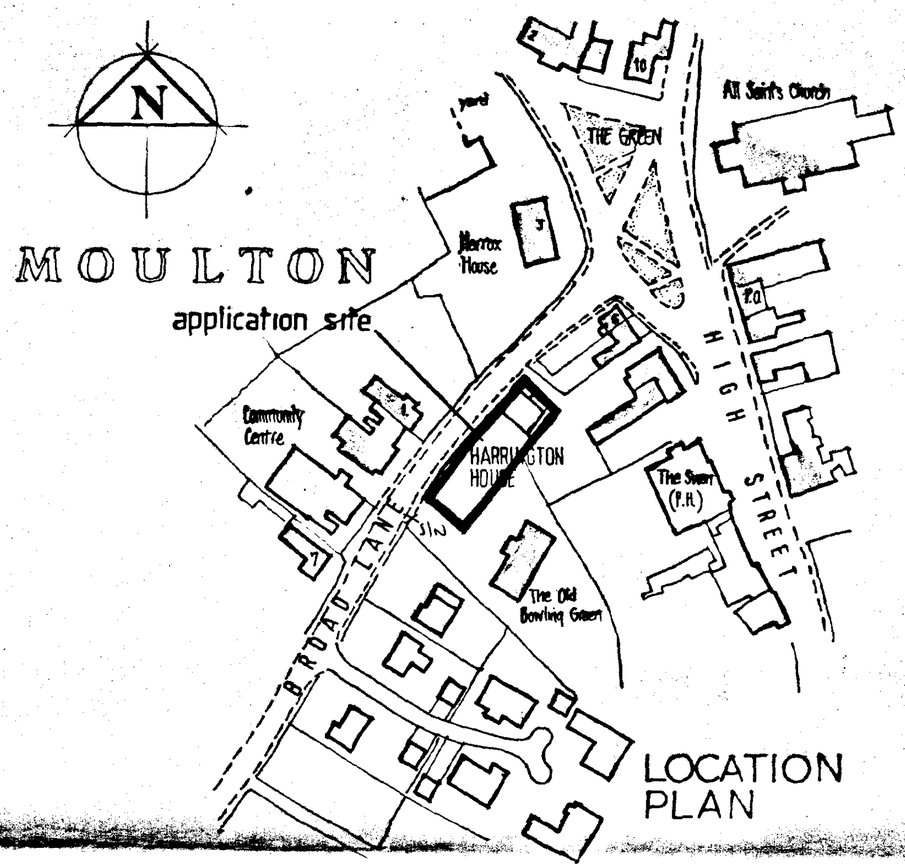

LOCATION PLAN

footpath

5.8m road width

B R O A D L A N E

EXISTING ACCESS

existing boundary wall (commons with clay ridge tile coping) (2.45m high +coping at proposed access point)

existing verge

gate

The Old Bowling Green (private house)

holly

lilac

laburnum

shed

apple

REAR GARDEN

HARRINGTON HOUSE

cherry

privig boundary hedge approx existing 1.950mm high in timber panel fencing on.

pond

shed

CONIFER to be removed.

low boundary wall with shrub border screening

SITE LAYOUT AS EXISTING

SOUTH HOLLAND DC
HOUSING & PLANNING
29 JUN 1999
Ref: 0637/99

Moulton Design
Planning & Architecture
63 East Cob Gate, Moulton, Lincolnshire PE12 6QJ
Tel / Fax 01406 373307 Principal : Alan J. Finch

PROPOSED GARAGING & GARDEN STORE
HARRINGTON HOUSE
BROAD LANE MOULTON
for Mr & Mrs C. D. MOORE

LOCATION PLAN
SITE LAYOUT AS EXISTING

DETERMINED PLAN

1:1250 1:100
NOV. 1998

980502/01