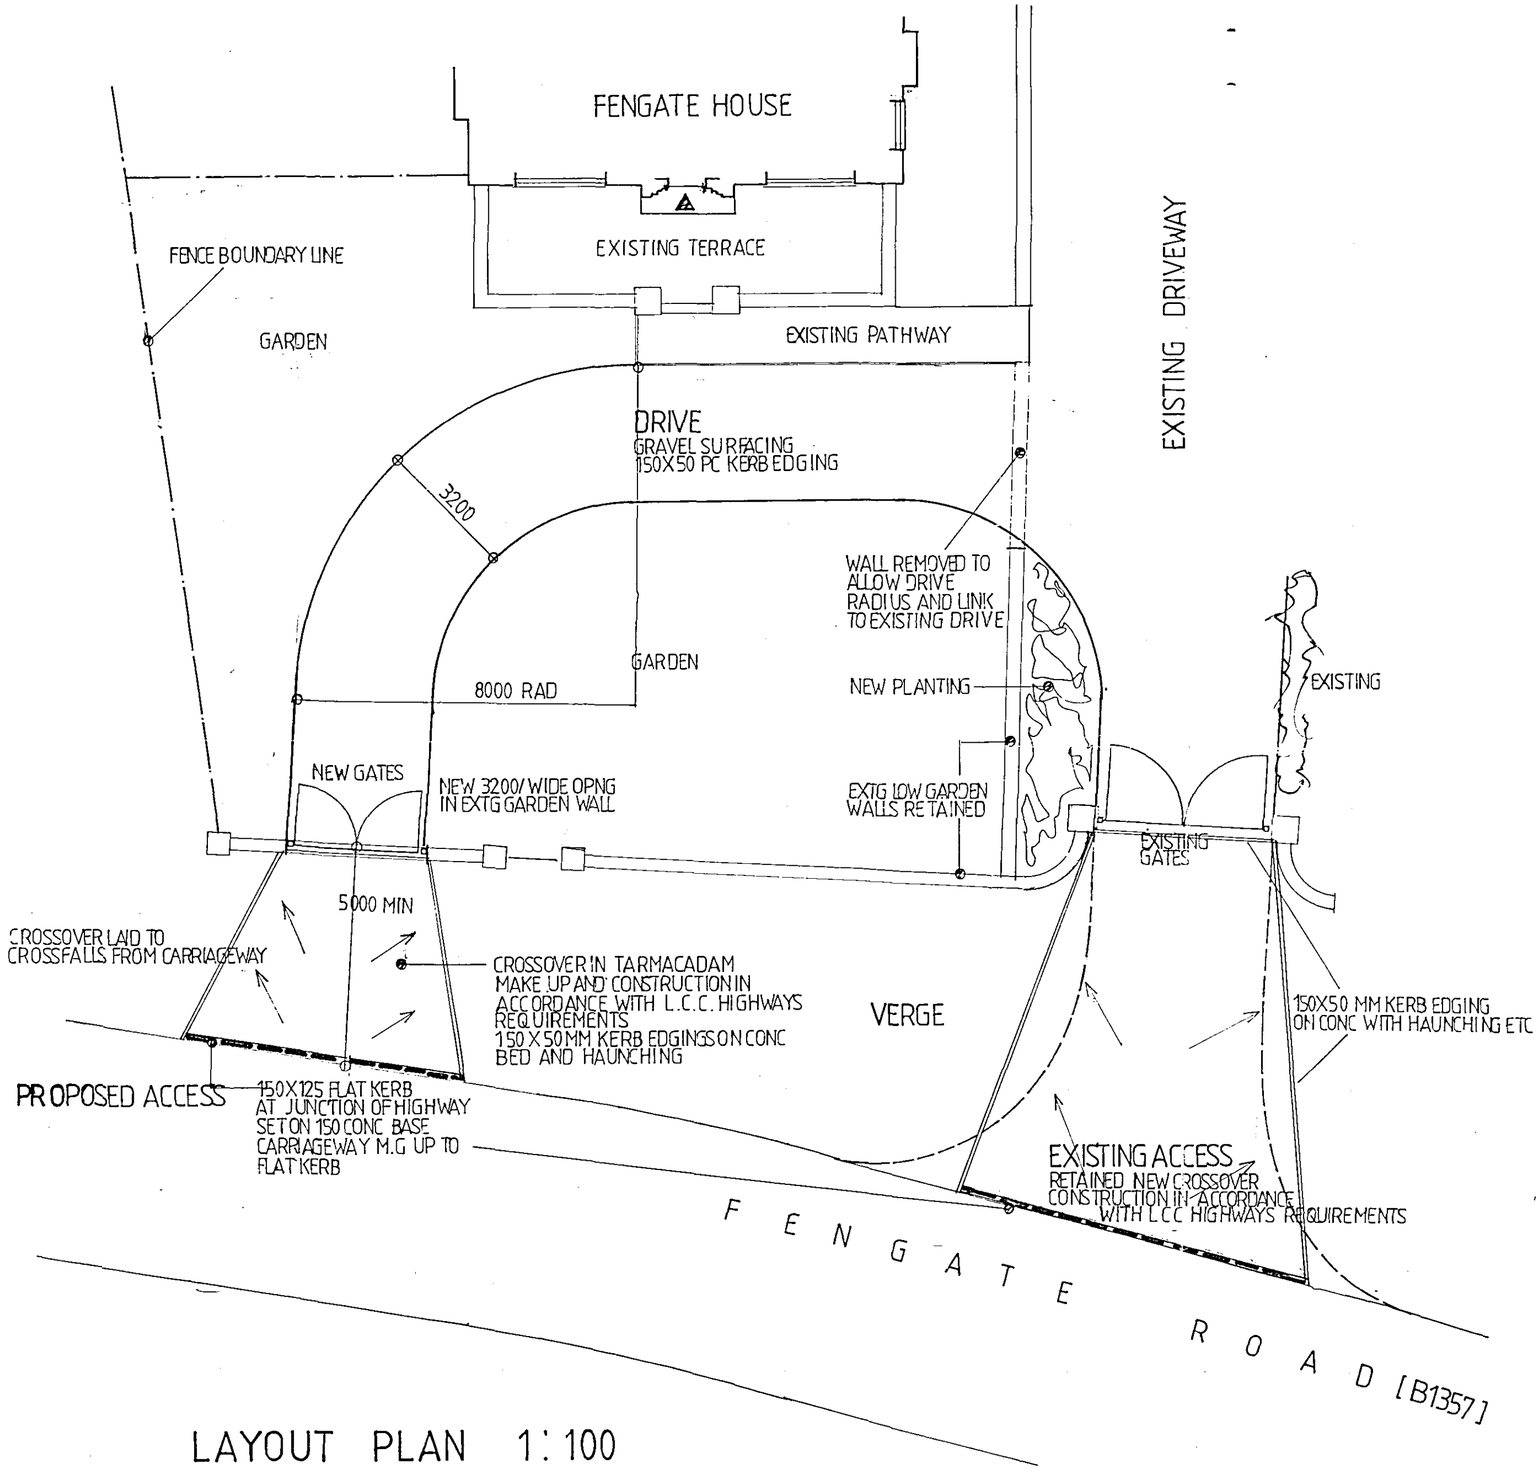


LAYOUT PLAN 1:100

DETERMINED PLAN

Planning & Development
SHDC
17 MAY 2004
Ref: 0639/04

MR C. STOPPS

PROPOSED VEHICULAR ACCESS
FENGATE HOUSE
MOULTON CHAPEL

1027.04.1

CB DESIGN GROUP
ARCHITECTURAL & PLANNING SERVICES
24 Commercial Road
Spalding
Lincolnshire
PE12 2HA
Tel: 01775 722241
Fax: 01775 769986