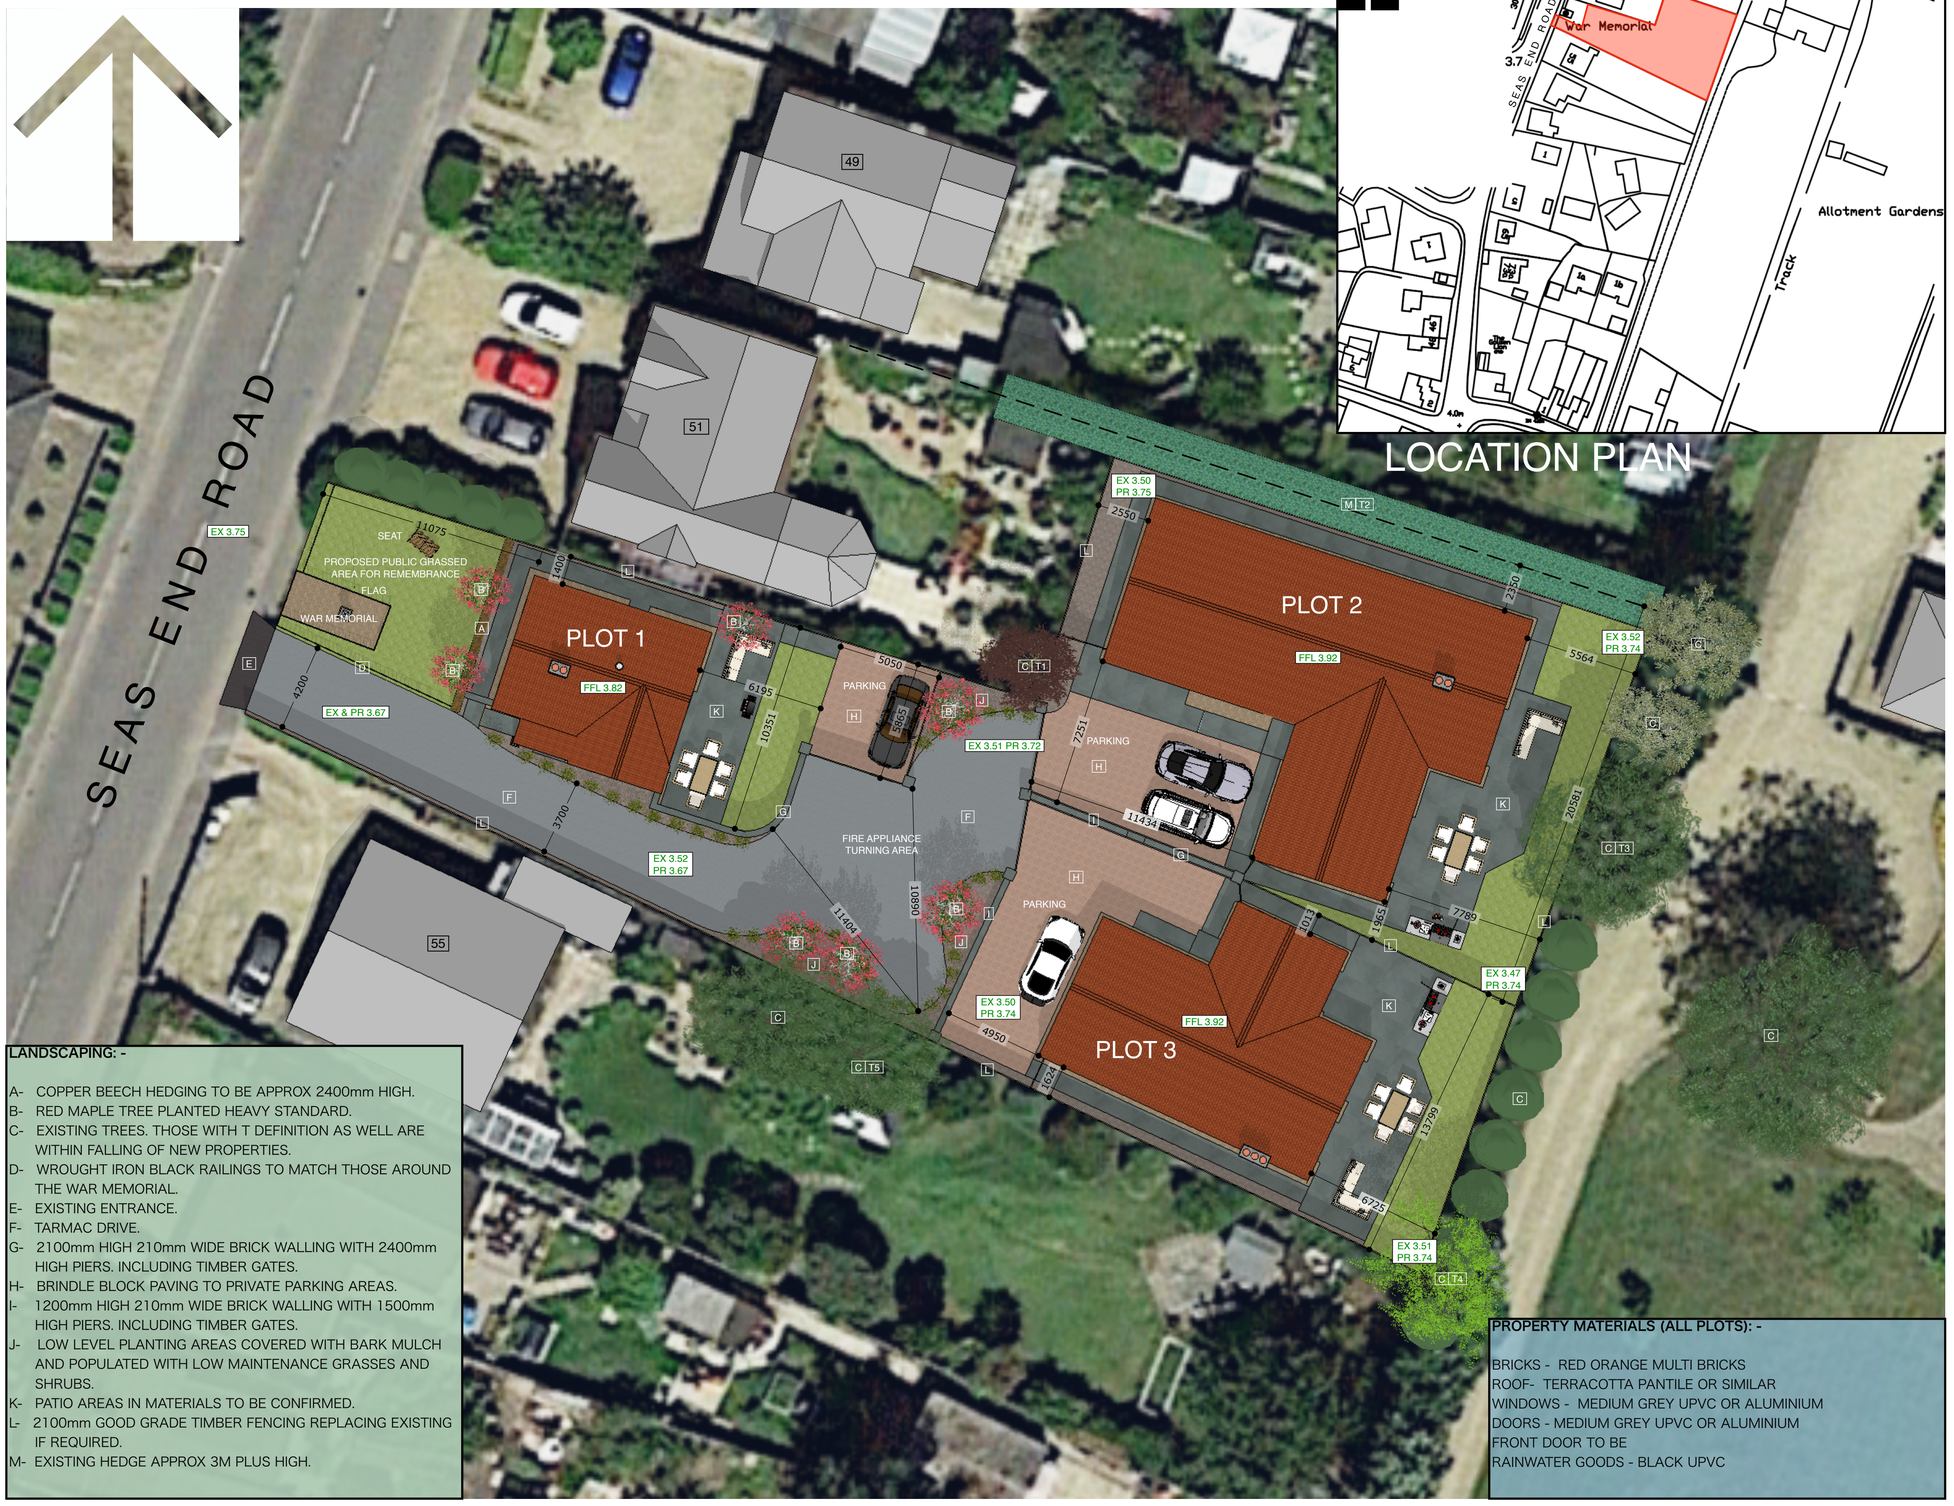


LOCATION PLAN

LANDSCAPING: -

A- COPPER BEECH HEDGING TO BE APPROX 2400mm HIGH.
B- RED MAPLE TREE PLANTED HEAVY STANDARD.
C- EXISTING TREES. THOSE WITH T DEFINITION AS WELL ARE WITHIN FALLING OF NEW PROPERTIES.
D- WROUGHT IRON BLACK RAILINGS TO MATCH THOSE AROUND THE WAR MEMORIAL.
E- EXISTING ENTRANCE.
F- TARMAC DRIVE.
G- 2100mm HIGH 210mm WIDE BRICK WALLING WITH 2400mm HIGH PIERS. INCLUDING TIMBER GATES.
H- BRINDLE BLOCK PAVING TO PRIVATE PARKING AREAS.
I- 1200mm HIGH 210mm WIDE BRICK WALLING WITH 1500mm HIGH PIERS. INCLUDING TIMBER GATES.
J- LOW LEVEL PLANTING AREAS COVERED WITH BARK MULCH AND POPULATED WITH LOW MAINTENANCE GRASSES AND SHRUBS.
K- PATIO AREAS IN MATERIALS TO BE CONFIRMED.
L- 2100mm GOOD GRADE TIMBER FENCING REPLACING EXISTING IF REQUIRED.
M- EXISTING HEDGE APPROX 3M PLUS HIGH.

PROPERTY MATERIALS (ALL PLOTS): -

BRICKS - RED ORANGE MULTI BRICKS
ROOF- TERRACOTTA PANTILE OR SIMILAR
WINDOWS - MEDIUM GREY UPVC OR ALUMINIUM
DOORS - MEDIUM GREY UPVC OR ALUMINIUM
FRONT DOOR TO BE
RAINWATER GOODS - BLACK UPVC

BLOCK PLAN

PROPOSED RESIDENTIAL DEVELOPMENT 3 PLOTS ADJACENT 51 SEAS END ROAD MOULTON SEAS END SPALDING LINCS for BLM BUILDERS

A	ROAD NAME ADDED TO LOCATION PLAN	JUL 23

DO NOT SCALE FROM THIS DRAWING
This drawing is the property of the author and may not be reproduced or used in any manner without his written consent. The drawing is prepared for the purpose of obtaining planning permission and building regulation approval and may not be used for any other purpose without the written authority of the author. The Contractor is to check all dimensions on site before commencing any work or preparing any shop drawings. Any discrepancies are to be reported to the author before any work is put in hand. Figured dimensions are to be taken in preference to scaled dimensions. All dimensions are in millimetres unless otherwise stated. Any errors or omissions are to be reported to the author. Copyright of all designs and drawings prepared by the author and supplied in connection with this work remains the property of the author. The Copyright Designs and Patents Act 1988 (Chapter 48 Part 1 Section 1 (1) (a)) shall apply to all designs and drawings prepared by the author. Any breach of the Act will be actively pursued by the author. All dimensions are in millimetres unless otherwise stated. Any errors or omissions are to be reported to the author. Copyright of all designs and drawings prepared by the author and supplied in connection with this work remains the property of the author. The Copyright Designs and Patents Act 1988 (Chapter 48 Part 1 Section 1 (1) (a)) shall apply to all designs and drawings prepared by the author. Any breach of the Act will be actively pursued by the author. PLANNING DRAWING ONLY. THE CONTRACTOR CHECKS EVERY DETAIL AND DIMENSION ON SITE AND APPROVED THAT IT IS DONE SO AT THE CLIENTS OWN RISK.

BLOCK PLANS

1/200 1/1250	13/7/23

J185-PL 1

Julian Warrick
Architectural Design Consultant
Email: julian@jwarrick-design-cons.com
Tel: 01775 820123
Mob: 07849 652067
JulianWarrick.co.uk
Google +
8 Beech Grove
Donington
Spalding
Lincs
PE11 4XQ