VISIBILITY SITE LINES
(as agreed with L.C.C. Highways Department)

| | |
|---|---|
| NORTH | 4.5m x 120m |
| SOUTH | 4.5m x 90m |
| ACCESS RADII | 10.5m |

MINIMUM 1.8M WIDE FOOTPATH TO BE CONSTRUCTED ALONG FENGATE FRONTAGE. POLES & SIGNS TO BE REPOSITIONED AS REQUIRED.

STREET LIGHTING ALONG FENGATE TO BE AGREED.

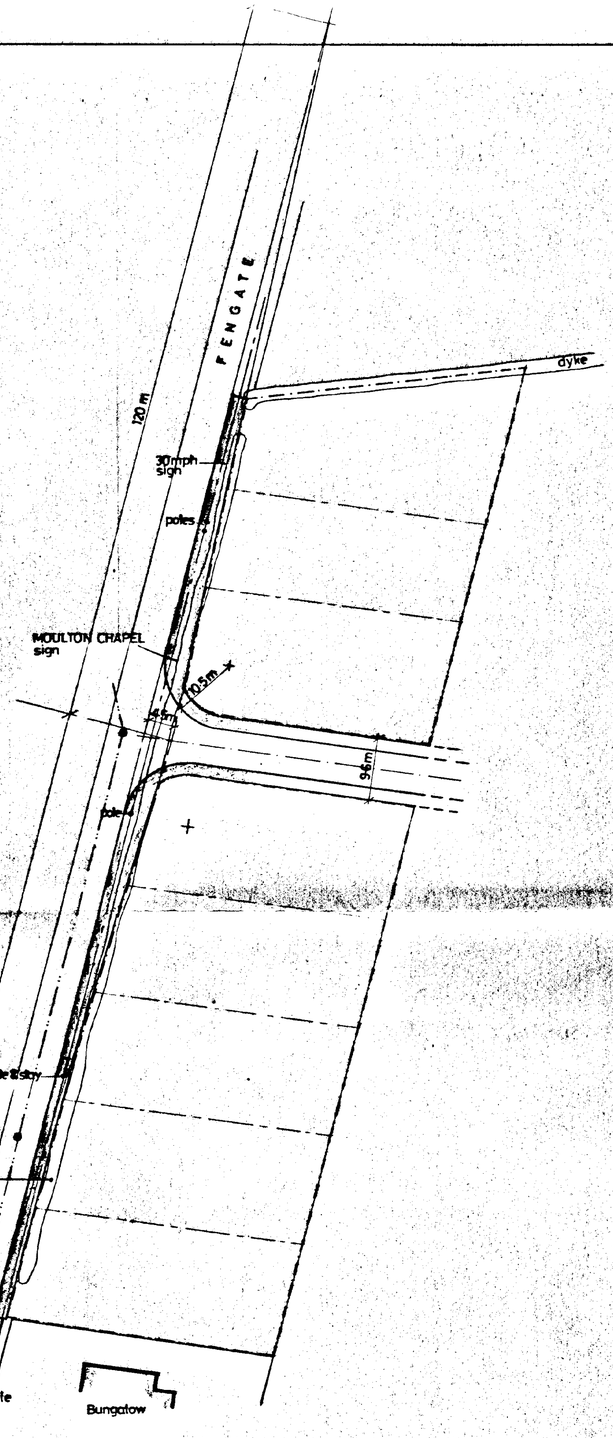


## SITE PLAN
1 : 500

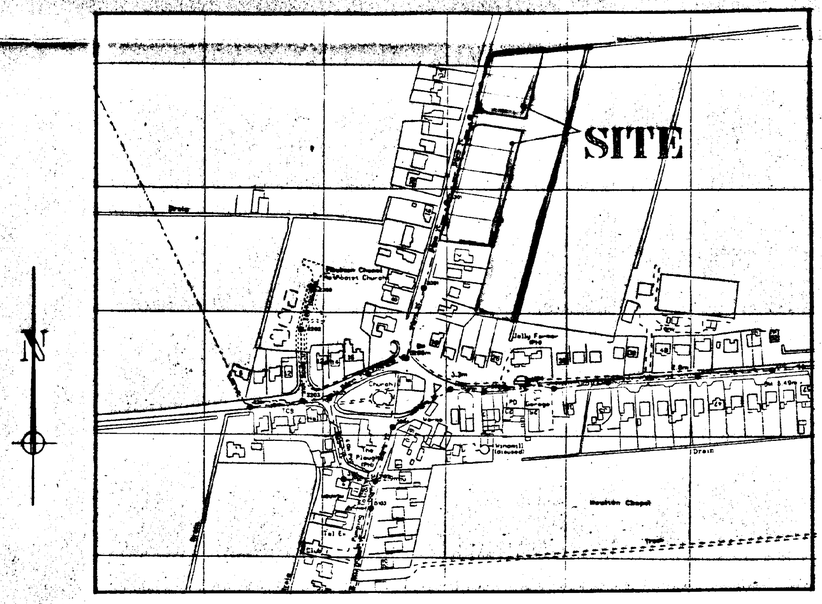


## LOCATION PLAN
1 : 2500

DETERMINED PLAN 2

SOUTH HOLLAND DC
HOUSING & PLANNING
23 JUN 1998
Ref: 0142/98


**G. R. MERCHANT**
I.ENG AMICE, FIWO,
ARCHITECTURAL, STRUCTURAL
& LAND DRAINAGE CONSULTANT
TEL: HOLBEACH (01406) 490800


PROJECT:
*RESIDENTIAL DEVELOPMENT*
*FENGATE*
*MOULTON CHAPEL*

CLIENT:
*MESSRS WILES BROS*

| SCALES: | DATE: |
|---|---|
| *AS INDICATED* | *MAY 1998* |
| G.R.MERCHANT. | DRAWING No.: *WB.01* |

REVISIONS:


**DO NOT SCALE FROM THIS DRAWING**
This drawing is copyright and may not be altered, traced, photographed or used for any purpose other than that for which it is issued
The General Contractor is to check all dimensions on site and report discrepancies to the Architect
All details shown on this drawing including foundations are based upon typical site conditions related to the area. No responsibility can be accepted for abnormal conditions which may be discovered during construction unless reported to the Architect so that design amendments may be considered. Site soil surveys are recommended in respect of foundations to establish specific site conditions before foundation work is undertaken