
Westview, Loosegate Road, Moulton Loosegate, Spalding, Lincs

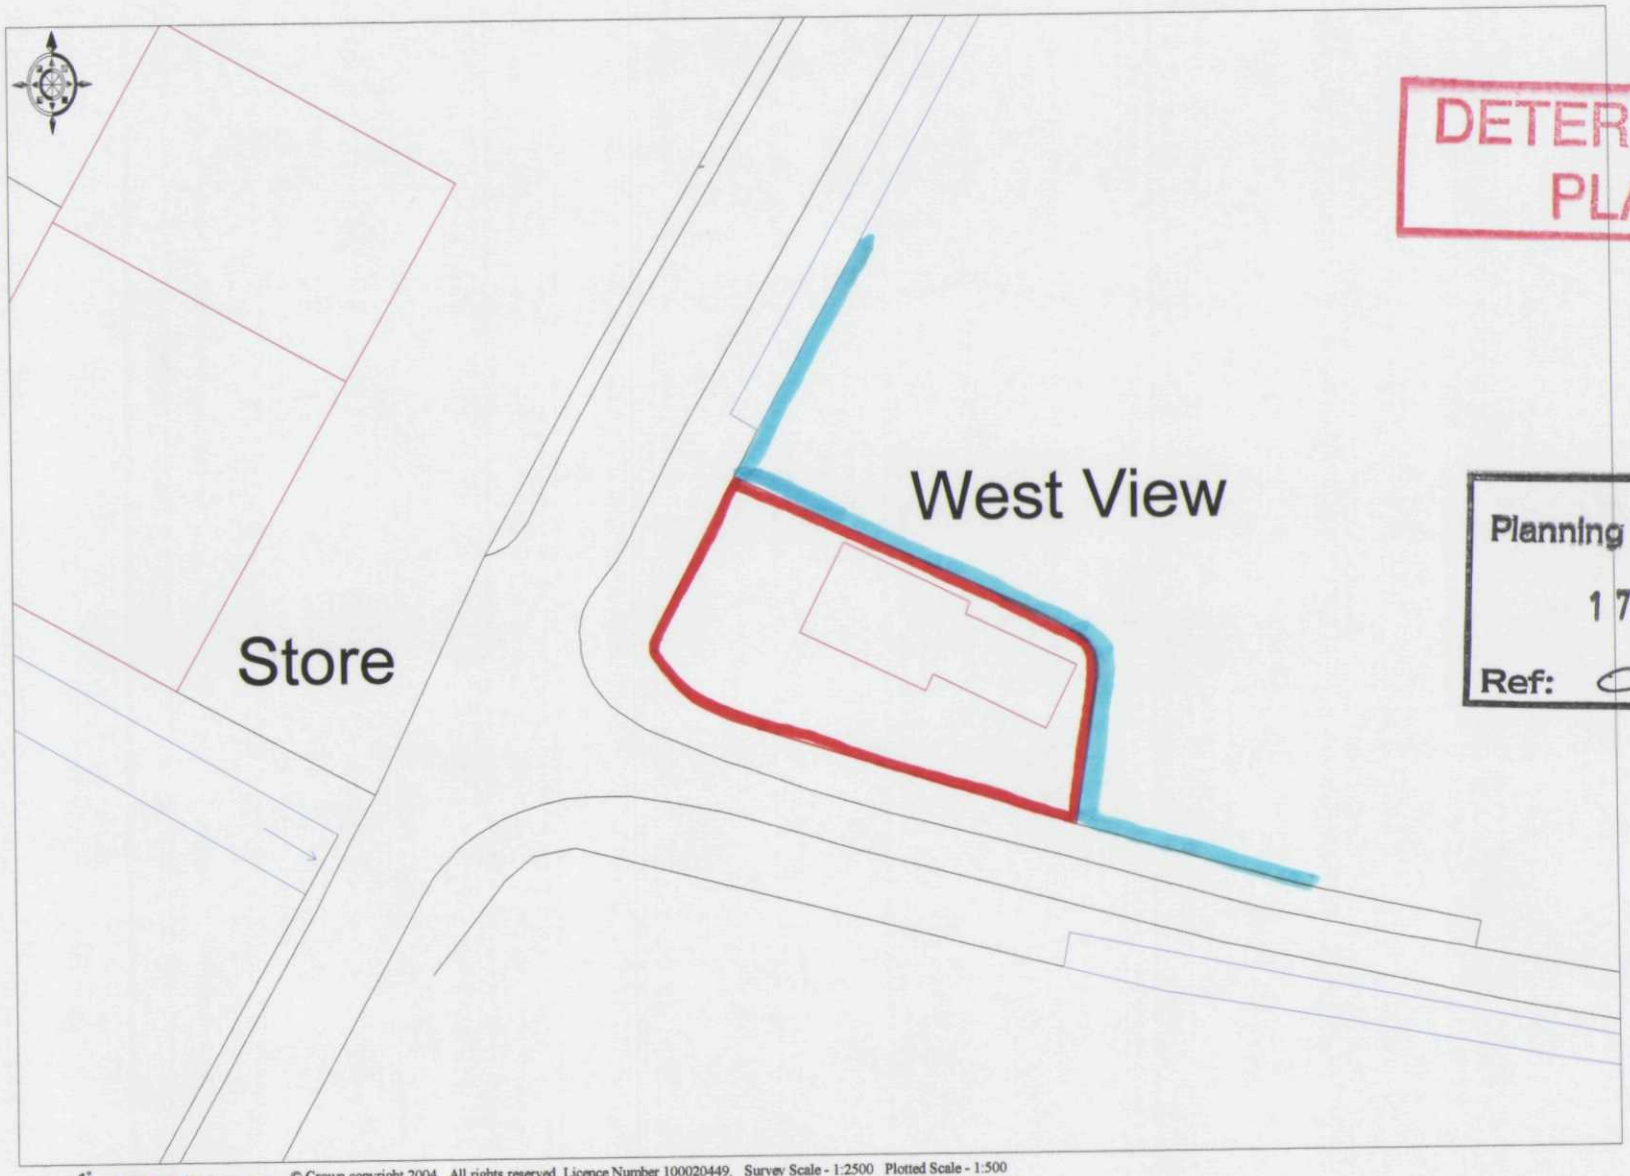

DETERMINED PLAN

SHDC
Planning & Development
17 MAY 2004
Ref: 0643/04

© Crown copyright 2004. All rights reserved. Licence Number 100020449. Survey Scale - 1:2500 Plotted Scale - 1:500