
The contractor is to check all measurements on site before commencing work

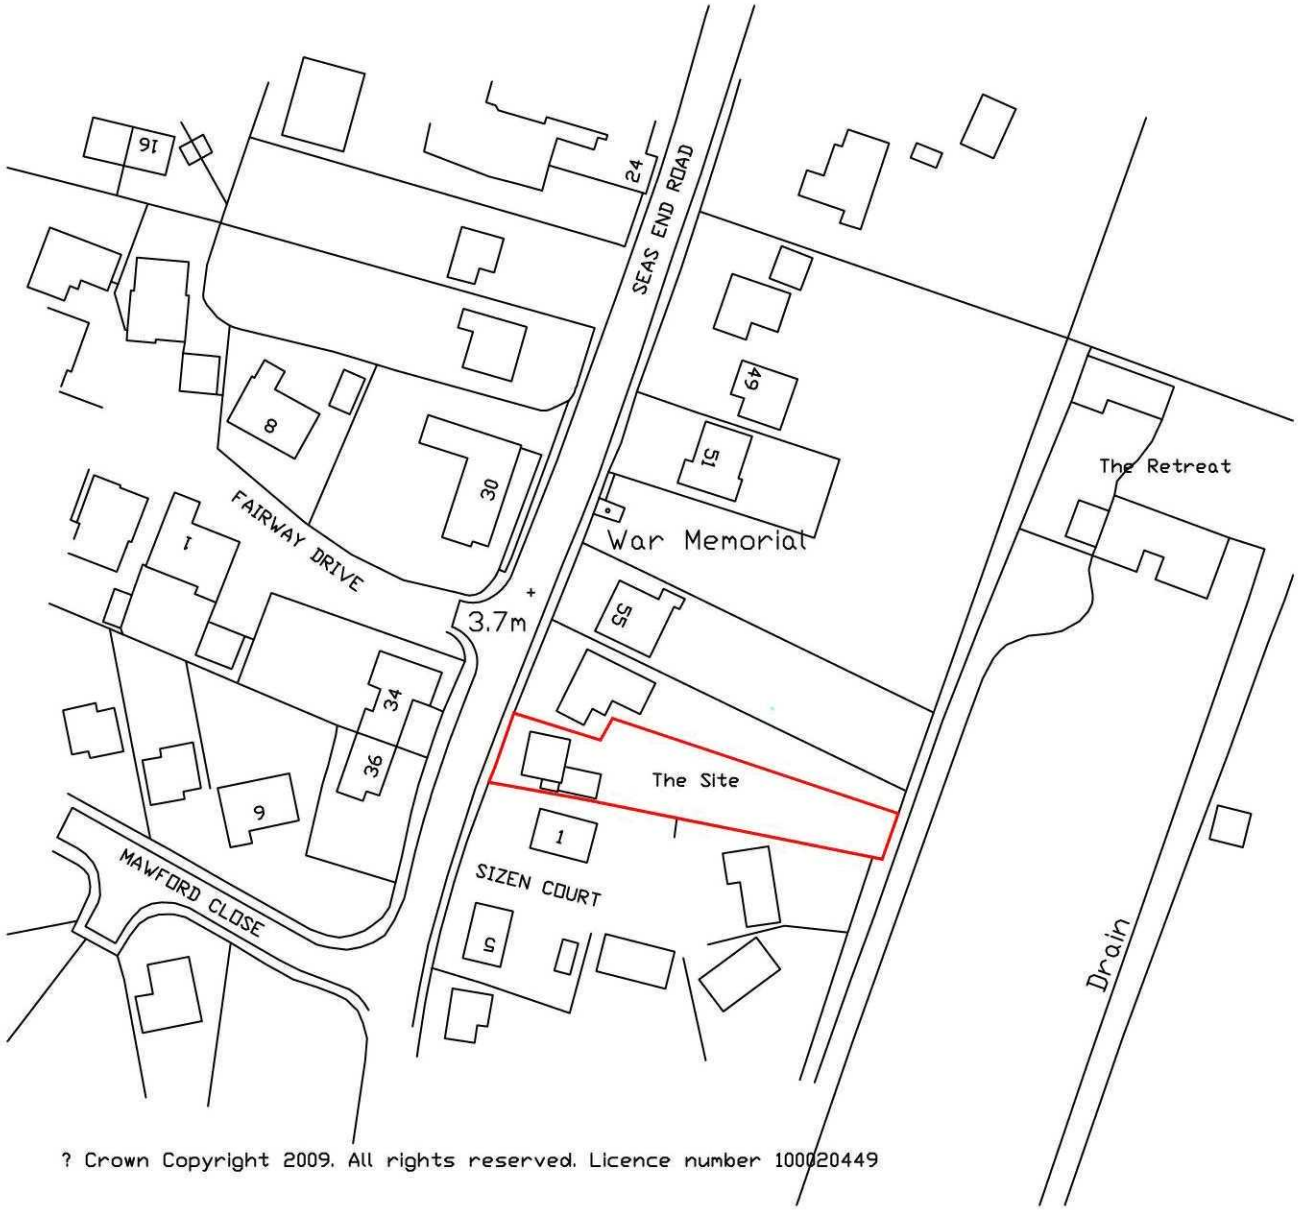

? Crown Copyright 2009. All rights reserved. Licence number 100020449

N

LOCATION PLAN 1/1250

M2

M2 BUILDING CONSULTANTS LLP
8 Teal Grove, Cowbit, Spalding, Lincs. PE12 6XG
Tel: (01406) 380139
Email: info@m2-buildingconsultants.biz

PROJECT			DRAWING TITLE
PROPOSED SINGLE STOREY EXTENSION 59 SEAS END ROAD MOULTON SEAS END PE12 6LD			LOCATION PLAN
DRAWN GM	DATE	SCALE AS SHOWN	DWG NR. LOC 431.23.11 / 01