

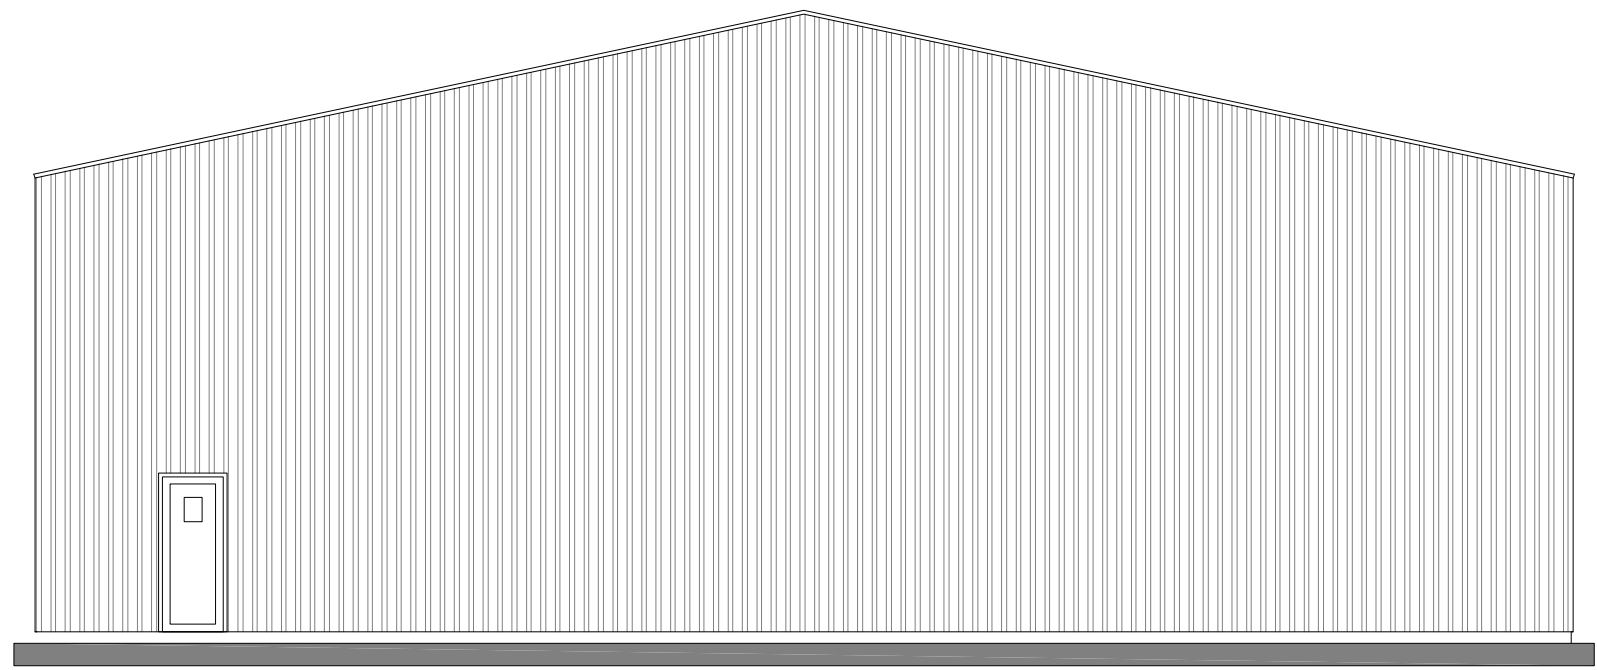
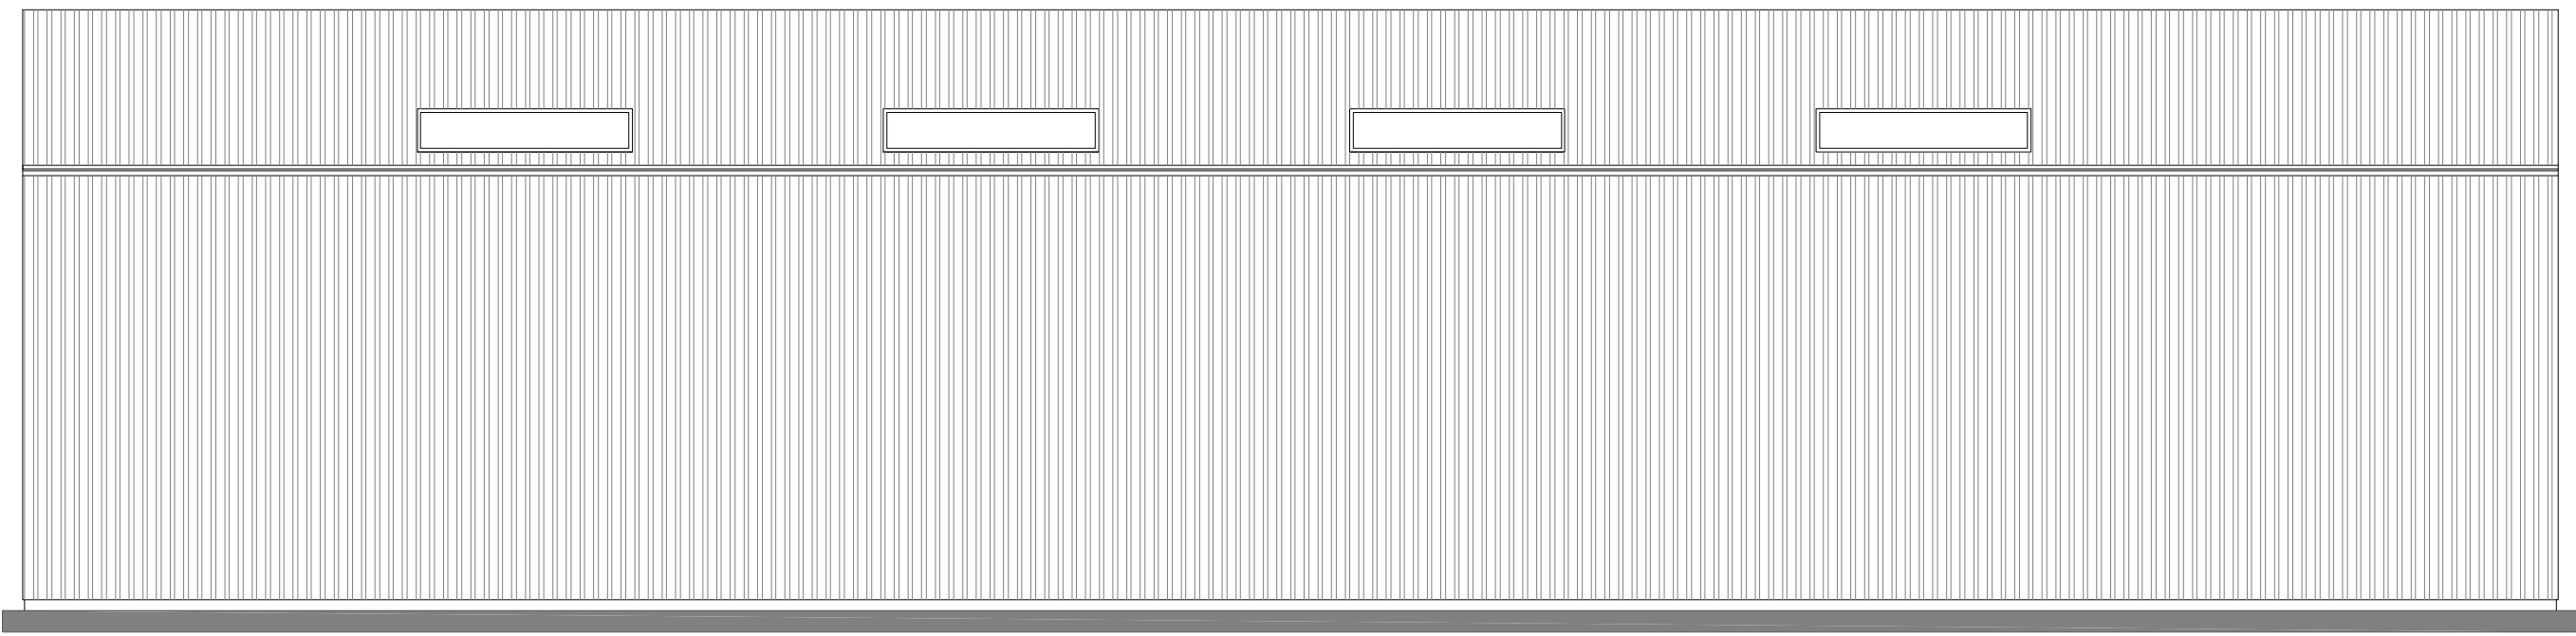


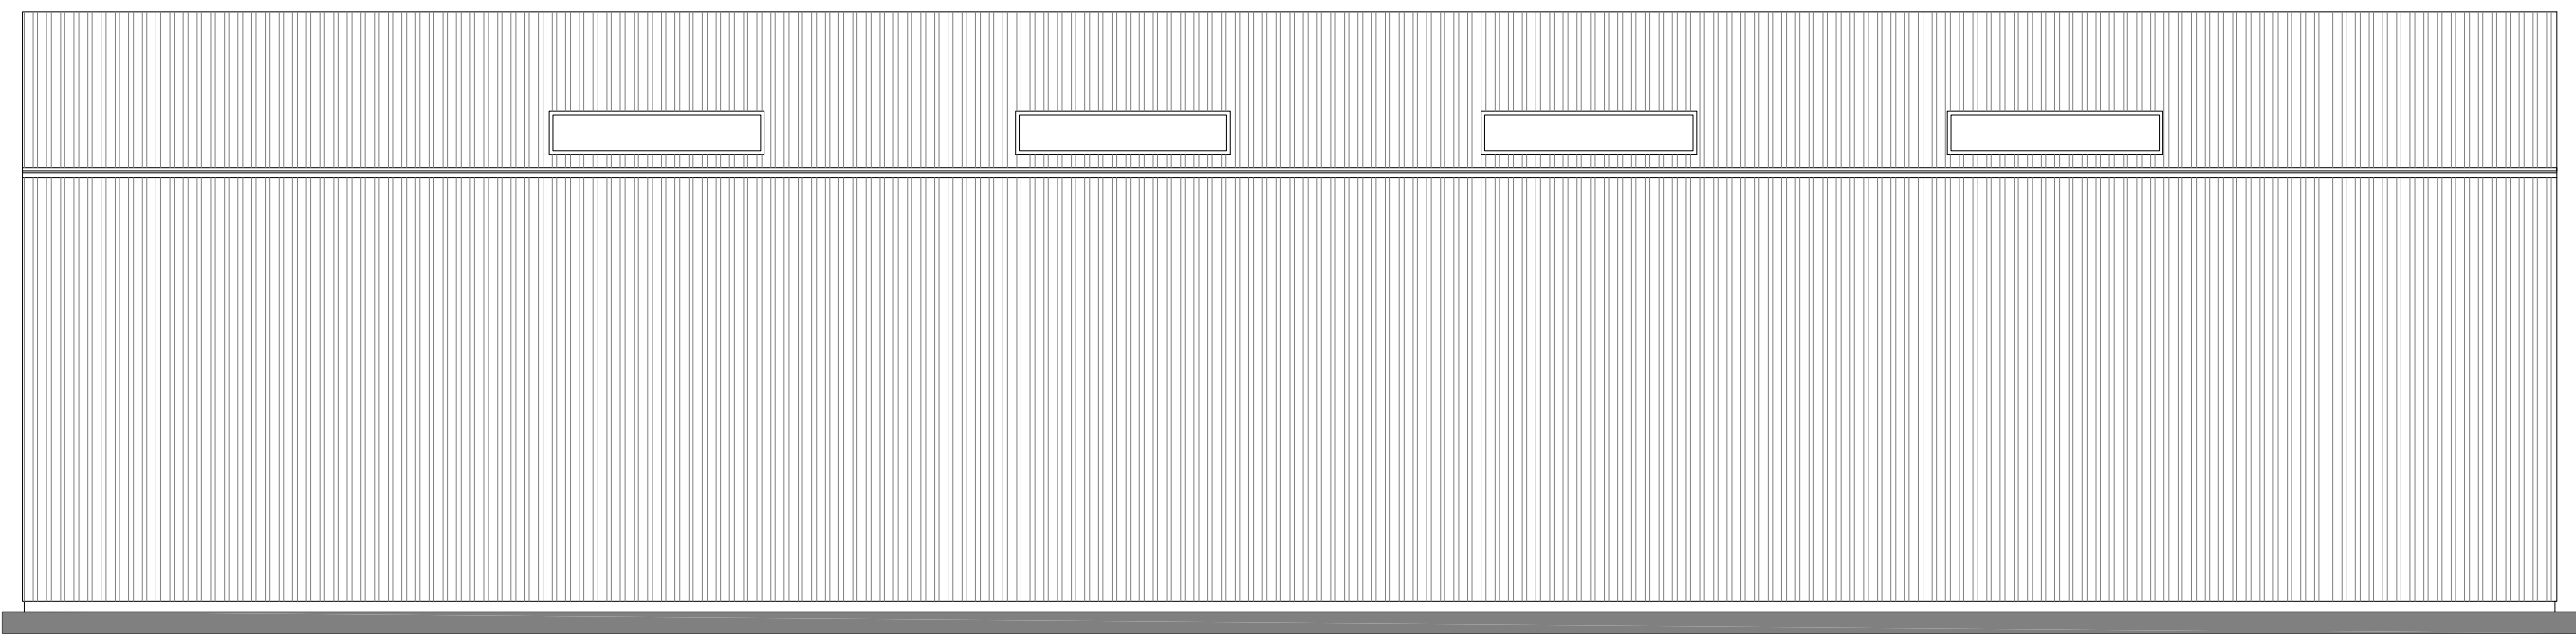

PROPOSED ELEVATIONS

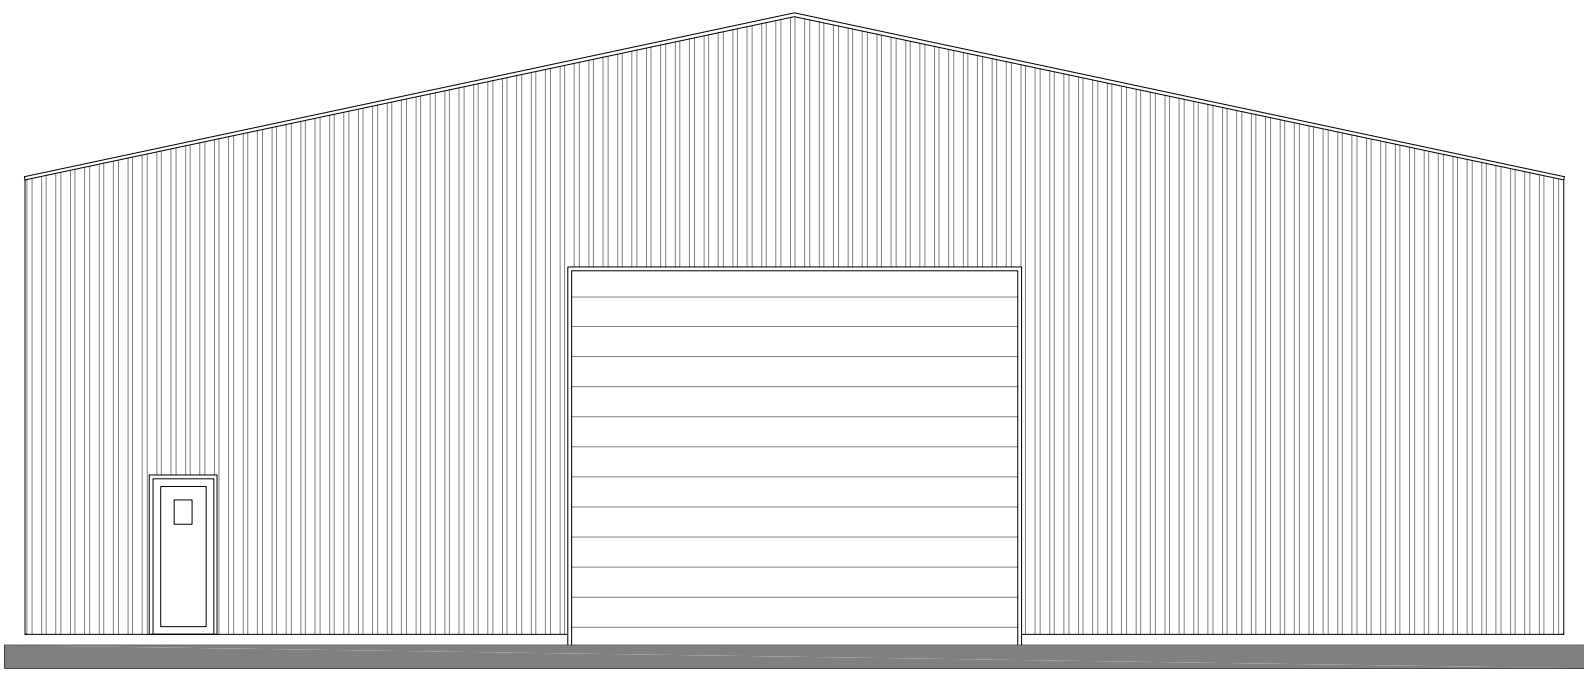