


N
↑

3.4m

SHDC
Planning & Development
- 6 AUG 2010
Ref: 06 S2-10

HOG'S GATE

Pickwell House

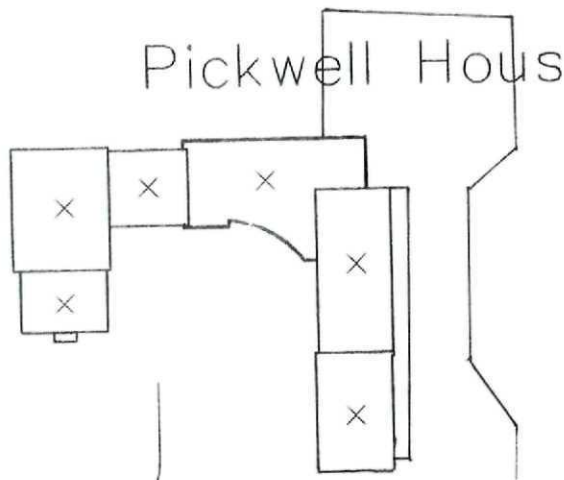


Pickwell House
Hog's Gate
Maultan

Location plan of
proposed garages/
workshop.

Scale 1: 500


- Buildings location
- Extent of ownership

HCB # 1

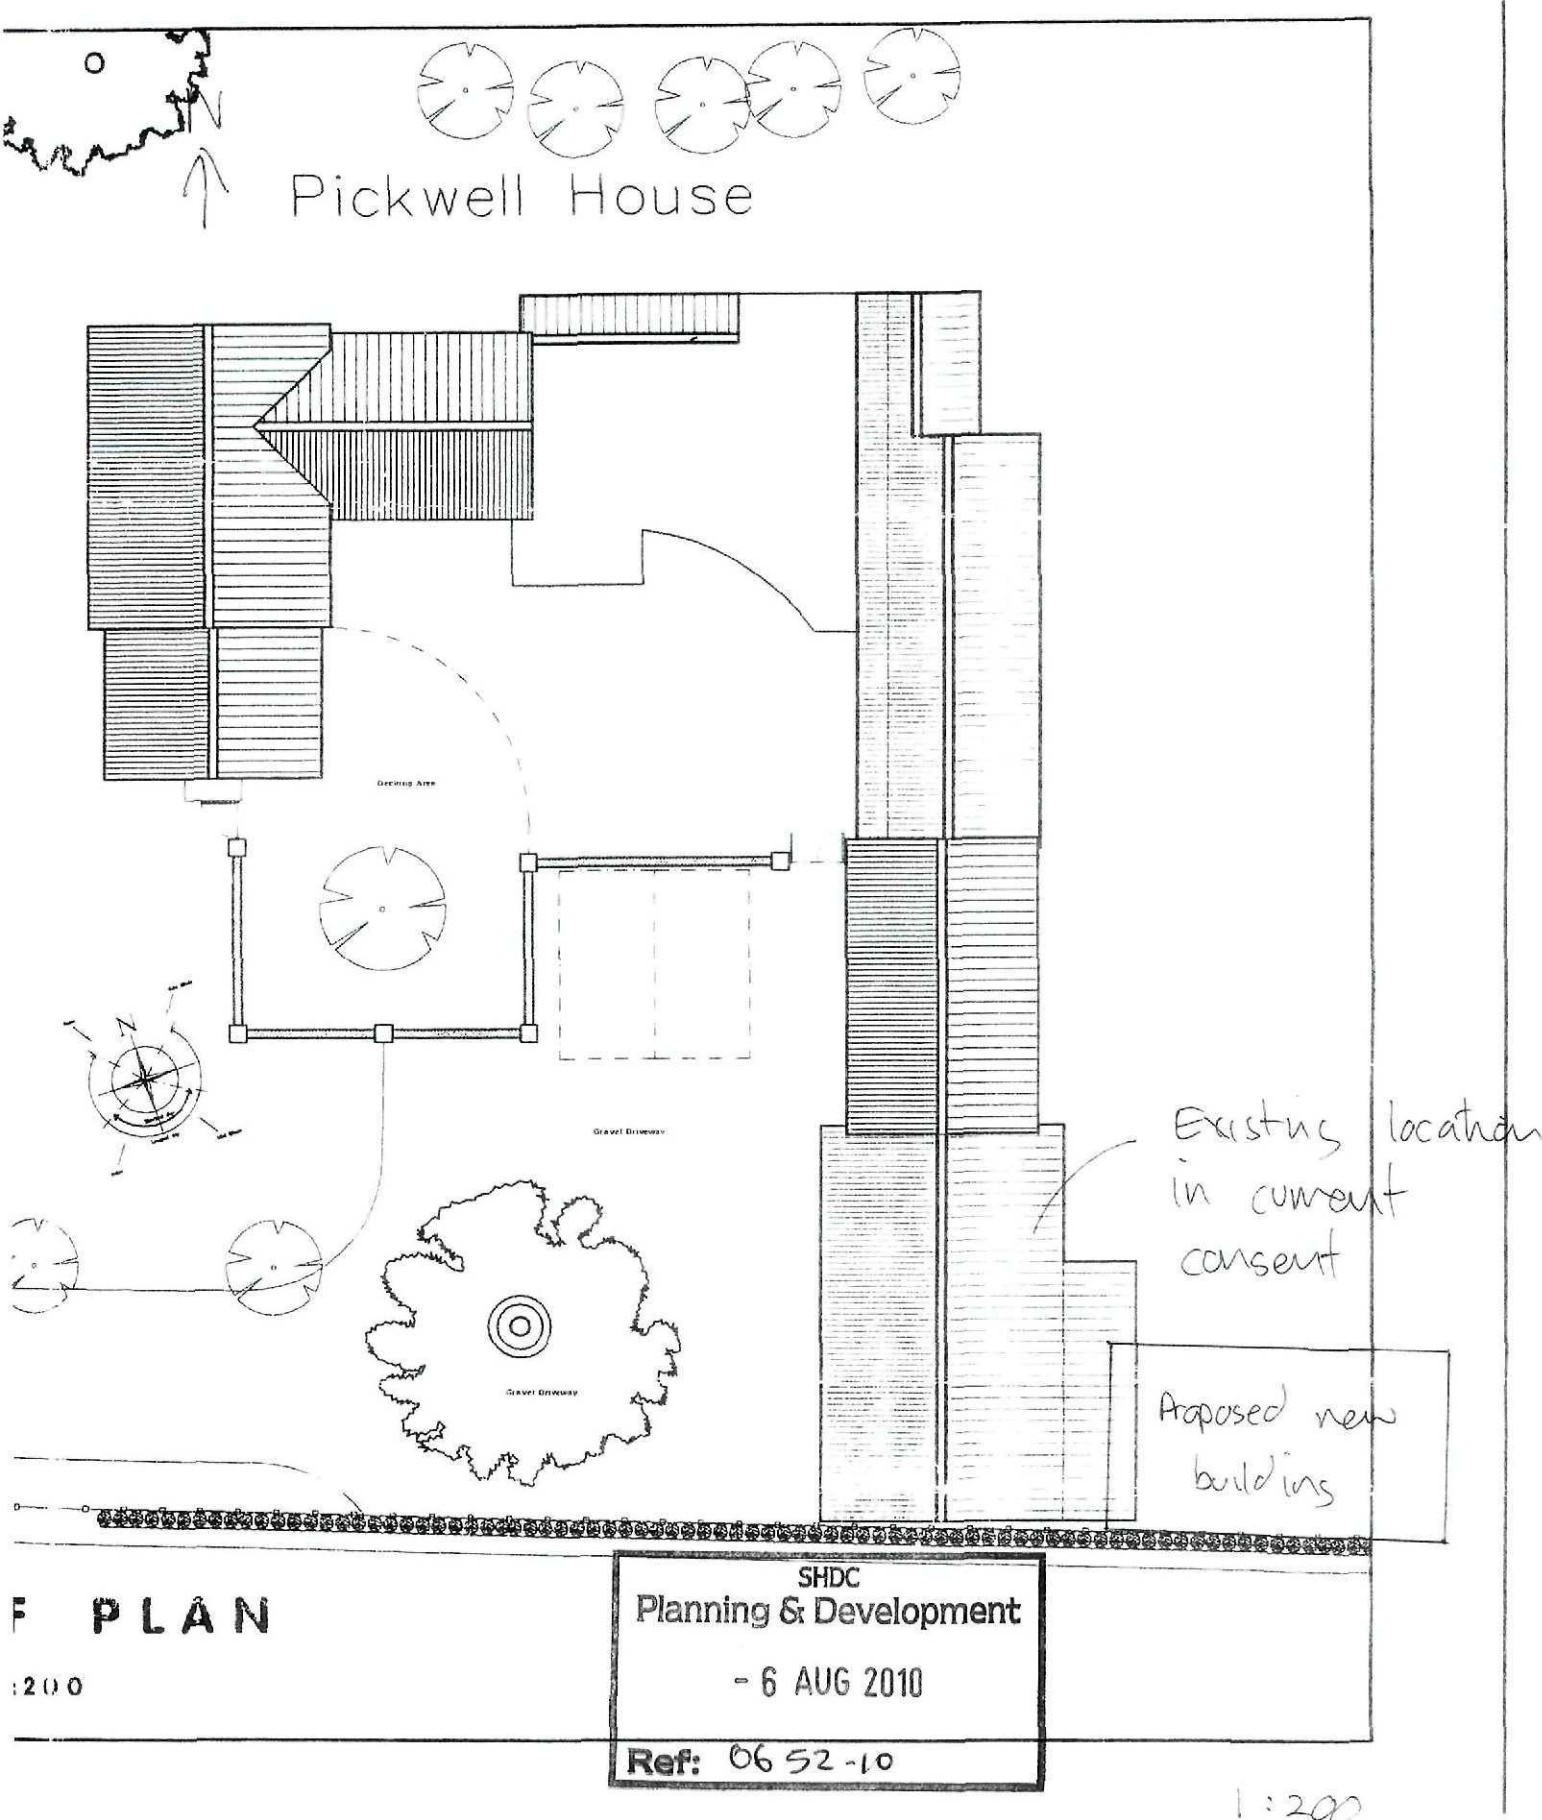

HCB #2

R FUTURE

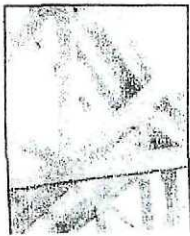

NEIL DOWLMAN | Architecture


www.neildowlman-architecture.co.uk

Chartered architects | chartered building engineers | design domestic energy assessors


SHDC
Planning & Development

- 6 AUG 2010


Ref: 0652-10

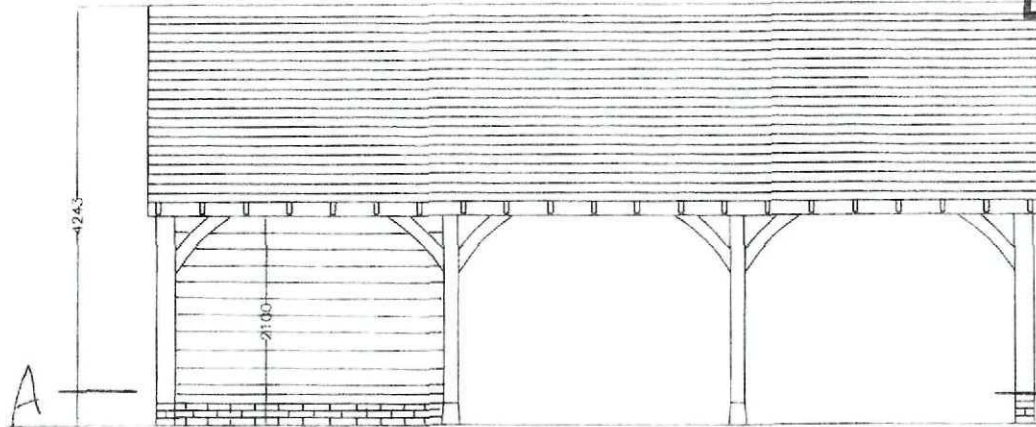

FRONT VIEW

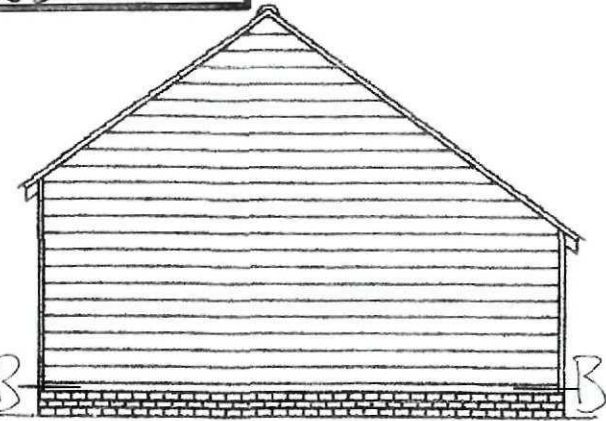

SIDE VIEW

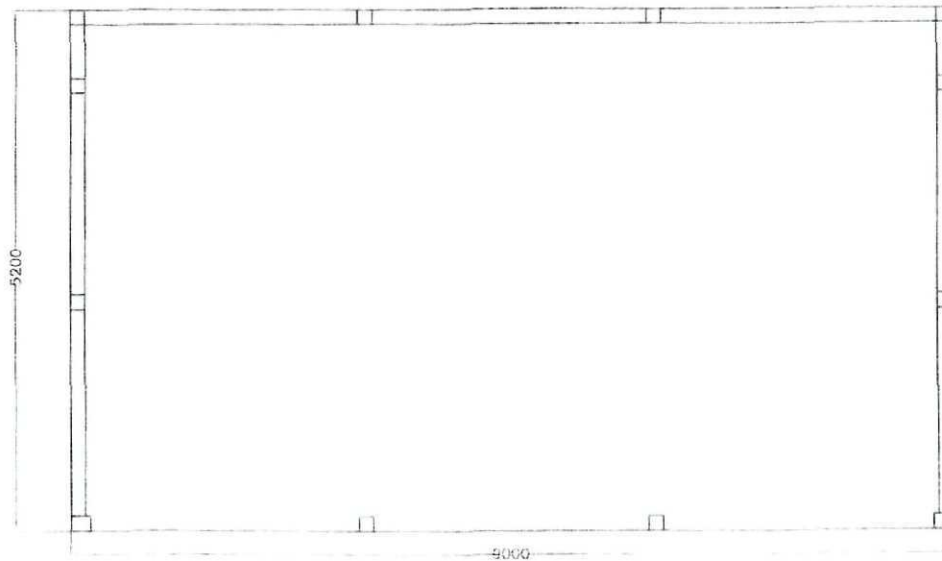


PLAN VIEW

ML Renovations LTD

Andrew Daniels

HCB# 3

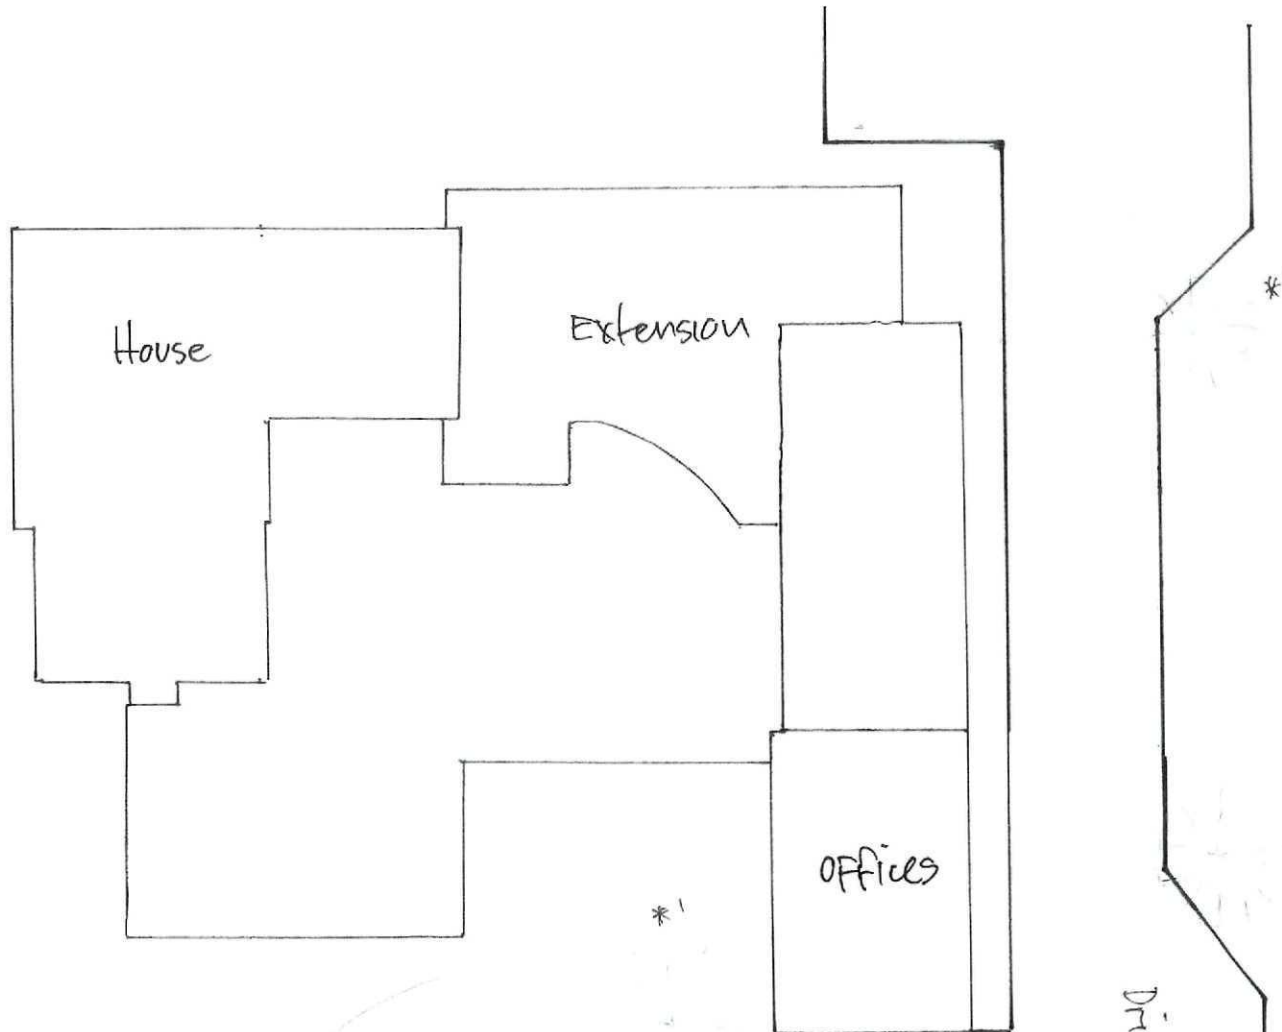


Pickwell House
Hay's Gate
Moulton

Proposed revision to
existing planning
permission for
garage.

Ref: H13/0825/08

Scale 1:200

*' New tree
plantings

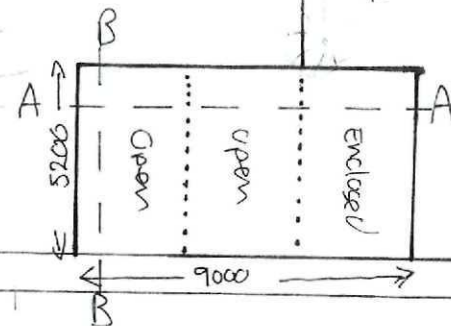

HCB # 4