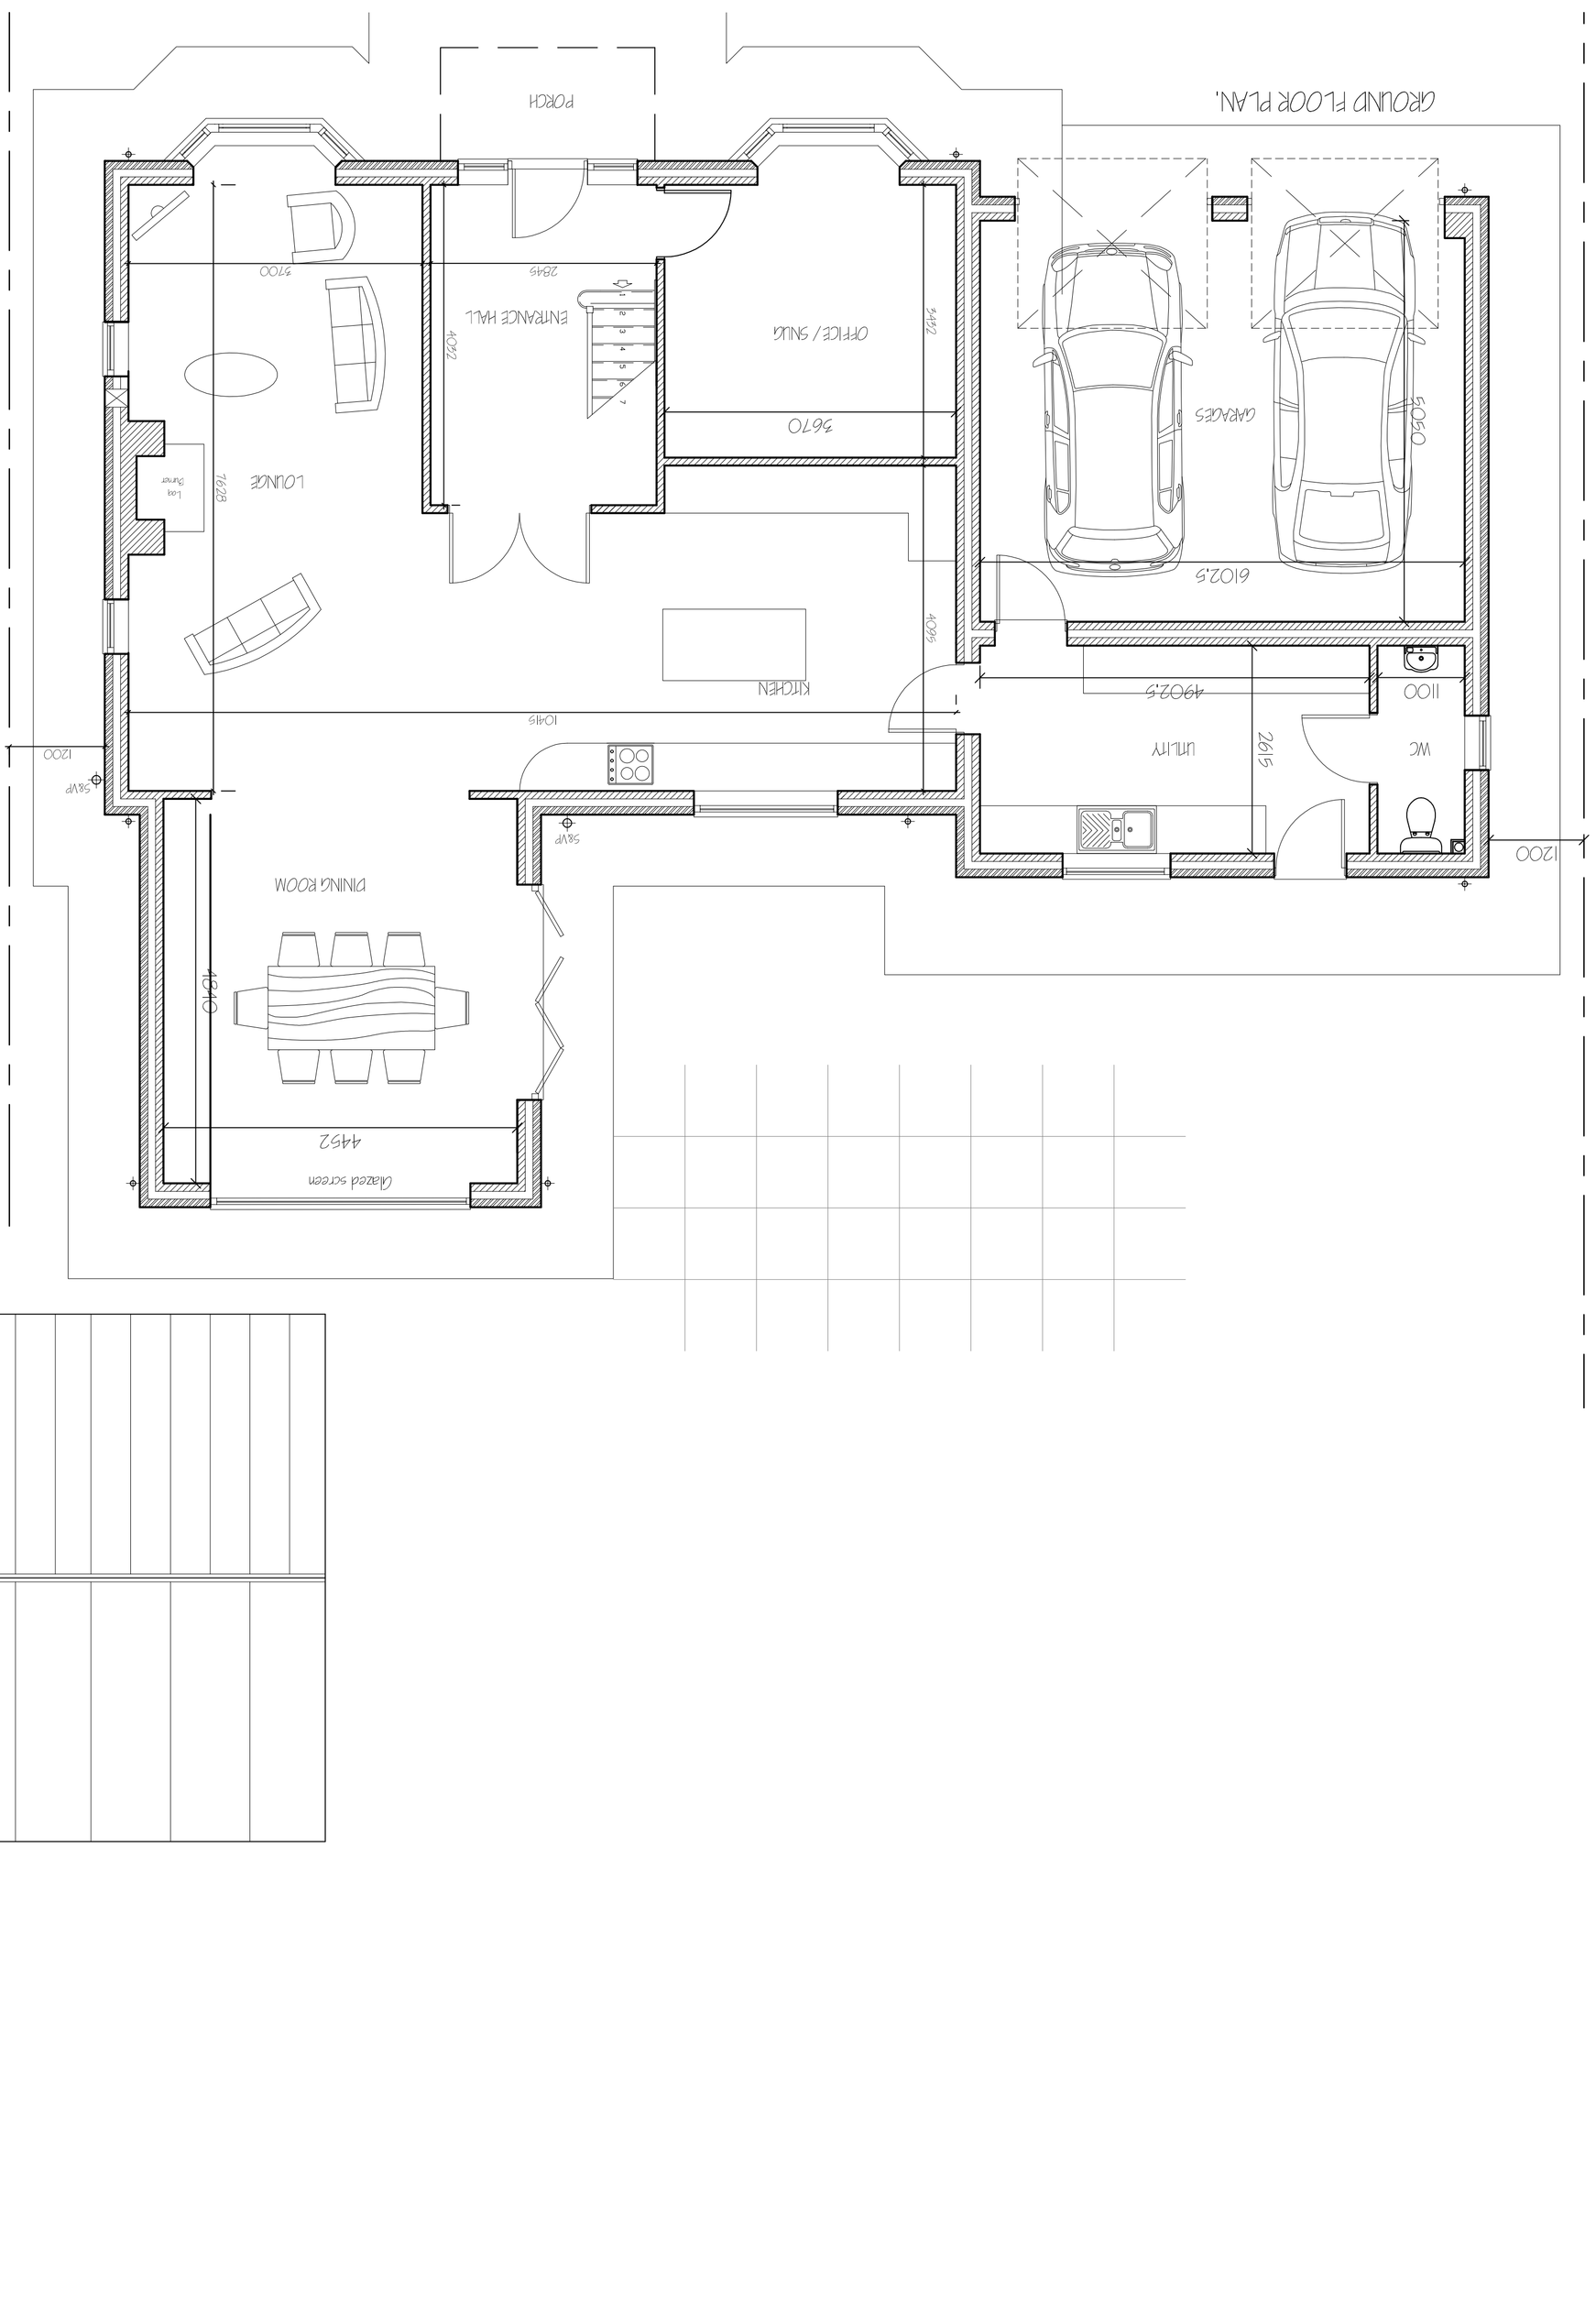
PLOT 3.

GROUND FLOOR PLAN.


PORCH
ENTRANCE HALL
OFFICE / SNUG
LOUNGE
KITCHEN
DINING ROOM
UTILITY
WC
GARAGES
Glazed screen
Log Burner
2945
3700
4452
4452
4096
4210
2695
1100
4902.5
6102.5
9700
10415
1200
SKYLIGHT
SKYLIGHT
SKYLIGHT