






SIDE



SIDE

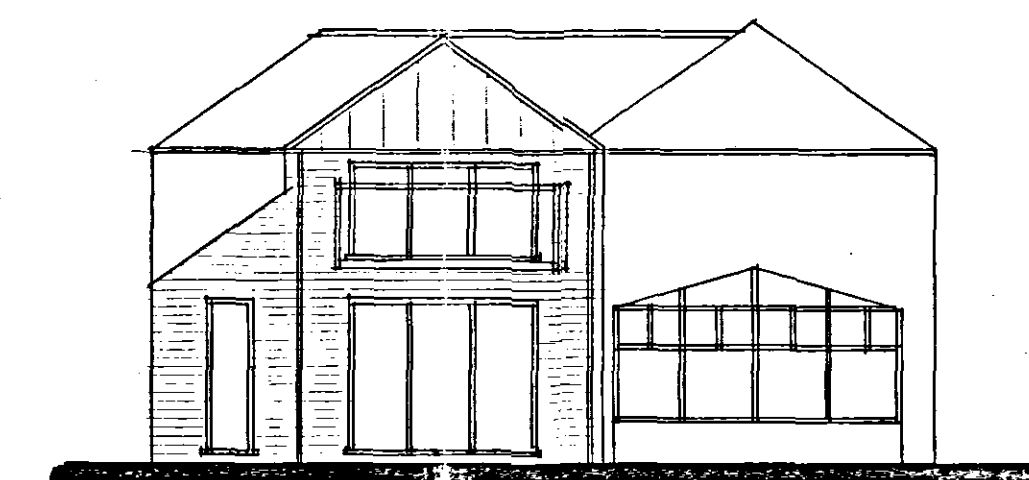

REAR

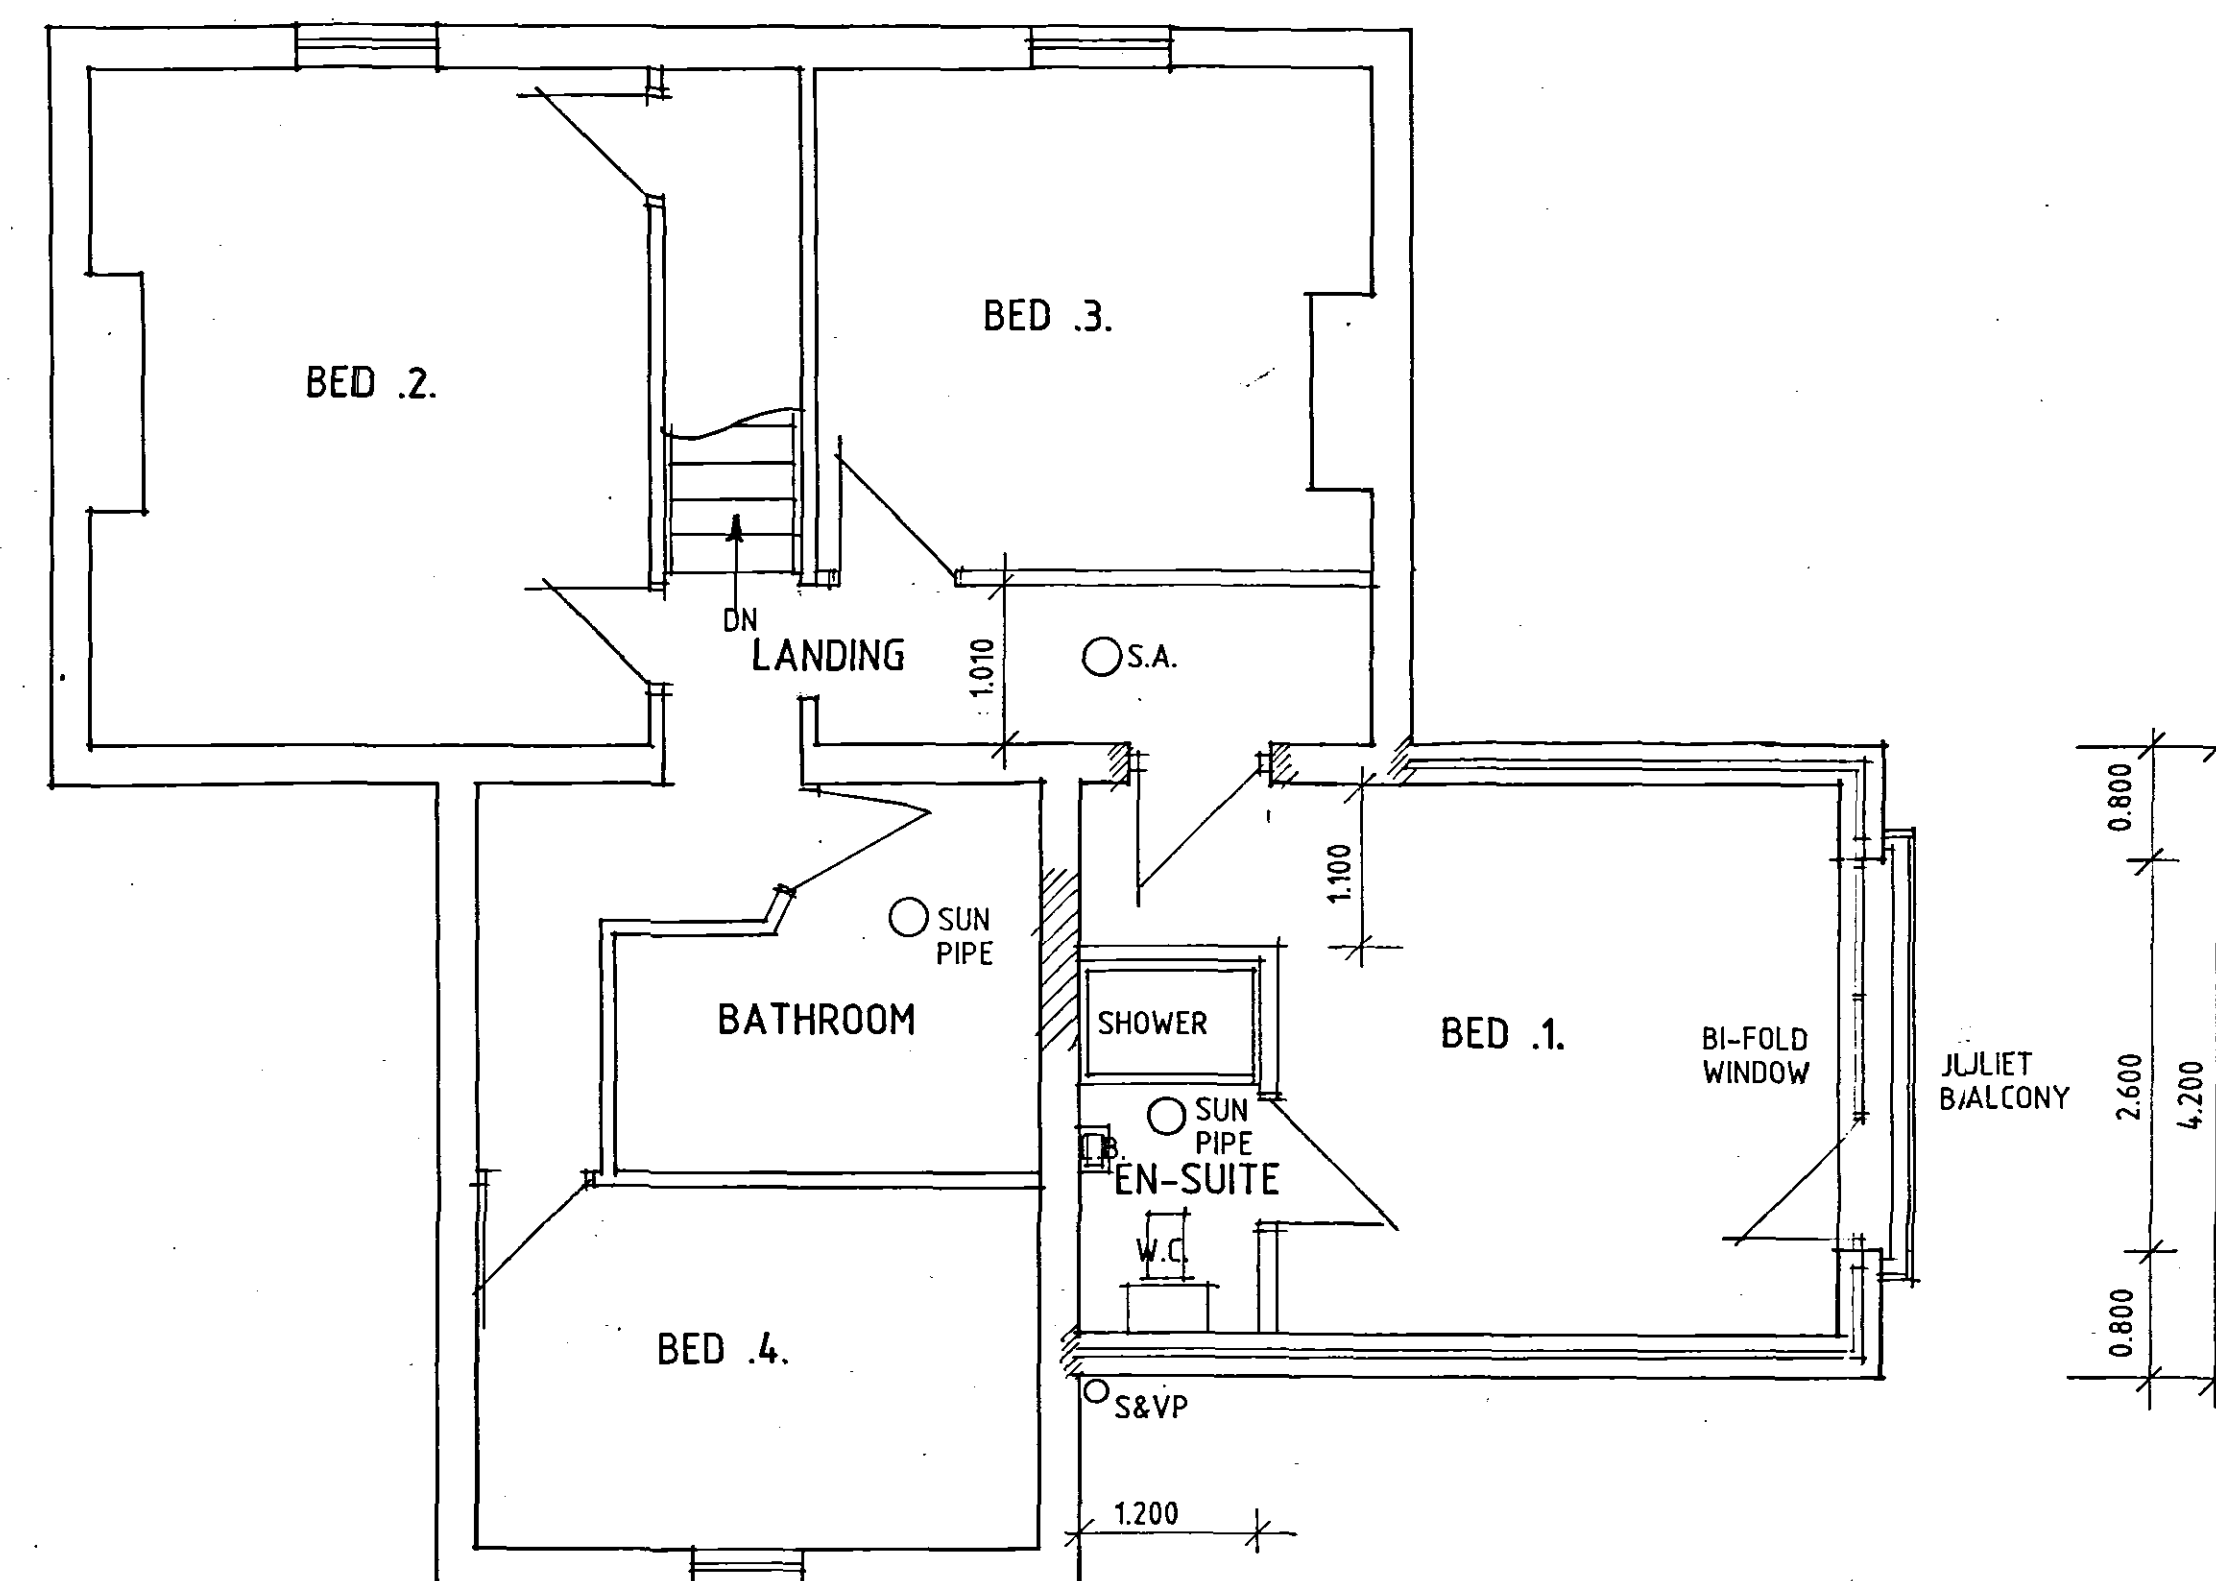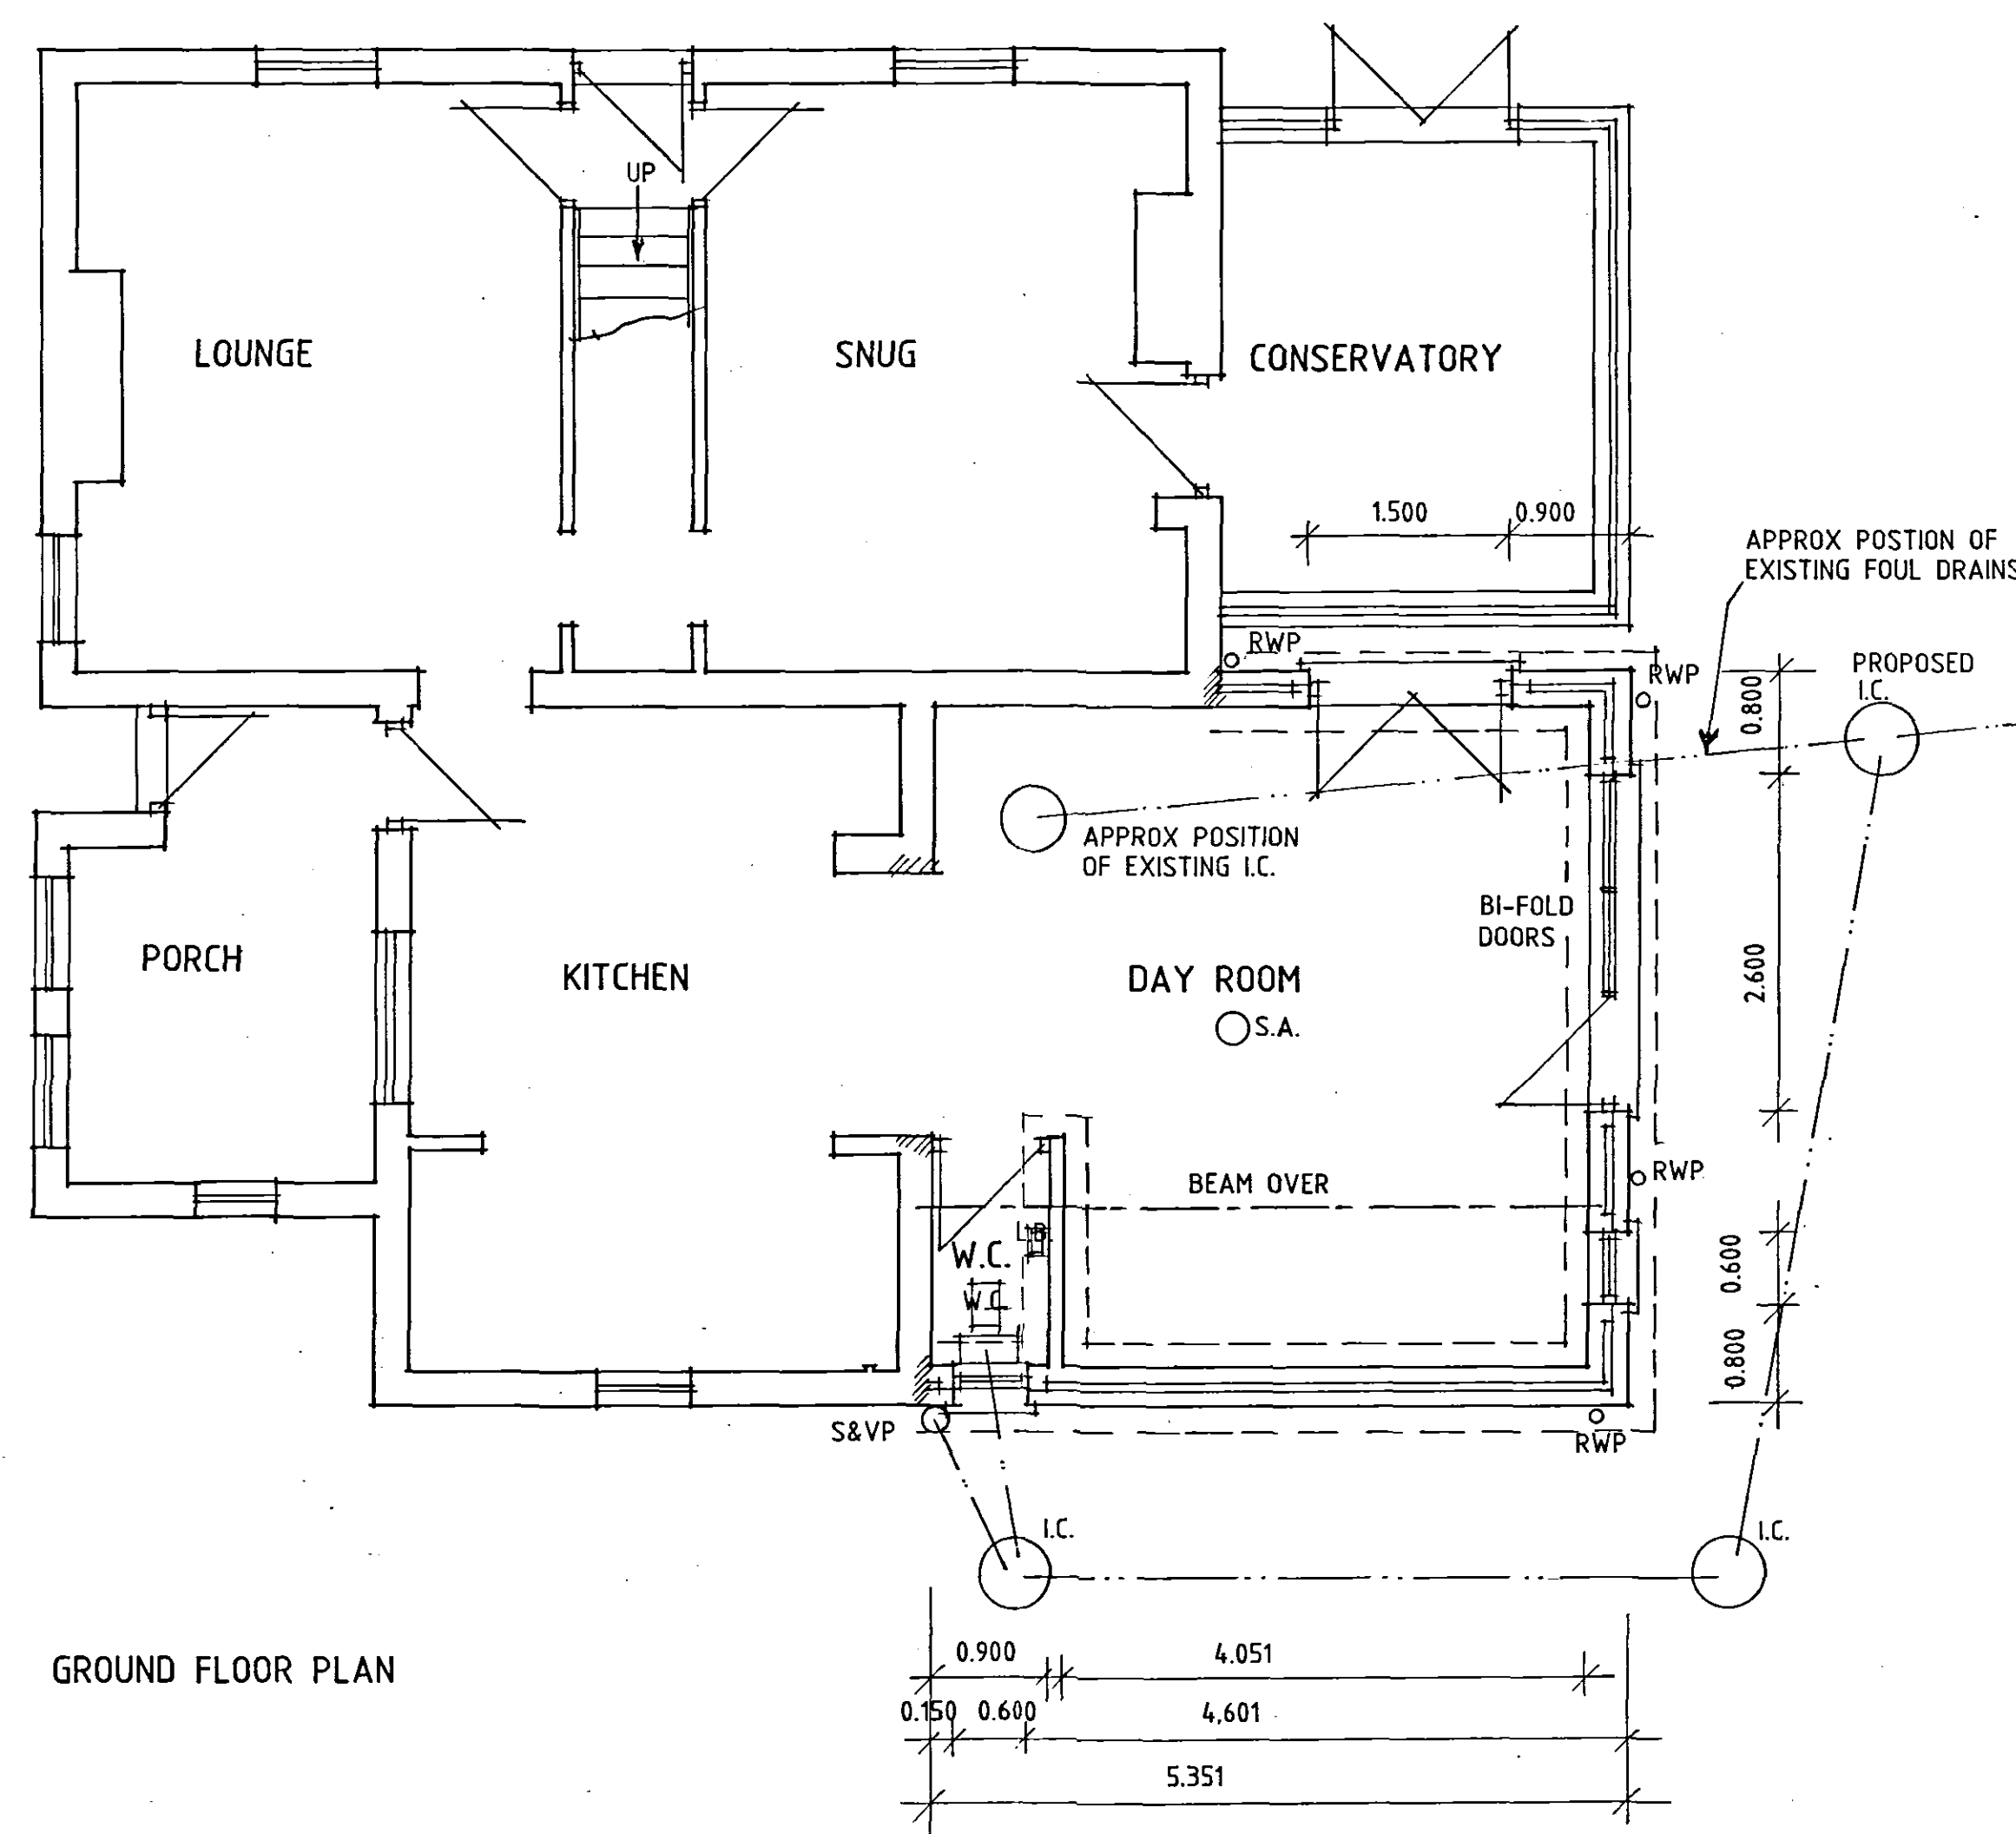

PLANNING & DEVELOPMENT
04 JUN 2008
0658/08

A - IMF. ADDED - 23.5.08

Status
DESIGN
CONSULTANTS IN ARCHITECTURE & PLANNING

PROPOSED EXTENSION TO
THE CHASE, 6 SEAS END
ROAD, MOULTON SEAS END
FOR

MR. & MRS. S. FORD.

PLAN AS PROPOSED

1:50 1:100 SD08-019/2
MAY-08 B.GILHAM.

2 Edinburgh Walk, Holbeach,
Spalding, Lincs. PE12 7AP.
Tel: 01406 424343 Fax: 01406 490702

