




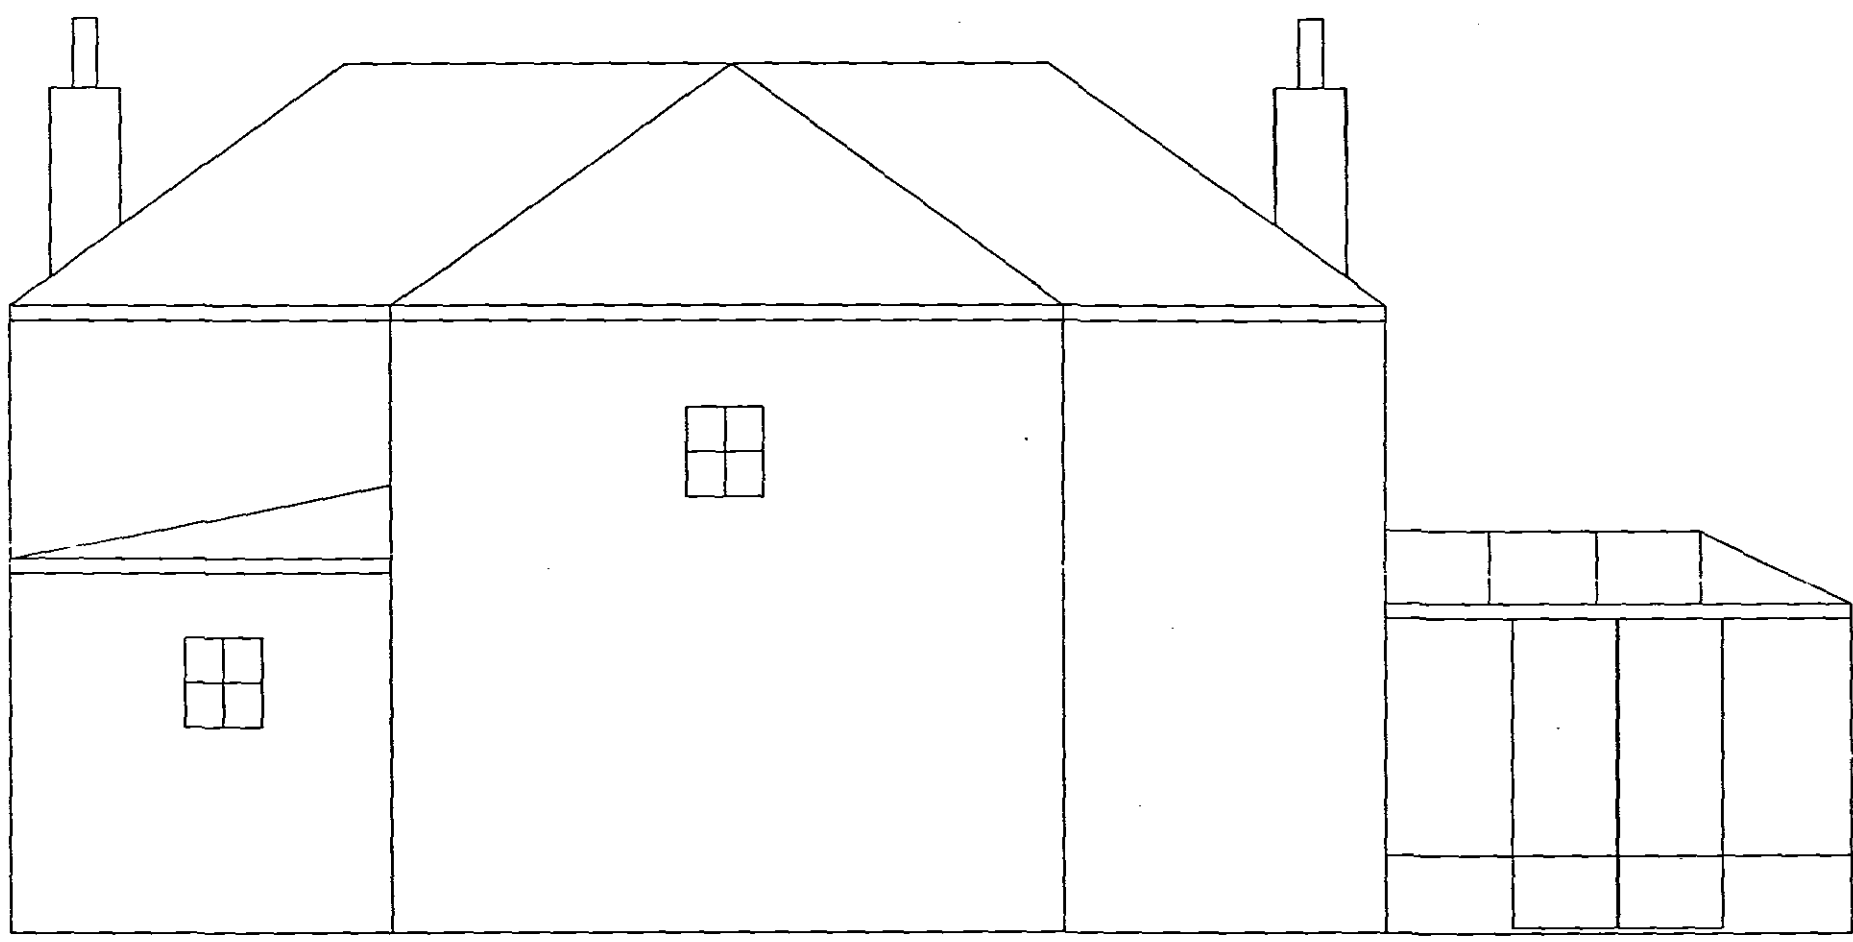


SIDE

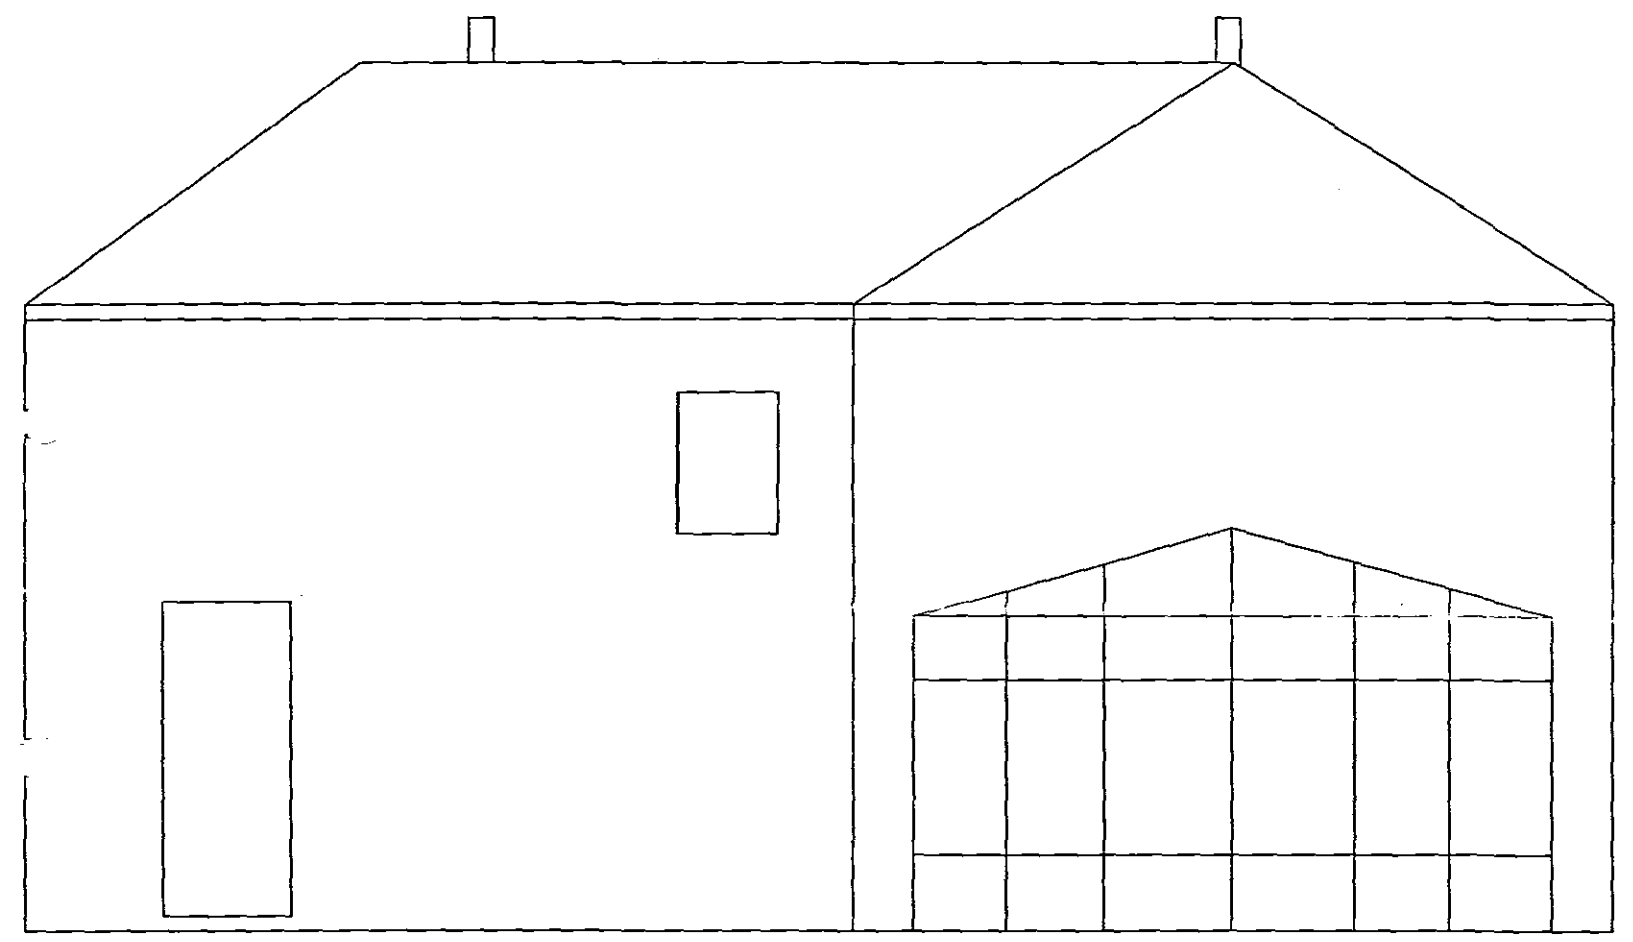


REAR

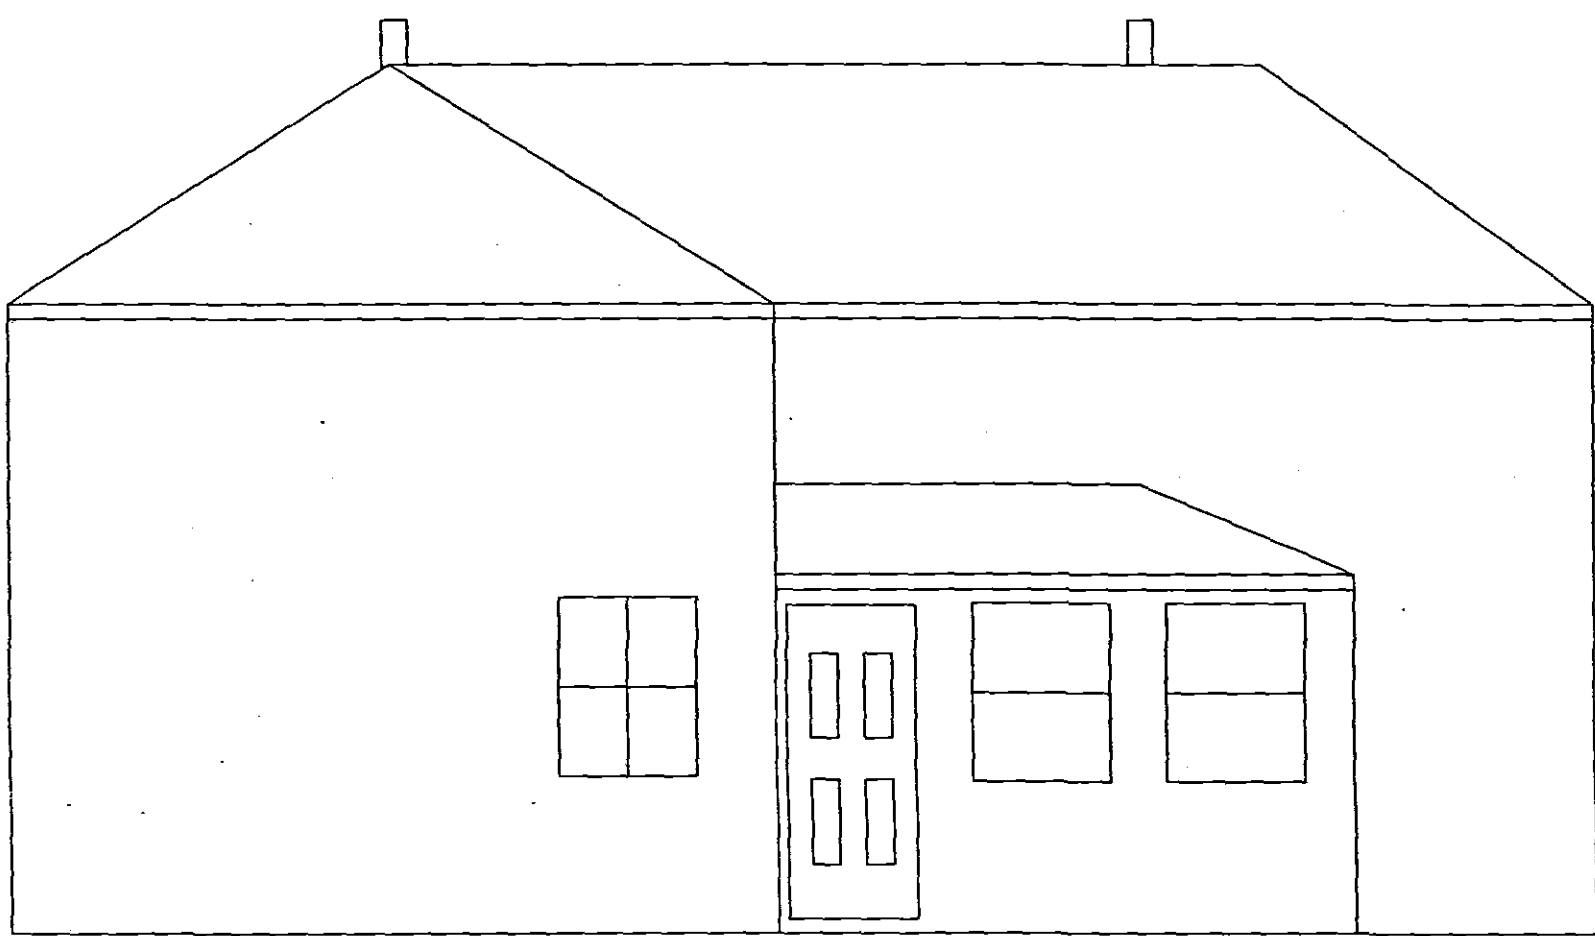


FRONT

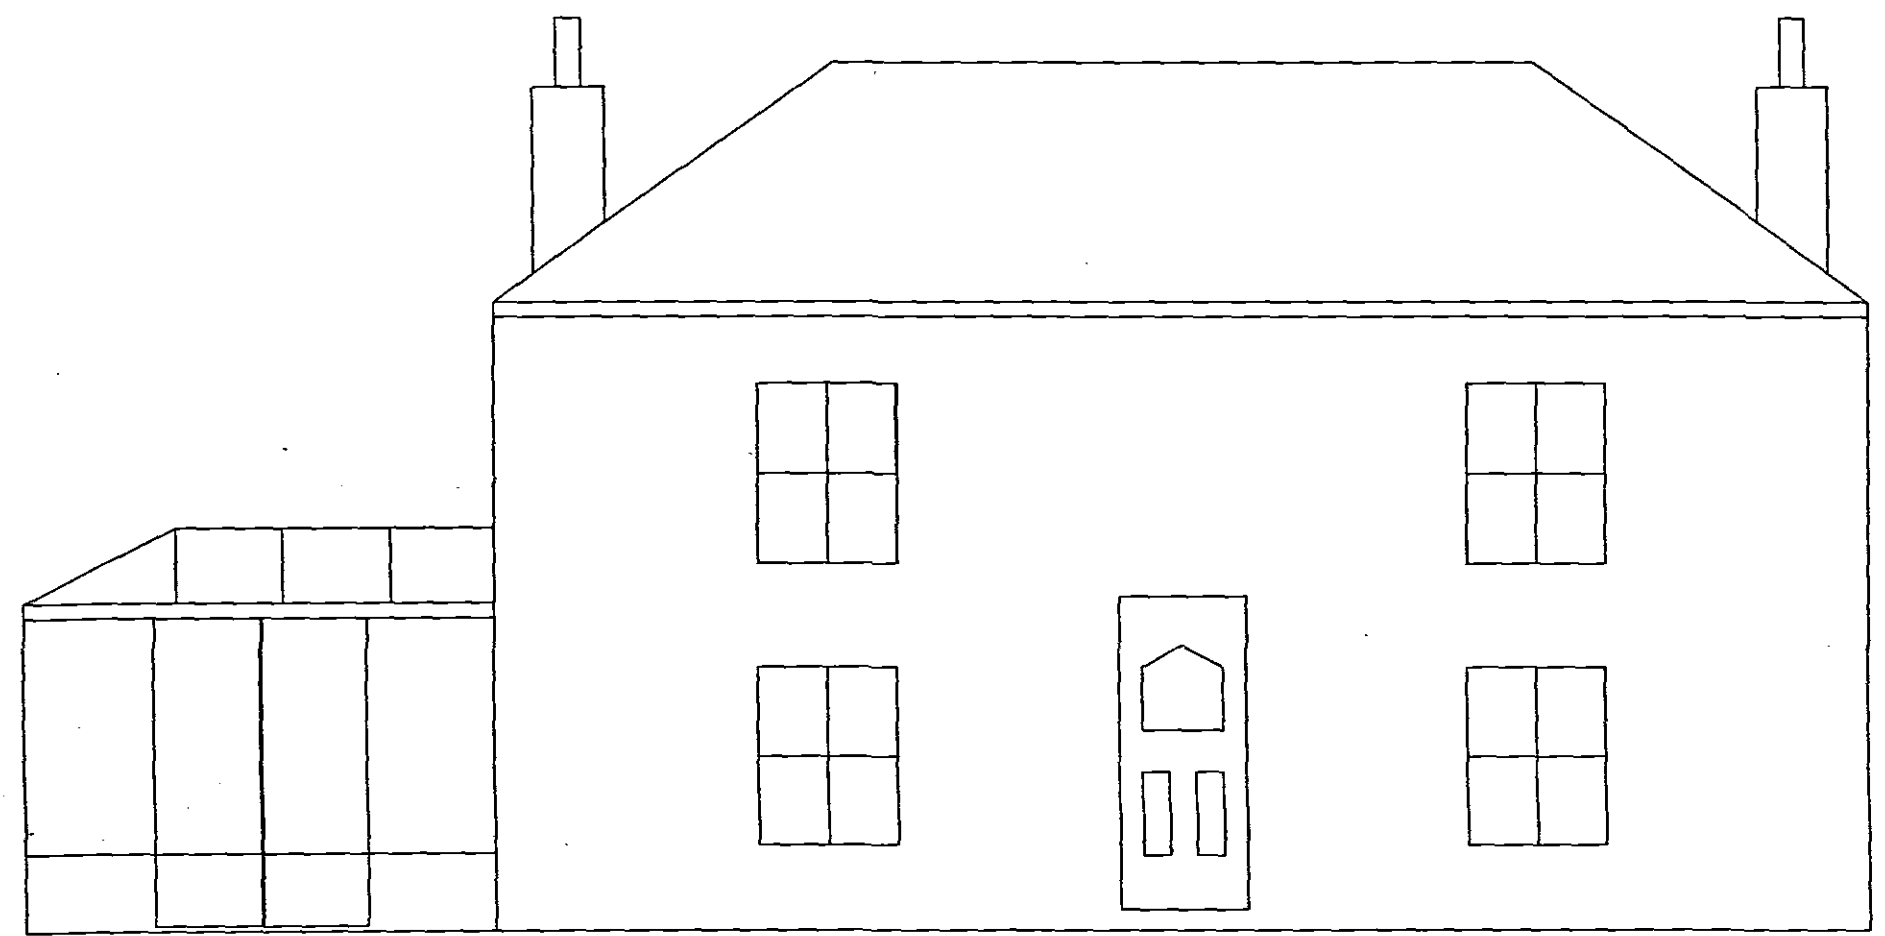

SIDE

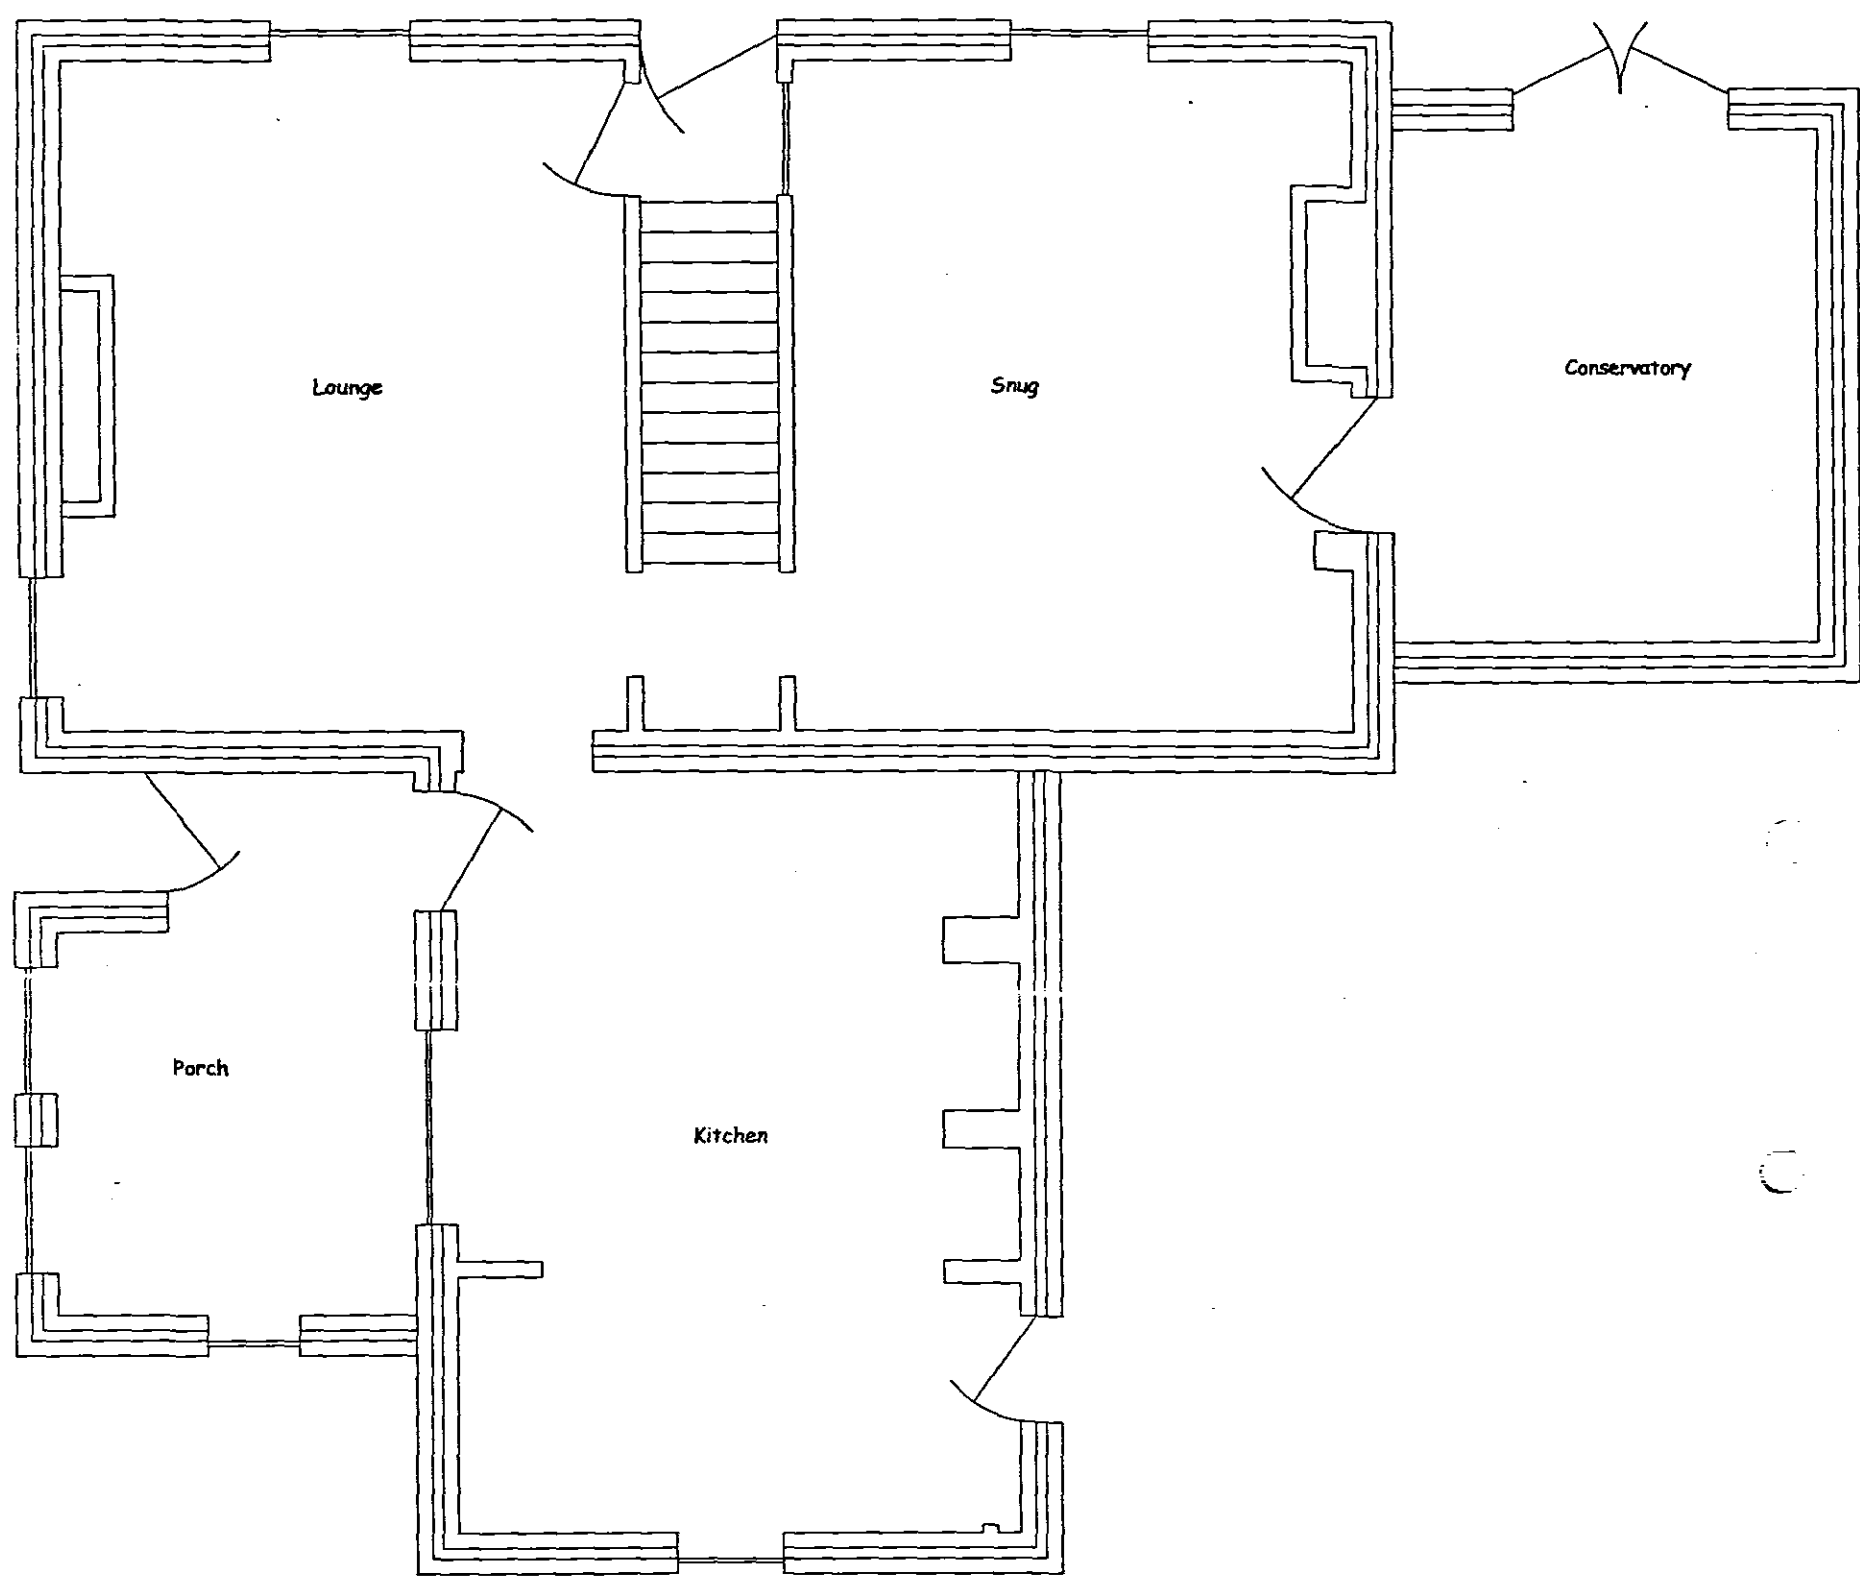

GROUND FLOOR PLAN

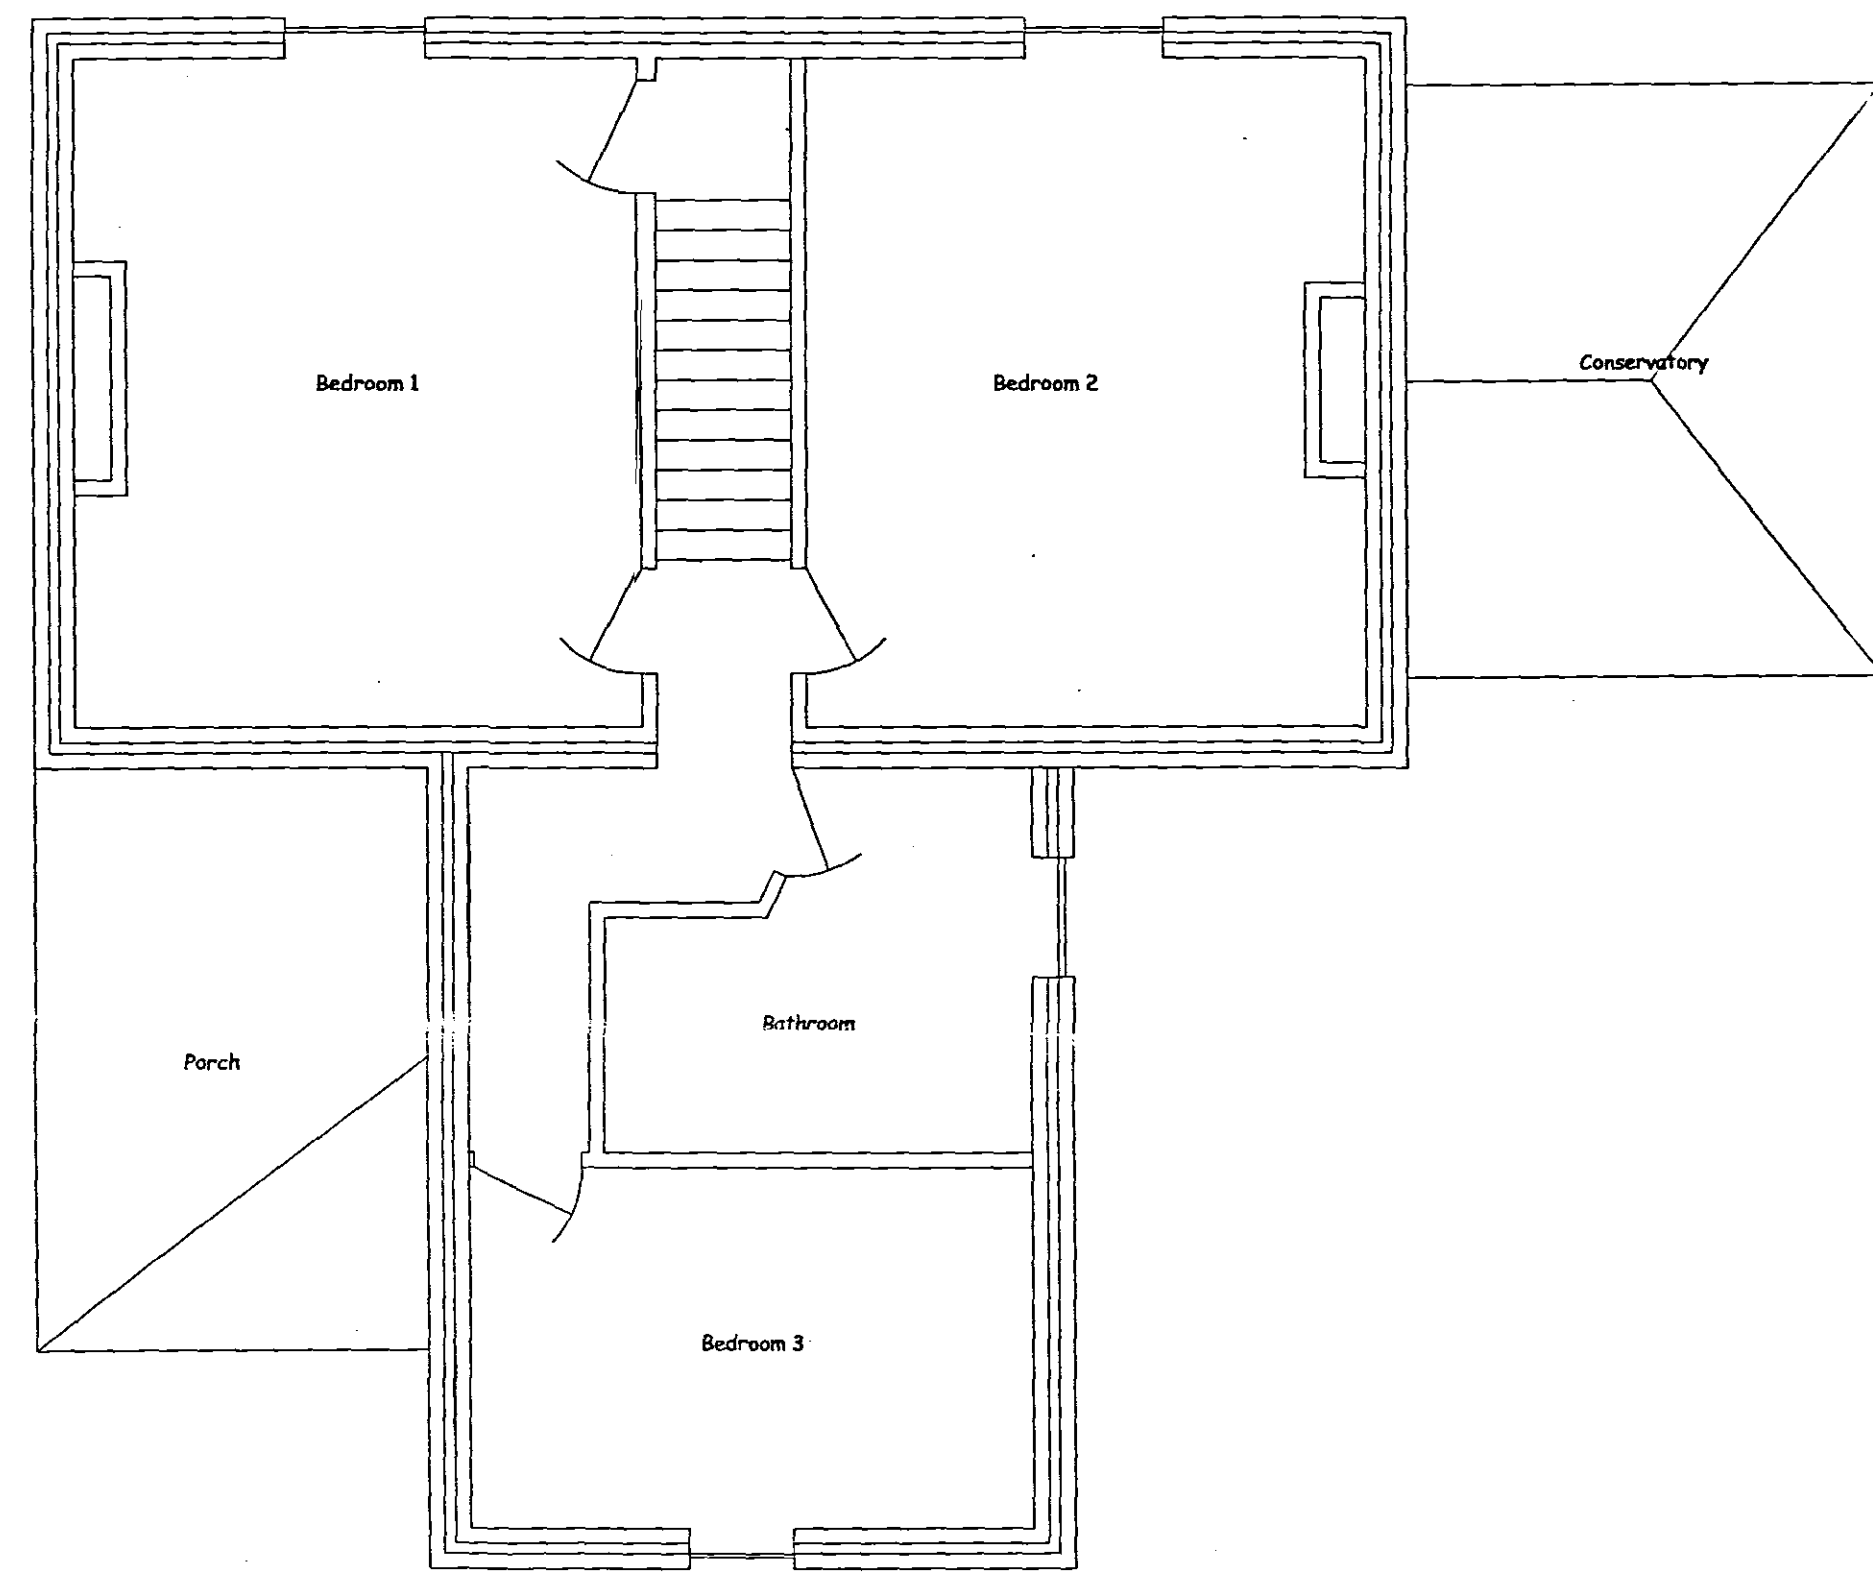

FIRST FLOOR PLAN

PROPOSED EXTENSION TO THE CHASE, 6 SEAS END ROAD,
MOULTON SEAS END FOR MR & MRS. S. FORD.

PLAN AS EXISTING

1:50

SD08-019/1

