


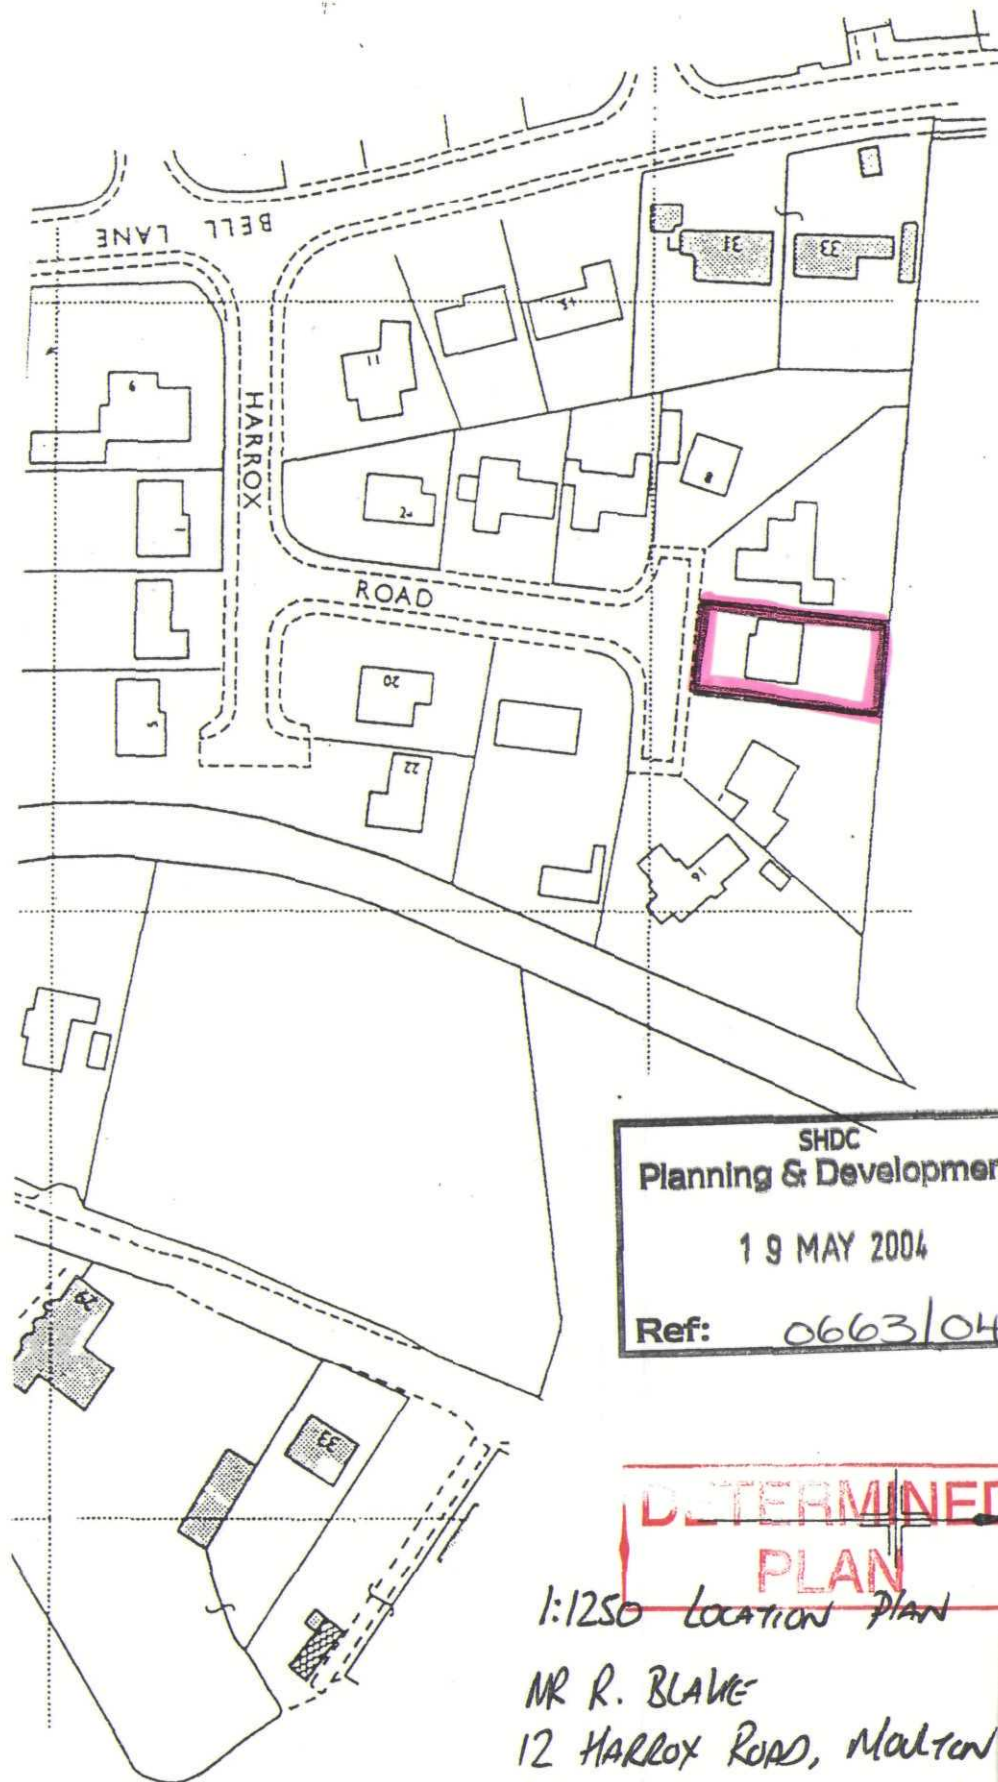

SHDC
Planning & Development

19 MAY 2004

Ref: 0663/04

**DETERMINED
PLAN**

1:1250 Location Plan

MR R. BLAKE
12 HARROX ROAD, MALTEN
(DOMESTIC EXTENSION -)