




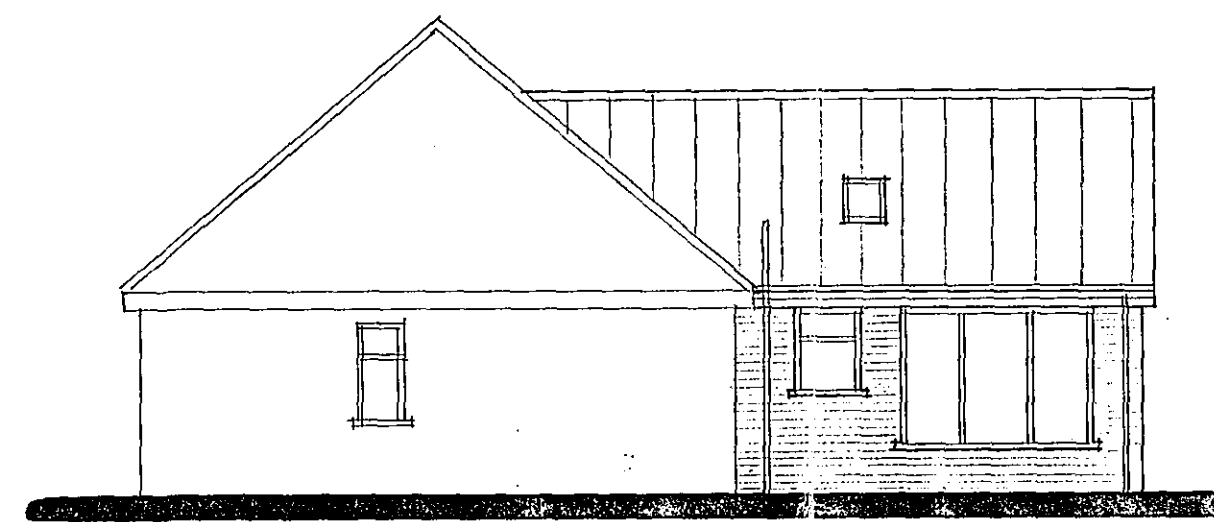


SIDE

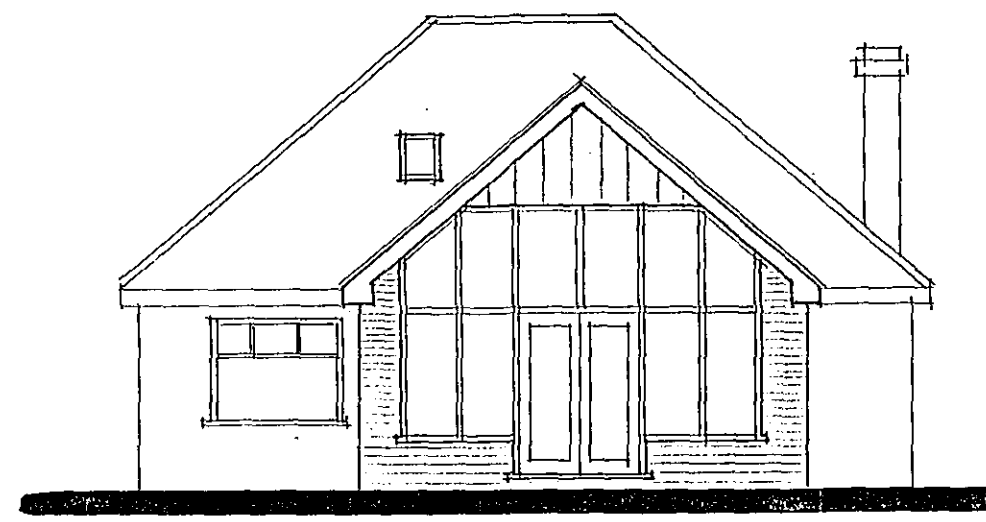


REAR

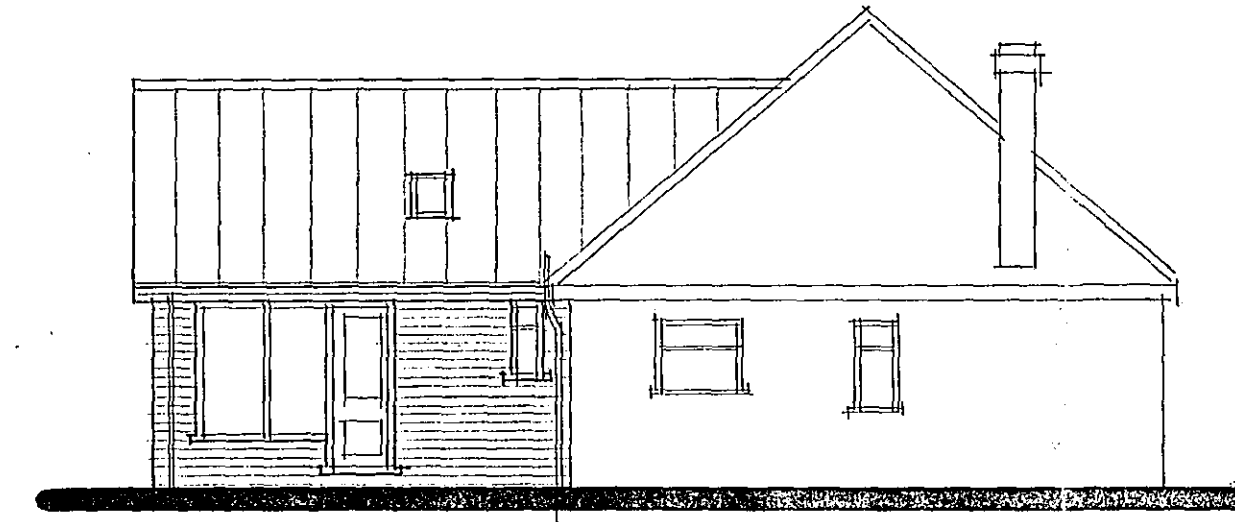

SIDE

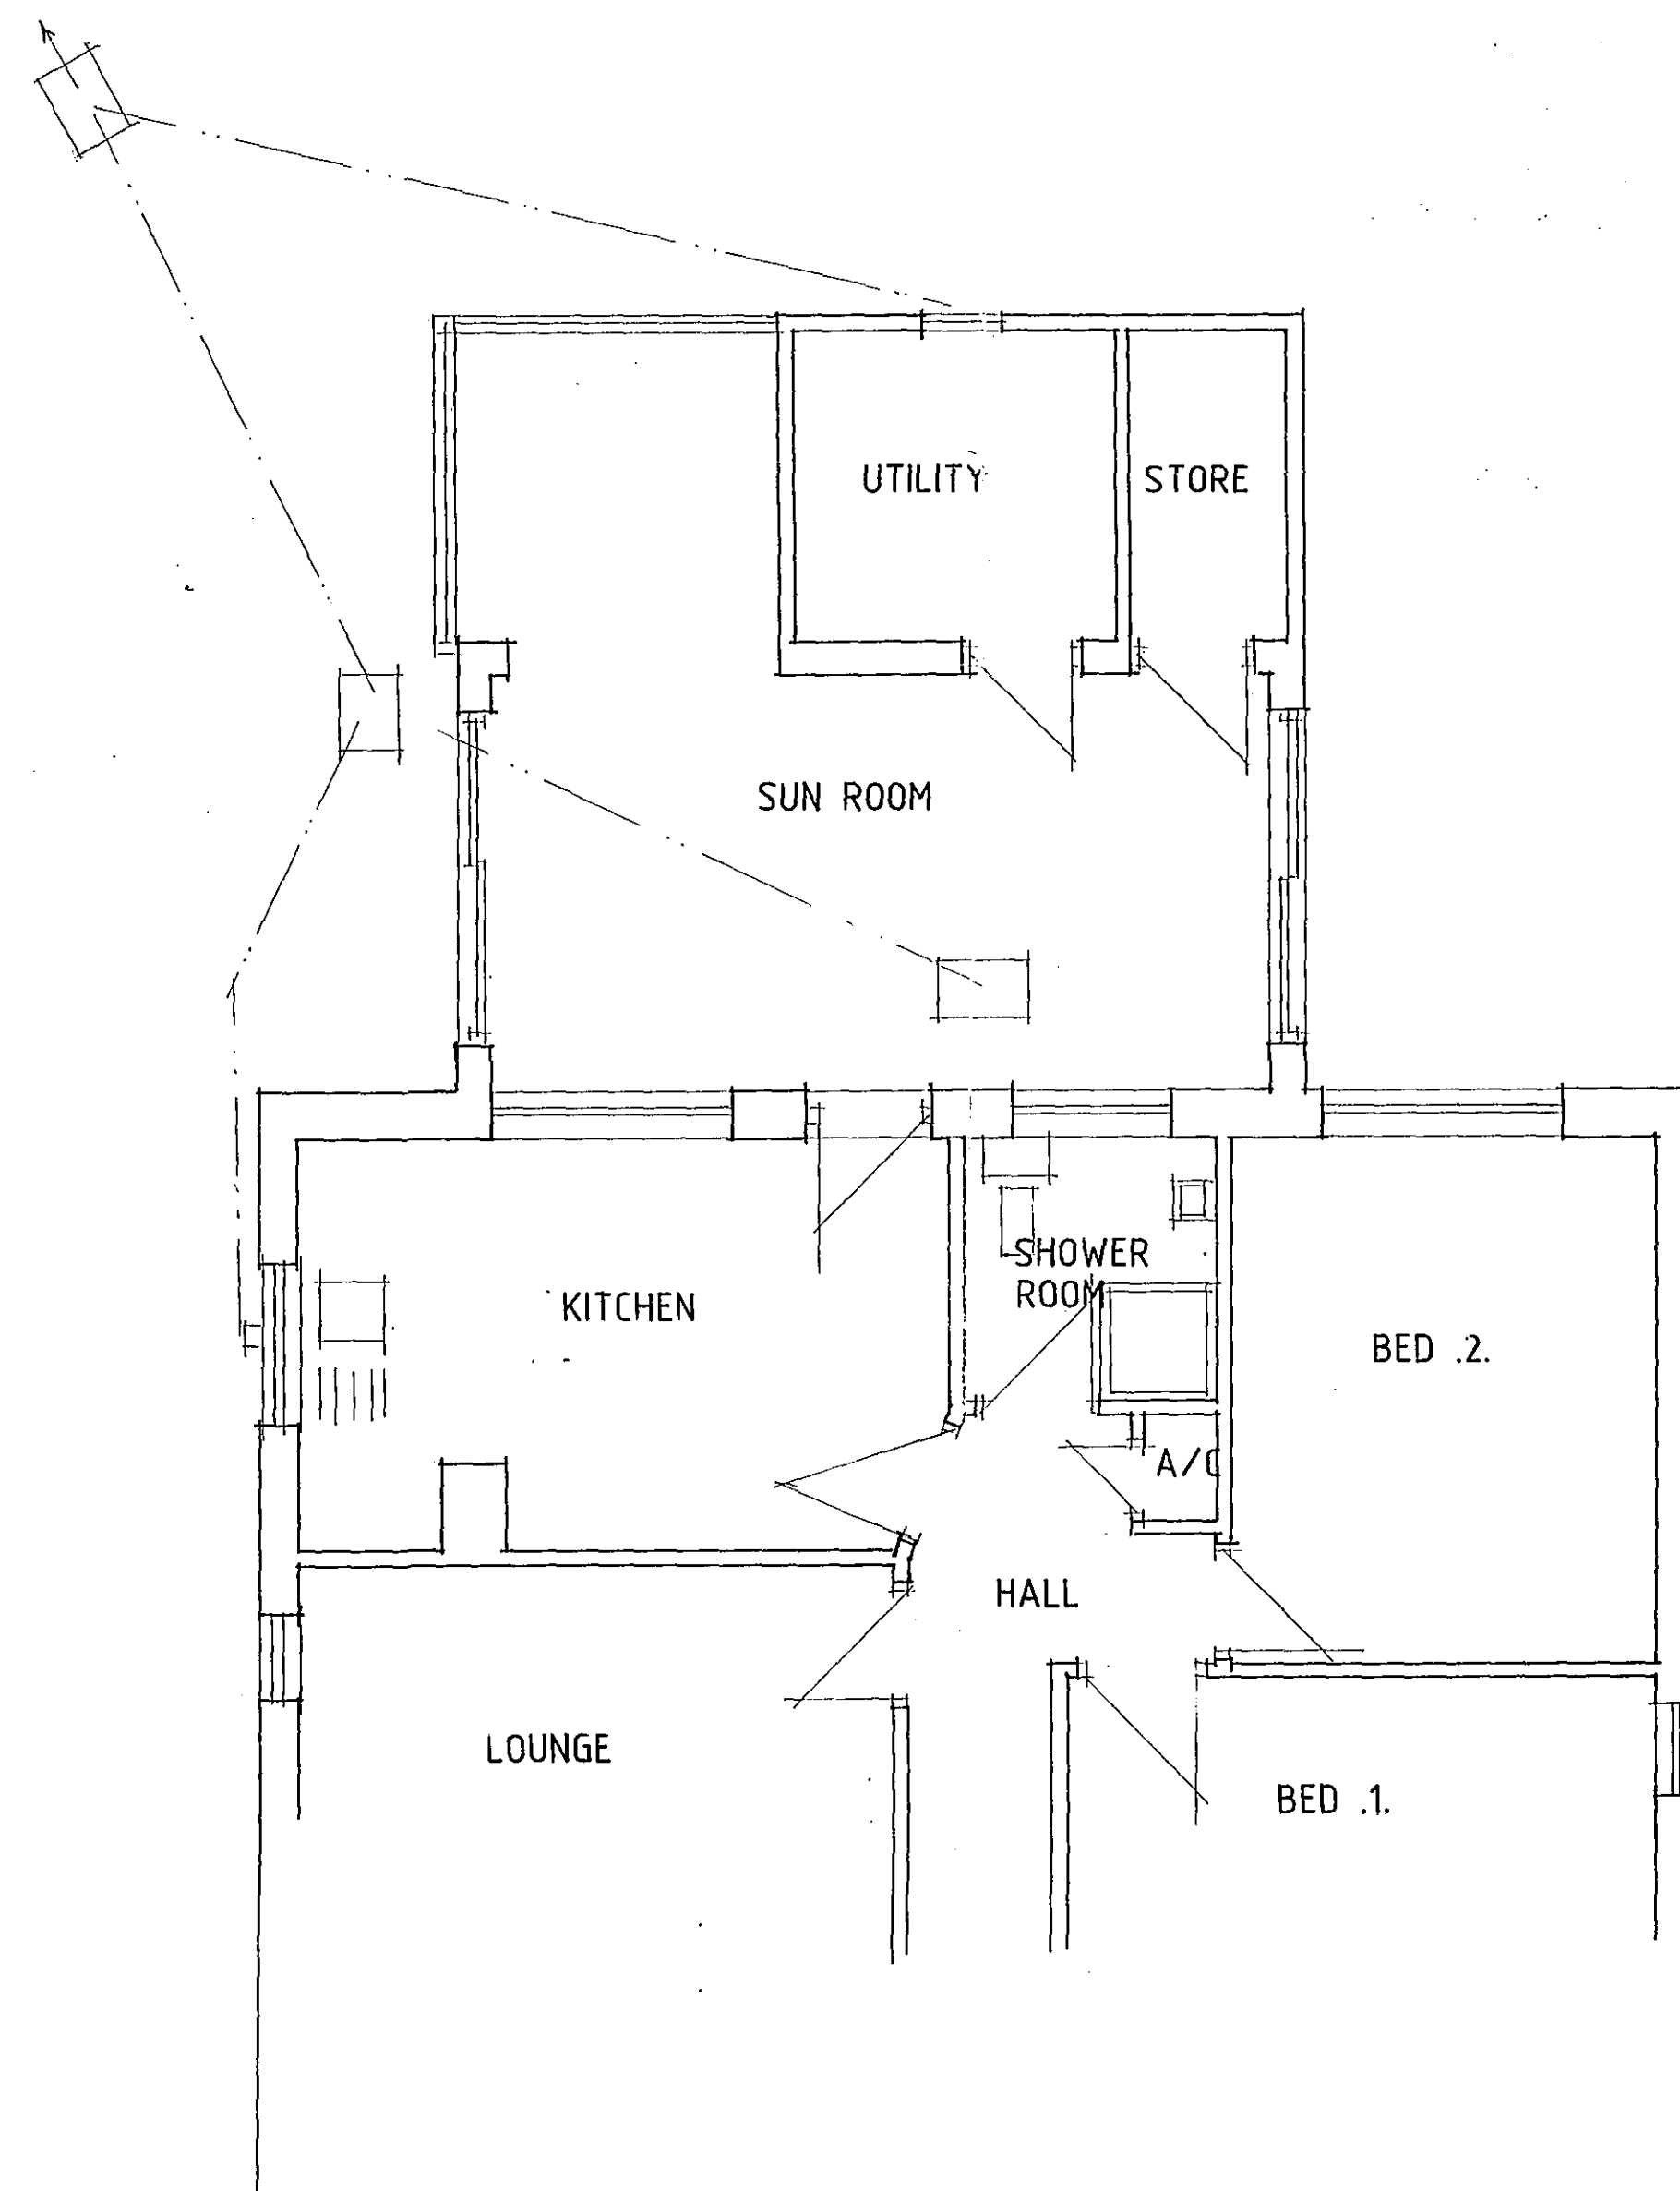

FLOOR PLAN AS EXISTING

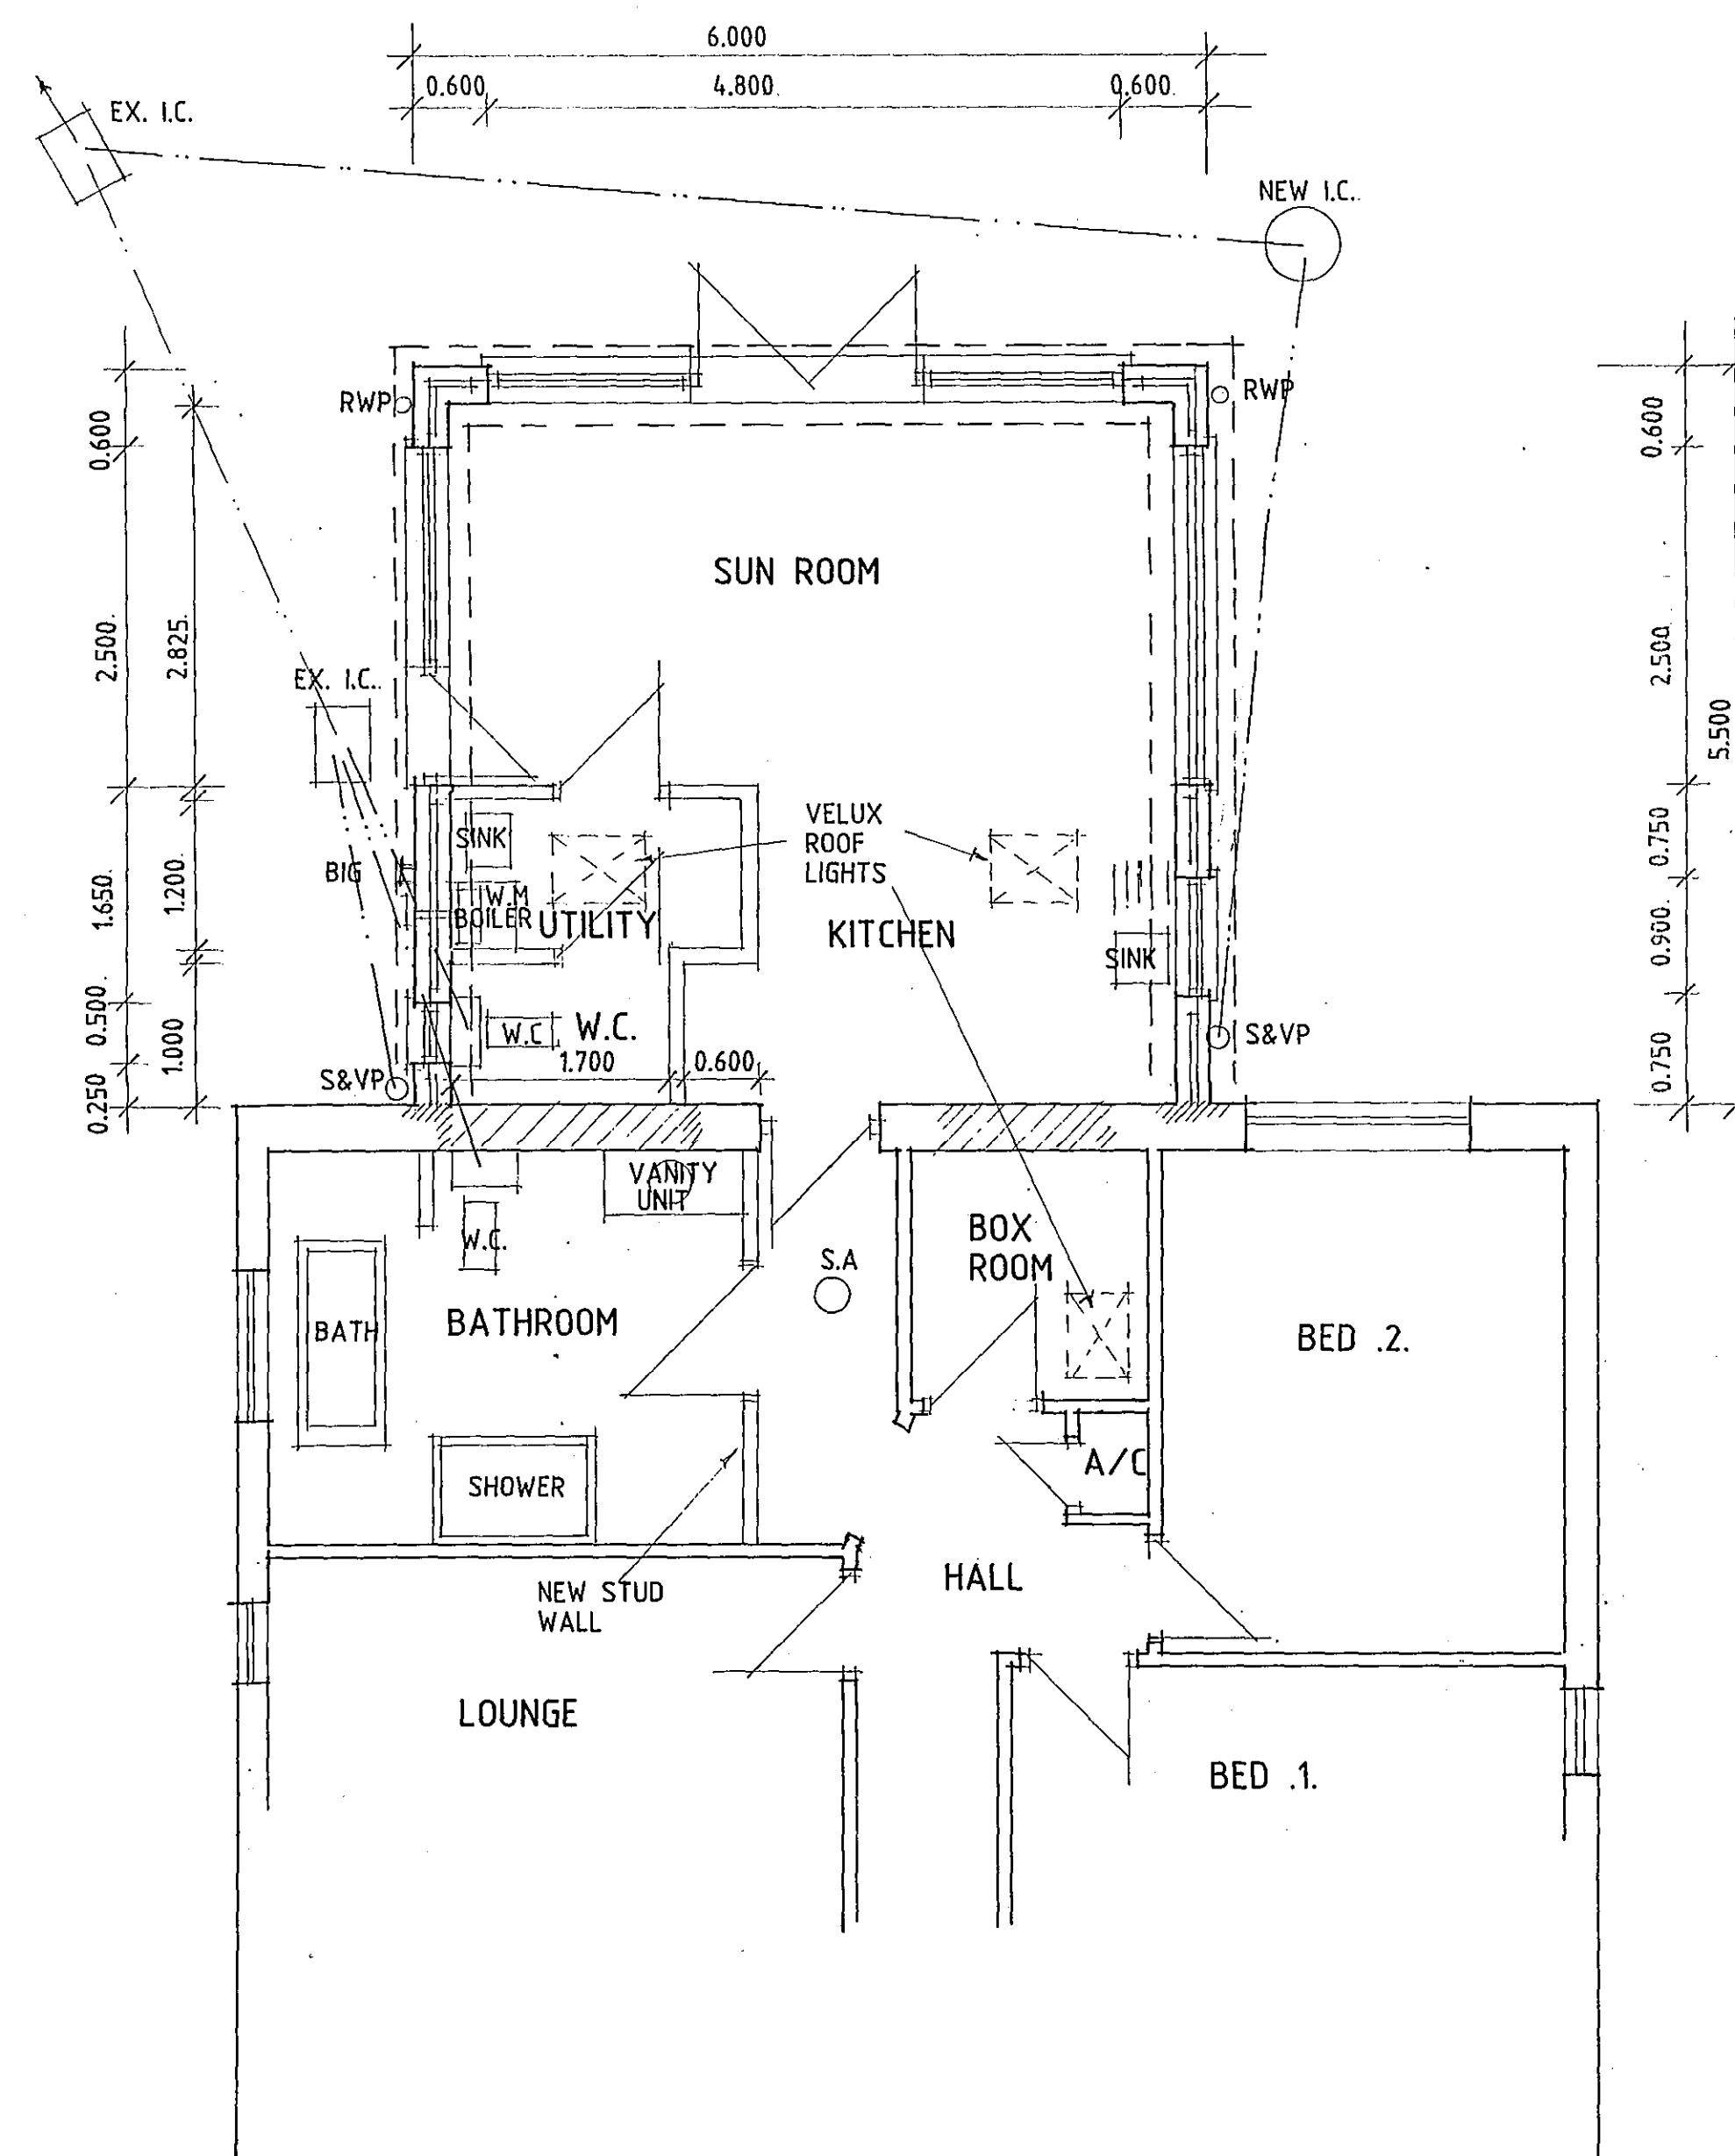

FLOOR PLAN AS PROPOSED

**DETERMINED
PLAN**

SHDC
PLANNING & DEVELOPMENT
12 MAY 2006
Ref. 0667106

A - IMF. ADDED - 6.4.06

Status
DESIGN
CONSULTANTS IN ARCHITECTURE & PLANNING

PROPOSED REPLACEMENT
EXTENSION TO 22 PIPWELL
GATE, MOULTON SEAS END
FOR

MR. A. HUNT.

1:50 1:100 SD06-018/1
MARCH-06 B.GILHAM.